




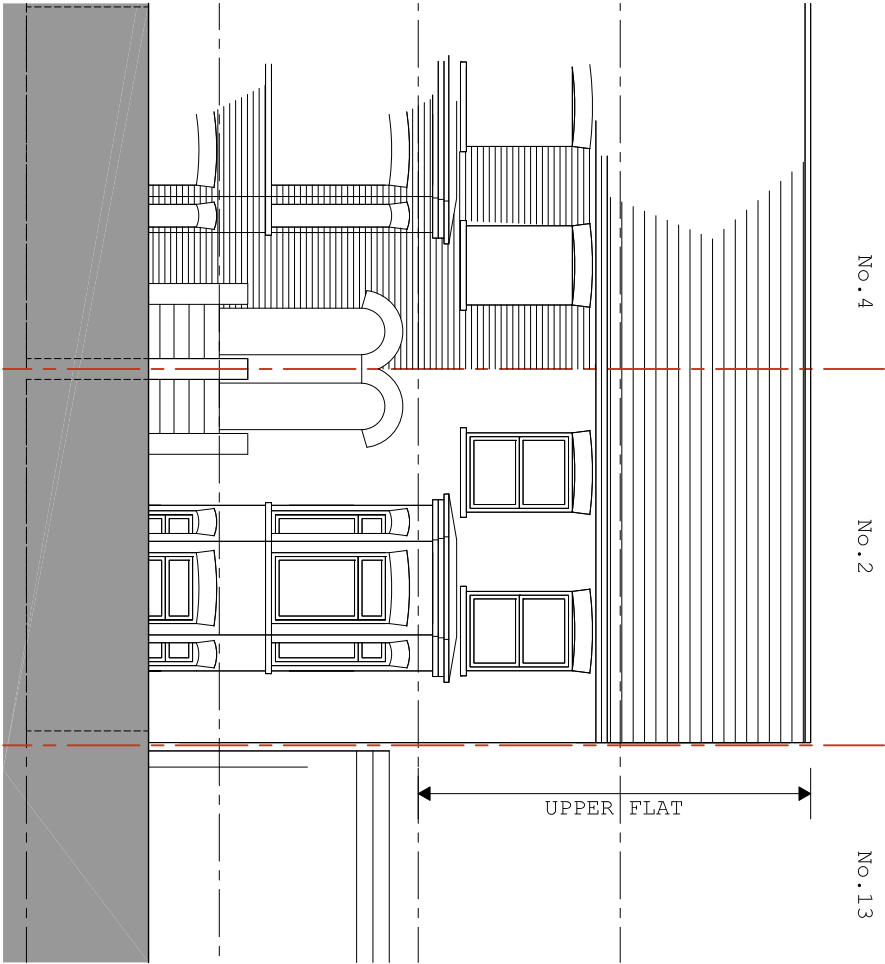


Existing front elevation

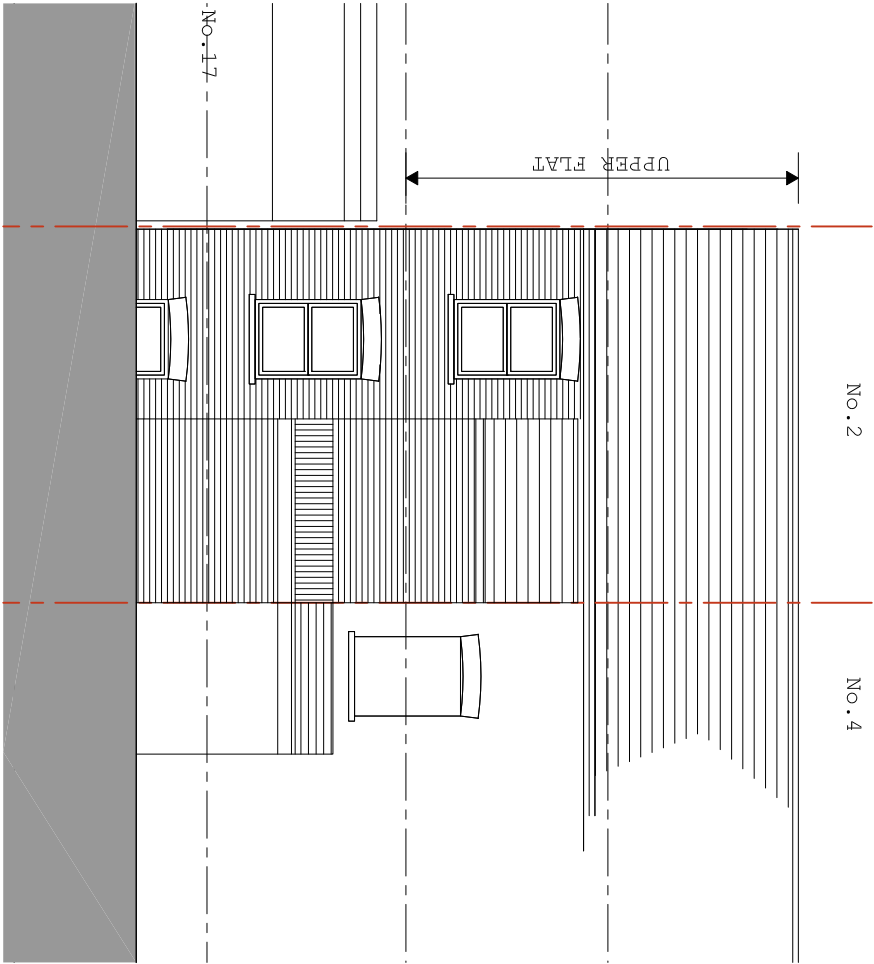

Existing rear elevation

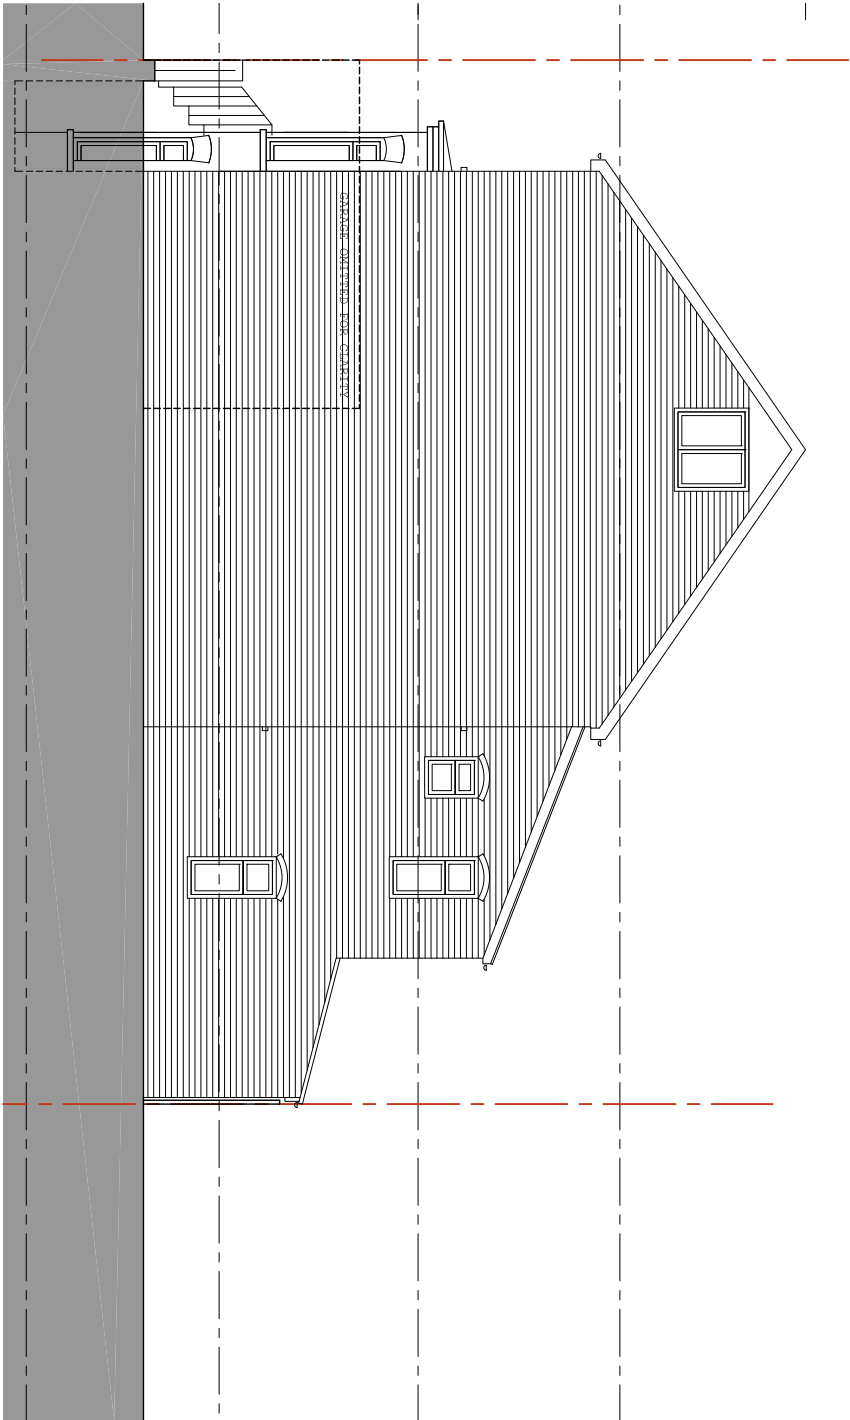

Existing side elevation

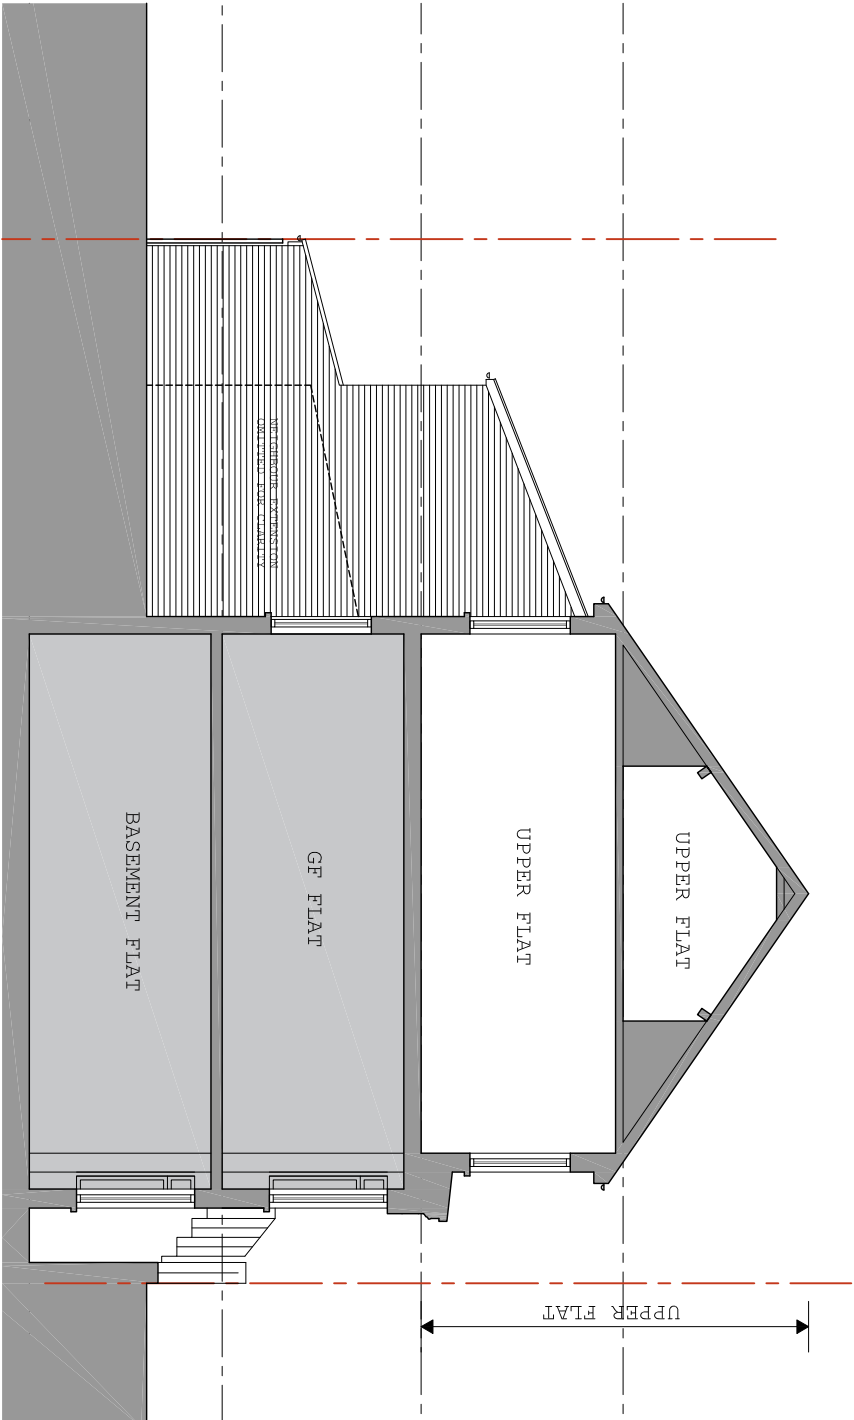

Existing section A-A



Collaborating with:
Paul Chance

Job: **1015** Drawing: **05-00** Revision: **-**

Project: **2 Ansley Road, Reading RG1 7JR**
Drawing Name: **Elevations**
As Existing 1:100 @ A3

Date: **05.24** Status: **Plotting**
Drawn By: **JB** Checked By: **EM**



Colony Architects Ltd.
The Wine Store, Brewery Court,
Theale, Reading, RG7 5AJ
+44 (0)118 380 0328
hello@colonyarchitects.com
colonyarchitects.com

all drawings remain the copyright of colony and cannot be reproduced on whole or part without our approval. This drawing is for planning purposes only and not a construction issue documents & drawings are not to be altered without the consent of colony. dimensional accuracy only applies to the written notation drawings issued by colony are to be cross-referenced where necessary. If any contradiction is found in the drawings or if you have any doubt, ask the architect.