



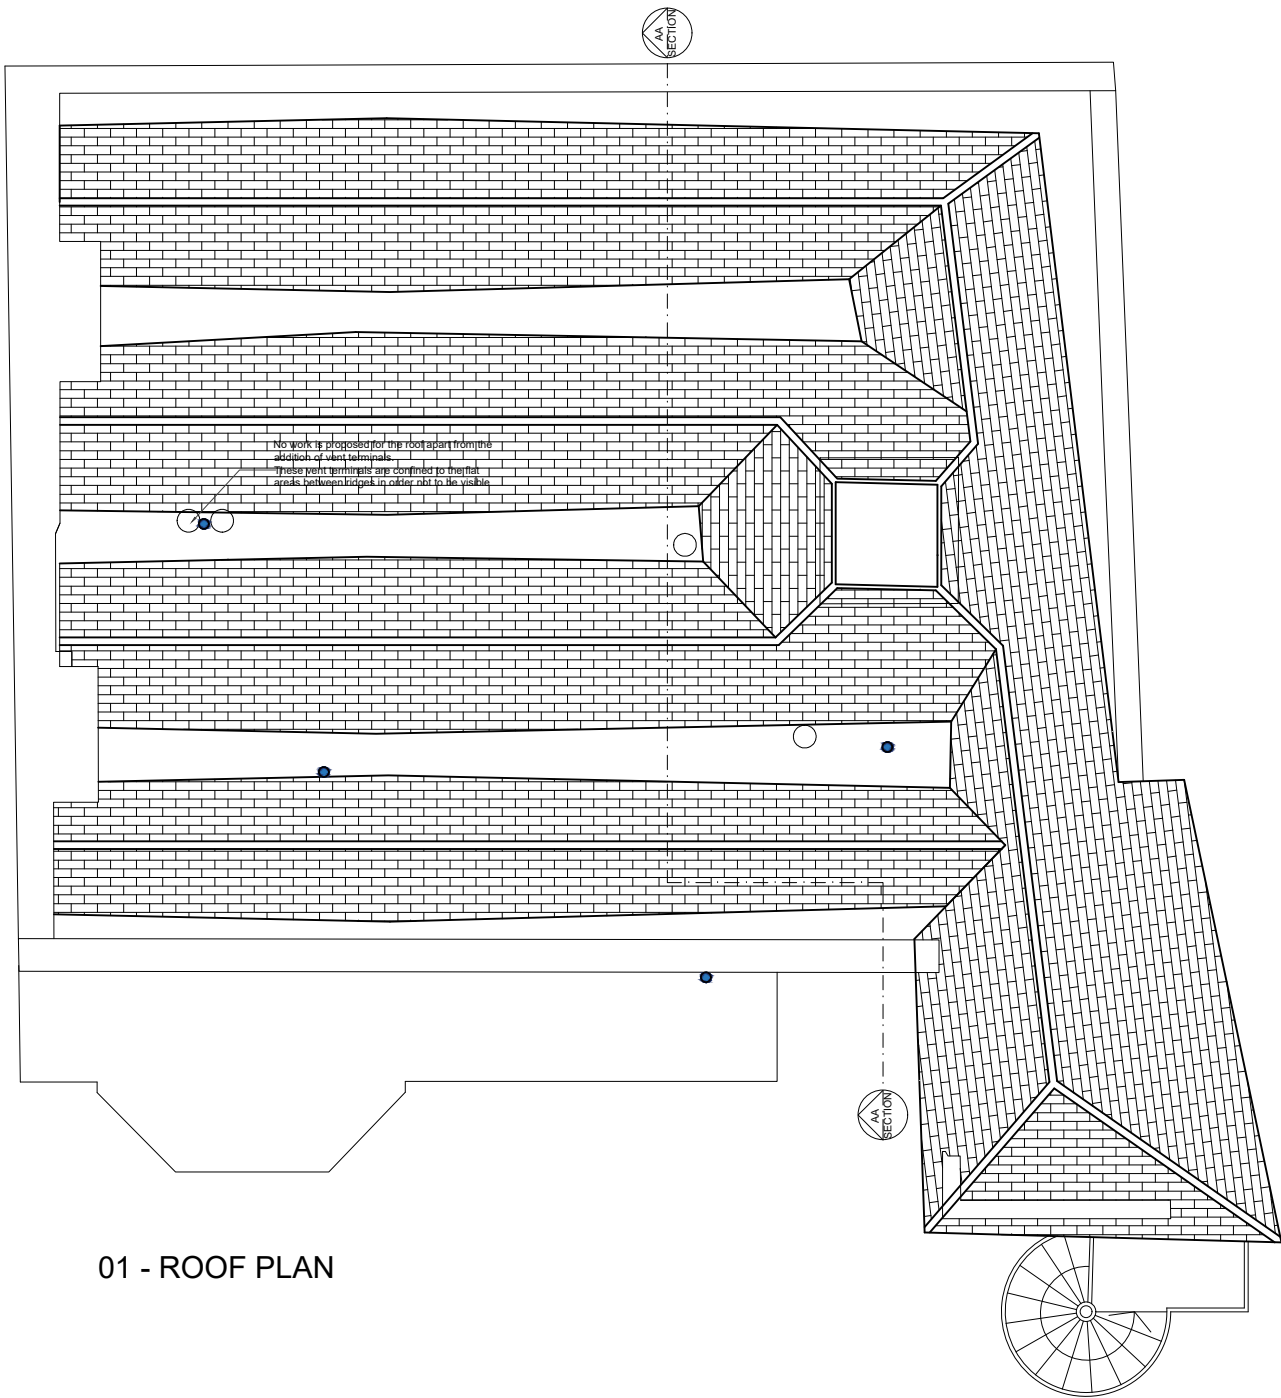


01 - ROOF PLAN

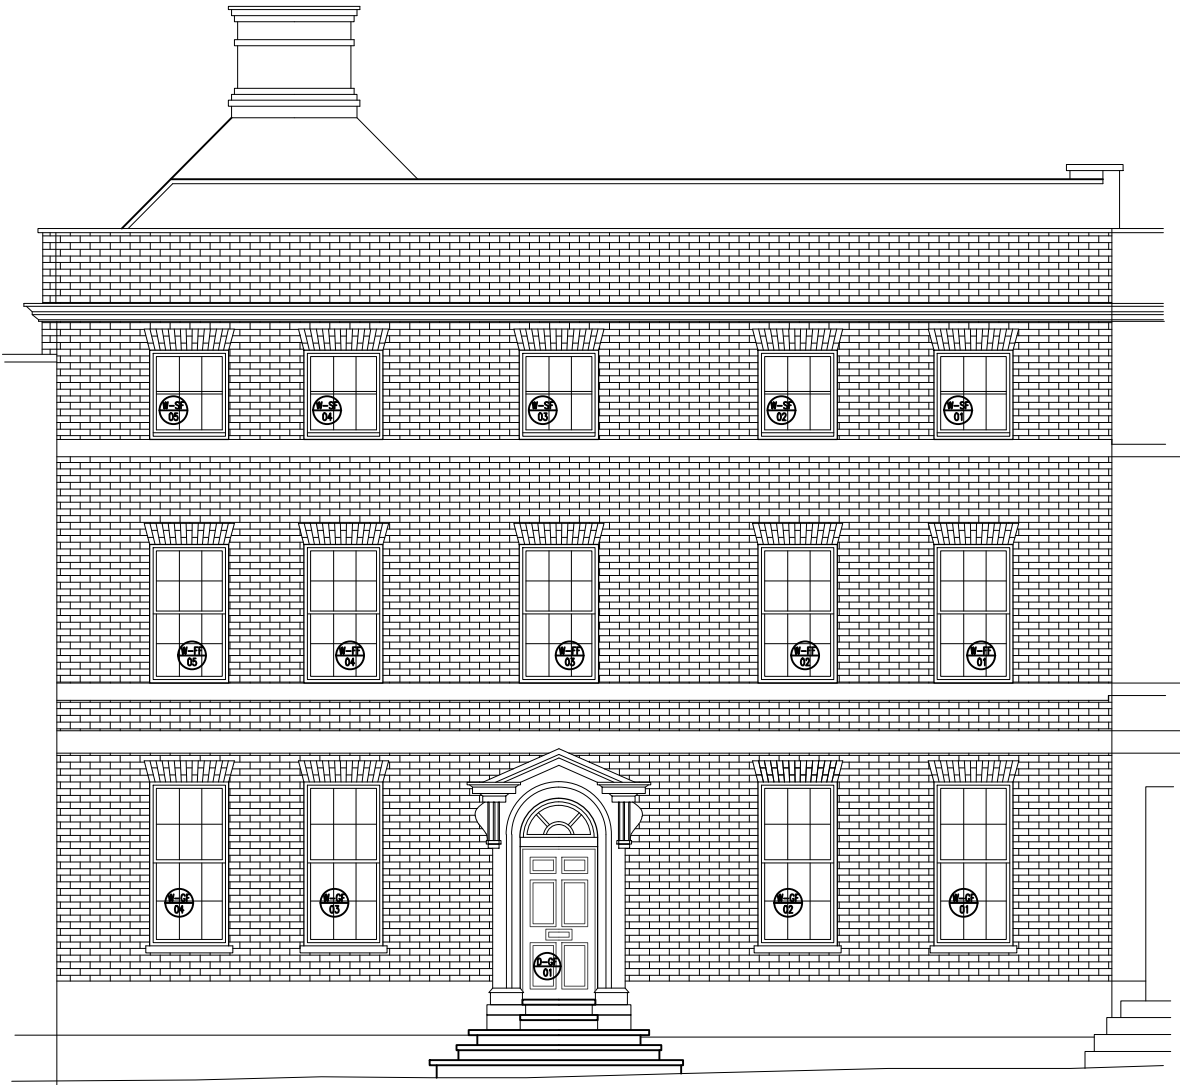

02 - WEST ELEVATION

- NOTES
- Dimensions are not to be scaled from this drawing by contractors. The contractor is requested to check all dimensions before the work started.
 - Report any discrepancies to the client or architect before undertaking the work described in the drawings.
 - Dimensions are approximate site dimensions and are to be verified by the contractor on site before any fabrication/site works i.e foundations etc occur
 - Contractor is responsible for all temporary propping to existing structure

REVISIONS			
NO.	DESCRIPTION	DATE	BY
A	DRAWINGS AMENDED	04.05.2024	FA

 

NONE-MATERIAL
AMENDMENT

DESIGN ENDEAVOURS LTD
M: 07824773079, 07869580774
E: design.endeavour@gmail.com

Project 73 ADDINGTON HOUSE, READING
LONDON, RG1 4QA

Title APPROVED ROOF PLAN & ELEVATIONS

Scale 1:100@A3	Drawn FA	Approved	Date MAR-24
Job No. DE-1100/24	Drawing No. P-73AH-04	Rev. A	