



Baker Street

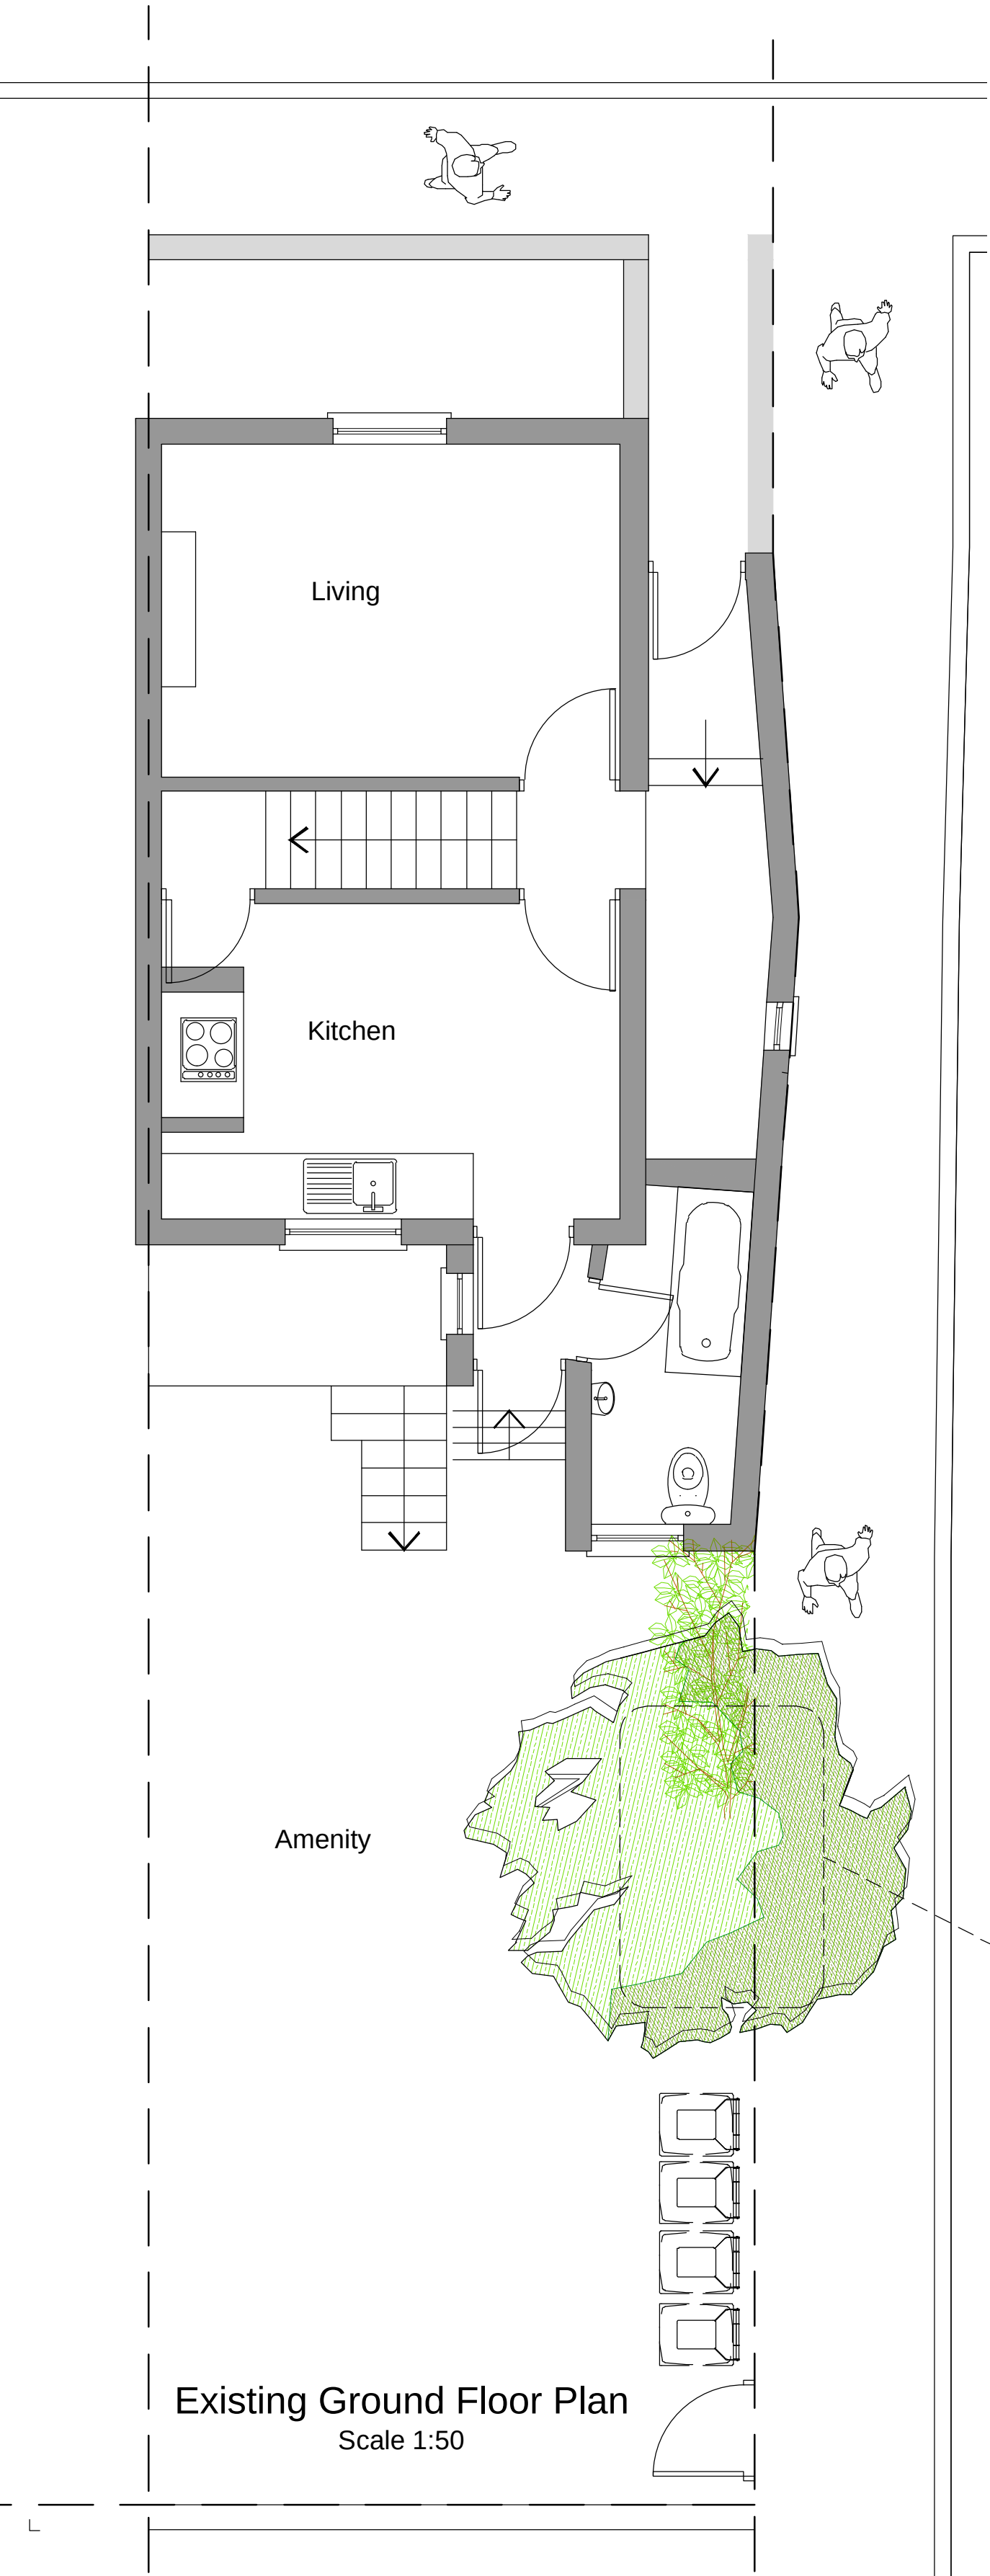

KEY

- EXISTING STRUCTURE/PARTITION
- NEW CAVITY WALL

 

B	01.07.24	JA	DA	JA	ISSUED FOR PLANNING APPROVAL
A	24.05.24	JA	DA	JA	ISSUED TO CLIENT
REV	DATE	DRN	CHKD	APPD	DESCRIPTION

DRAWING STATUS

For Approval



E: info@bluebirdengineering.co.uk
T: 0118 9583 551
A: 46LondonStreet,Reading,RG1 4SQ

CLIENT Mr Nima Gholi

PROJECT 33 Baker Street
Reading

TITLE Existing
Ground Floor Plans

DRAWN JA	DATE May 24	SCALE As Shown @ A1
-------------	----------------	------------------------

DRG NO A-1010	REV B
------------------	----------

© BLUEBIRD ENGINEERING LTD 2022