



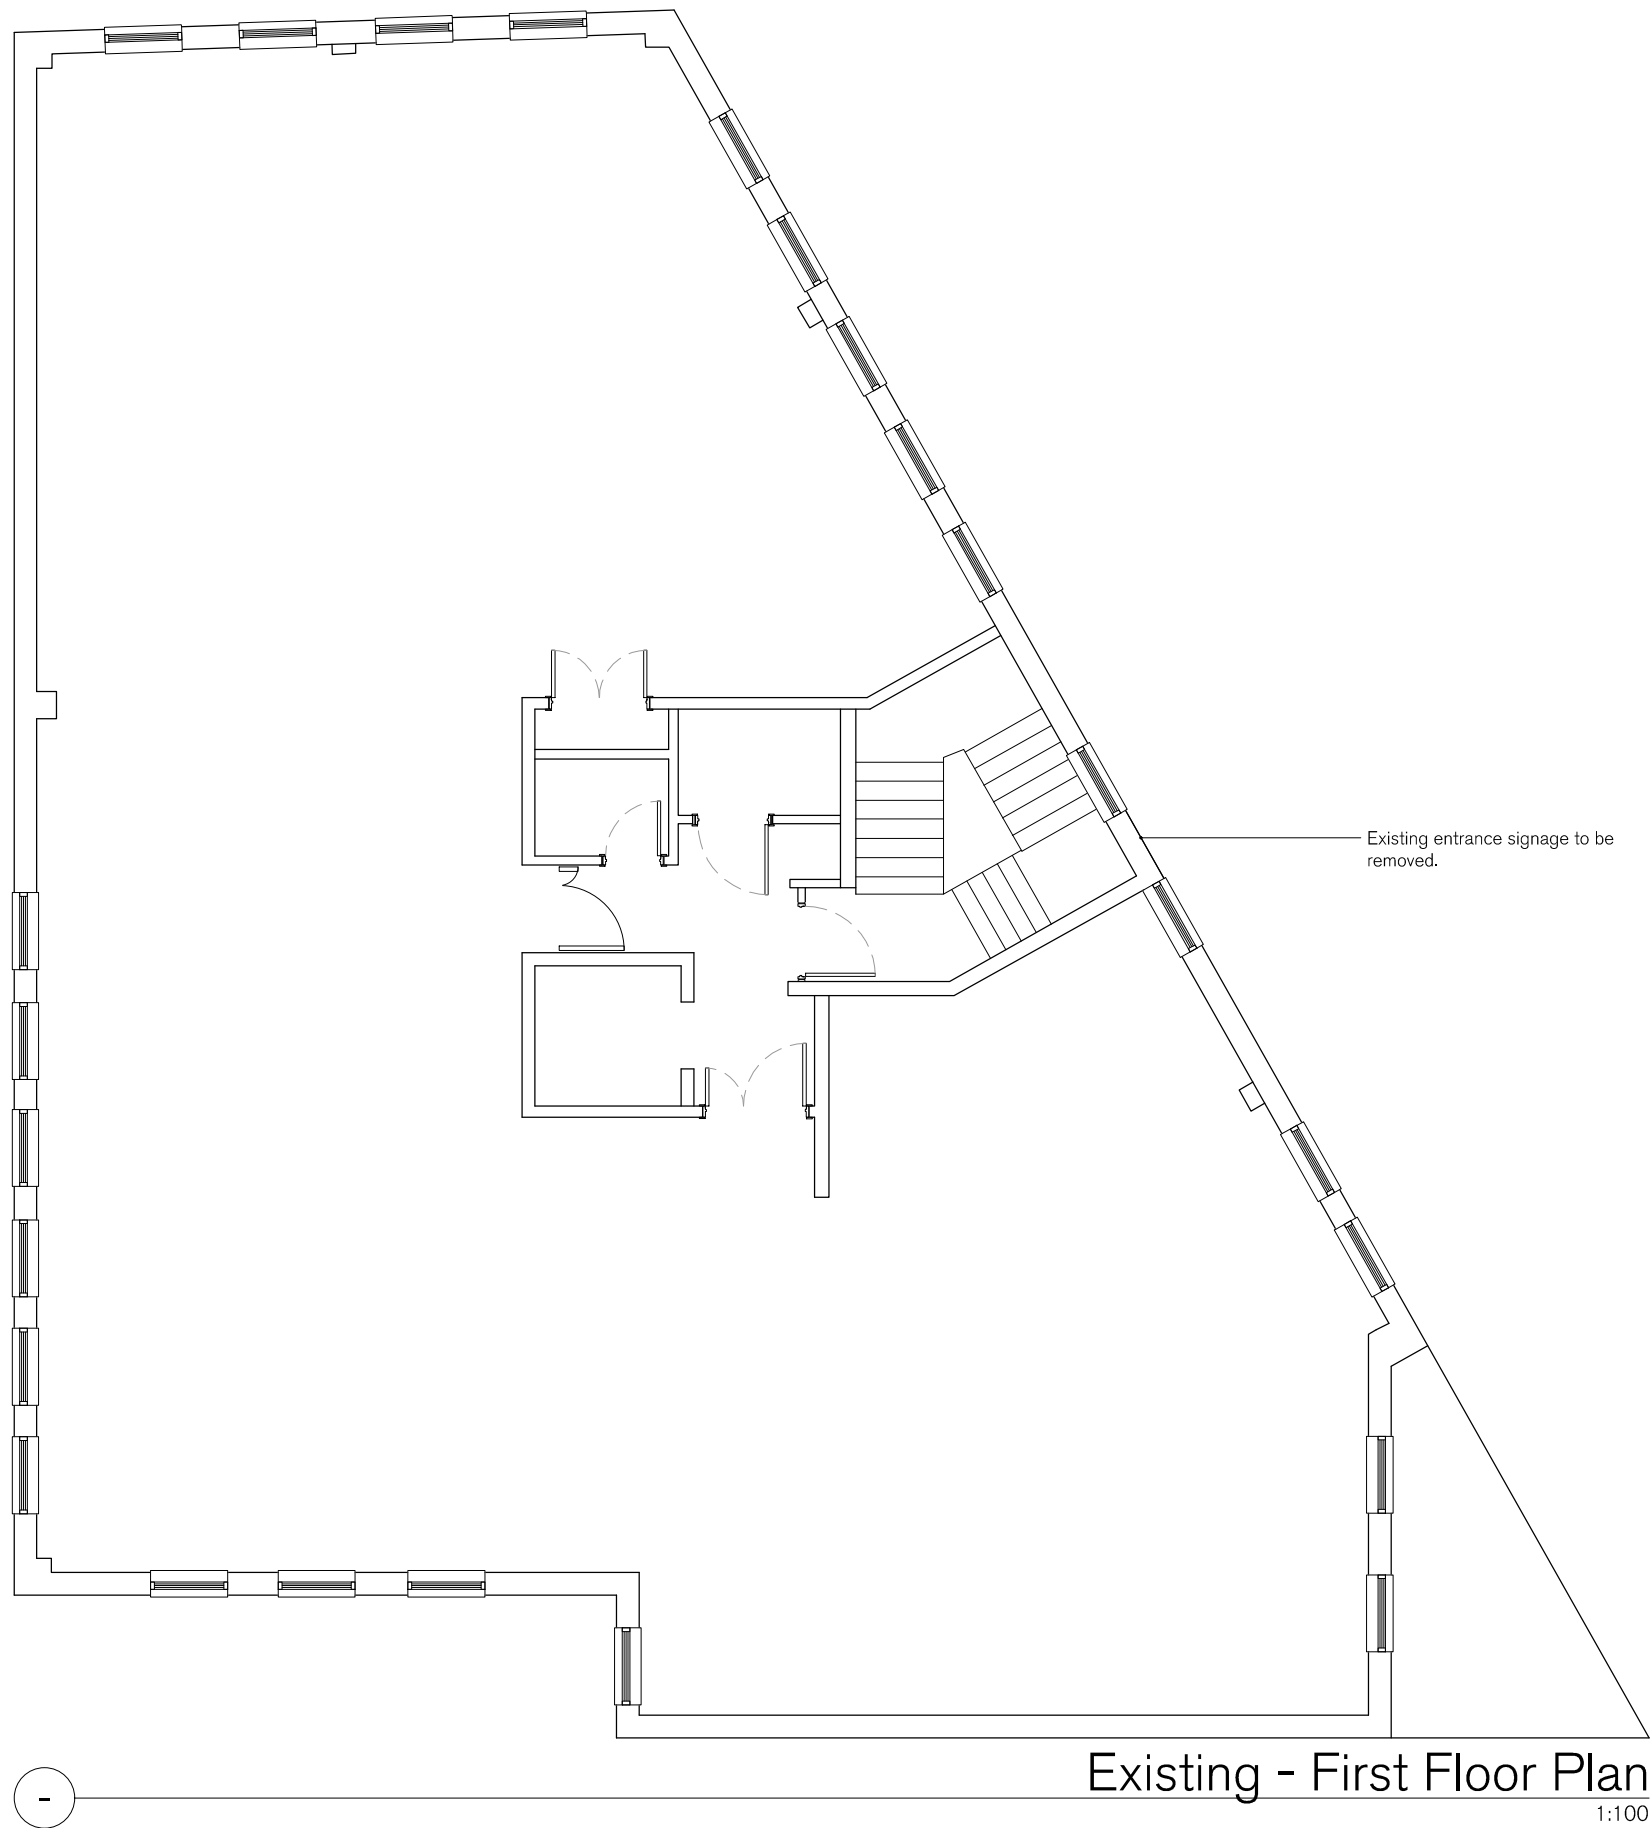

Existing entrance signage to be removed.

Existing - First Floor Plan

1:100

 

SPRATLEY & PARTNERS, 7 CENTENARY BUSINESS PARK, STATION ROAD,
HENLEY-ON-THAMES, OXFORDSHIRE RG9 1DS. 01491 411277

ISSUED ONLY FOR THE PURPOSE INDICATED. THIS DRAWING TO BE READ IN
CONJUNCTION WITH ALL CONSULTANTS INFORMATION. ALL DIMENSIONS
TO BE CHECKED ON SITE. DO NOT SCALE. THIS DRAWING IS COPYRIGHT.

REV.	ISSUED	DESCRIPTION	DRAWN	CHECKED
-	-	-	-	-
-	-	-	-	-
-	-	-	-	-

PROJECT /DESCRIPTION	DATE	SCALE AT A3	JOB NO
5-7 Greyfriars Road Reading, RG1 1EH	Mar 2024	1:100	23.047
Existing Upper Floor Plan	STATUS Planning		DRAWING NO PL.1301
CLIENT Upton Asset Management	DRAWN TP	CHECKED RK	REV -

S
& P