


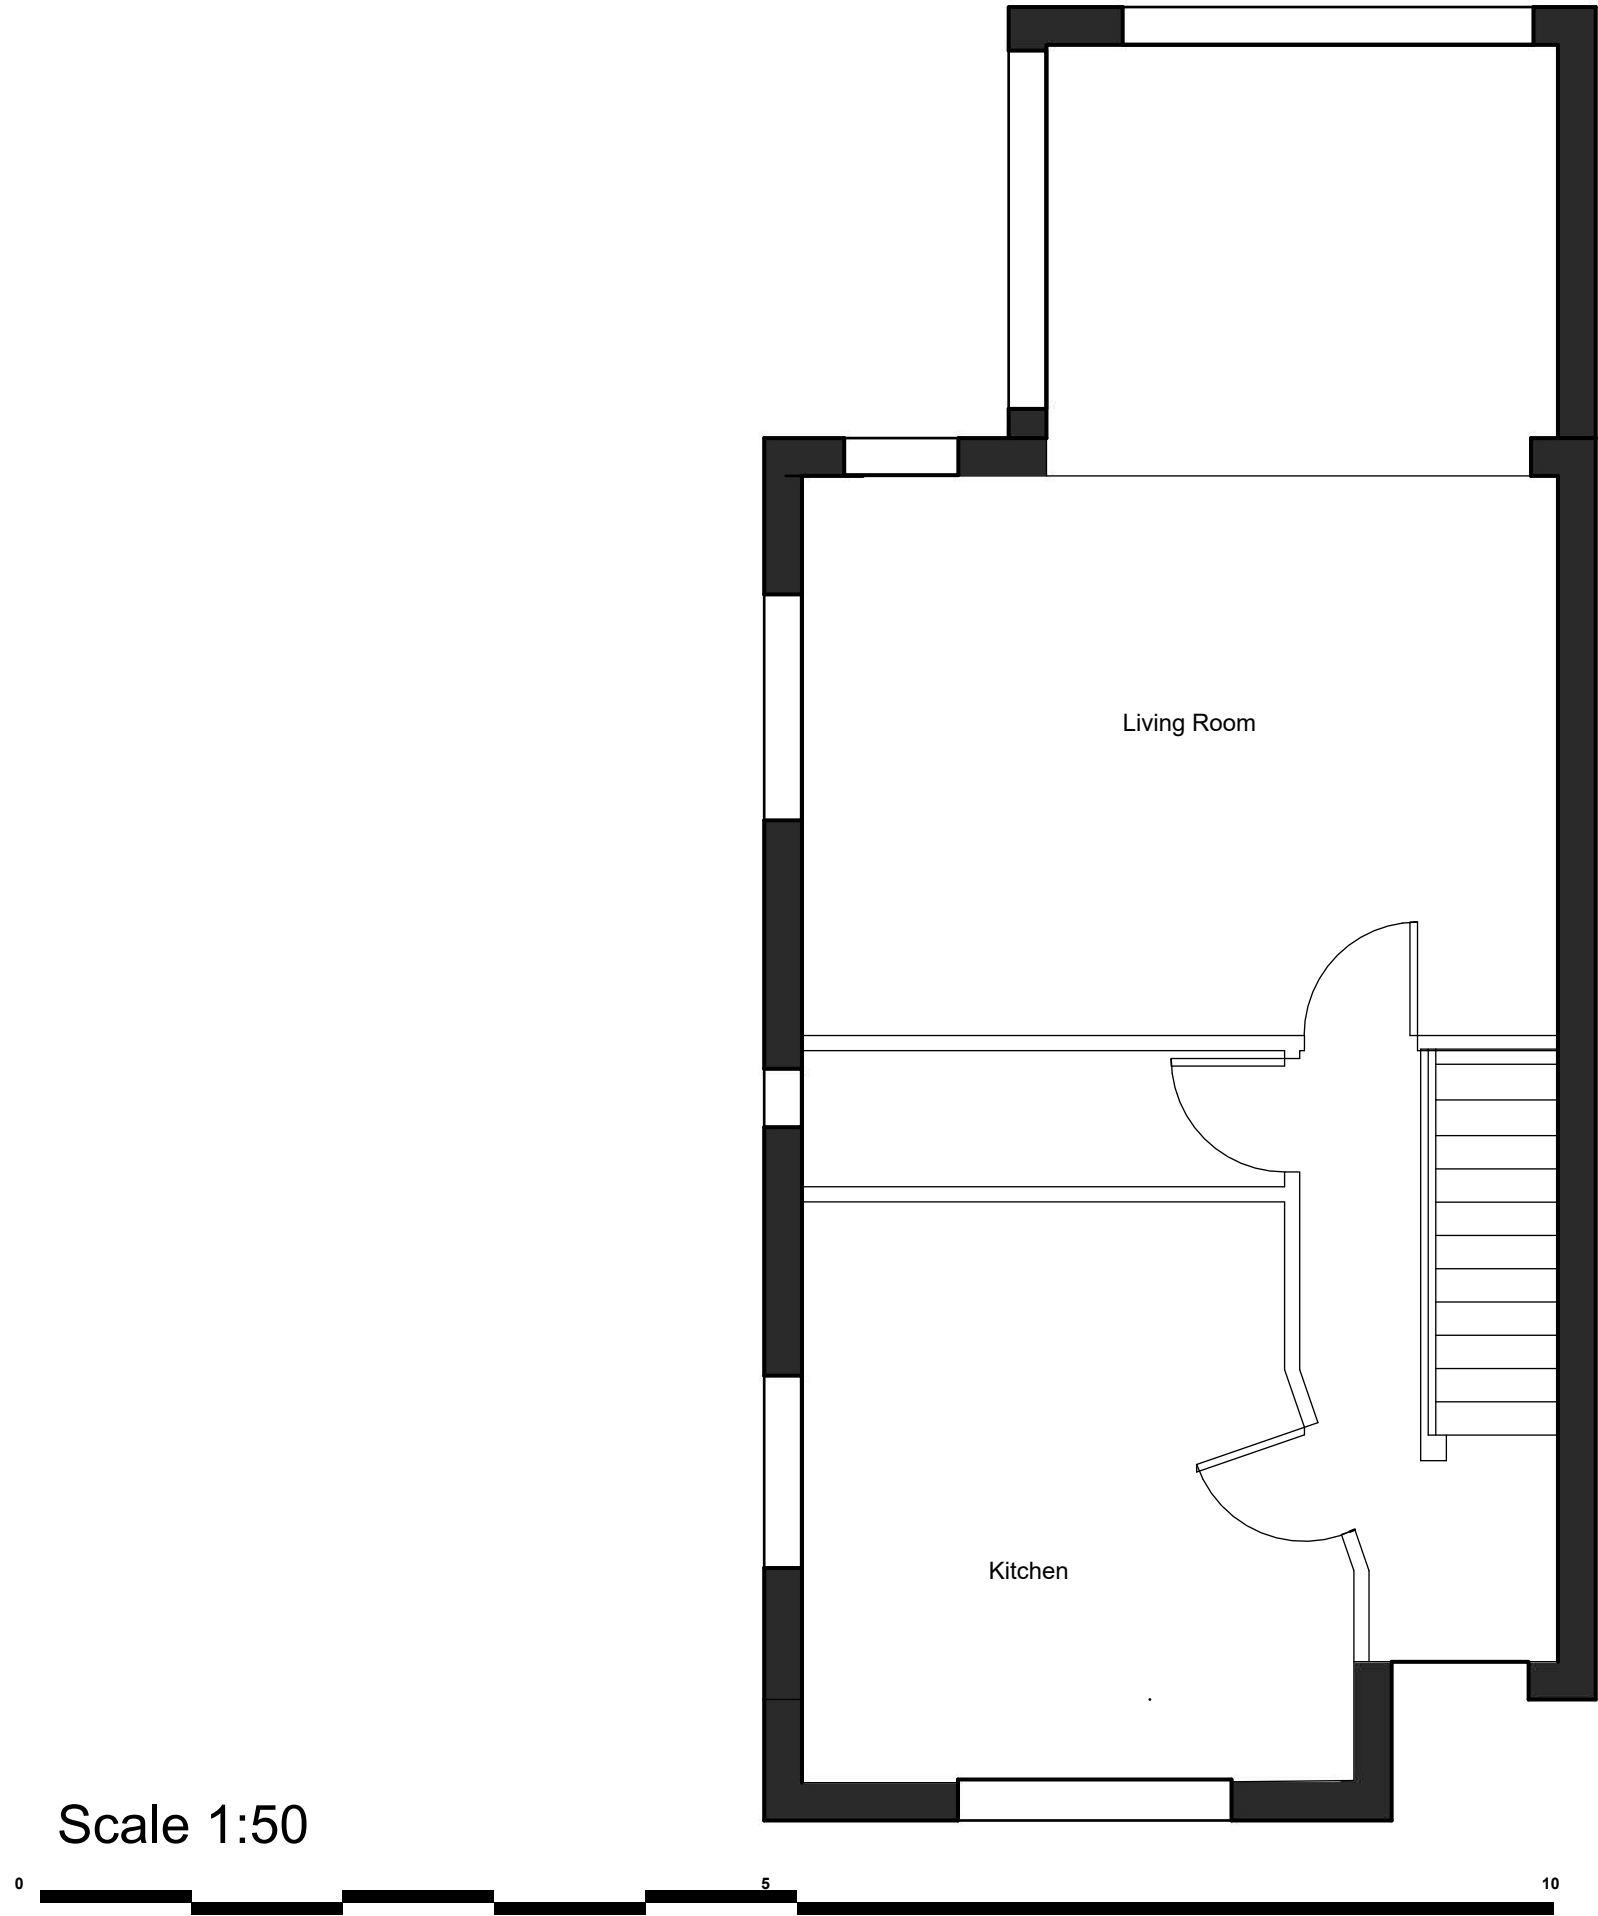



Scale 1:50

Existing

Ground Floor
Plan

A.1

Scale 1:50

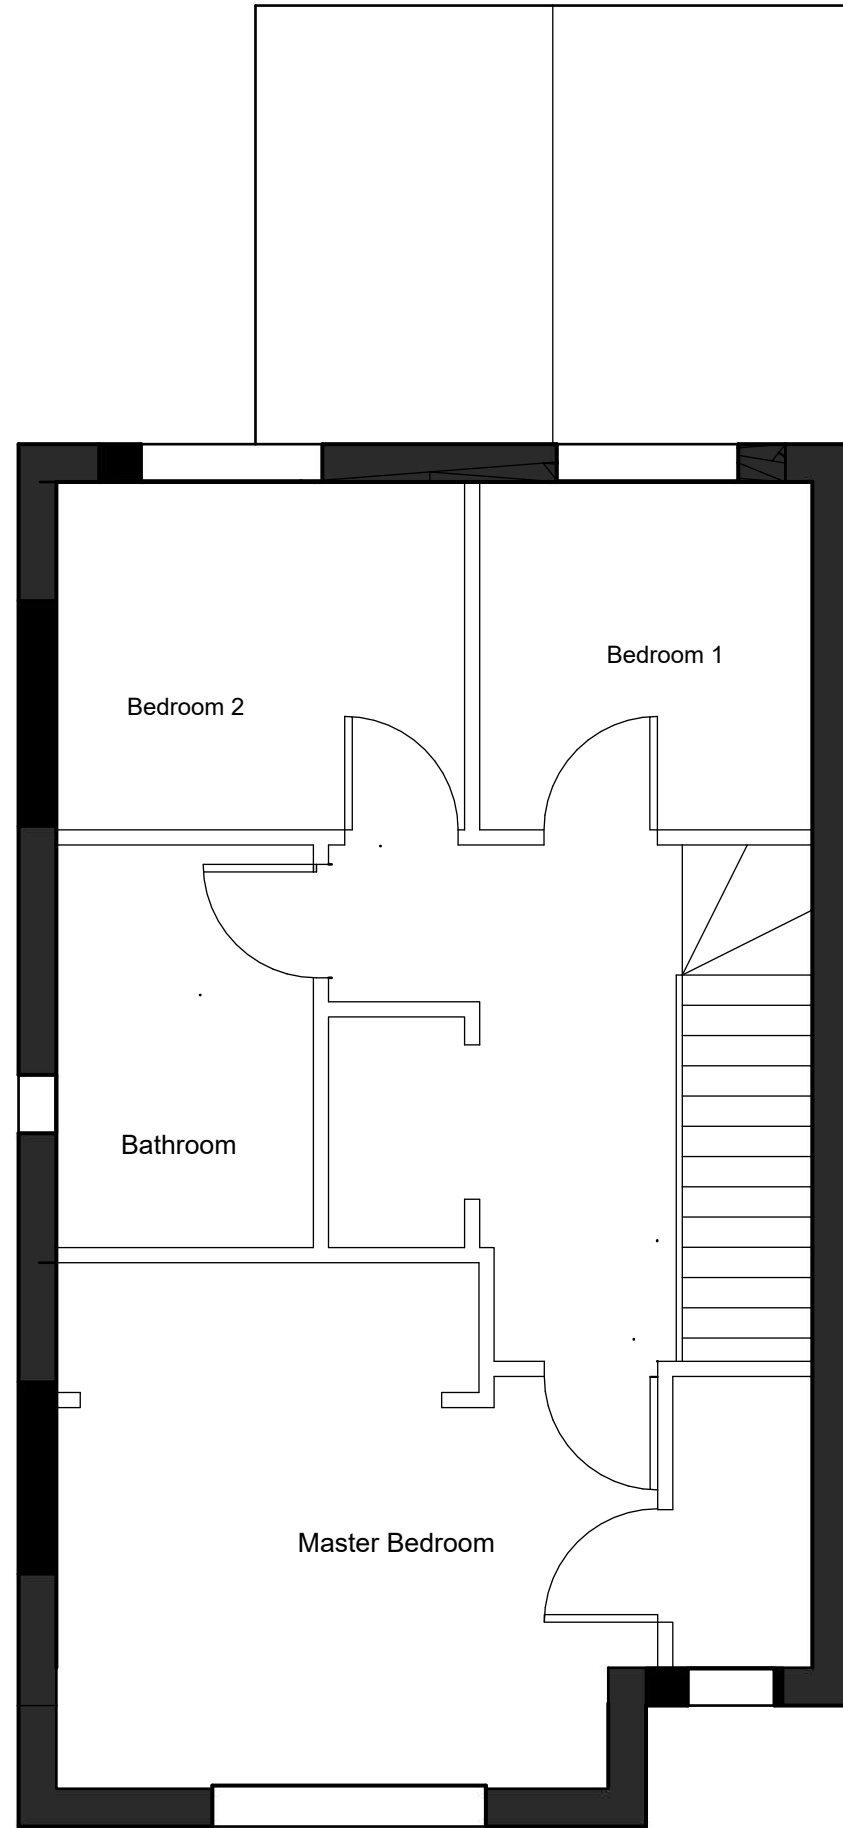 

Existing

First Floor
Plan

A.1

ISSUE
MM.DD.YY
DRAWN BY
NH, MB


PROJECT
Loft Conversion
PROJECT NO.
245.170

CLIENT
Mr and Mrs Bevan
23 Larissa Close
Tilehurst
Reading
Berkshire
RG31 6LE

ICost Advisory Ltd
Trilliums
Ashmore Green
Thatcham
Berkshire
RG18 9ER
www.icost.co.uk
07769 650780



Scale 1:50

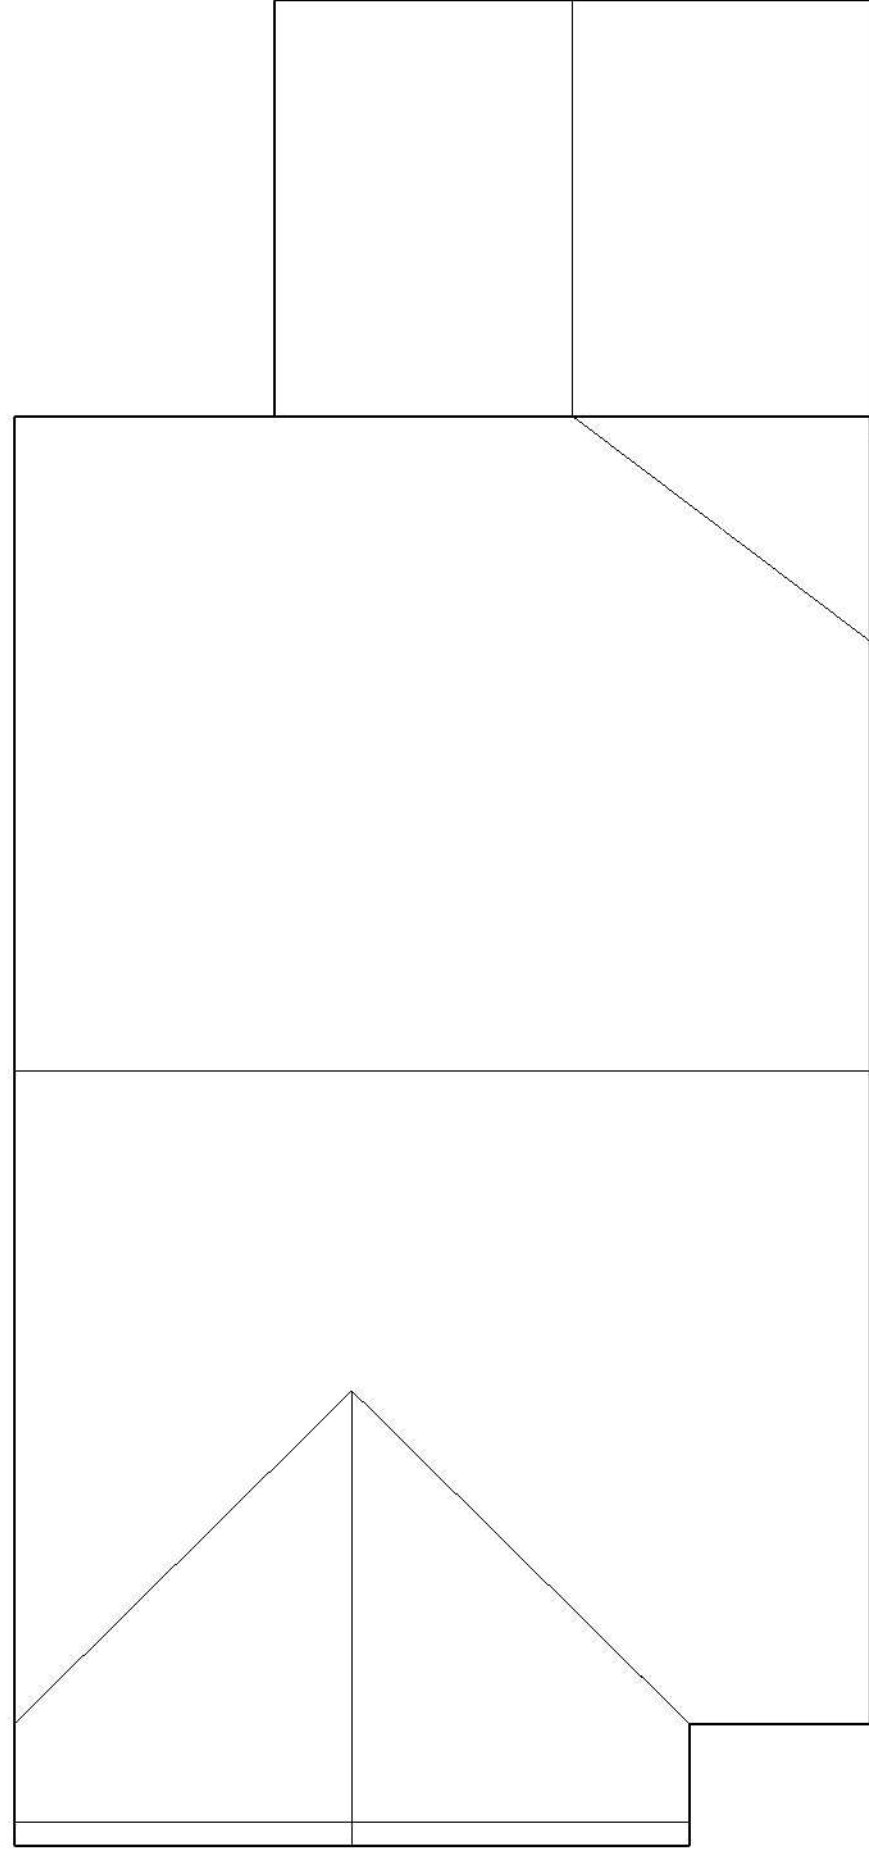

Existing

A.1

Roof Plan

ISSUE
MM.DD.YY

DRAWN BY
NH, MB

PROJECT
Loft Conversion


PROJECT NO.
245.170

CLIENT
Mr and Mrs Bevan
23 Larissa Close
Tilehurst
Reading
Berkshire
RG31 6LE

i:cost
advisory ltd.

ICost Advisory Ltd
Trilliums
Ashmore Green
Thatcham
Berkshire
RG18 9ER
www.icost.co.uk
07769 650780

Scale 1:50

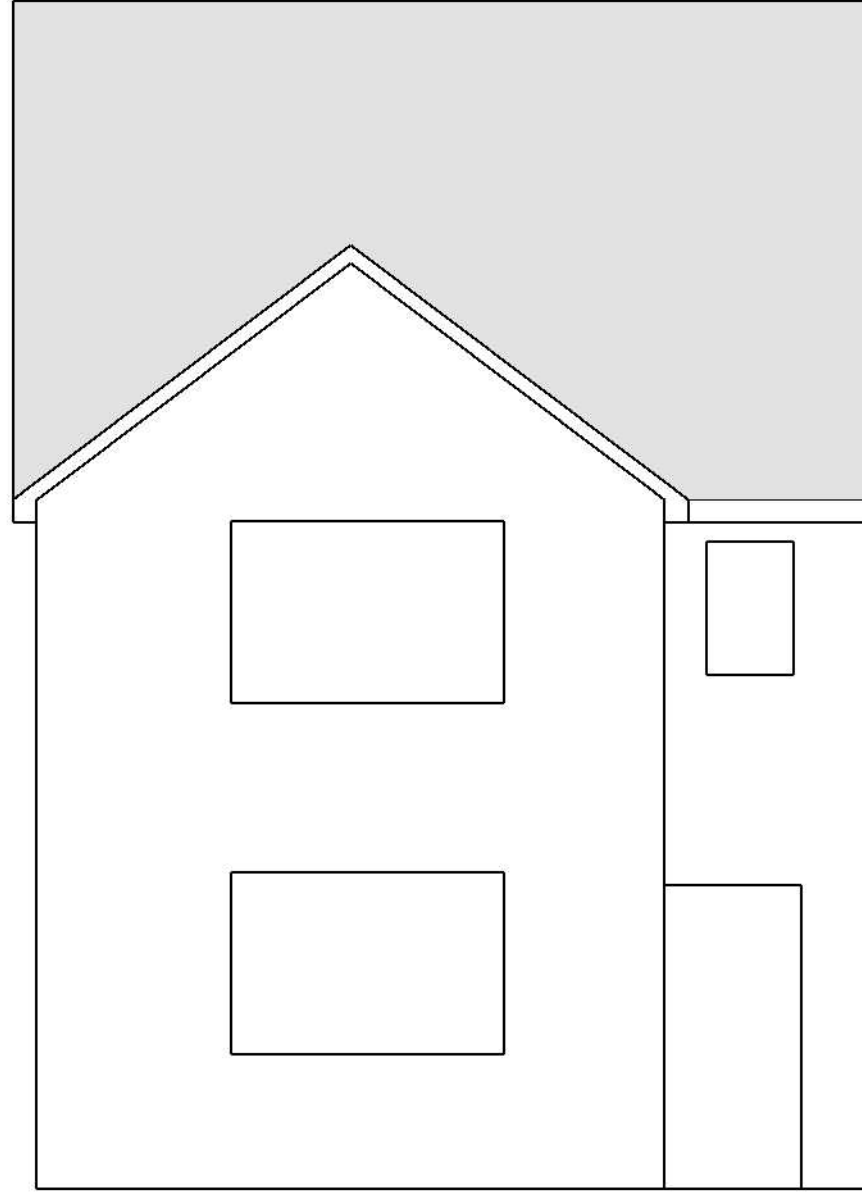

Existing

A.1

Front Elevation



ISSUE
MM.DD.YY
DRAWN BY
NH, MB

PROJECT
Loft Conversion
PROJECT NO.
245.170

CLIENT
Mr and Mrs Bevan
23 Larissa Close
Tilehurst
Reading
Berkshire
RG31 6LE

i:cost
advisory ltd.
ICost Advisory Ltd
Trilliums
Ashmore Green
Thatcham
Berkshire
RG18 9ER
www.icost.co.uk
07769 650780

Scale 1:50

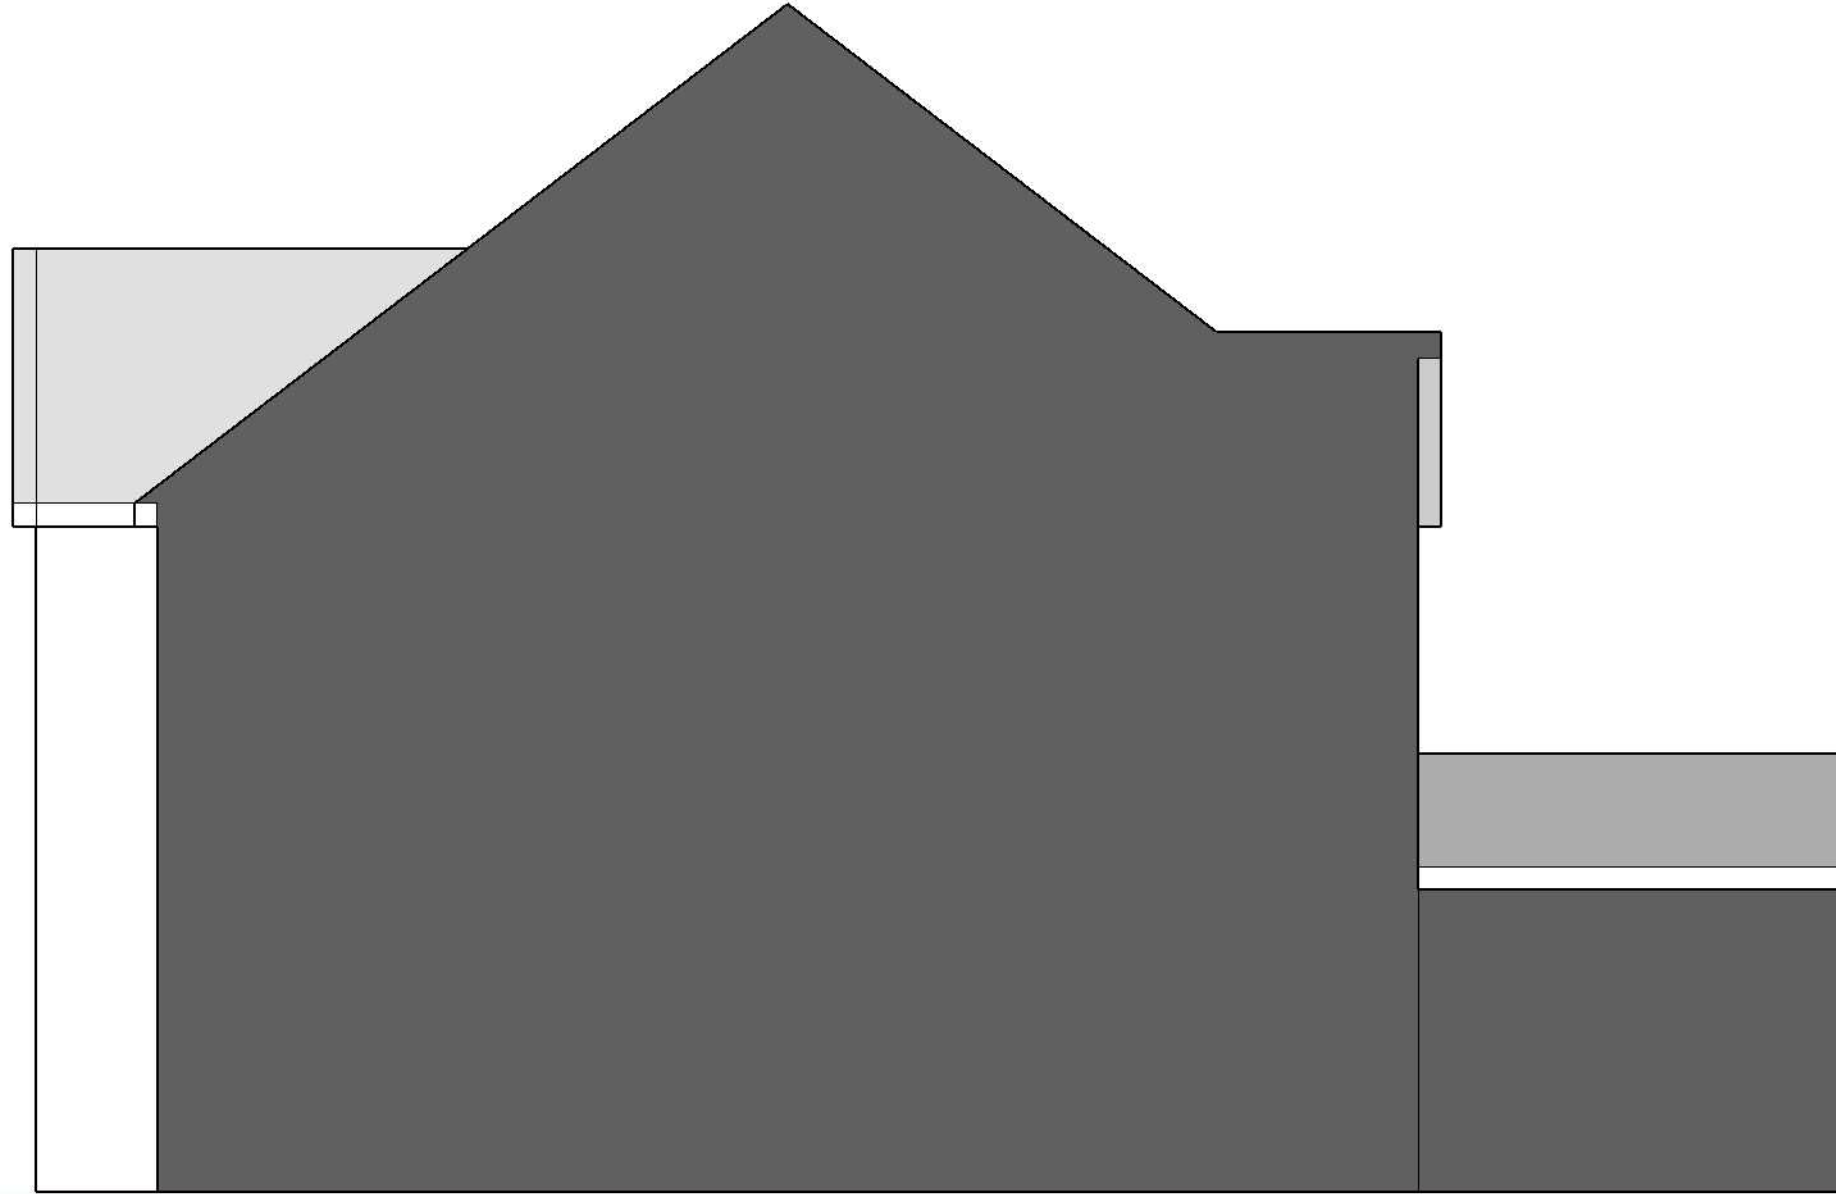 

Existing

A.1

Right Elevation

ISSUE
MM.DD.YY
DRAWN BY
NH, MB



PROJECT
Loft Conversion
PROJECT NO.
245.170

CLIENT
Mr and Mrs Bevan
23 Larissa Close
Tilehurst
Reading
Berkshire
RG31 6LE

ICost Advisory Ltd
Trilliums
Ashmore Green
Thatcham
Berkshire
RG18 9ER
www.icost.co.uk
07769 650780



Scale 1:50

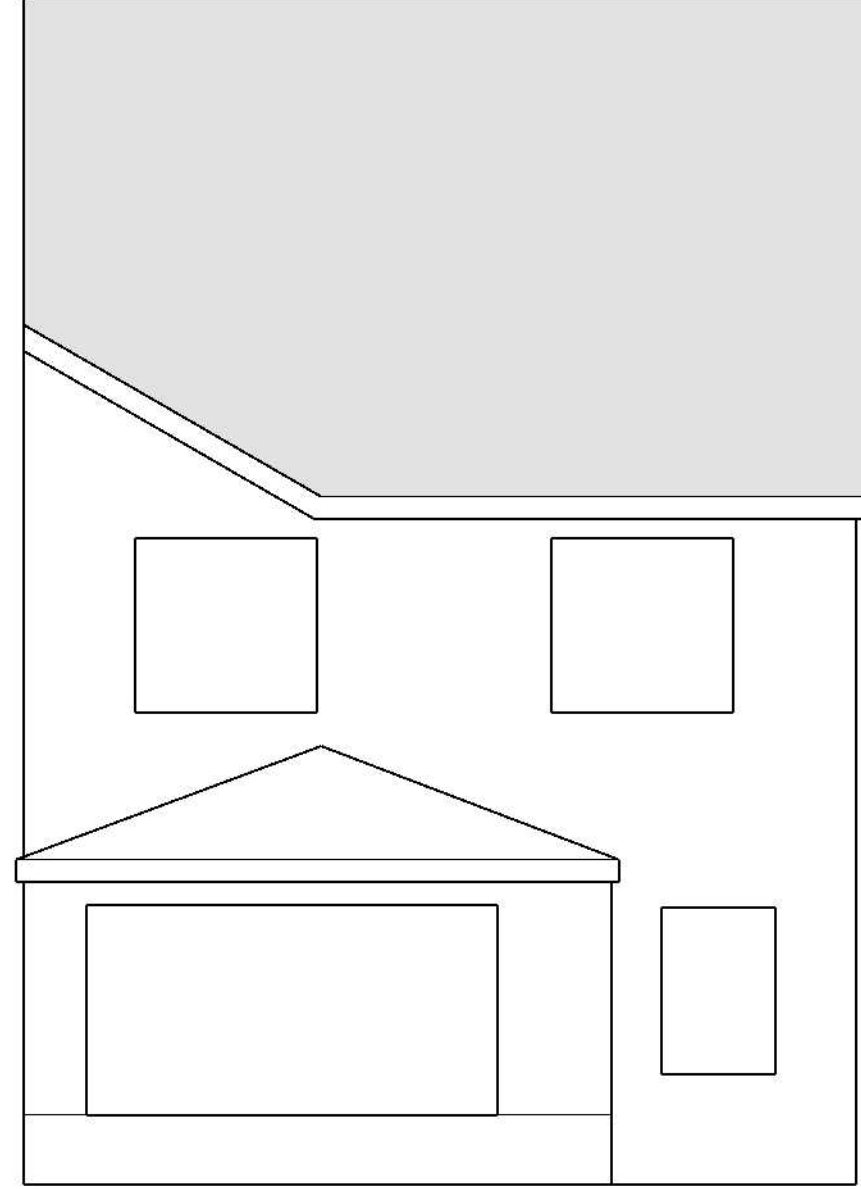 

Existing

A.1

Rear Elevation

ISSUE
MM.DD.YY
DRAWN BY
NH, MB



PROJECT
Loft Conversion
PROJECT NO.
245.170

CLIENT
Mr and Mrs Bevan
23 Larissa Close
Tilehurst
Reading
Berkshire
RG31 6LE

ICost Advisory Ltd
Trilliums
Ashmore Green
Thatcham
Berkshire
RG18 9ER
www.icost.co.uk
07769 650780



Scale 1:50

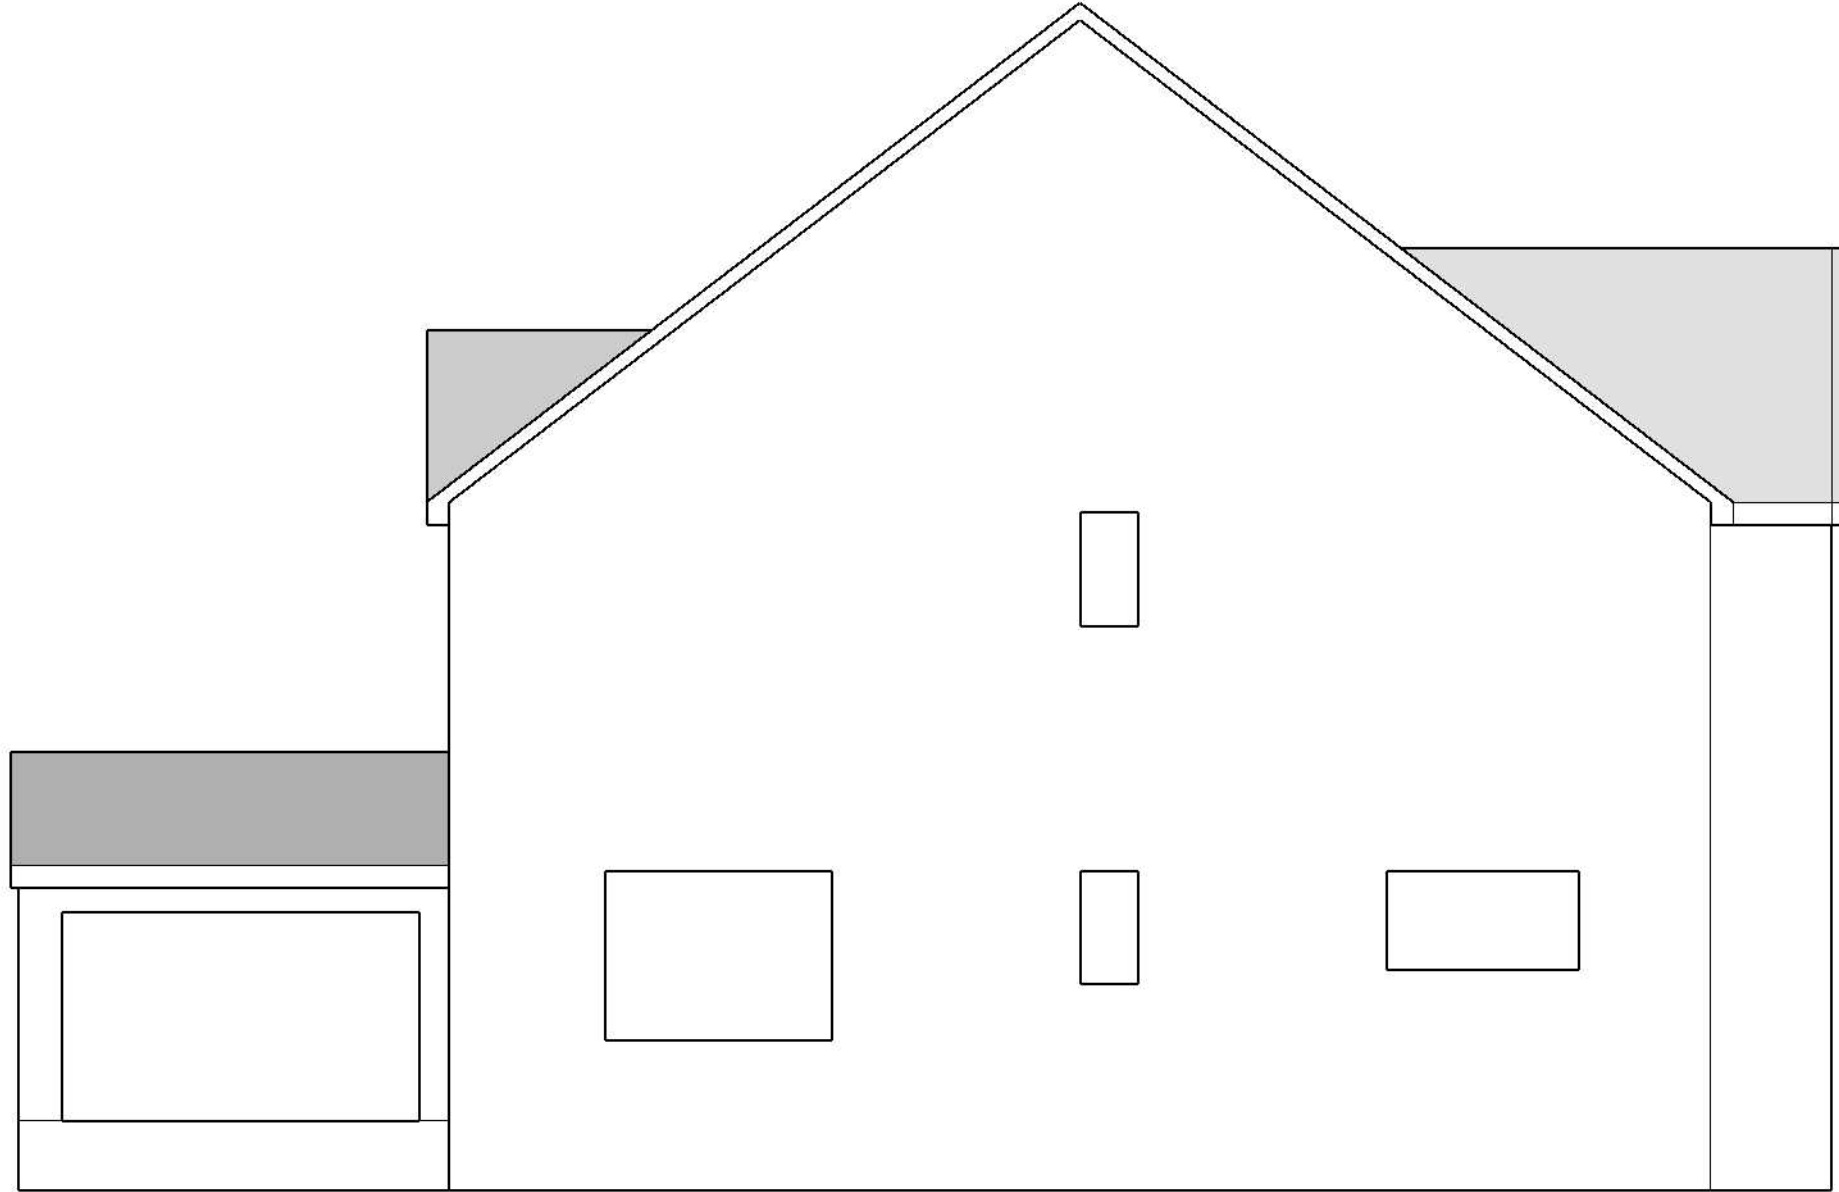 

Existing

Left Elevation

A.1

ISSUE
MM.DD.YY

PROJECT
Loft Conversion

CLIENT
Mr and Mrs Bevan
23 Larissa Close
Tilehurst
Reading
Berkshire
RG31 6LE

i:cost
advisory ltd.
Trilliums
Ashmore Green
Thatcham
Berkshire
RG18 9ER
www.icost.co.uk
07769 650780