




Proposed Landscape Plan
(Scale 1:25)

Specification: Black Timber Framed Windows
Location: Front Elevation
Material : Timber
Size : 1495 mm X 2435 mm

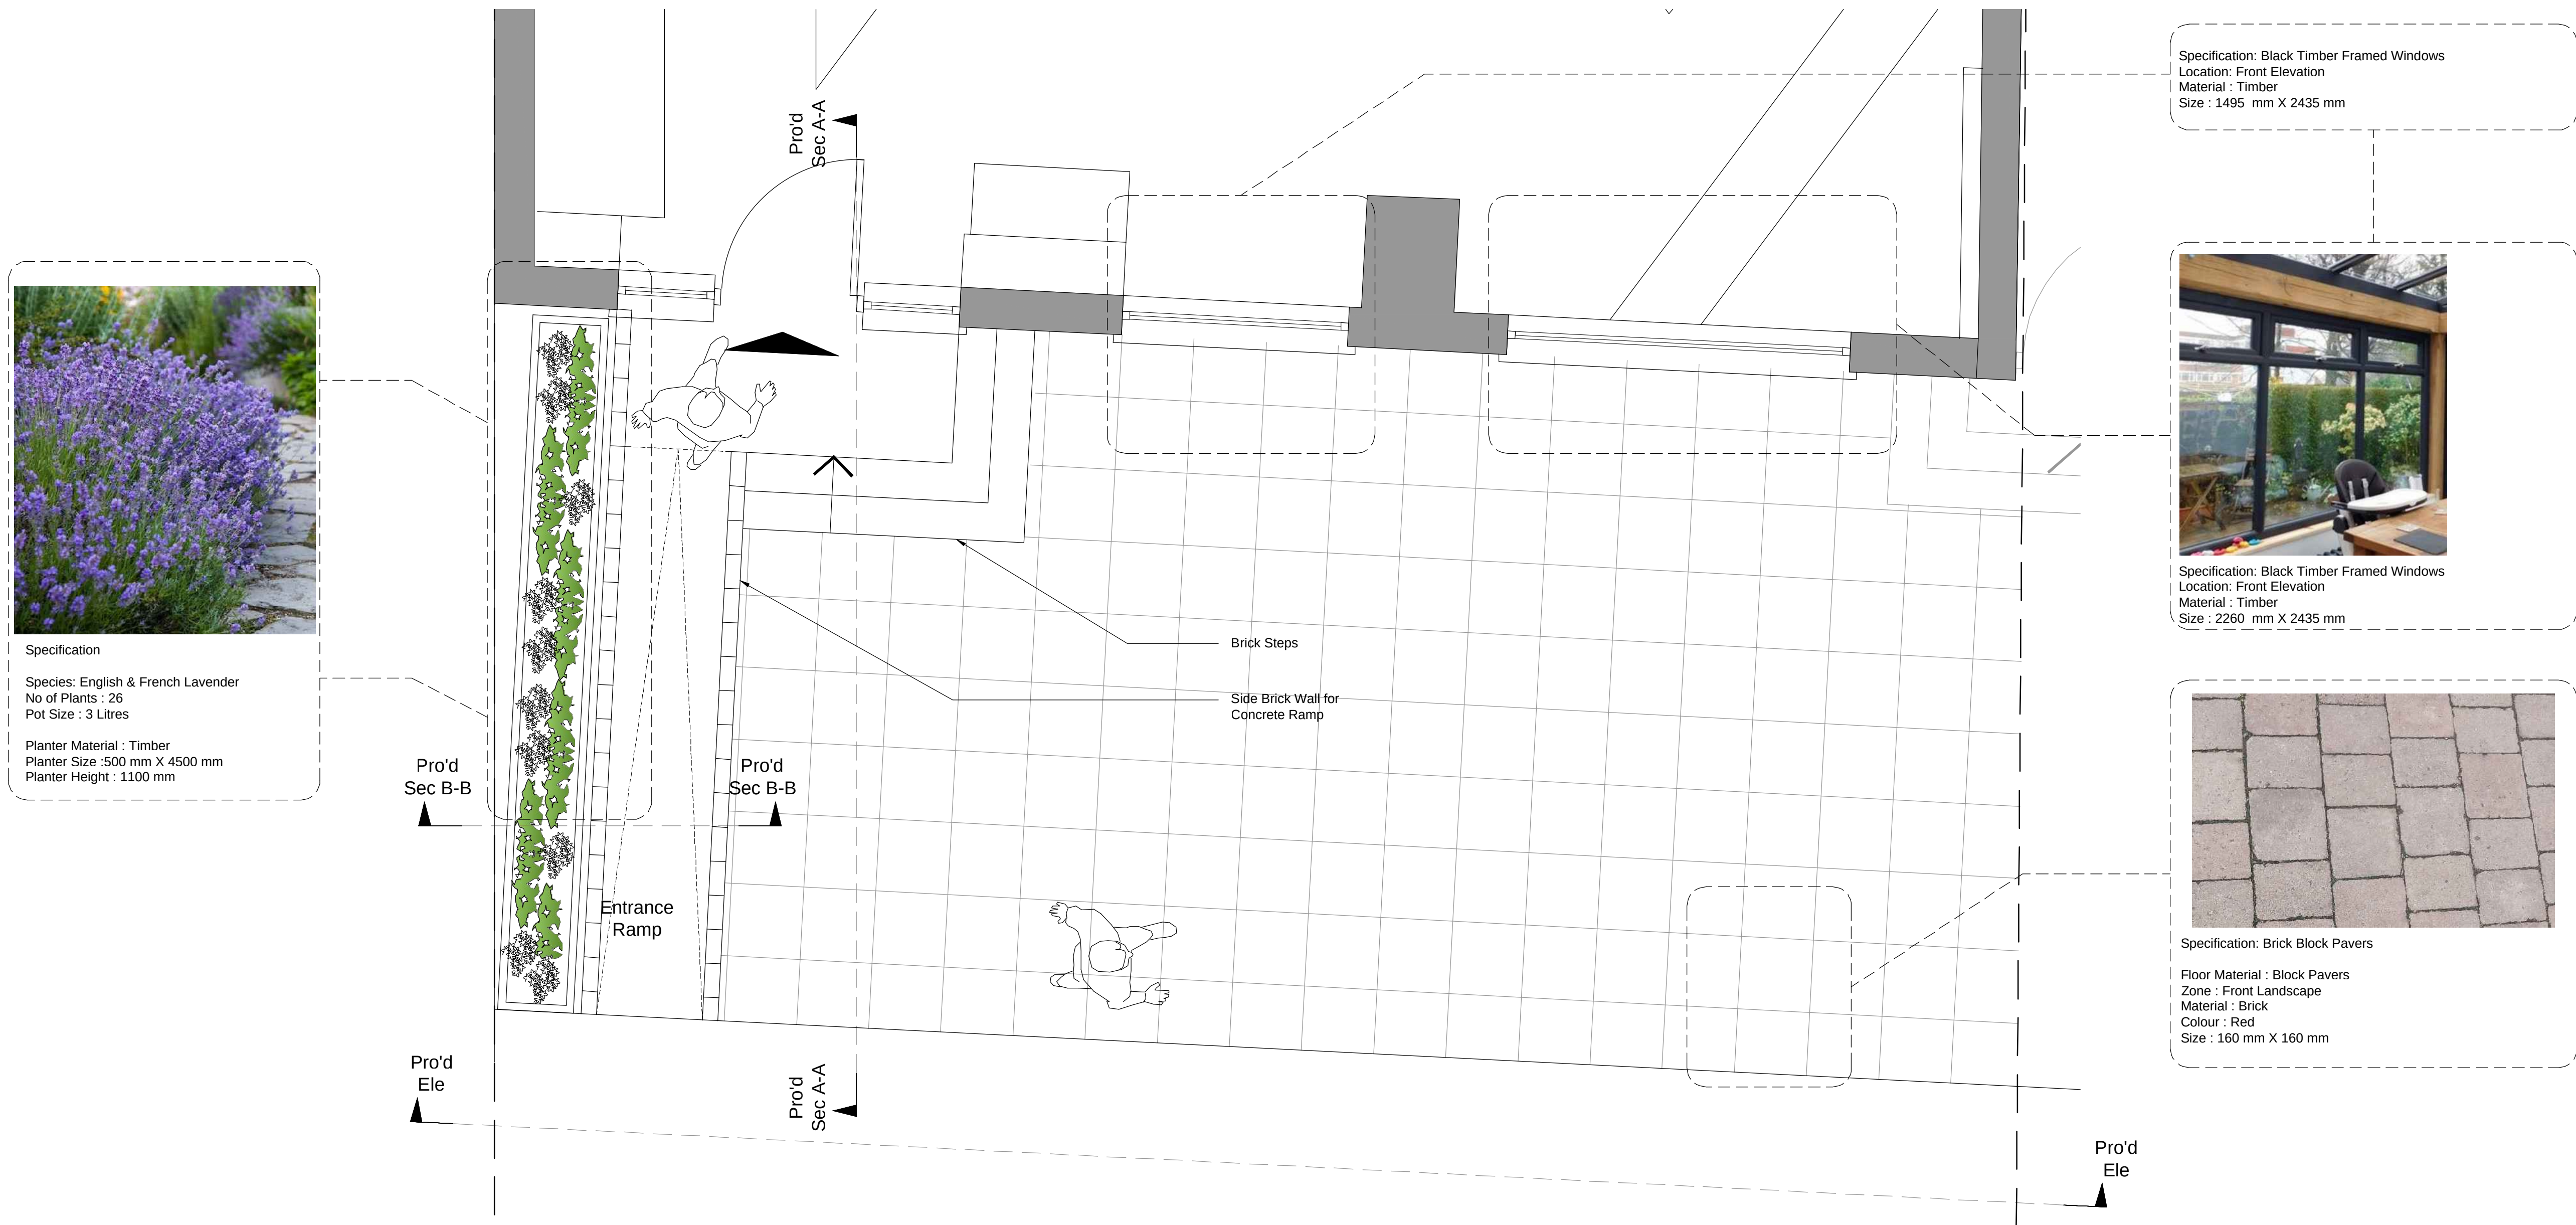

Specification: Black Timber Framed Windows
Location: Front Elevation
Material : Timber
Size : 2260 mm X 2435 mm




Specification: Brick Block Pavers

Floor Material : Block Pavers
Zone : Front Landscape
Material : Brick
Colour : Red
Size : 160 mm X 160 mm


KEY

- EXISTING STRUCTURE/PARTITION
- PARTITION WALLS TO BE REMOVED
- NEW BLOCK PAVERS

 

REV	DATE	DRN	CHKD	APPD	DESCRIPTION
A	14.06.24	JA	DA	JA	ISSUED FOR PLANNING
DRAWING STATUS					

For Approval

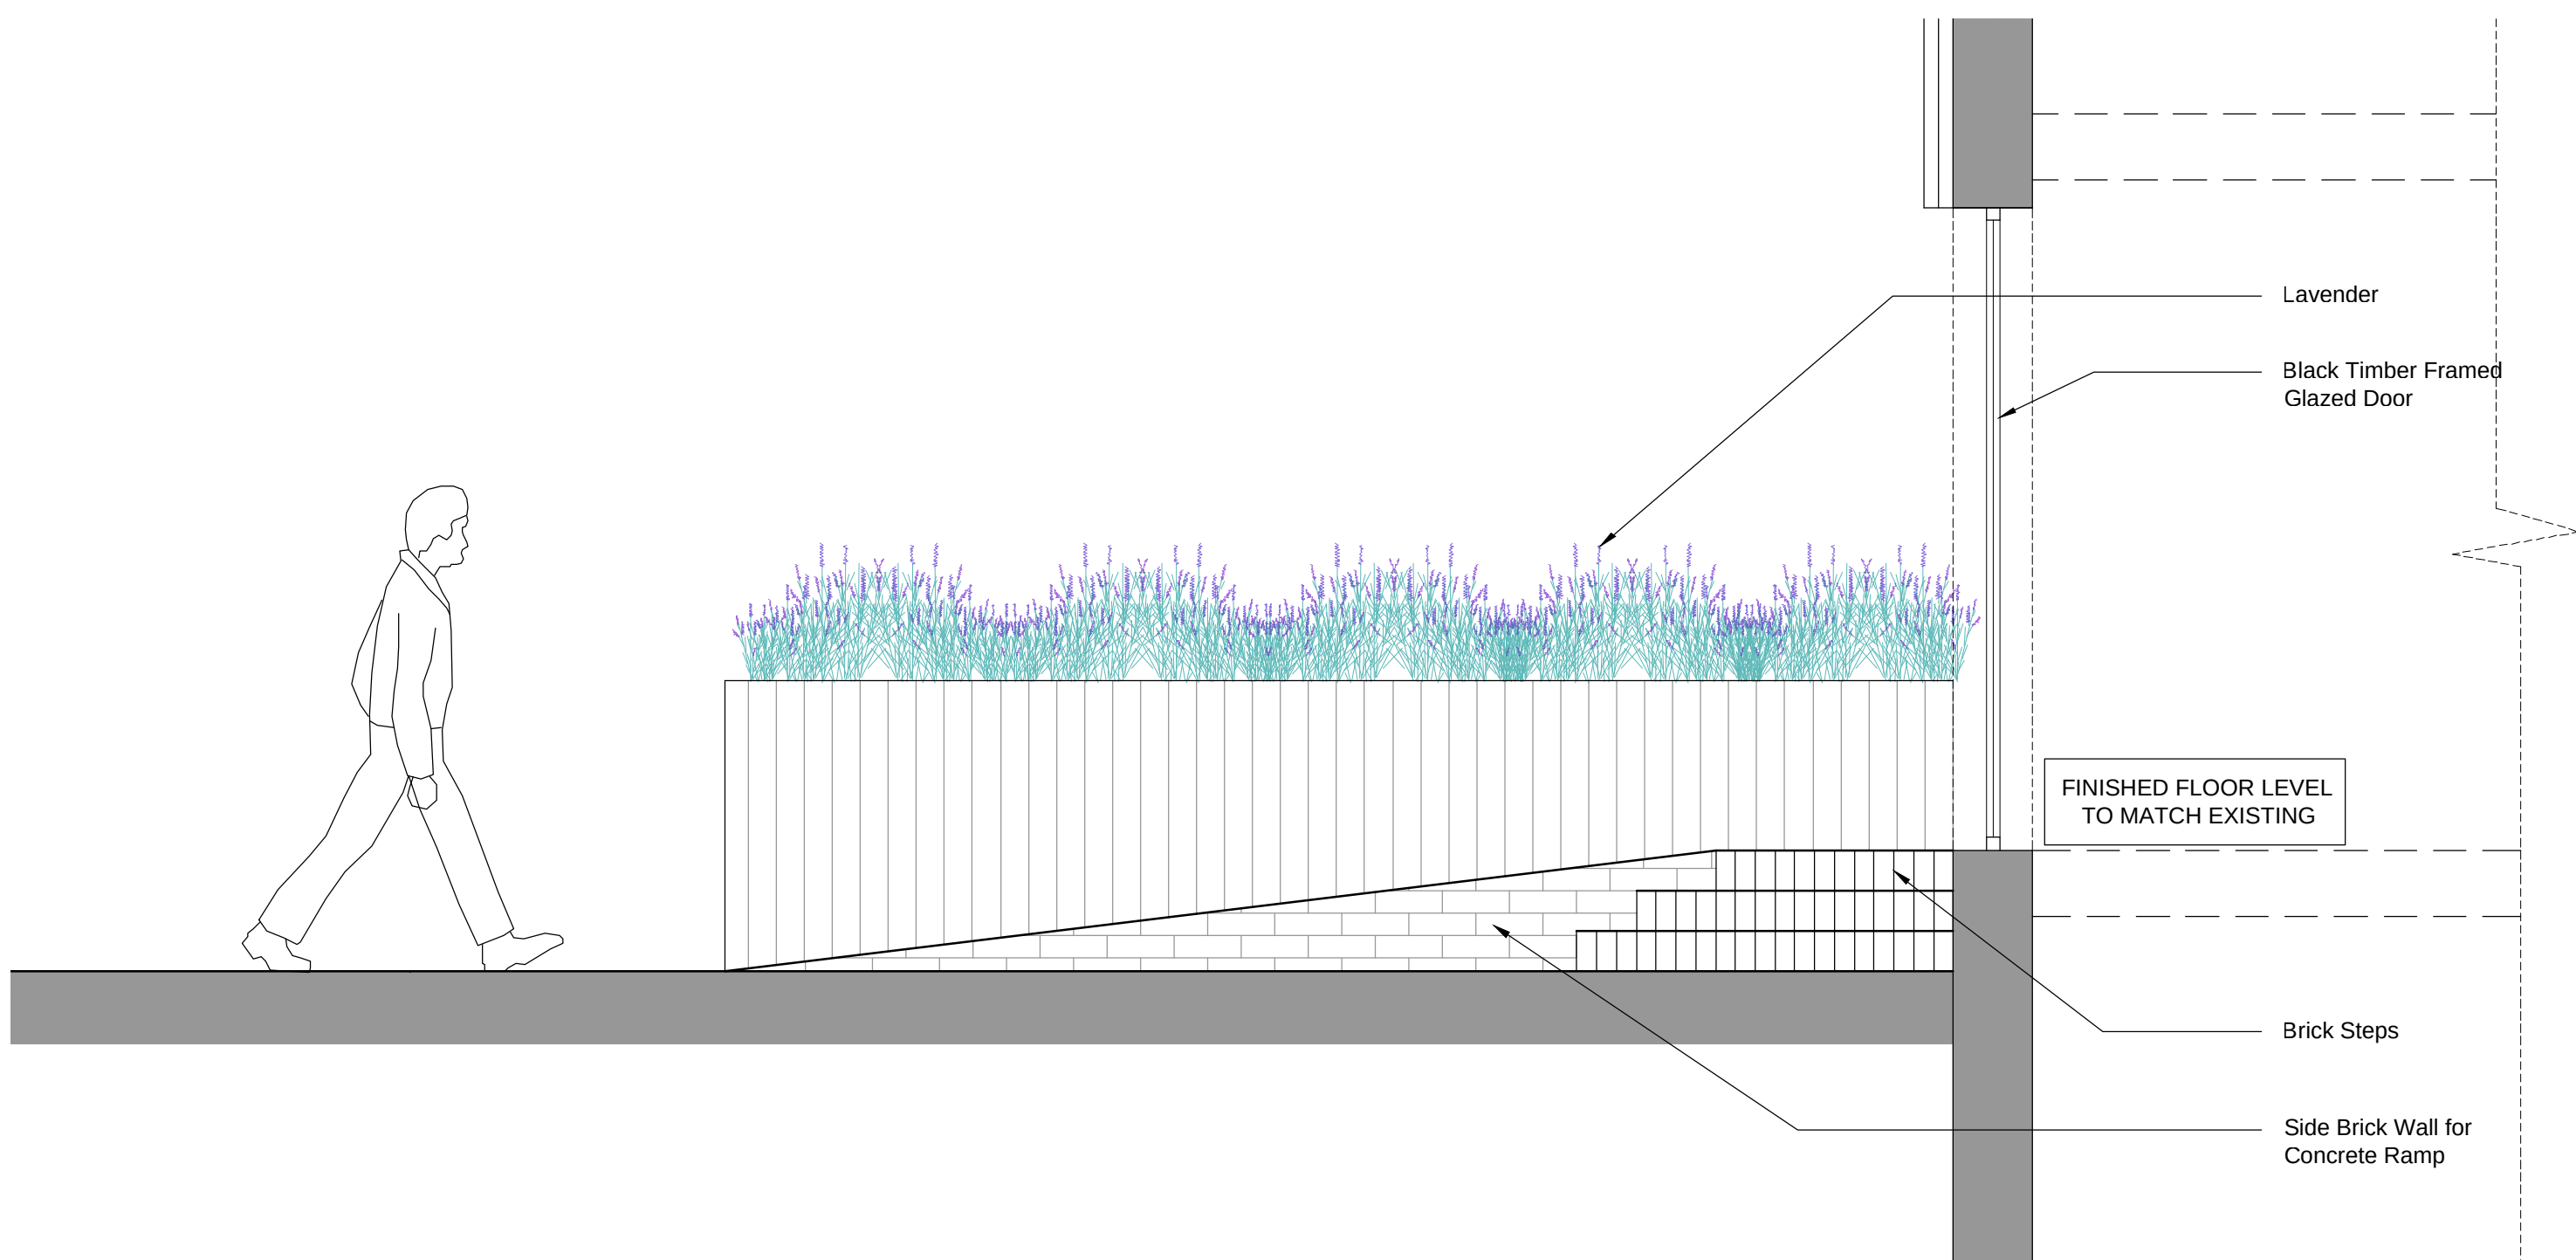

Proposed Section A-A
(Scale 1:25)



Proposed Front Elevation
(Scale 1:25)



E: info@bluebirdengineering.co.uk
T: 0118 9583 551
A: 46LondonStreet,Reading,RG1 4SQ

CLIENT ECO MARKET LTD

PROJECT 117-119 Oxford Road
Reading

TITLE Proposed Landscape
Section A-A
Planning

DRAWN JA DATE June 24 SCALE As Shown @ A1

DRG NO A-1200 REV A

© BLUEBIRD ENGINEERING LTD 2022