
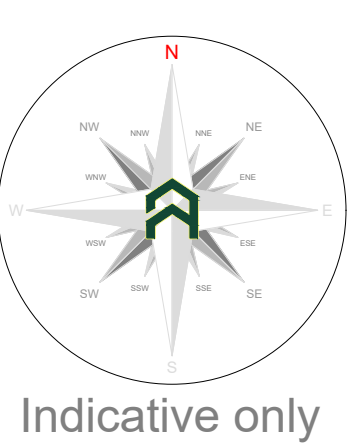


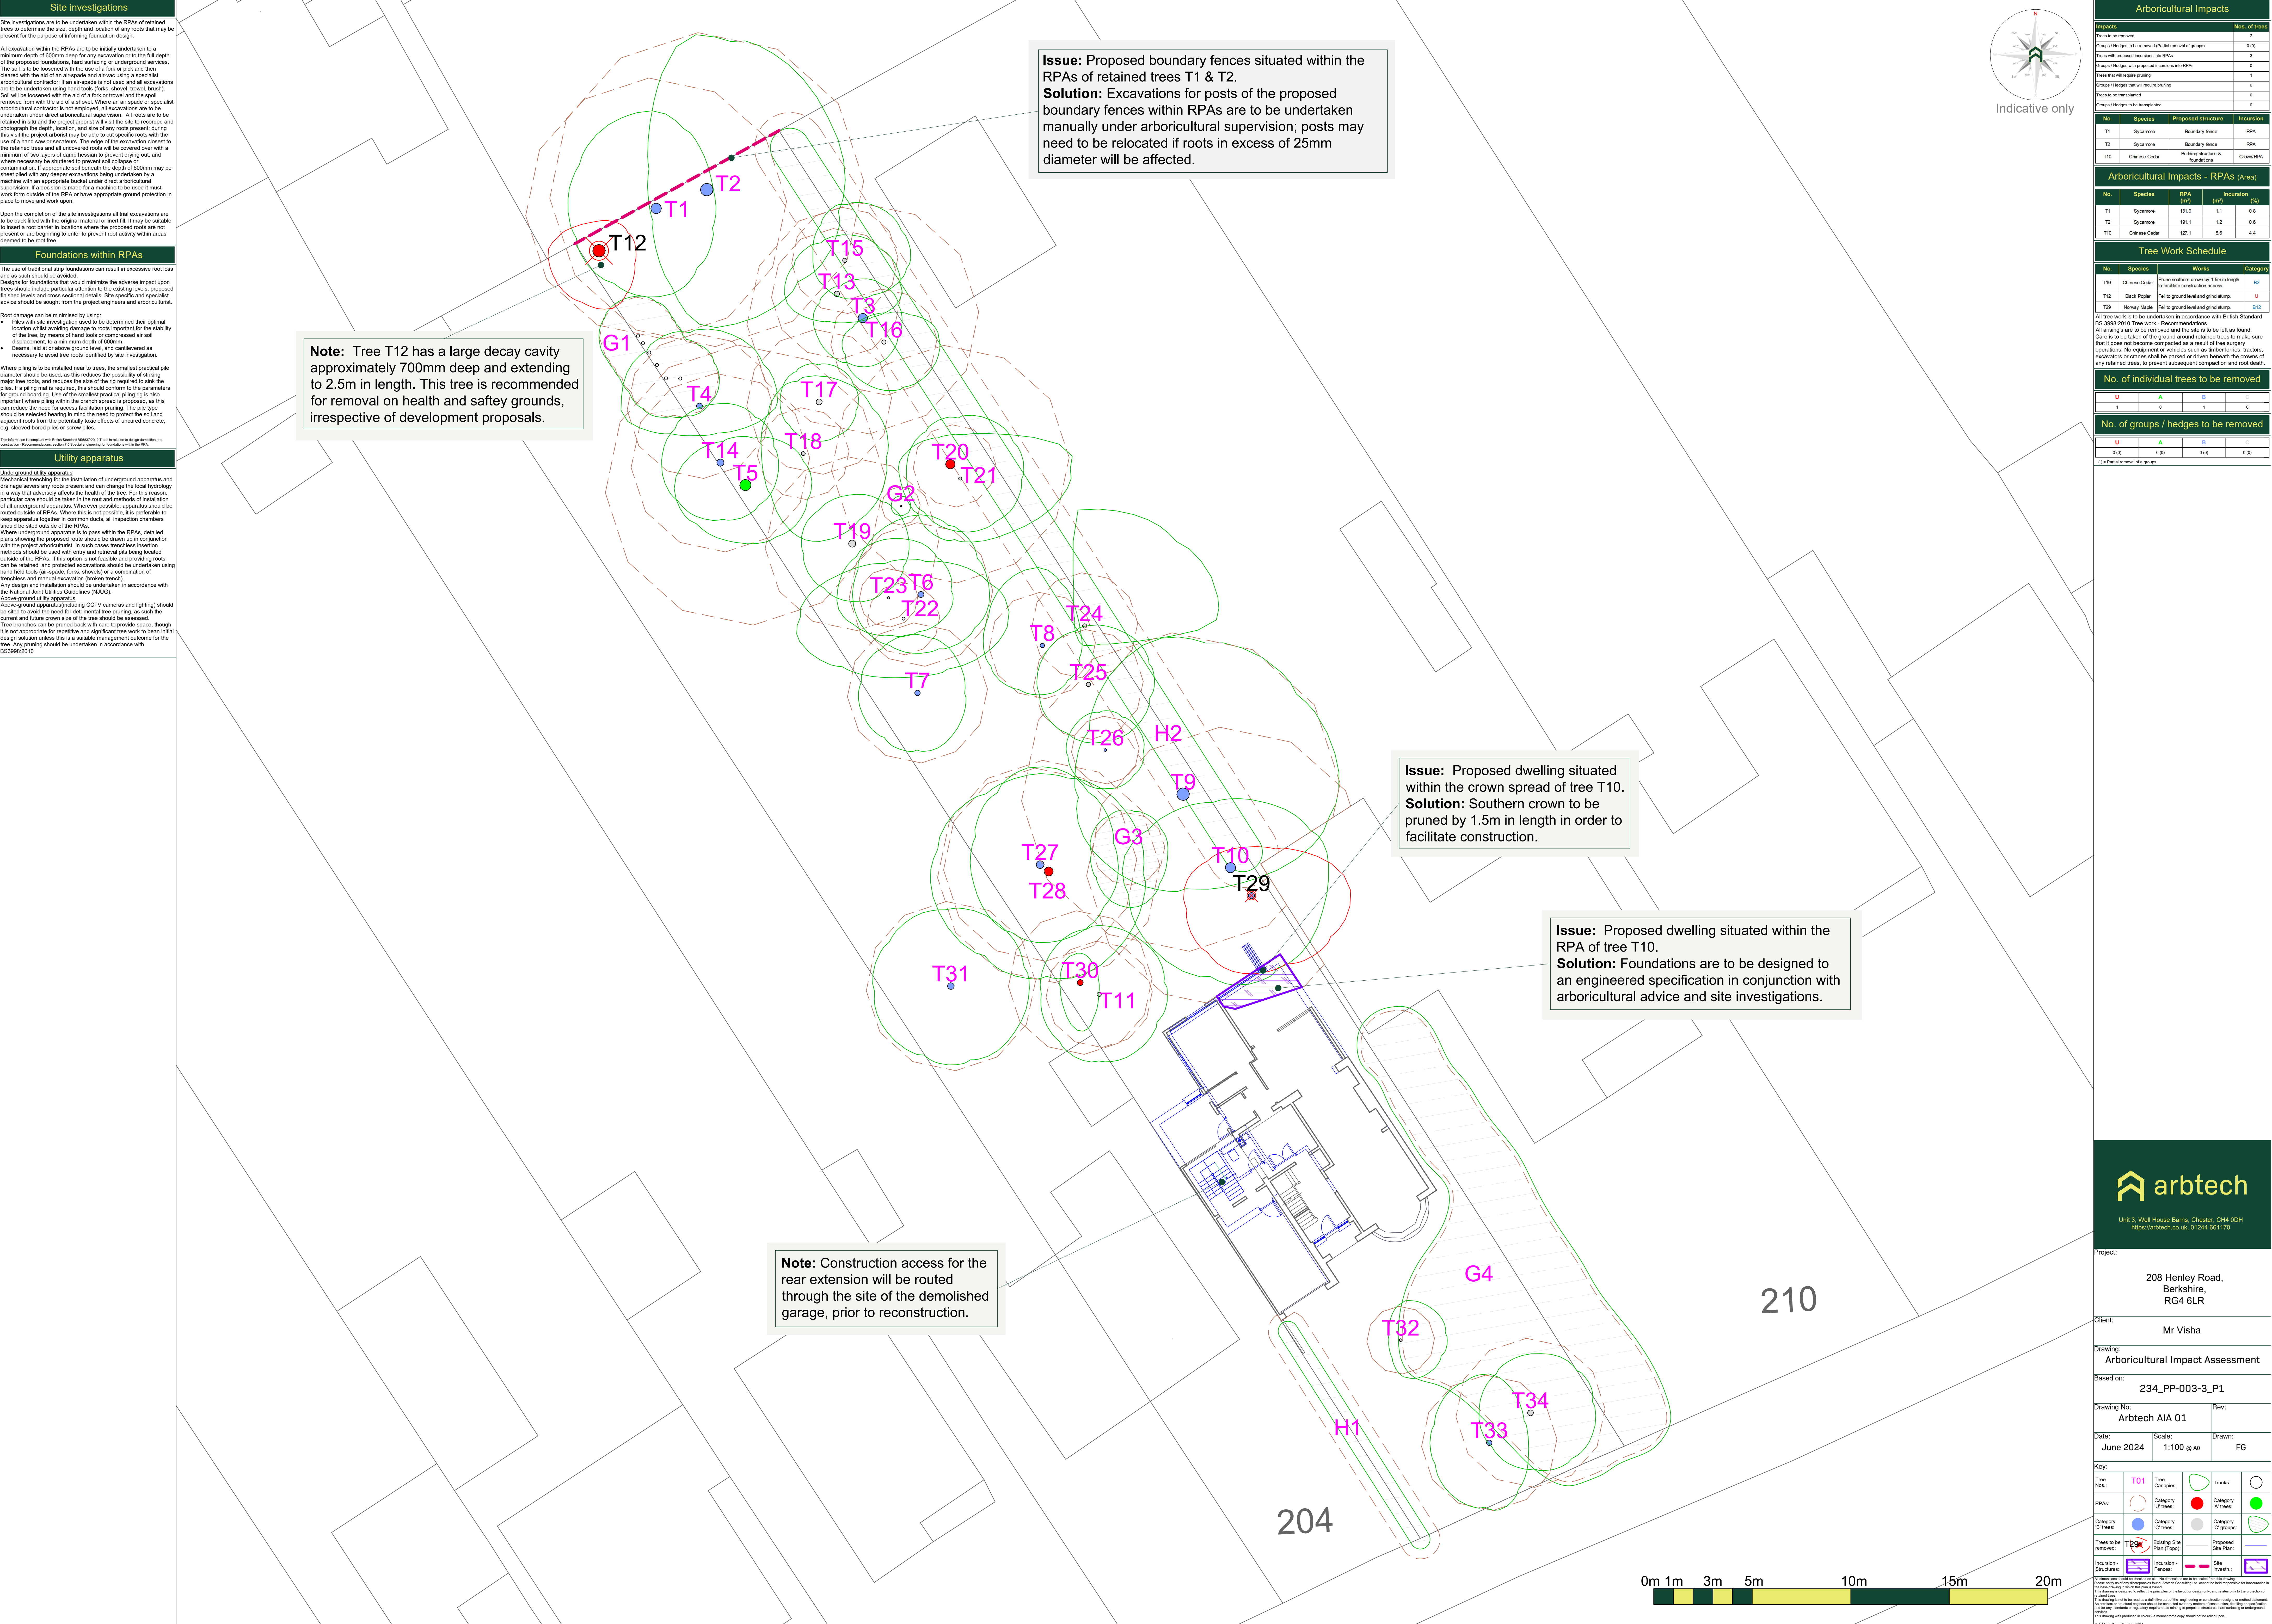

Arboricultural Impacts	
Impacts	Nos. of trees
Trees to be removed	2
Groups / Hedges to be removed (Partial removal of groups)	0 (0)
Trees with proposed incursions into RPAs	0
Groups / Hedges with proposed incursions into RPAs	0
Trees that will require pruning	1
Groups / Hedges that will require pruning	0
Trees to be translocated	0
Groups / Hedges to be translocated	0

No.	Species	Proposed structure	Incursion
T1	Sycamore	Boundary fence	RPA
T2	Sycamore	Boundary fence	RPA
T10	Chinese Cedar	Building structure & foundations	Crown RPA

Arboricultural Impacts - RPAs (Area)				
No.	Species	RPA (m²)	Incursion (m²)	(%)
T1	Sycamore	121.9	1.1	0.9
T2	Sycamore	121.1	1.2	0.9
T10	Chinese Cedar	127.1	5.6	4.4

Tree Work Schedule			
No.	Species	Works	Category
T10	Chinese Cedar	Prune southern crown by 1.5m in length to facilitate construction access	B2
T12	Black Poplar	Fell to ground level and grind stump	U
T29	Honey Maple	Fell to ground level and grind stump	B12

All tree work is to be undertaken in accordance with British Standard BS 3998:2010 Tree work - Recommendations. All arising's are to be removed and the site is to be left as found. Care is to be taken of the ground around retained trees to make sure that it does not become compacted as a result of tree surgery operations. No equipment or vehicles such as timber lorries, tractors, excavators or cranes shall be parked or driven beneath the crowns of any retained trees, to prevent subsequent compaction and root death.				
No. of individual trees to be removed				
U	A	B	C	
0 (0)	0 (0)	0 (0)	0 (0)	

No. of groups / hedges to be removed				
U	A	B	C	
0 (0)	0 (0)	0 (0)	0 (0)	

U = Partial removal of a group

Unit 3, Well House Barns, Chester, CH4 0DH
https://arbtech.co.uk, 01244 061170

Project:
208 Henley Road,
Berkshire,
RG4 6LR

Client:
Mr Visha

Drawing:
Arboricultural Impact Assessment

Based on:
234_PP-003-3_P1

Drawing No:
Arbtech AIA 01

Rev:
FG

Date:
June 2024

Scale:
1:100 @ A0

Drawn:
FG

Key:

Tree Nos:	T01	Tree Categories:	Trunks:	
RPAs:	Category 'A' trees:	Category 'A' trees:		
Category 'B' trees:	Category 'C' trees:	Category 'C' groups:		
Trees to be removed:	Existing Site Plan (Dotted)	Proposed Site Plan:		
Incursion - Structures:	Incursion - Fences:	Site Incursion:		

Arbtech Consulting Ltd is not responsible for any damage to trees or structures caused by the use of the information provided in this report. The information provided in this report is for guidance only and does not constitute a warranty. 

© Arbtech Consulting Ltd 2024