




All dimensions are to be checked on site before work commences.
Figured dimensions to be taken in preference to scaled dimensions.
If in doubt please ask.
© Copyright reserved.

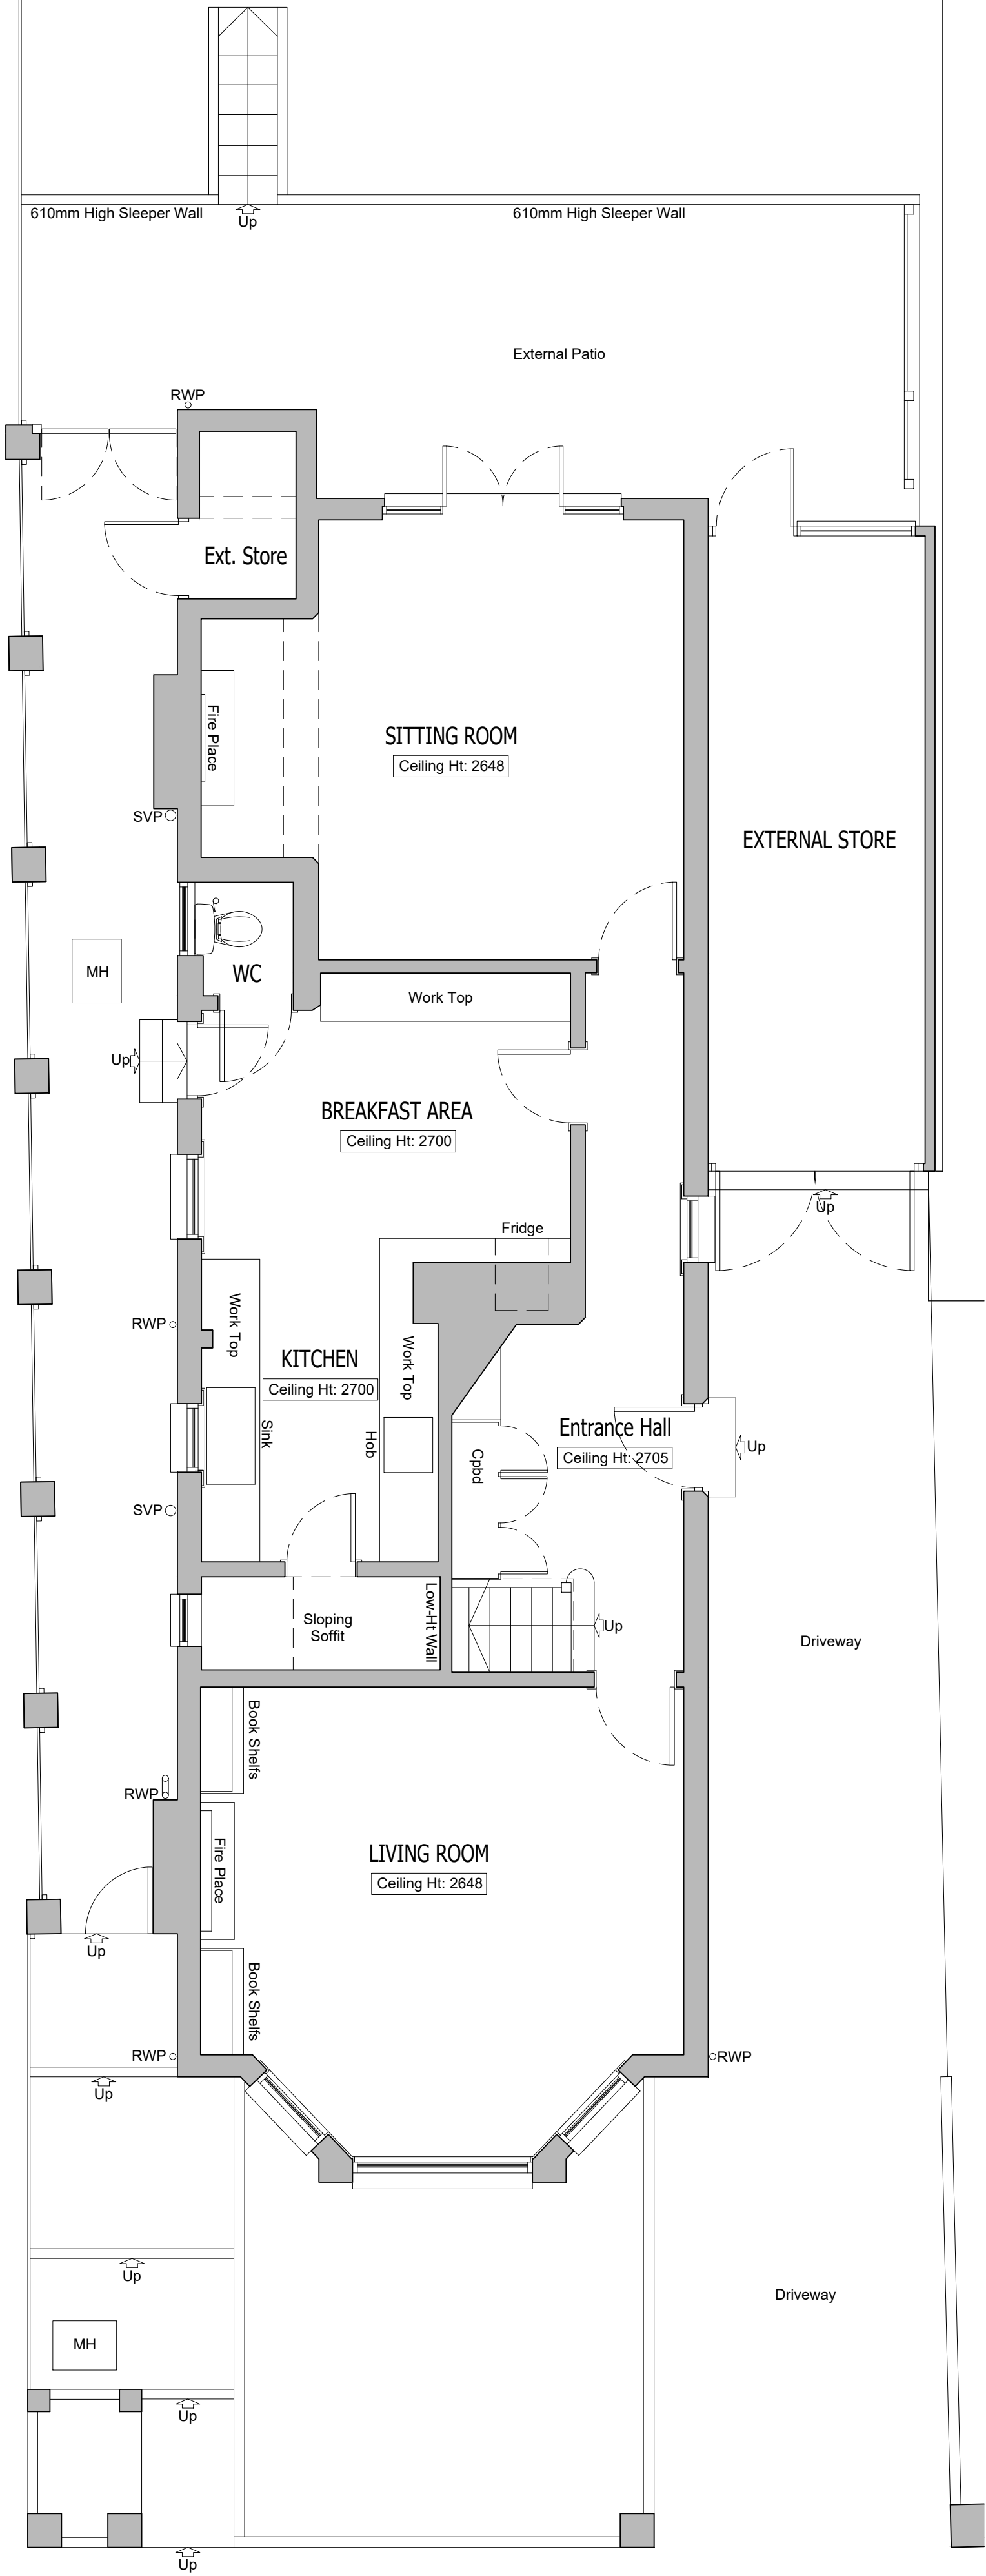


GROUND FLOOR PLAN As Existing
Scale 1:50

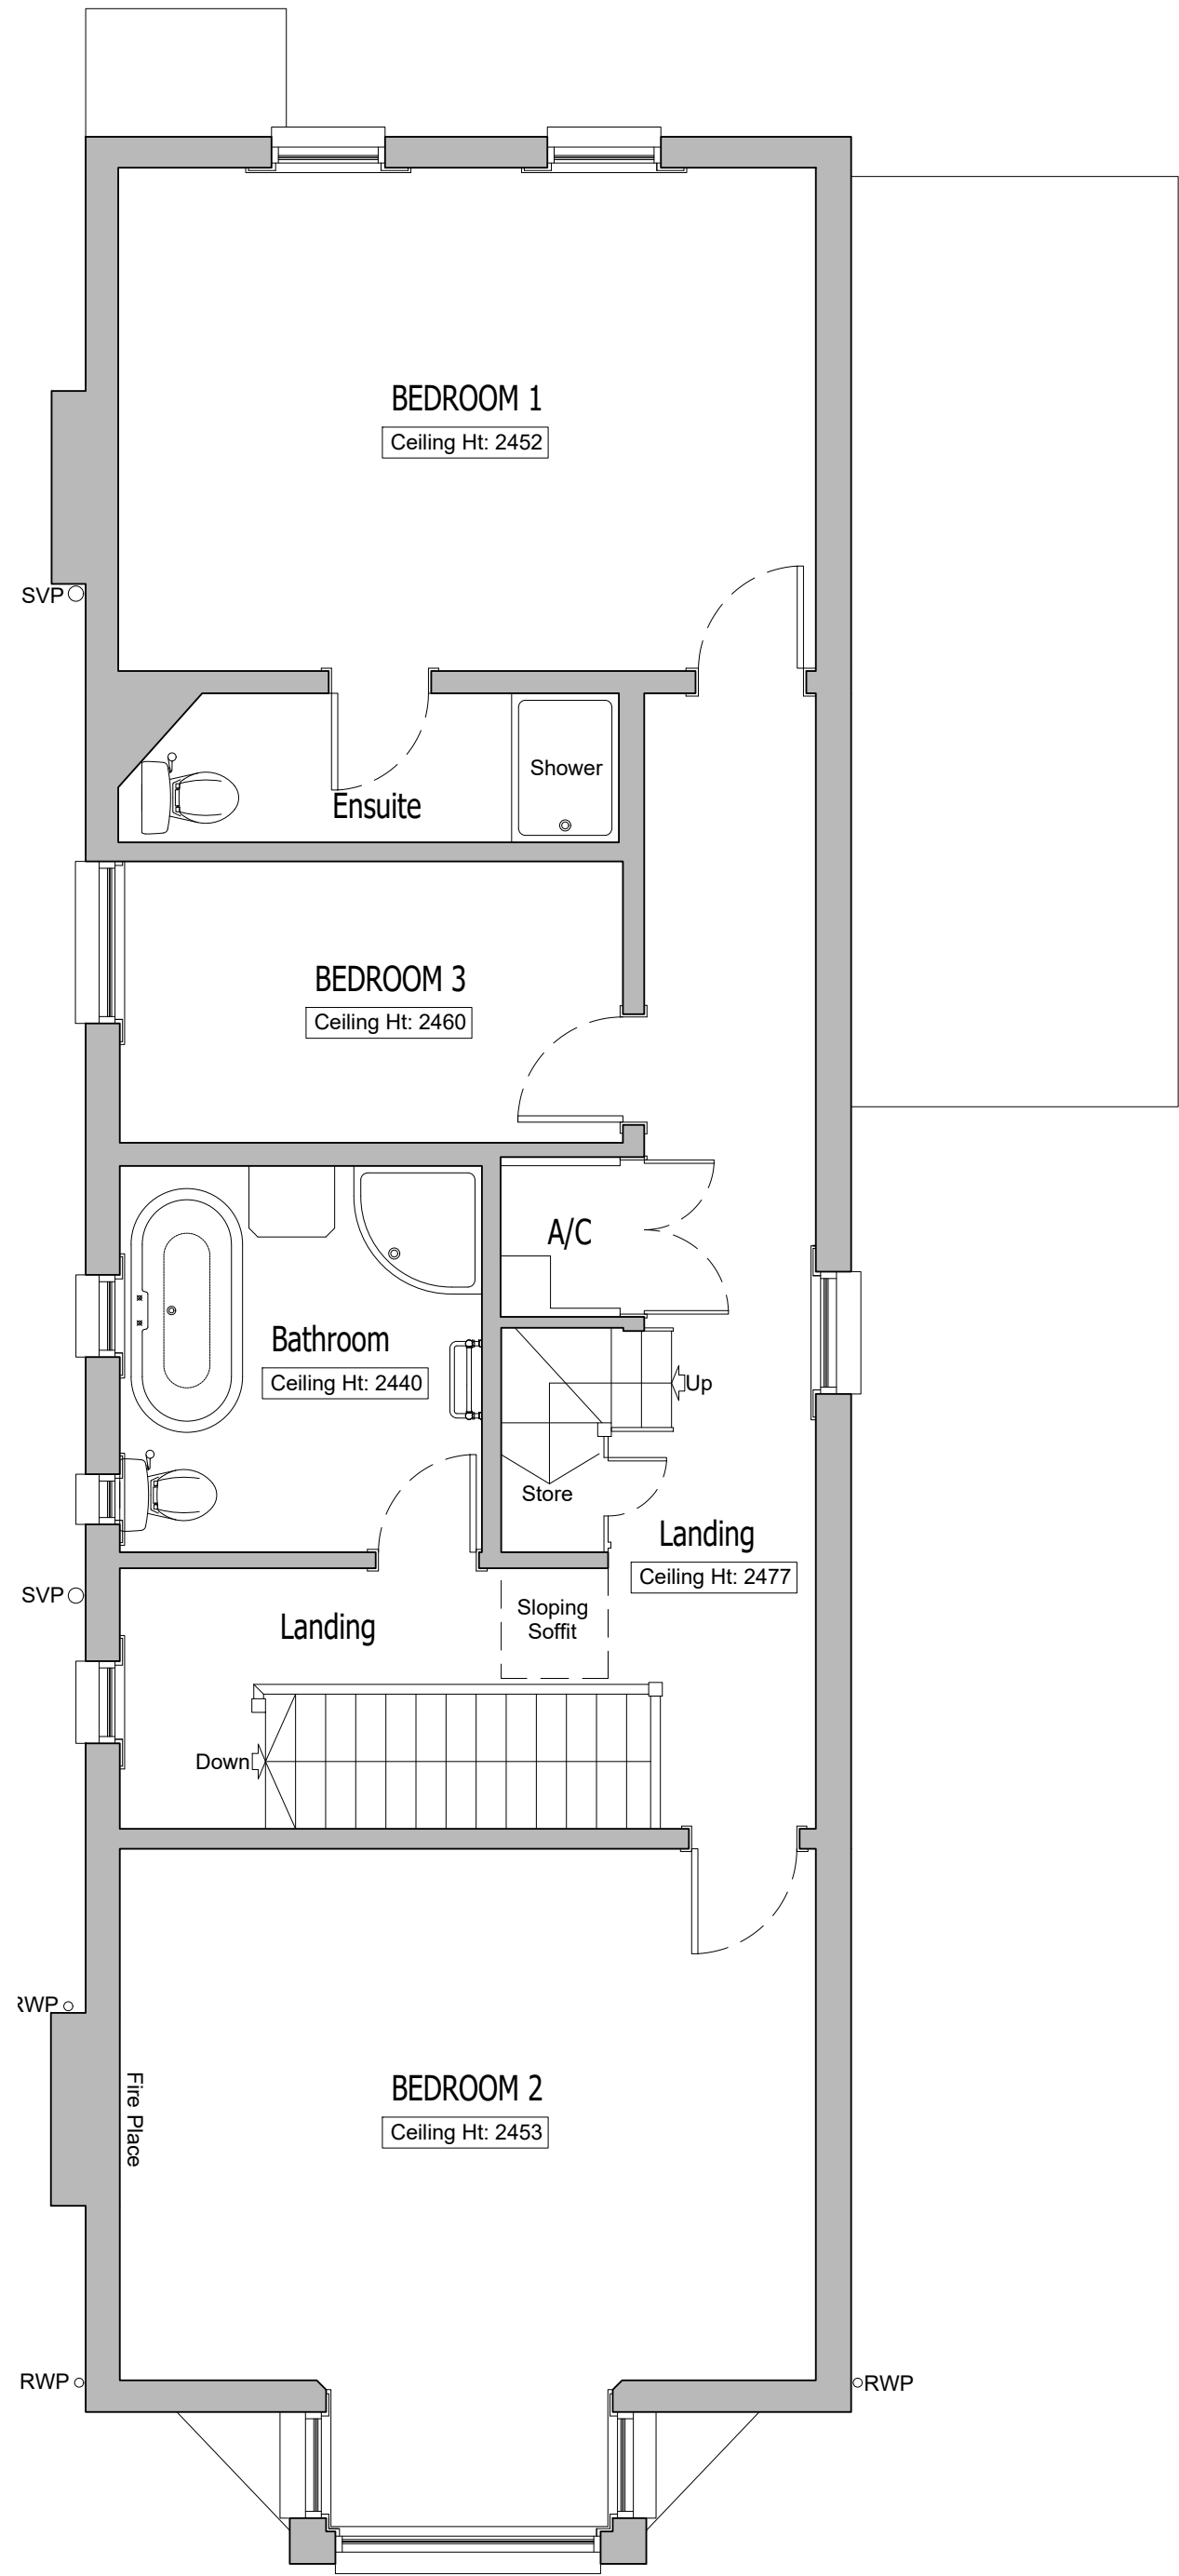

FIRST FLOOR PLAN As Existing
Scale 1:50

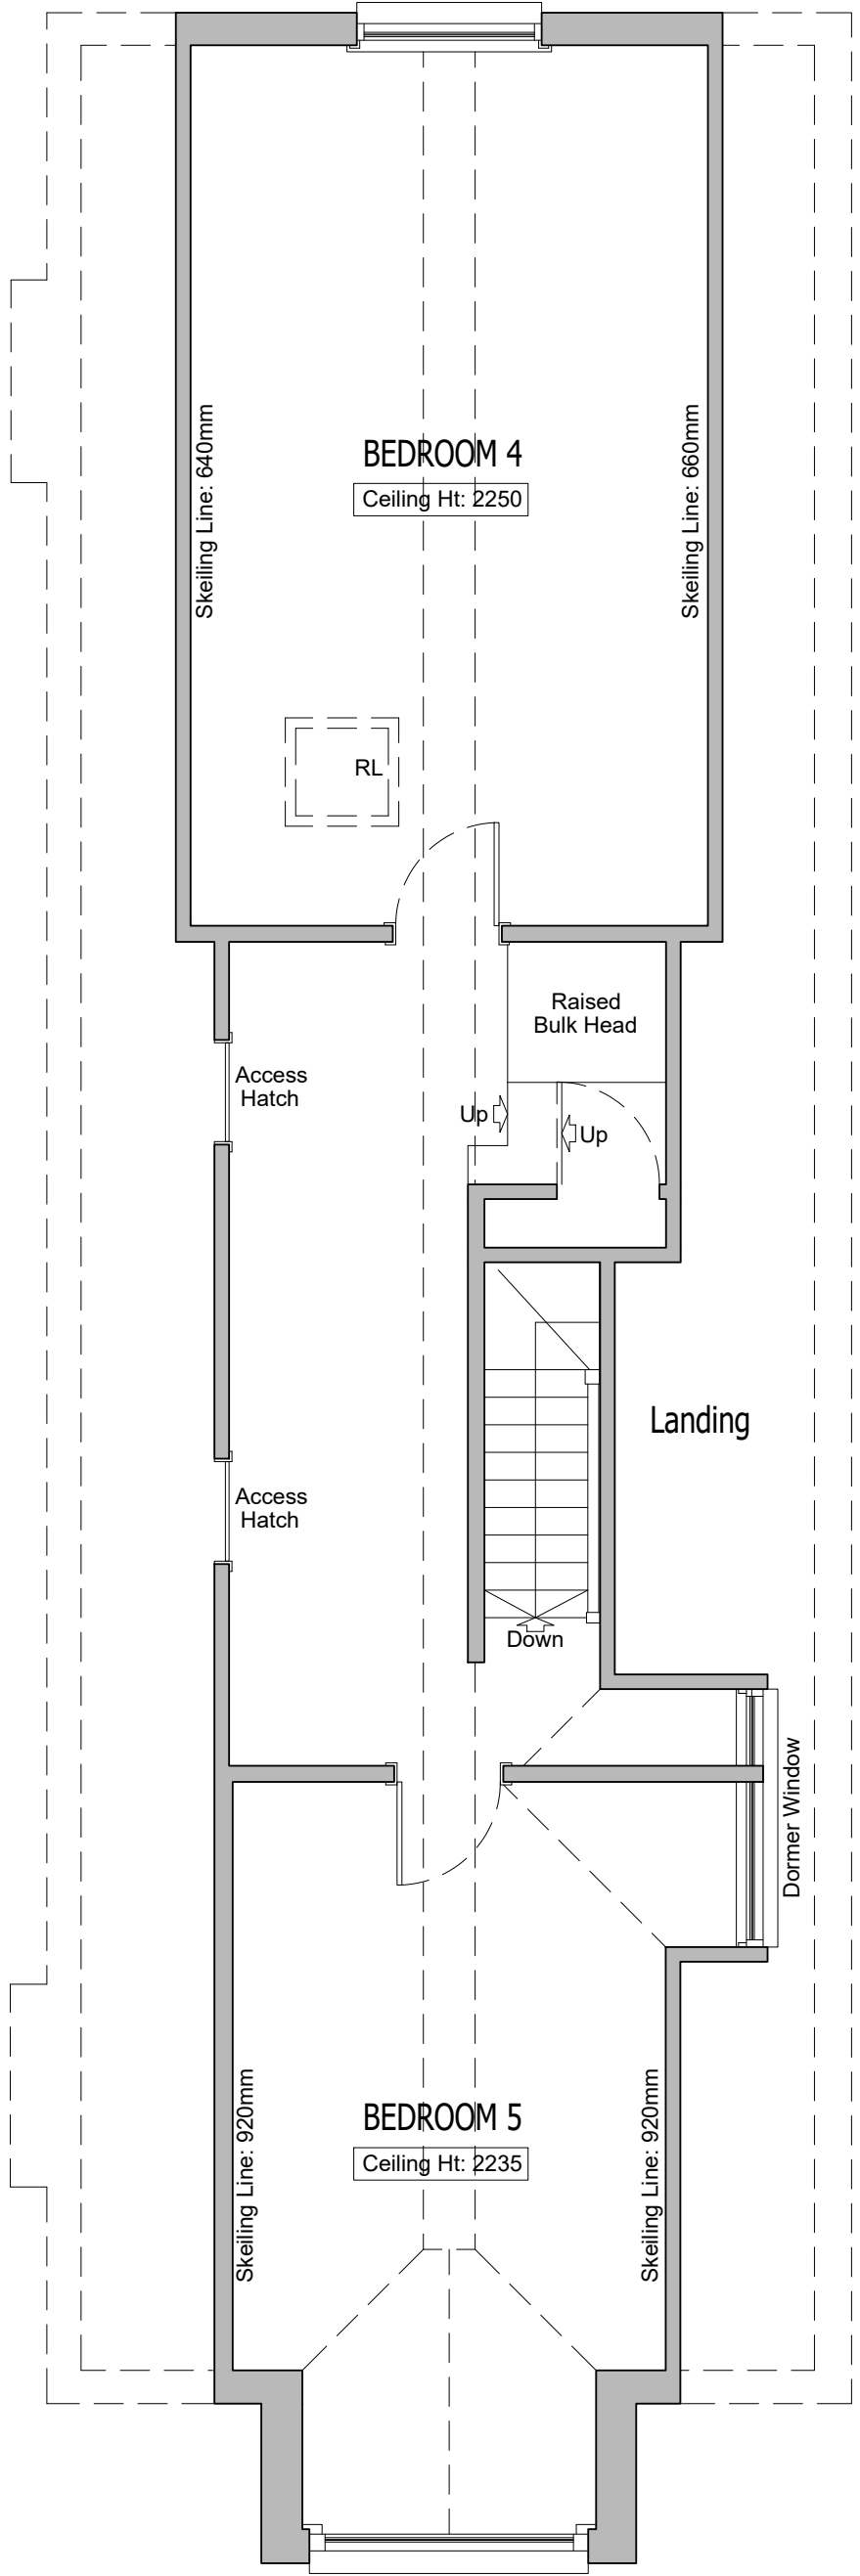

SECOND FLOOR PLAN As Existing
Scale 1:50

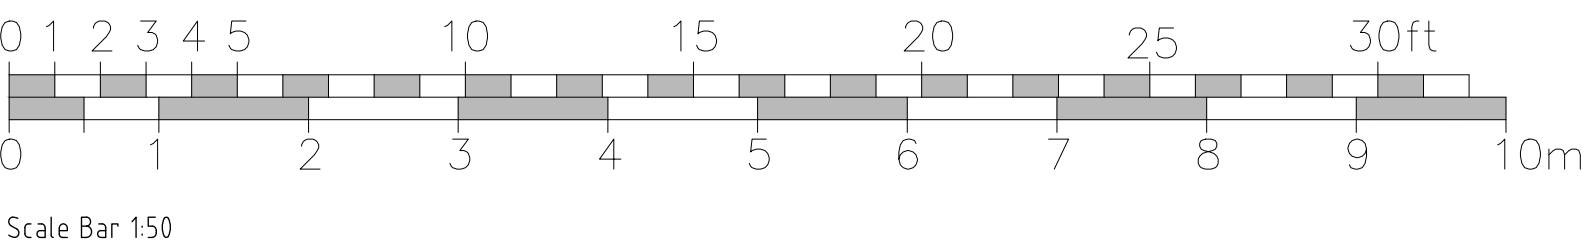

Rev	Description	Date	Initials
FOR PLANNING SUBMISSION			
HOLTHAM+NEWMAN ARCHITECTS 			
The Design Studio, Lockey Farm, Sindlesham Road, Arborfield, Reading, Berkshire RG2 9JH			
T: 07971 316499 E: hello@hnarchitects.co.uk			
Project: 29, St Annes Road Caversham Reading RG4 7PA			
Client Farhan Ahmad			
Drawing Title: General Arrangement Plans Ground, First and Second Floor Levels - As Existing			
Scale:	1:50 @ A1	Dwg. No.:	Rev.:
-	-	2407-P101	-
Drawn by:	DH		
Date:	March 2024		