


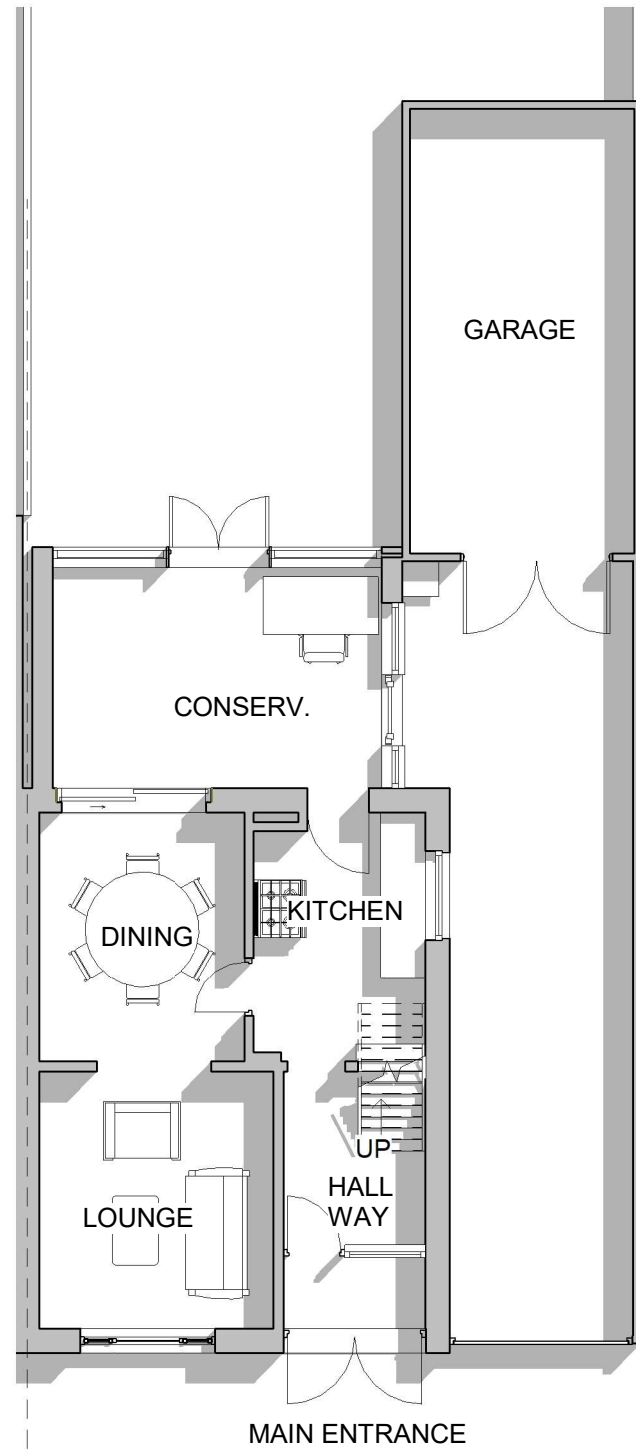


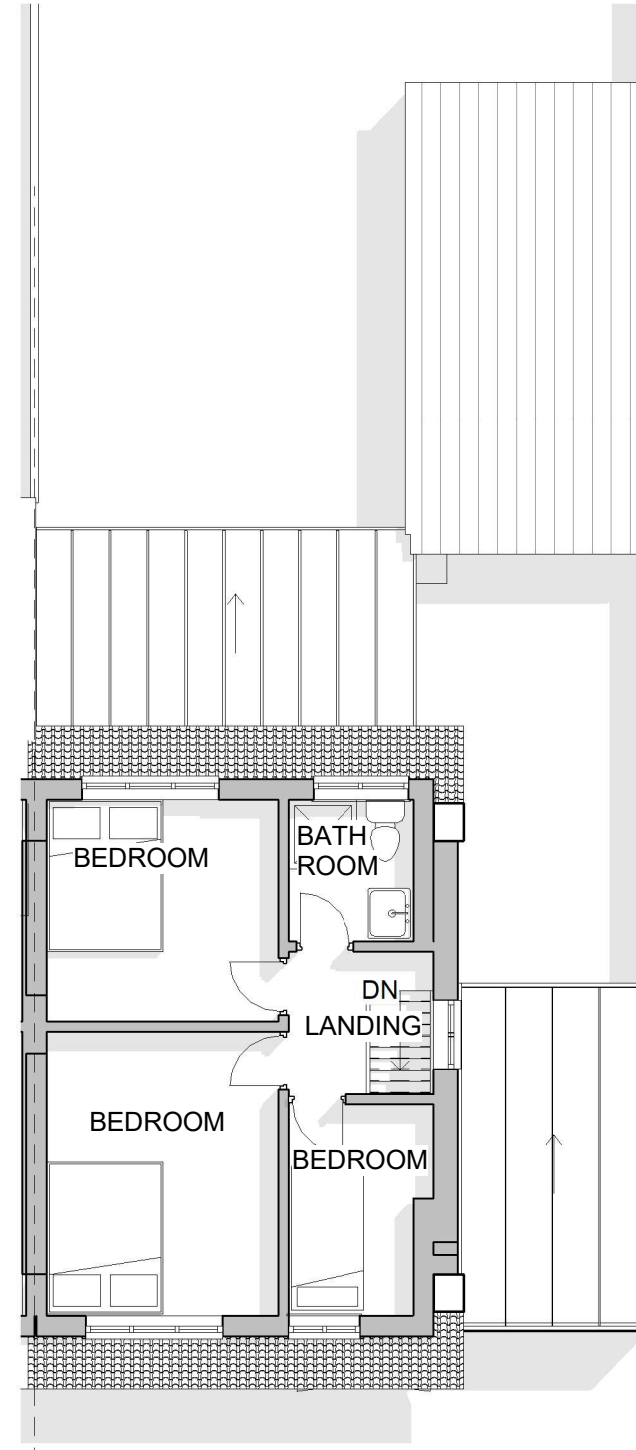

1 EXISTING GROUND FLOOR

 

2 EXISTING FIRST FLOOR

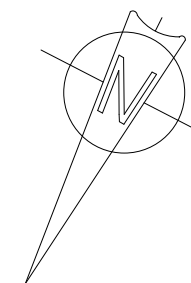

VISUAL SCALE 1:100 @ A3

THIS DRAWING IS INDICATIVE AND FOR PLANNING PURPOSES ONLY AND NOT CONSIDERED "CONSTRUCTION ISSUE".

ALL DIMENSIONS ARE TO BE CHECKED AND VERIFIED ON SITE WITH ANY DISCREPANCIES REPORTED TO ARCHITECTURAL DESIGNS SERVICES (UK)LTD

COPYRIGHT FOR THIS DRAWING IS HELD BY ARCHITECTURAL DESIGN SERVICES (UK) LTD. IT IS NOT TO BE REPRODUCED WITHOUT EXPRESS PERMISSION.

CLIENT	
BEN WATKINS	
PROJECT TITLE	
REAR EXTENSION	
DRAWING TITLE	
EXISTING FLOOR PLANS	
PROJECT ADDRESS	
31 TRELLECK ROAD COLEY PARK READING RG1 6EN	
JOB NO	893
DRAWING NO	02
REV NO	—
SCALE@A3	1 : 100
DRAWN BY	JO
STAGE	PLANNING
 ARCHITECTURAL DESIGNS Building 2 Guildford Business Park Guildford Surrey, GU28WG Tel: 01483 362 980 Email: info@ad-td.uk	

