




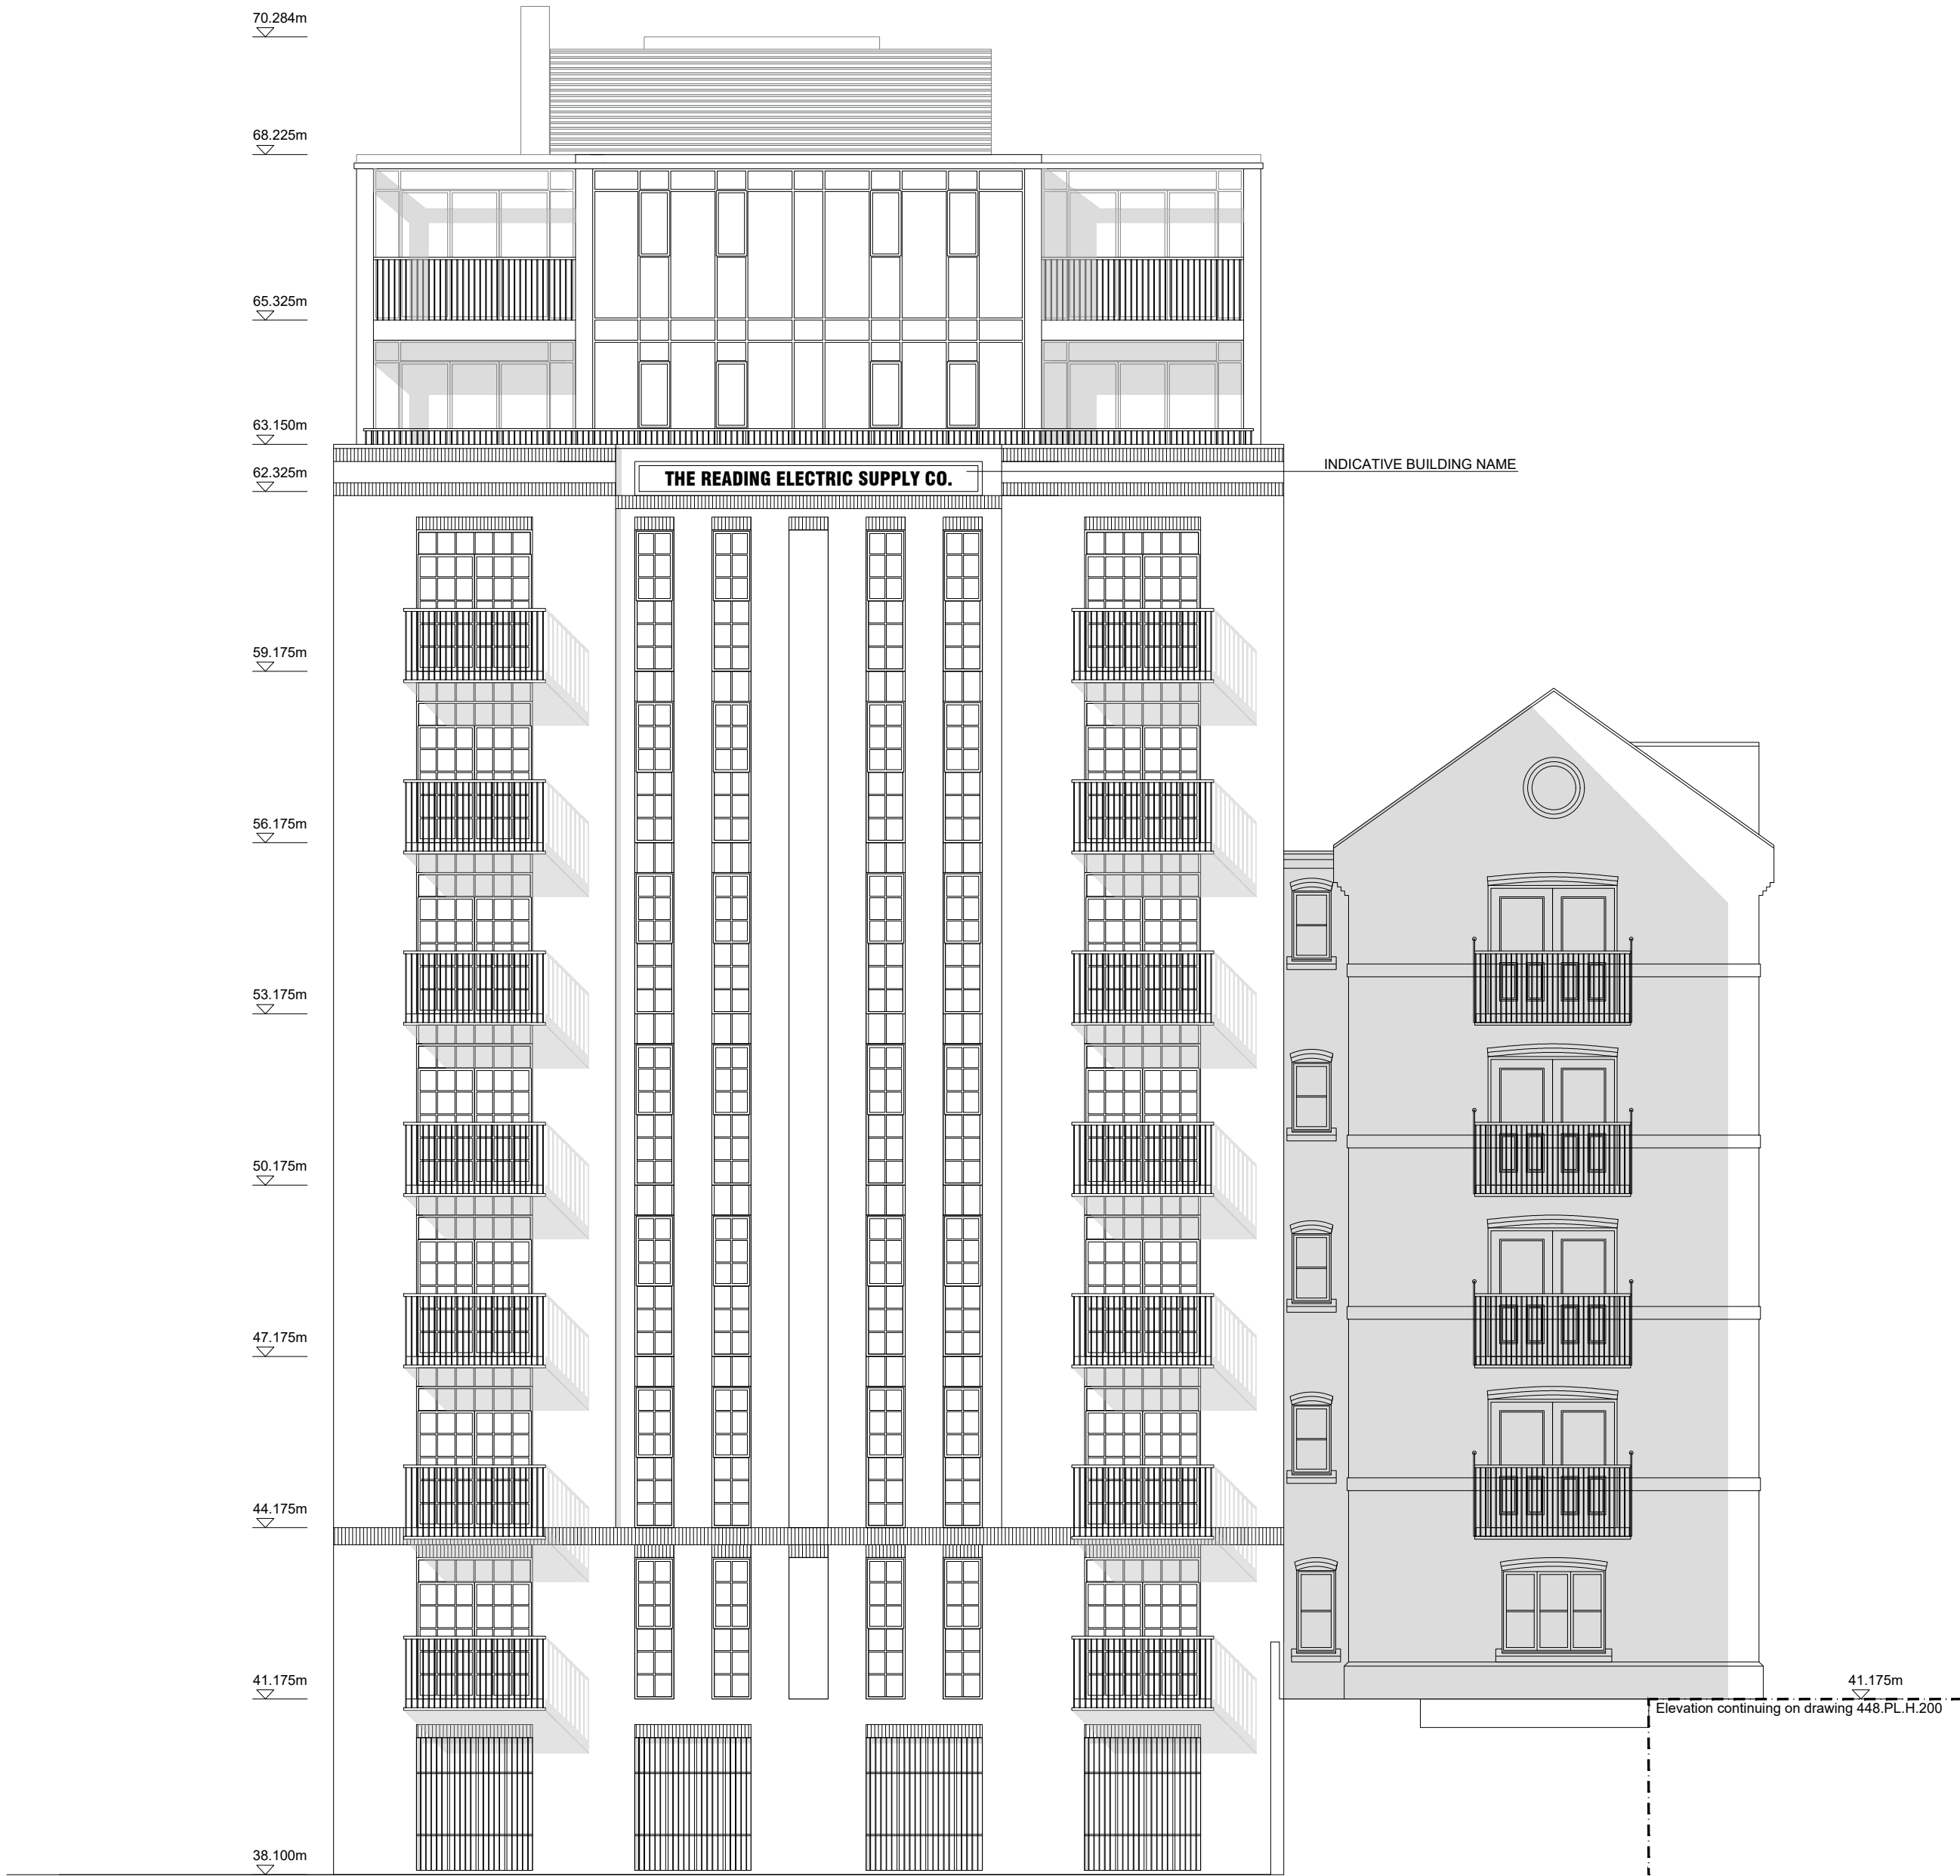

Northeast Elevation 2-2

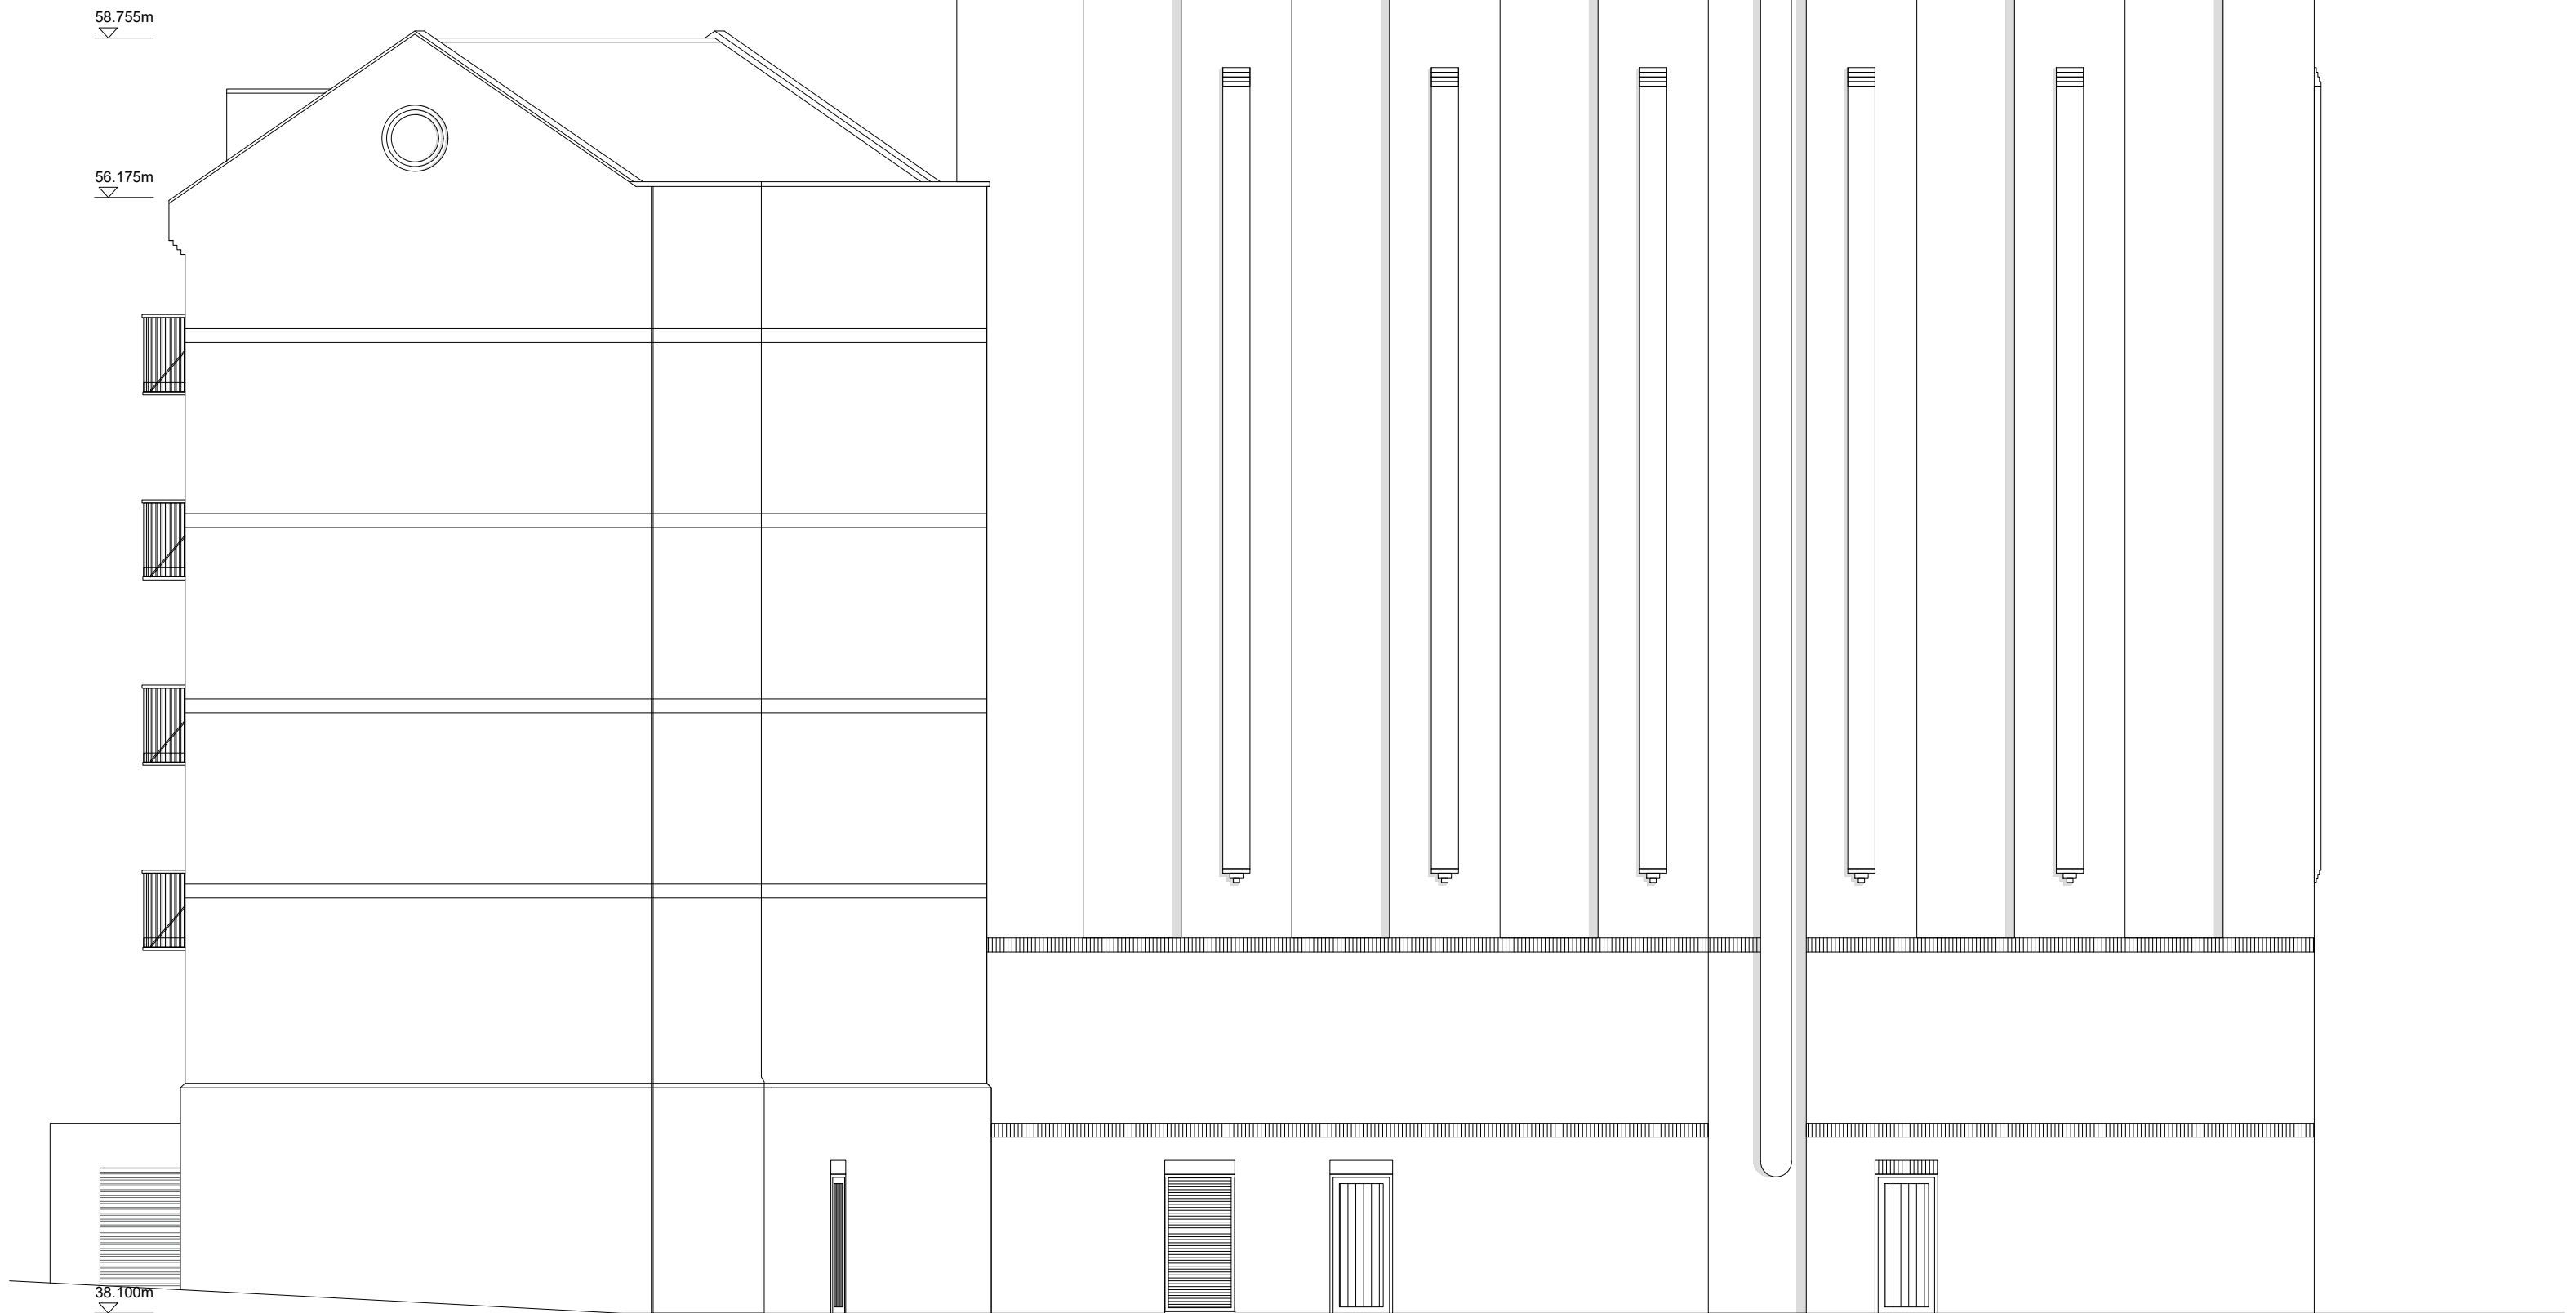

Southwest Elevation 4-4

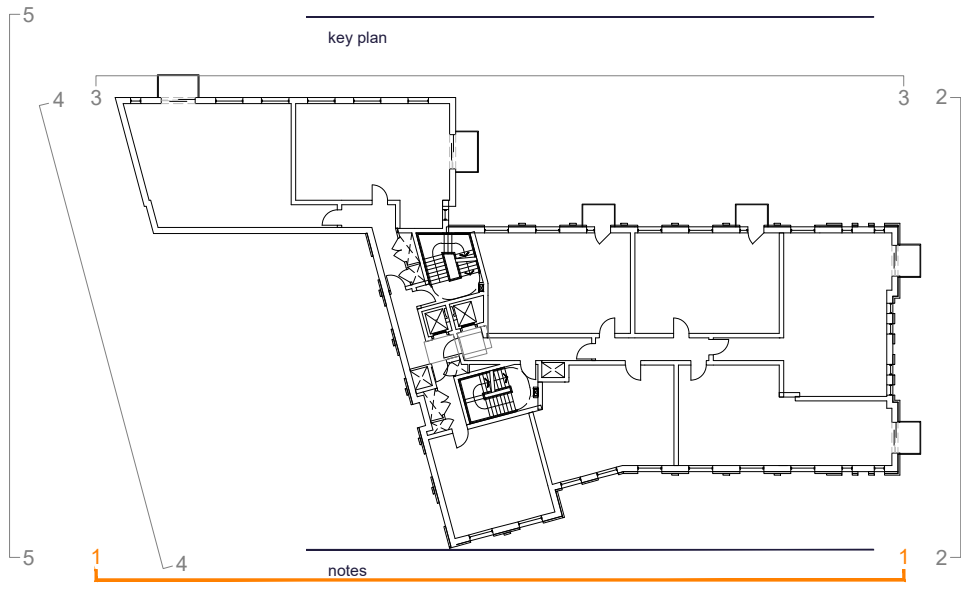

revision	date	prepared	description
A	20.02.20	EE	Added floor levels, balconies and vehicle entrance
B	08.05.20	DT	Balconies removed
C	22.10.20	DT	Energy center added
D	09.10.23	PO	Fire strategy review
E	18.12.23	EE	Fire strategy update
F	24.06.24	PO	Ventilation grilles added

Berkeley
Designed for life

Berkeley House
Farnham Lane
Farnham Royal
SL2 3RQ

T: 01753 784400
F: 01753 646855
www.berkeleygroup.co.uk

project
Vastern Road
Reading

drawing
Block D
Northeast and Southwest Elevation

date	scale @ a1	drawn
October 2019	1:100	EE

drawing number	revision
448.PL.D.201	F

