



Demo Completed

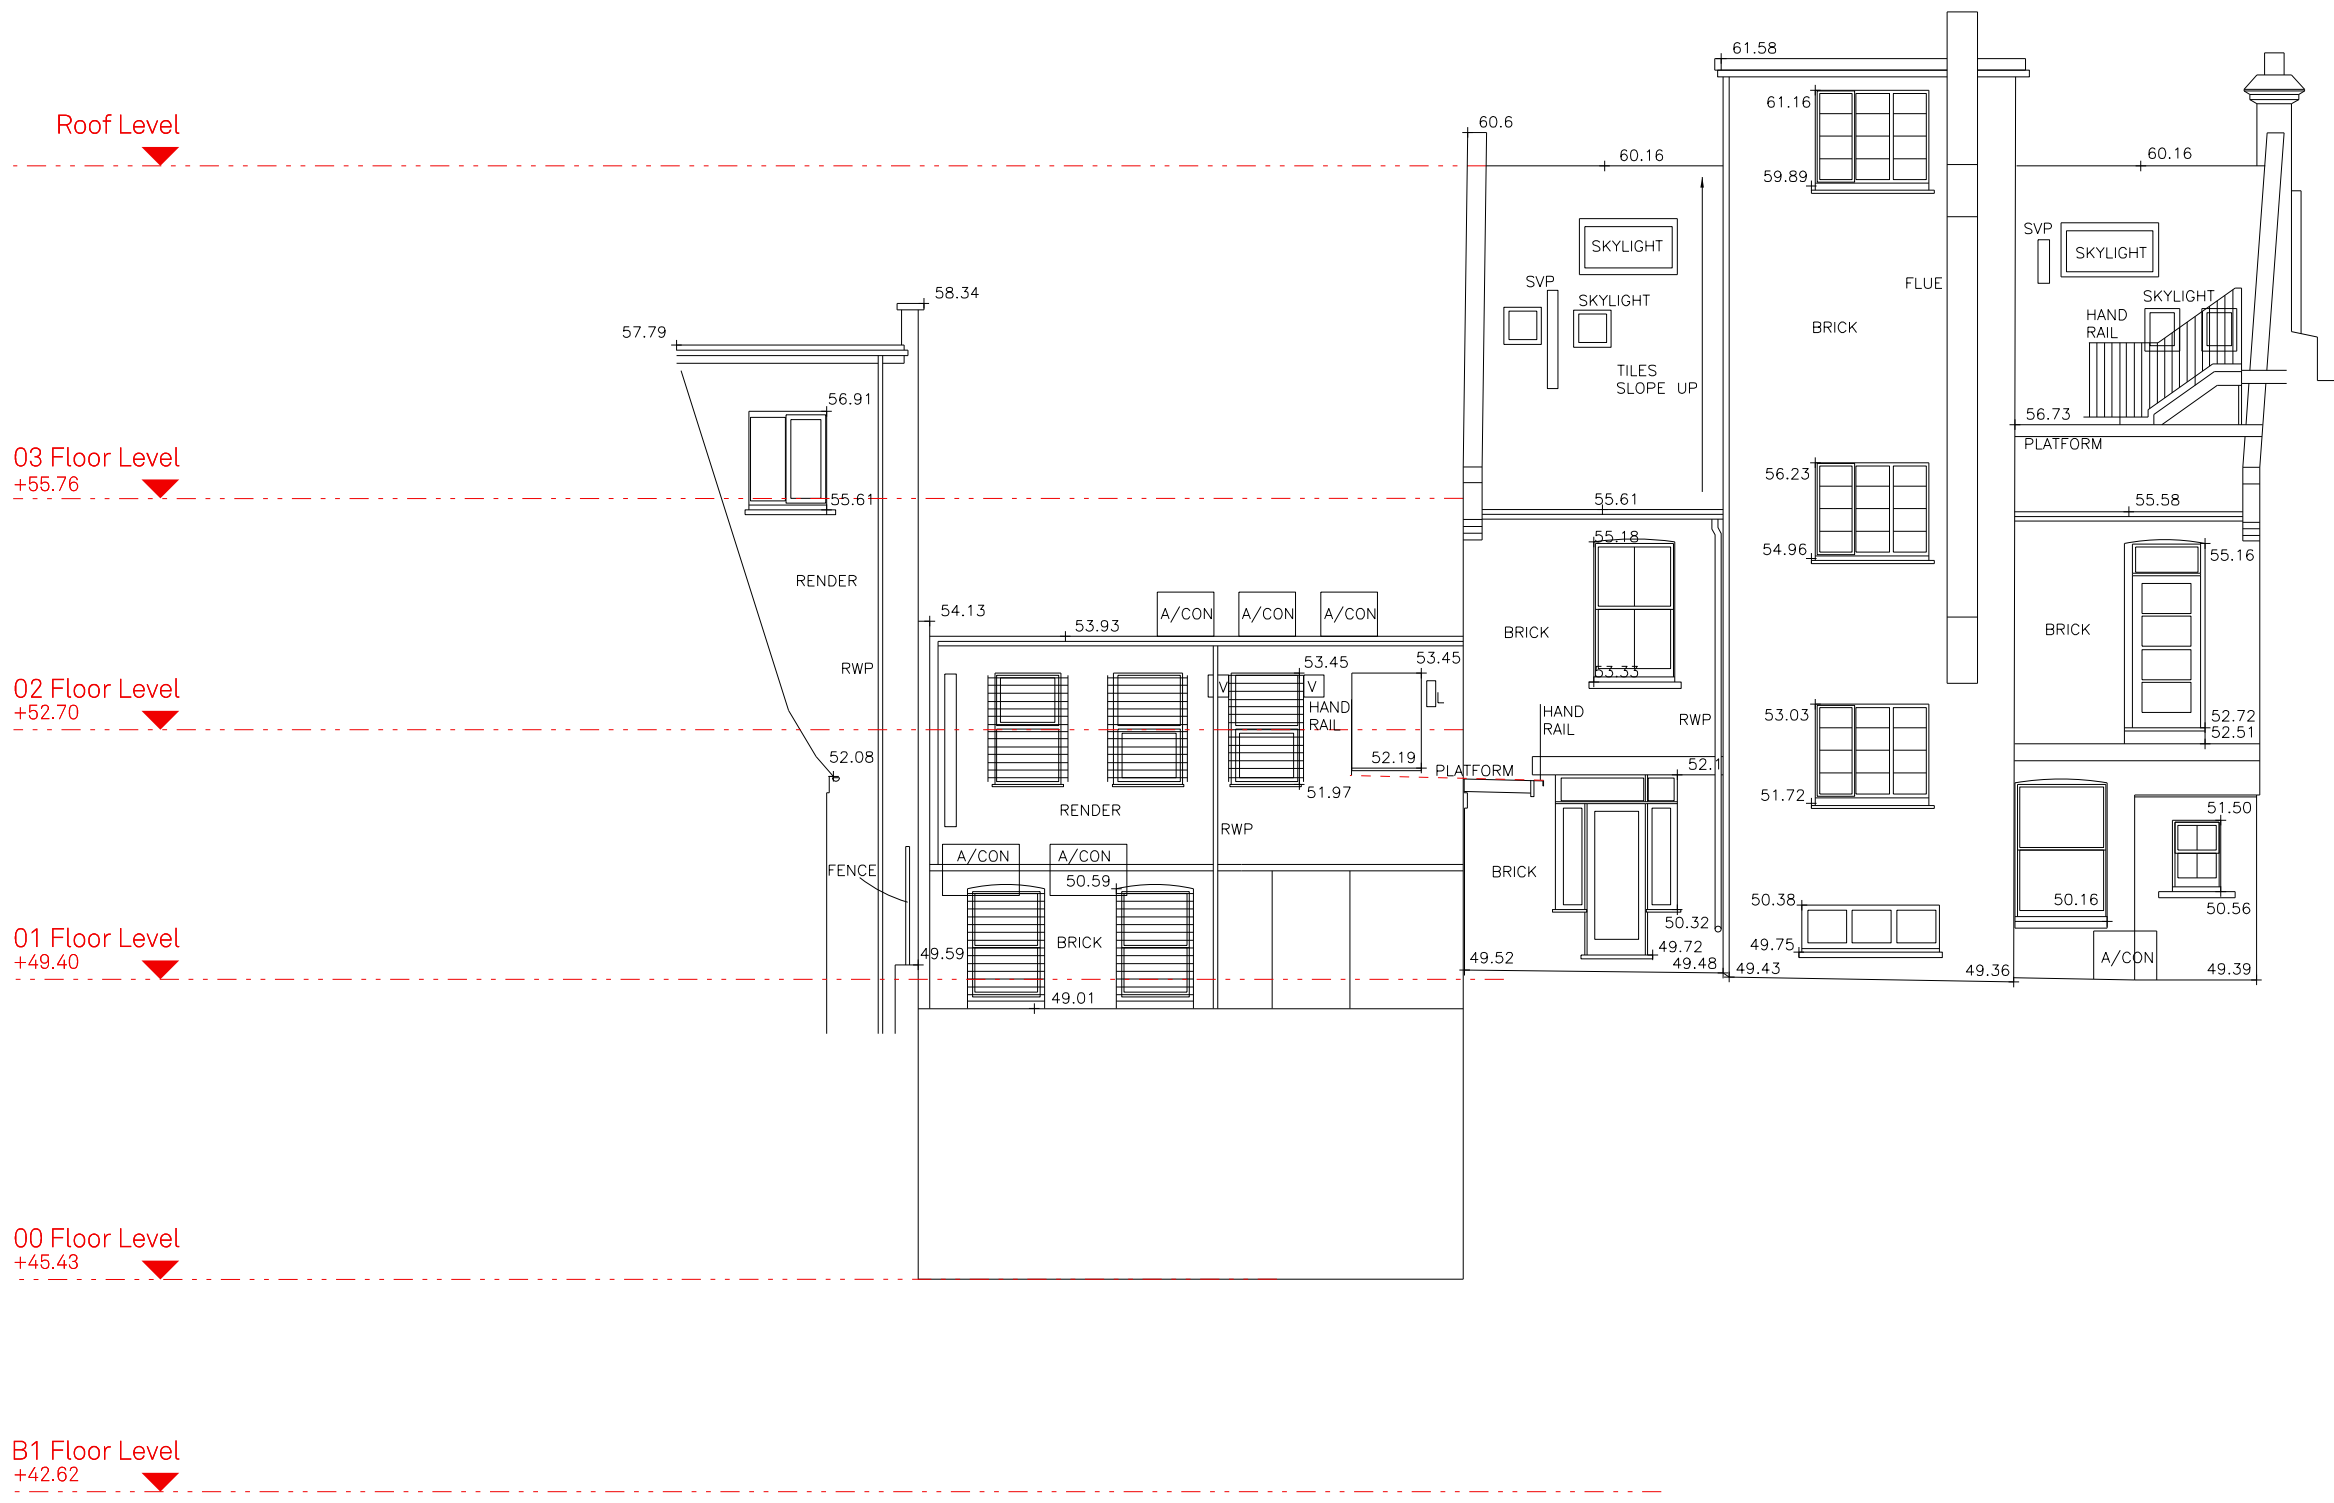


Notes

This document is © Falconer Chester Hall Limited.
All drawing measurements shall not be obtained by scaling. Any discrepancies on this document to be immediately reported to the Architect. Verify all dimensions and levels prior to construction. This Document shall be read in conjunction with related documents, specifications and associated models.

 

KEY PLAN

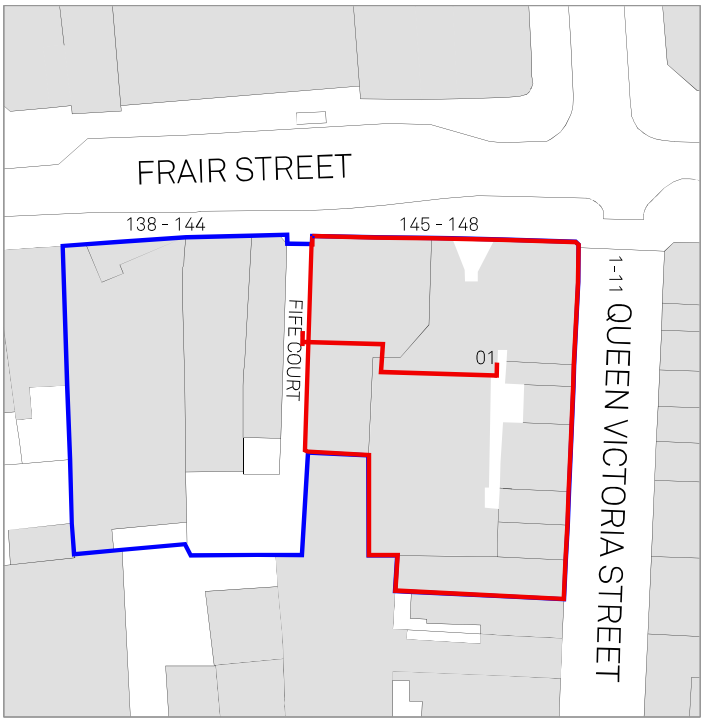

NOTE:

The extent of retained building is based on assumption only in the absence of available survey information. Measured survey is required to verify extent of existing building and existing floor level. Internal level change may be required to suit existing floor levels.

Internal measured survey of No 146 Friar Street is required.

KEY:

- - - Extent of demolition


P02	06.11.23	EF	CC	Extent of Demolition Updated
P01	03.05.23	EF	CC	First Issue
Rev: Date:		By:	Chk By:	Rev Note:

FALCONER
CHESTER
HALL

London | Liverpool | Manchester | www.fcharchitects.com | +44(0)151 243 5800


FCH

Project Title				Rev	
145-148 Friar Street, 1-15 Queen Victoria Street				P02	
Client				EF	
Thackeray Group				Drawn By	
Drawing Title				CC	
Pre Commencement Demolition - Section 01				Checked By	
Drawing No.				OC	
P22018-FCH-BA-XX-DR-A-1520					
Status		Issue suitable for:		Date	
S2		Information		03.05.23	
Job No.		Drawing Stage		Scale	
P22-018		Planning		1:100 @ A1	

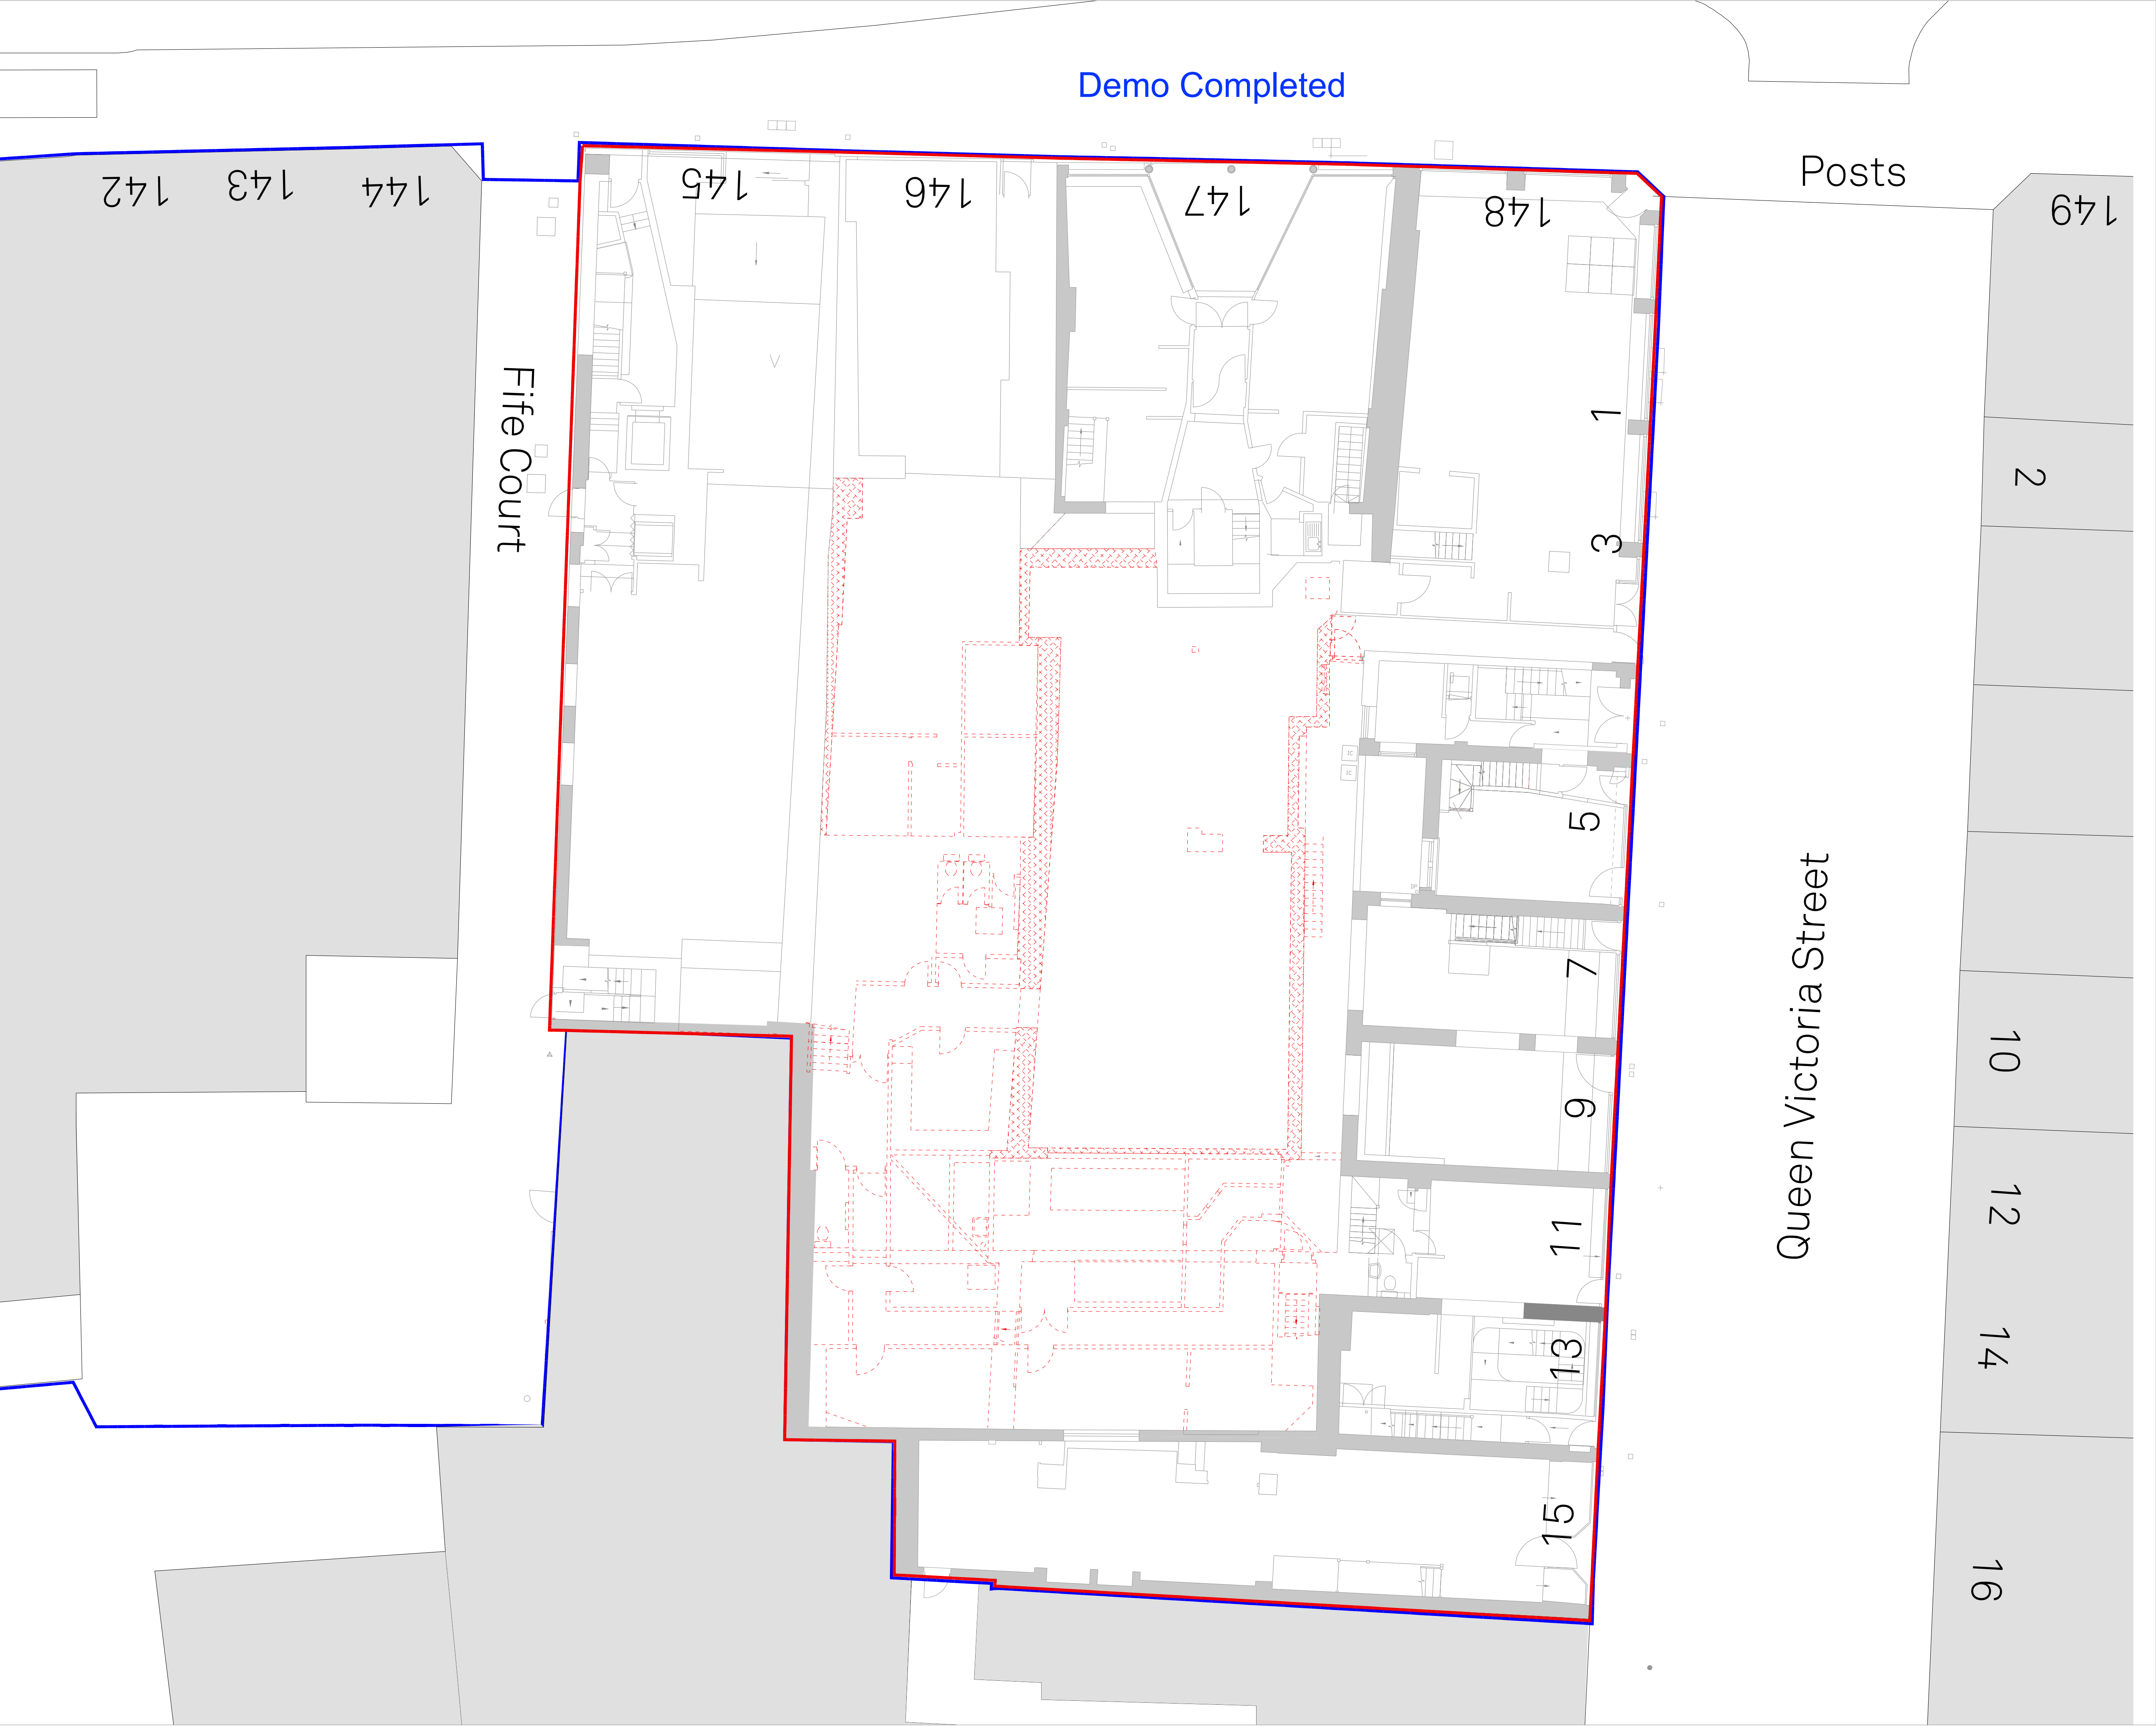


Notes

This document is © Falconer Chester Hall Limited.
All drawing measurements shall not be obtained by scaling. Any discrepancies on this document to be immediately reported to the Architect. Verify all dimensions and levels prior to construction. This Document shall be read in conjunction with related documents, specifications and associated models.

 

KEY PLAN

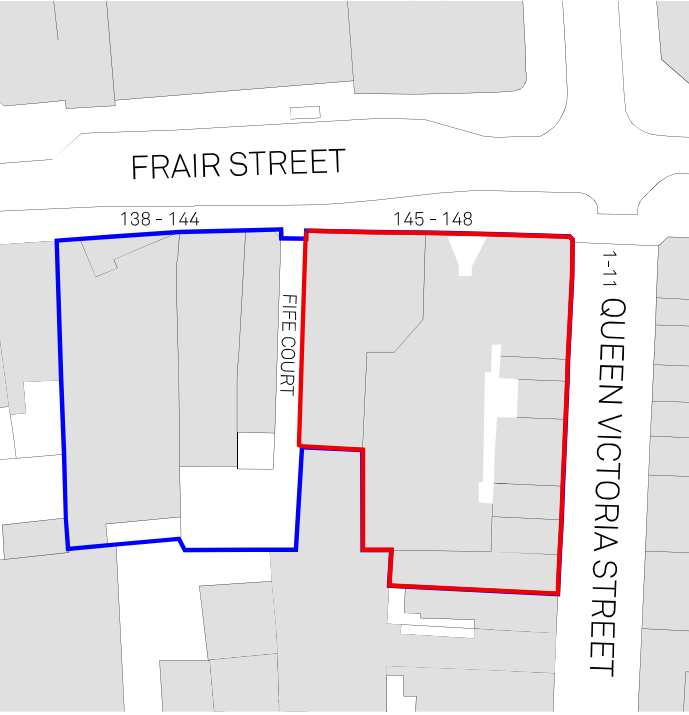

NOTE:

The extent of retained building is based on assumption only in the absence of available survey information. Measured survey is required to verify extent of existing building and existing floor level. Internal level change may be required to suit existing floor levels.

Internal measured survey of No 146 Friar Street is required.

KEY:

- - - Extent of demolition


P02	06.11.23	EF	CC	Extent of Demolition Updated
P01	27.03.23	EF	CC	First Issue

Rev: | Date: | By: | Chk By: | Rev Note:


**FALCONER
CHESTER
HALL**

London | Liverpool | Manchester | www.fcharchitects.com | +44(0)151 243 5800

Project Title 145-148 Friar Street, 1-15 Queen Victoria Street				Rev
Client Thackeray Group				P02
Drawing Title Pre Commencement Demolition - Ground Floor				Drawn By
Drawing No. P2218-FCH-BA-00-DR-A-1320				EF
Status S3	Issue suitable for: Information	Date 27.03.23	Scale 1:100 @ A1	Checked By CC
Job No. P22-018	Drawing Stage Planning			

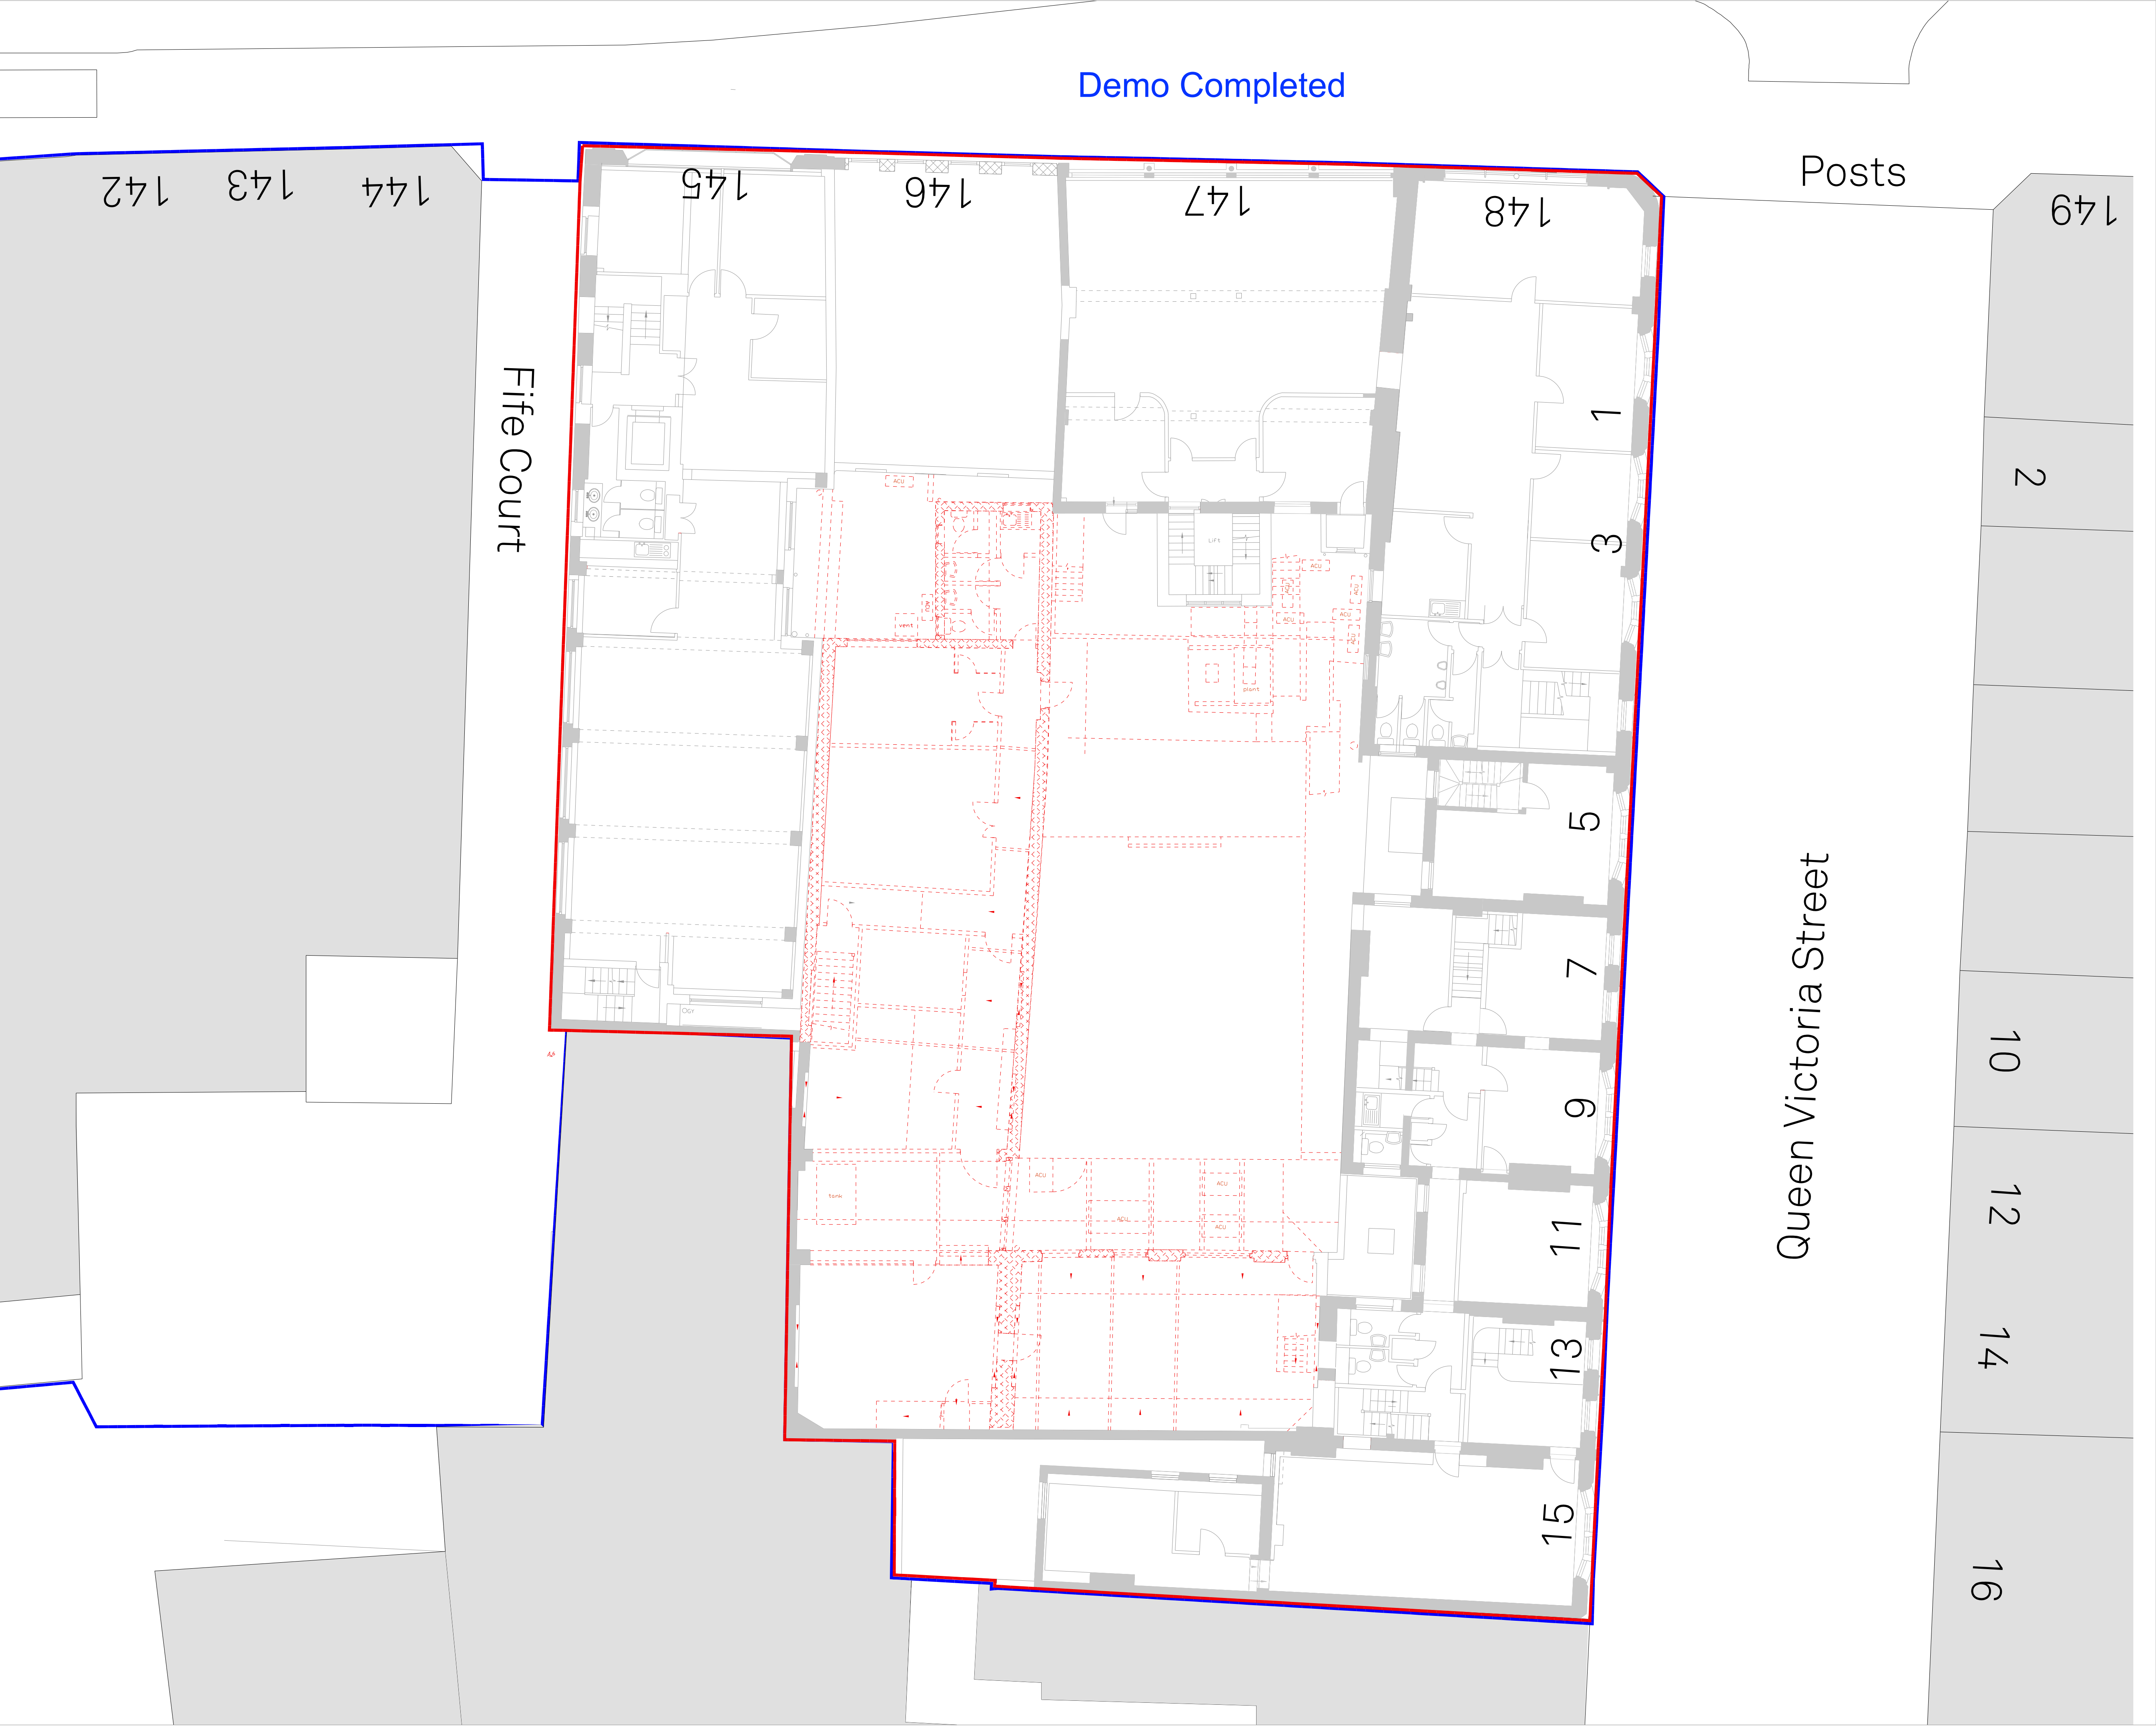

Notes
This document is © Falconer Chester Hall Limited.
All drawing measurements shall not be obtained by scaling. Any discrepancies on this document to be immediately reported to the Architect. Verify all dimensions and levels prior to construction. This Document shall be read in conjunction with related documents, specifications and associated models.

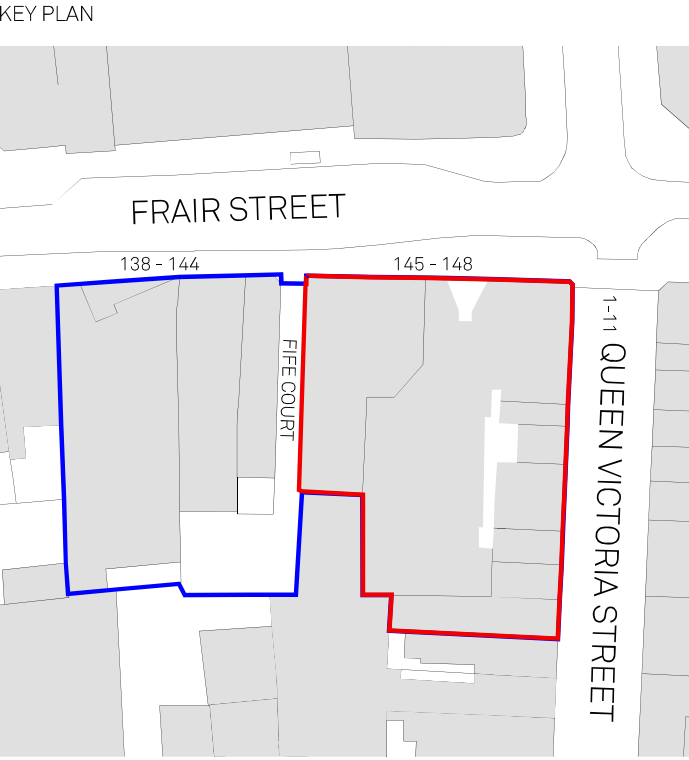

NOTE:
The extent of retained building is based on assumption only in the absence of available survey information. Measured survey is required to verify extent of existing building and existing floor level. Internal level change may be required to suit existing floor levels.
Internal measured survey of No 146 Friar Street is required.

KEY:
- - - Extent of demolition

P02	06.11.23	EF	CC	Extent of Demolition Updated
P01	27.03.23	EF	CC	First Issue


Rev: | Date: | By: | Chk By: | Rev Note:

**FALCONER
CHESTER
HALL**


FCH

London | Liverpool | Manchester | www.fcharchitects.com | +44(0)151 243 5800

Project Title 145-148 Friar Street, 1-15 Queen Victoria Street				Rev
Client Thackeray Group				P02
Drawing Title Pre Commencement Demolition - First Floor				Drawn By EF
Drawing No. P22018-FCH-BA-01-DR-A-1321	Issue suitable for: Information	Date 27.03.23	Scale 1:100 @ A1	Checked By CC
Status S3	Drawing Stage Planning			
Job No. P22-018				

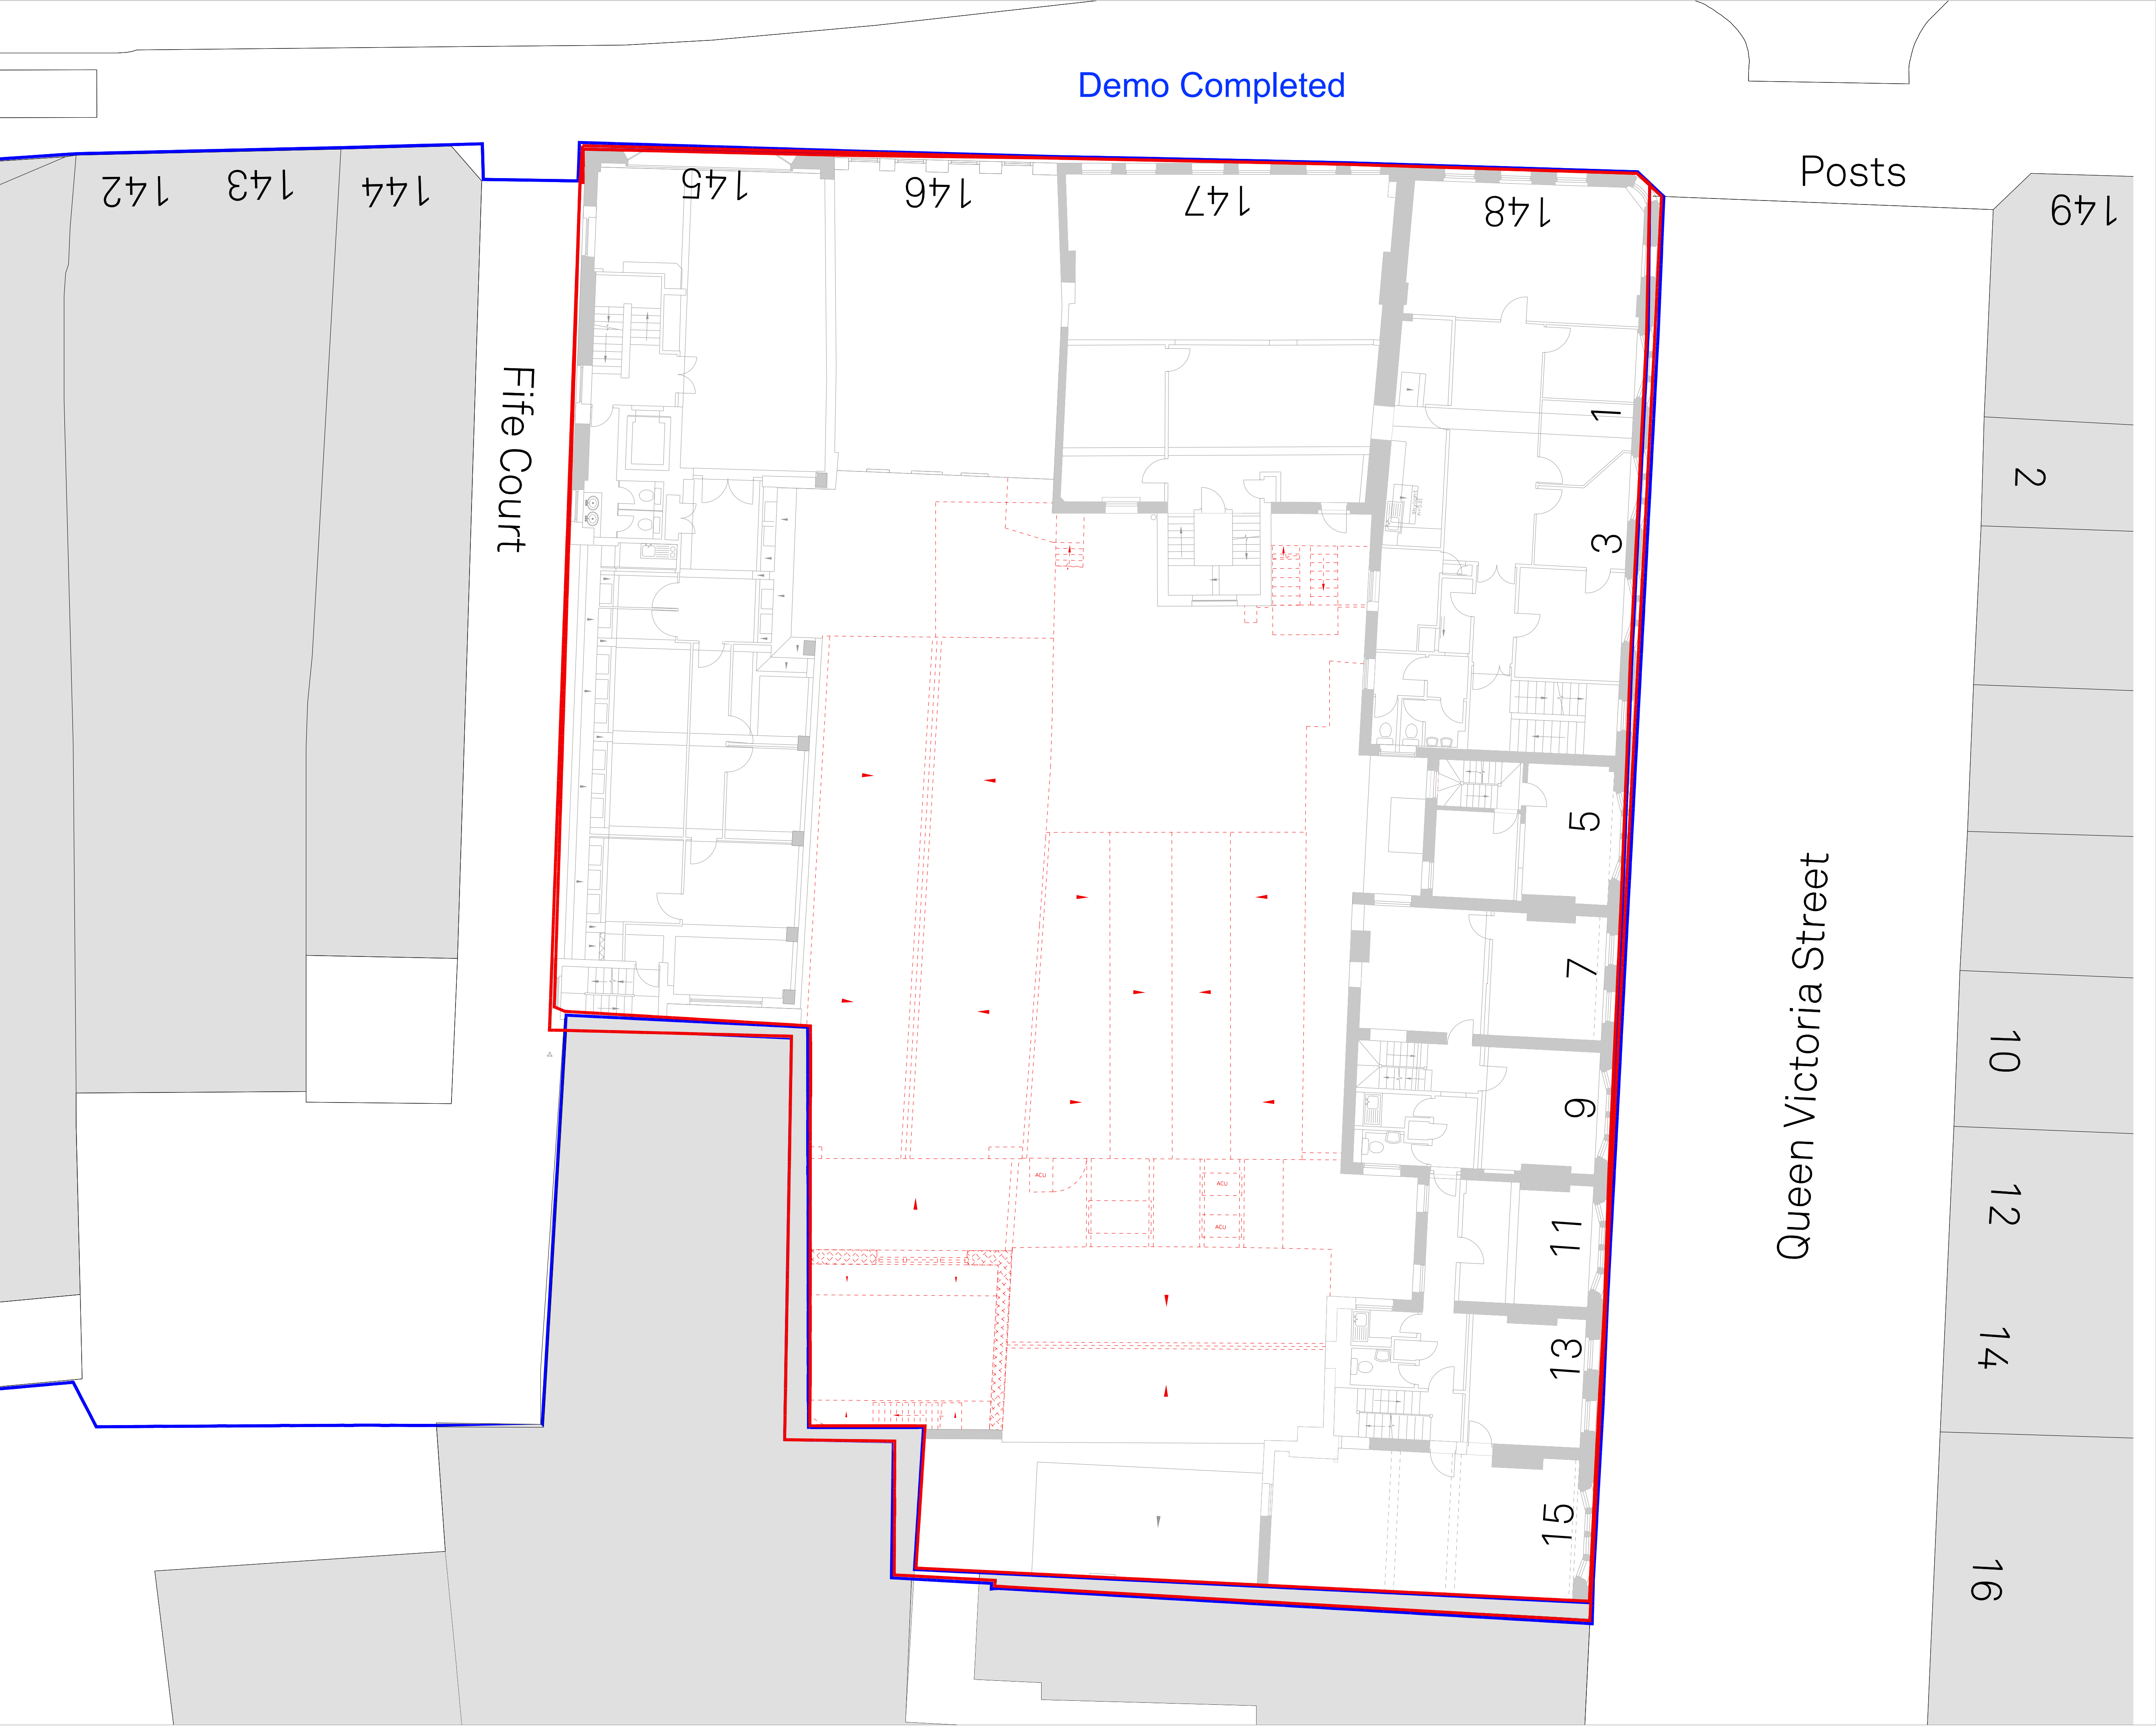

Notes
This document is © Falconer Chester Hall Limited.
All drawing measurements shall not be obtained by scaling. Any discrepancies on this document to be immediately reported to the Architect. Verify all dimensions and levels prior to construction. This Document shall be read in conjunction with related documents, specifications and associated models.

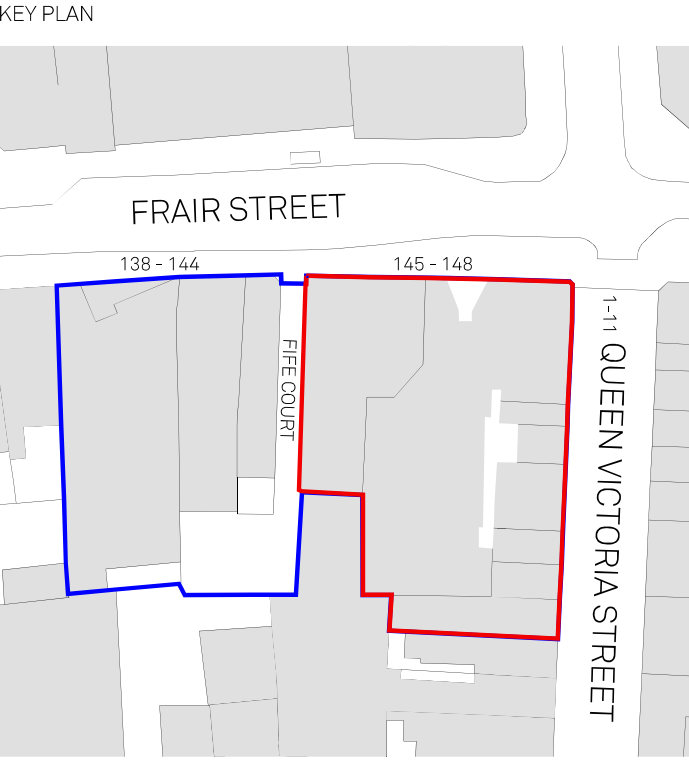

NOTE:
The extent of retained building is based on assumption only in the absence of available survey information. Measured survey is required to verify extent of existing building and existing floor level. Internal level change may be required to suit existing floor levels.
Internal measured survey of No 146 Friar Street is required.

KEY:
- - - Extent of demolition


P02	06.11.23	EF	CC	Extent of Demolition Updated
P01	27.03.23	EF	CC	First Issue

Rev: | Date: | By: | Chk By: | Rev Note:

**FALCONER
CHESTER
HALL**

London | Liverpool | Manchester | www.fcharchitects.com | +44(0)151 243 5800

Project Title 145-148 Friar Street, 1-11 Queen Victoria Street				Rev
Client Thackeray Group				P02
Drawing Title Pre Commencement Demolition - Second Floor				Drawn By
Drawing No. P22018-FCH-BA-02-DR-A-1322				EF
Status S3	Issue suitable for: Information	Date 27.03.23	Scale 1:100 @ A1	Checked By CC
Job No. P22-018	Drawing Stage Planning			

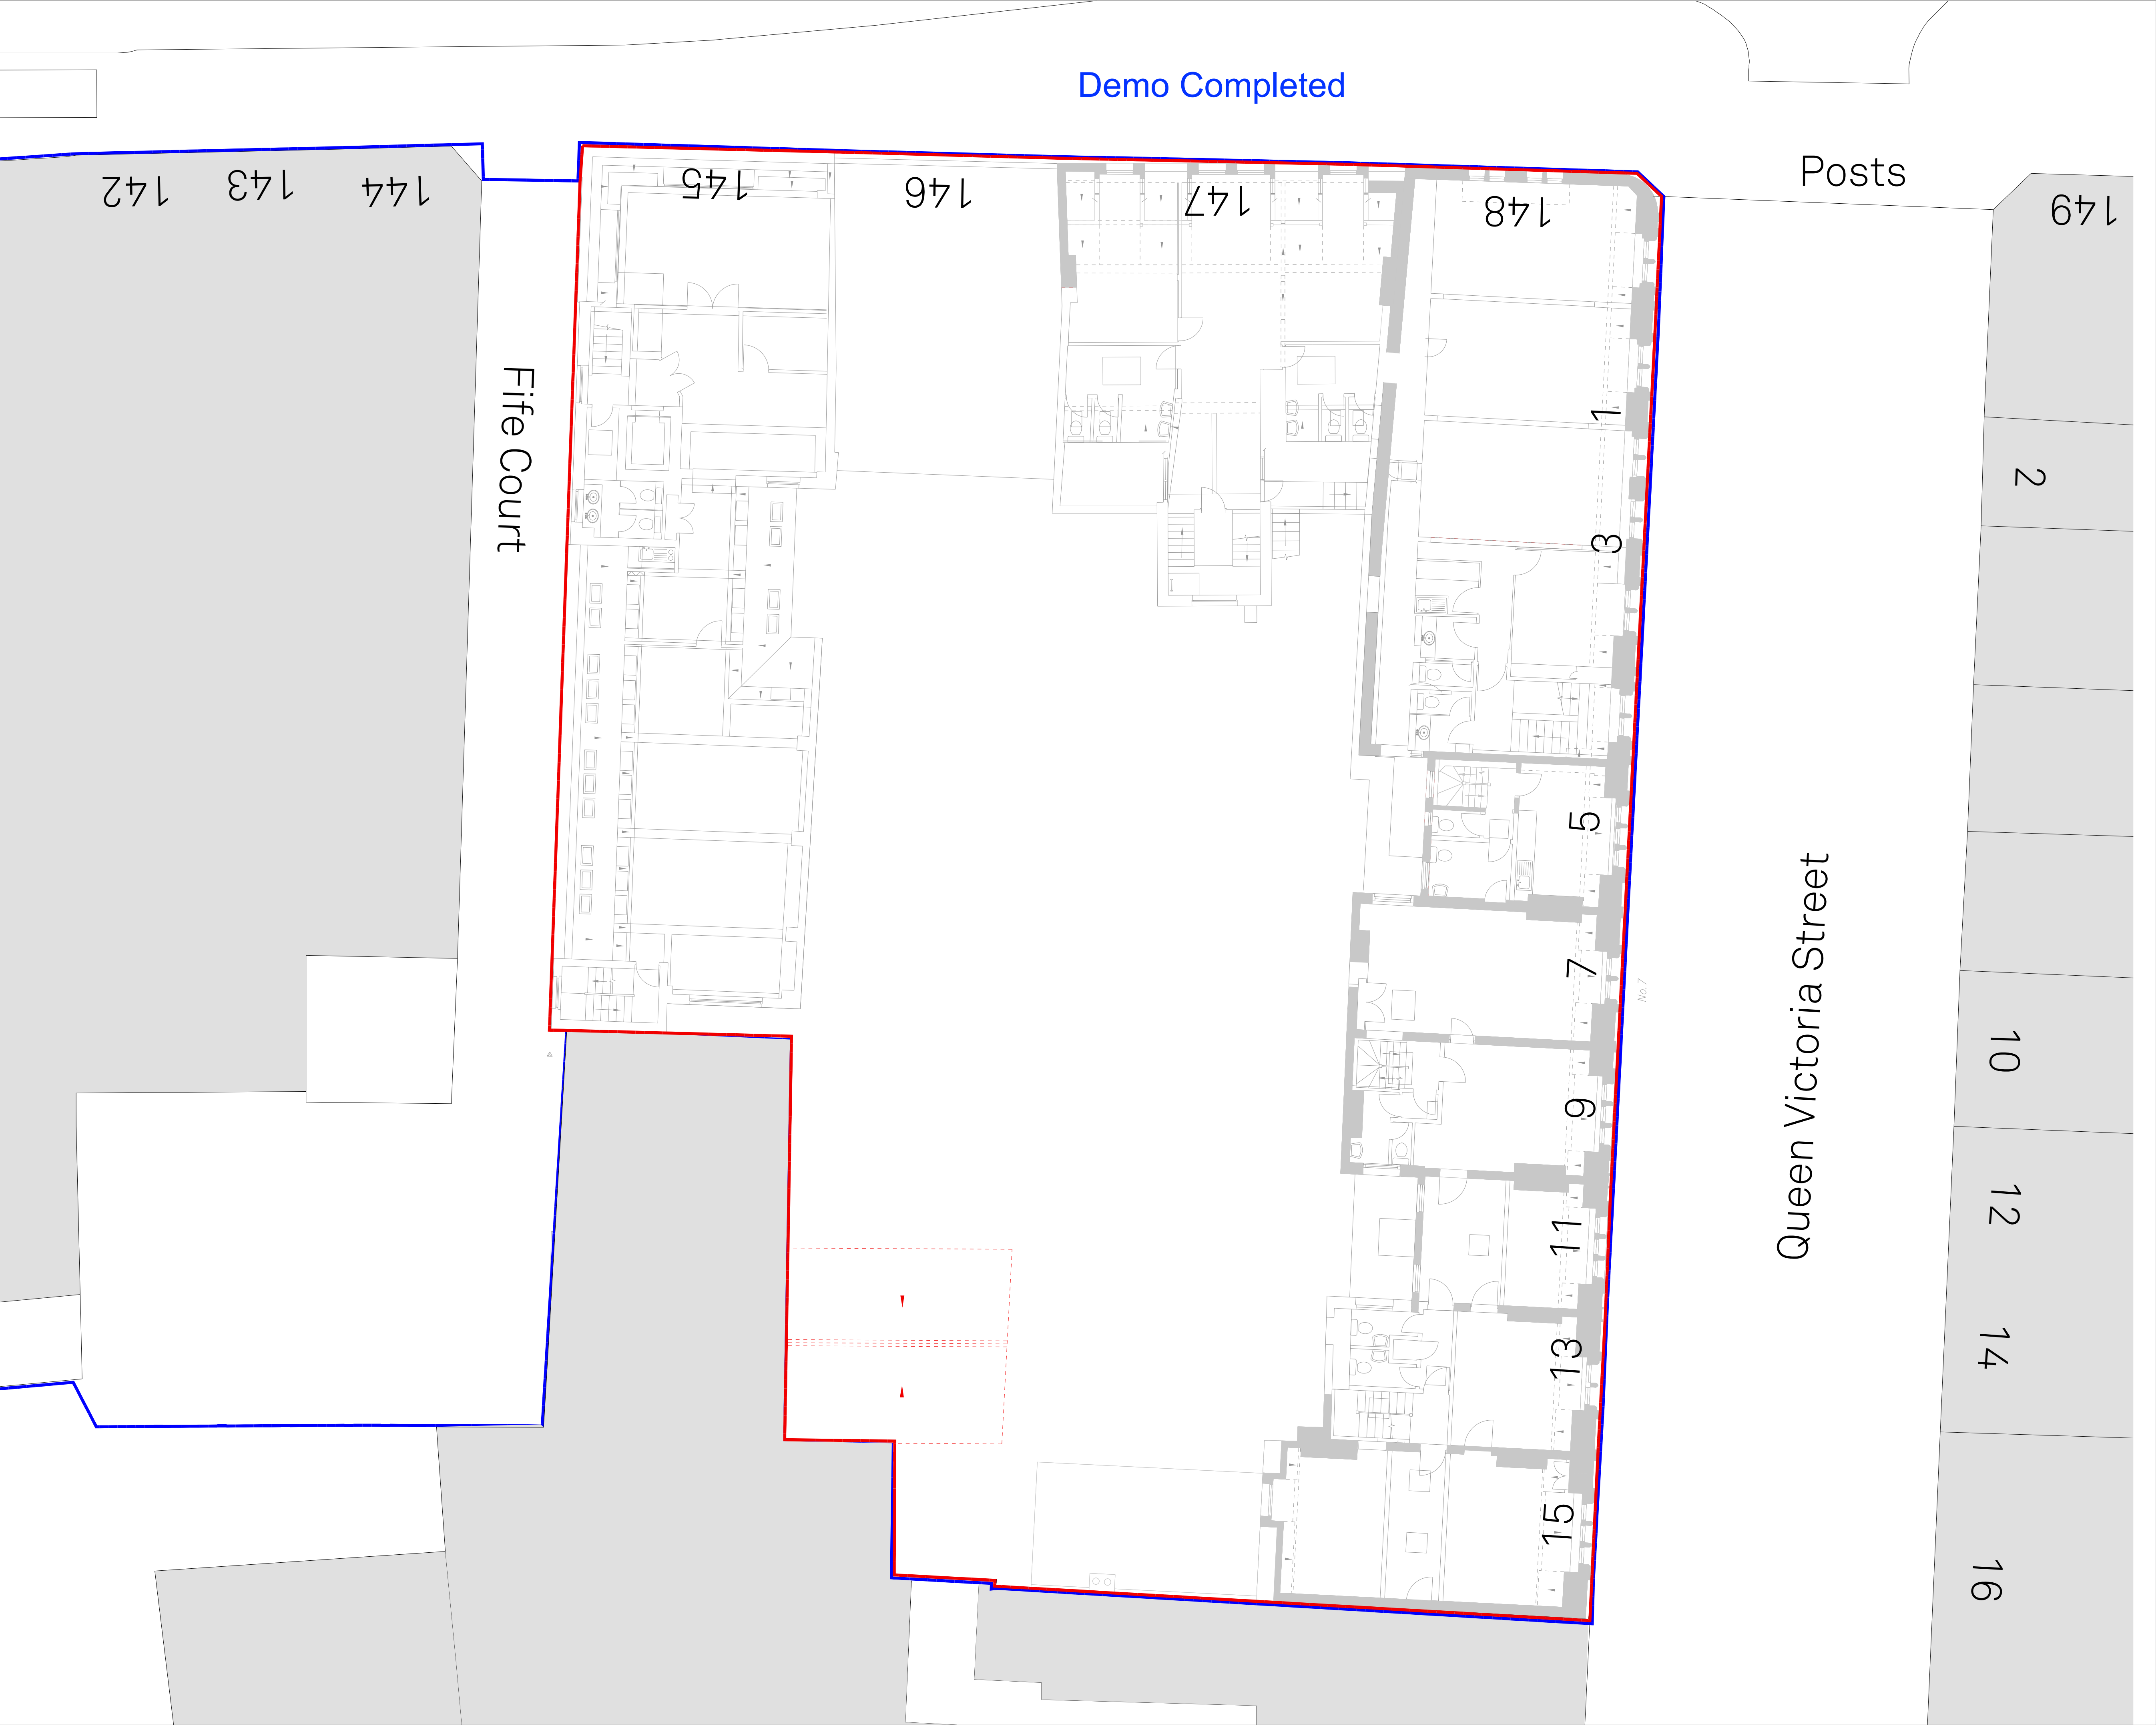


Notes

This document is © Falconer Chester Hall Limited.
All drawing measurements shall not be obtained by scaling. Any discrepancies on this document to be immediately reported to the Architect. Verify all dimensions and levels prior to construction. This Document shall be read in conjunction with related documents, specifications and associated models.



KEY PLAN

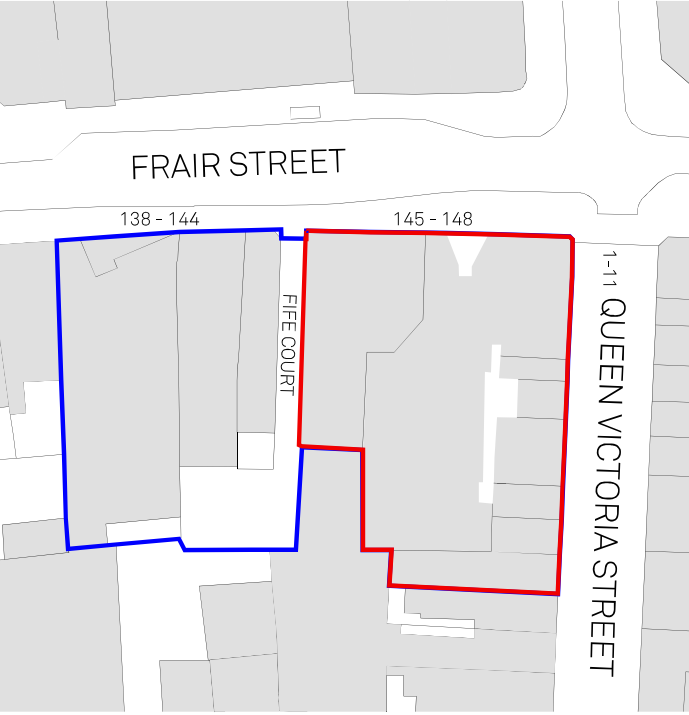

NOTE:

The extent of retained building is based on assumption only in the absence of available survey information. Measured survey is required to verify extent of existing building and existing floor level. Internal level change may be required to suit existing floor levels.

Internal measured survey of No 146 Friar Street is required.

KEY:

- - - Extent of demolition

P02	06.11.23	EF	CC	Extent of Demolition Updated
P01	27.03.23	EF	CC	First Issue

Rev: | Date: | By: | Chk By: | Rev Note:

**FALCONER
CHESTER
HALL**

London | Liverpool | Manchester | www.fcharchitects.com | +44(0)151 243 5800

Project Title			
145-148 Friar Street, 1-15 Queen Victoria Street			
Client			
Thackeray Group			
Drawing Title			
Pre Commencement Demolition - Third Floor Plan			
Drawing No.			Rev
P22018-FCH-BA-03-DR-A-1323			P02
Status	Issue suitable for:	Date	Drawn By
S3	Information	27.03.23	EF
Job No.	Drawing Stage	Scale	Checked By
P22-018	Planning	1:100 @ A1	CC




Notes

This document is © Falconer Chester Hall Limited.
All drawing measurements shall not be obtained by scaling. Any discrepancies on this document to be immediately reported to the Architect. Verify all dimensions and levels prior to construction. This document shall be read in conjunction with related documents, specifications and associated models.



KEY PLAN

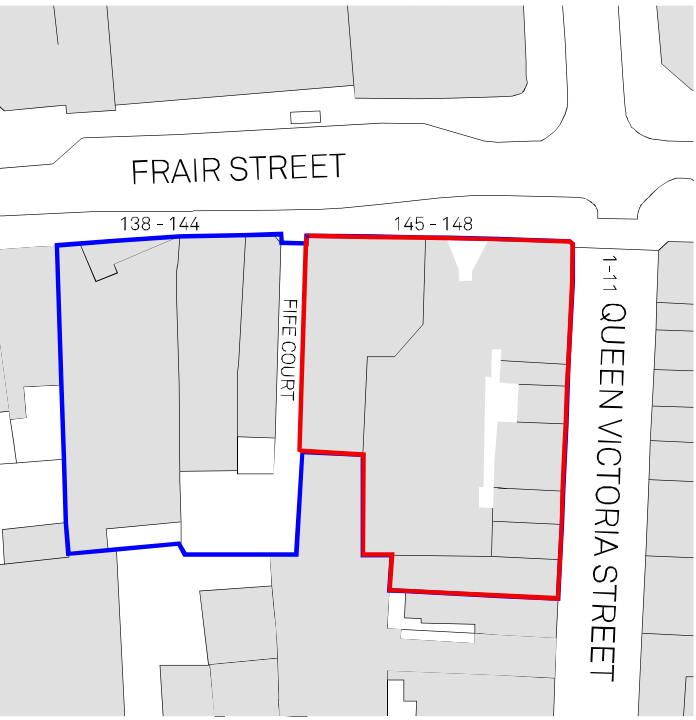

NOTE:

The extent of retained building is based on assumption only in the absence of available survey information. Measured survey is required to verify extent of existing building and existing floor levels. Internal level change may be required to suit existing floor levels.

Internal measured survey of No 146 Friar Street is required.

KEY:

— Extent of demolition

P01 27.03.23 EF CC First Issue
Rev: | Date: | By: | Chk By: | Rev Note:

**FALCONER
CHESTER
HALL**


London | Liverpool | Manchester | www.fcharchitects.com | +44(0)151 243 5800




Project Title
145-148 Friar Street, 1-11 Queen Victoria Street
Client
Thackeray Group
Drawing Title
Pre Commencement Demolition - Basement Floor Plan
Drawing No.
P22018-FCH-XX-B1-DR-A-1324
Status
S3
Job No.
P22-018
Issue suitable for:
Information
Drawing Stage
Planning
Date
27.03.23
Scale
1:100 @ A1
Rev
P01
Drawn By
EF
Checked By
CC

Demo Completed

Notes
This document is © Falconer Chester Hall Limited.
All drawing measurements shall not be obtained by scaling. Any discrepancies on this document to be immediately reported to the Architect. Verify all dimensions and levels prior to construction. This Document shall be read in conjunction with related documents, specifications and associated models.

 

KEY PLAN

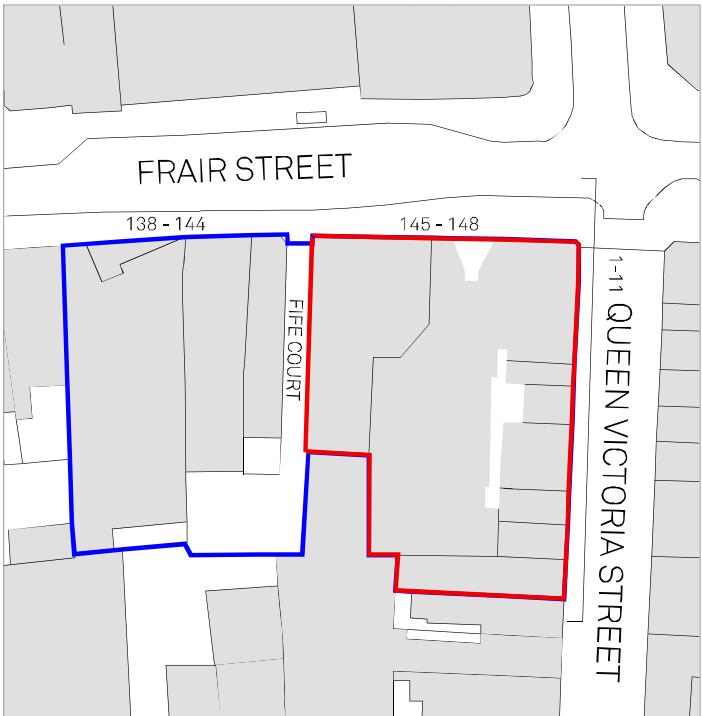

NOTE:

The extent of retained building is based on assumption only in the absence of available survey information. Measured survey is required to verify extent of existing building and existing floor levels. Internal level change may be required to suit existing floor levels.

Internal measured survey of No 146 Friar Street is required.

KEY:

— Extent of demolition



P01 27.03.23 EF CC First Issue
Rev: | Date: | By: | Chk By: | Rev Note:

**FALCONER
CHESTER
HALL**

London | Liverpool | Manchester | www.fcharchitects.com | +44(0)151 243 5800


FCH

Project Title 145-148 Friar Street, 1-15 Queen Victoria Street				Rev
Client Thackeray Group				P01
Drawing Title Pre Commencement Demolition - Elevation 01				EF
Drawing No. P22018-FCH-BA-XX-DR-A-1420				Drawn By
Status S2	Issue suitable for: Information	Date 27.03.23		EF
Job No. P22-018	Drawing Stage Planning	Scale 1:100 @ A1	Checked By CC	


Demo Completed



Notes
This document is © Falconer Chester Hall Limited.
All drawing measurements shall not be obtained by scaling. Any discrepancies on this document to be immediately reported to the Architect. Verify all dimensions and levels prior to construction. This Document shall be read in conjunction with related documents, specifications and associated models.

 

KEY PLAN

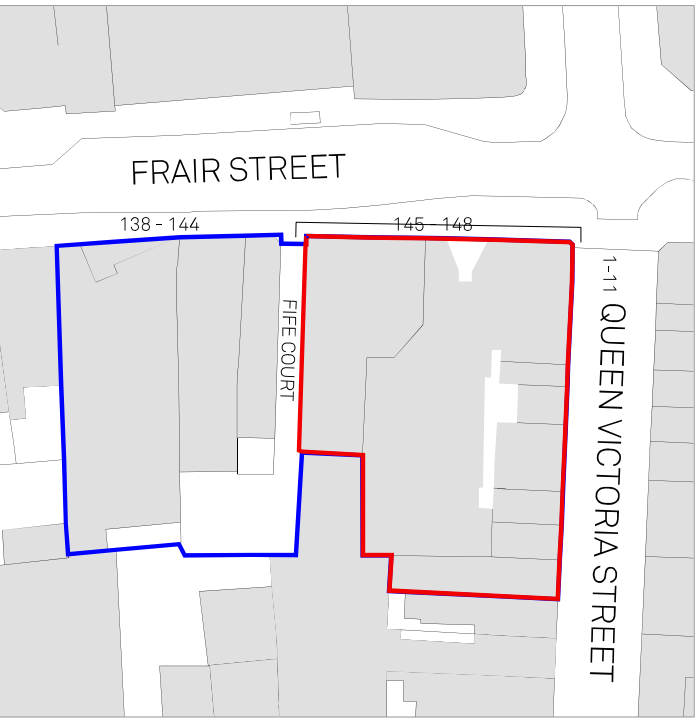


NOTE:
The extent of retained building is based on assumption only in the absence of available survey information. Measured survey is required to verify extent of existing building and existing floor level. Internal level change may be required to suit existing floor levels.
Internal measured survey of No 146 Friar Street is required.

KEY:
- - - Extent of demolition



P02	06.11.23	EF	CC	Extent of Demolition Updated
P01	27.03.23	EF	CC	First Issue

Rev: | Date: | By: | Chk By: | Rev Note:

Demo Completed

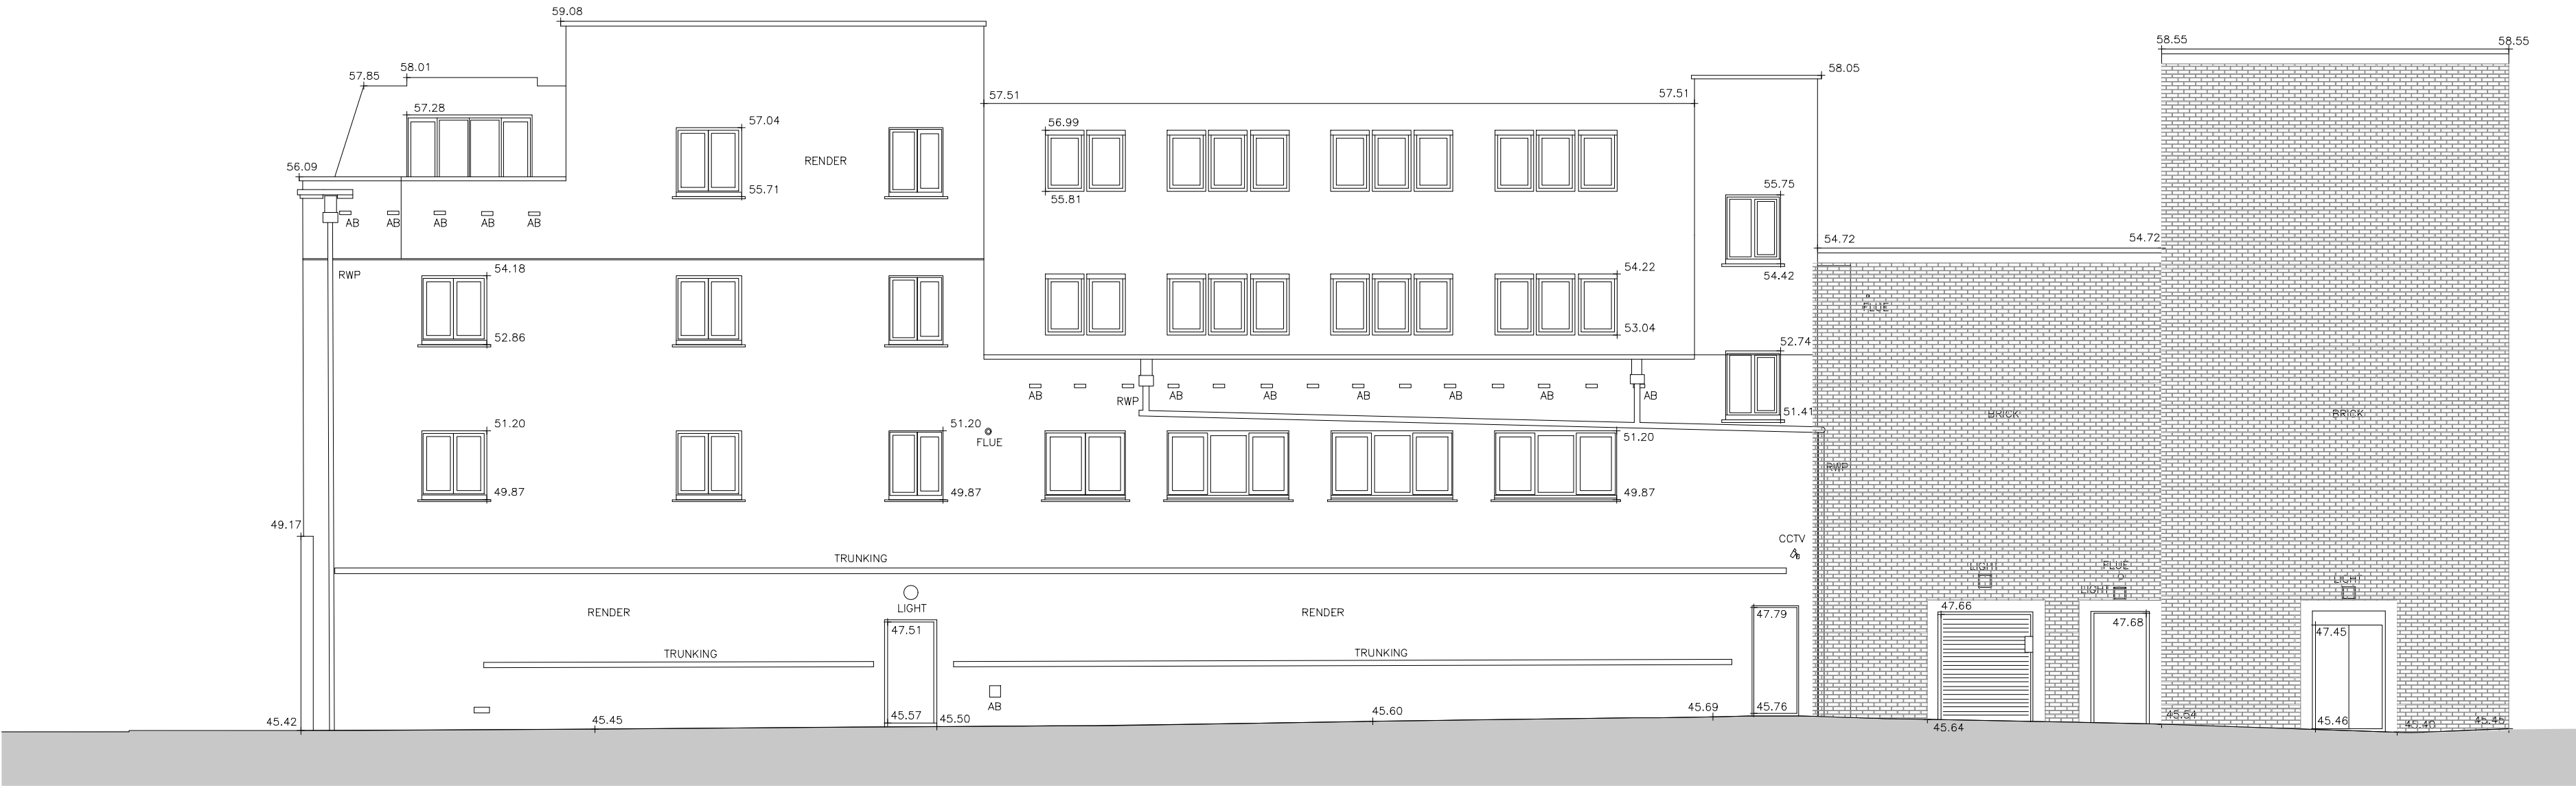

Notes
This document is © Falconer Chester Hall Limited.
All drawing measurements shall not be obtained by scaling. Any discrepancies on this document to be immediately reported to the Architect. Verify all dimensions and levels prior to construction. This Document shall be read in conjunction with related documents, specifications and associated models.

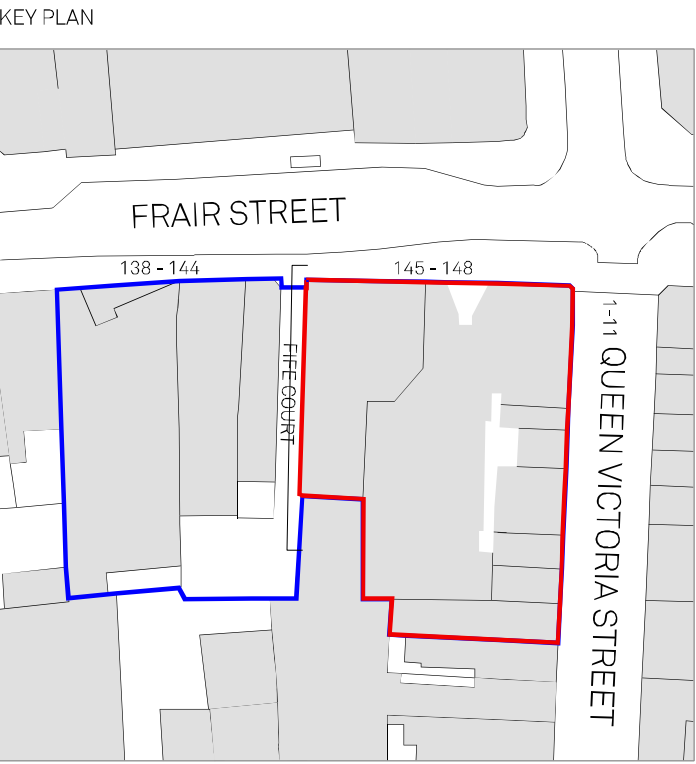 

NOTE:
The extent of retained building is based on assumption only in the absence of available survey information. Measured survey is required to verify extent of existing building and existing floor levels. Internal level change may be required to suit existing floor levels.
Internal measured survey of No 146 Friar Street is required.

KEY:
— Extent of demolition

P01 27.03.23 EF CC First Issue
Rev: | Date: | By: | Chk By: | Rev Note:

FALCONER
CHESTER
HALL
London | Liverpool | Manchester | www.fcharchitects.com | +44(0)151 243 5800


Project Title
145-148 Friar Street, 1-15 Queen Victoria Street
Client
Thackeray Group
Drawing Title
Pre Commencement Demolition - Elevation 03
Drawing No.
P22018-FCH-BA-XX-DR-A-1422
Status
S2
Job No.
P22-018
Issue suitable for:
Information
Drawing Stage
Planning
Date
27.03.23
Scale
1:100 @ A1
Rev
P01
Drawn By
EF
Checked By
CC

Demo Completed




Notes

This document is © Falconer Chester Hall Limited.
All drawing measurements shall not be obtained by scaling. Any discrepancies on this document to be immediately reported to the Architect. Verify all dimensions and levels prior to construction. This Document shall be read in conjunction with related documents, specifications and associated models.

 

KEY PLAN

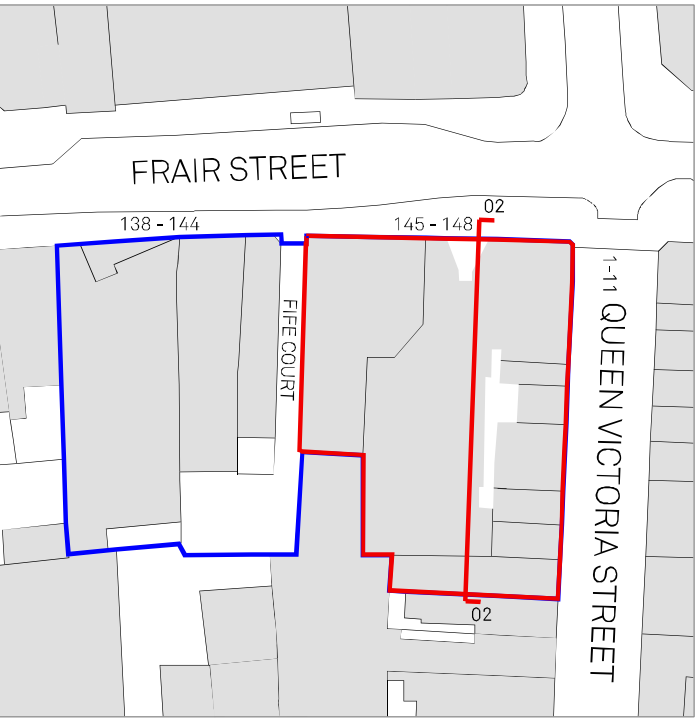

NOTE:

The extent of retained building is based on assumption only in the absence of available survey information. Measured survey is required to verify extent of existing building and existing floor levels. Internal level change may be required to suit existing floor levels.

Internal measured survey of No 146 Friar Street is required.

KEY:

- - - Extent of demolition

P01 03.05.23 EF CC First Issue
Rev: | Date: | By: | Chk By: | Rev Note:


FALCONER
CHESTER
HALL

London | Liverpool | Manchester | www.fcharchitects.com | +44(0)151 243 5800

FCH


Project Title 145-148 Friar Street, 1-15 Queen Victoria Street				Rev
Client Thackeray Group				P01
Drawing Title Pre Commencement Demolition - Section 02				EF
Drawing No. P22018-FCH-BA-XX-DR-A-1521	Issue suitable for: S2 Information	Date 03.05.23	Scale 1:100 @ A1	Checked By CC

Demo Completed

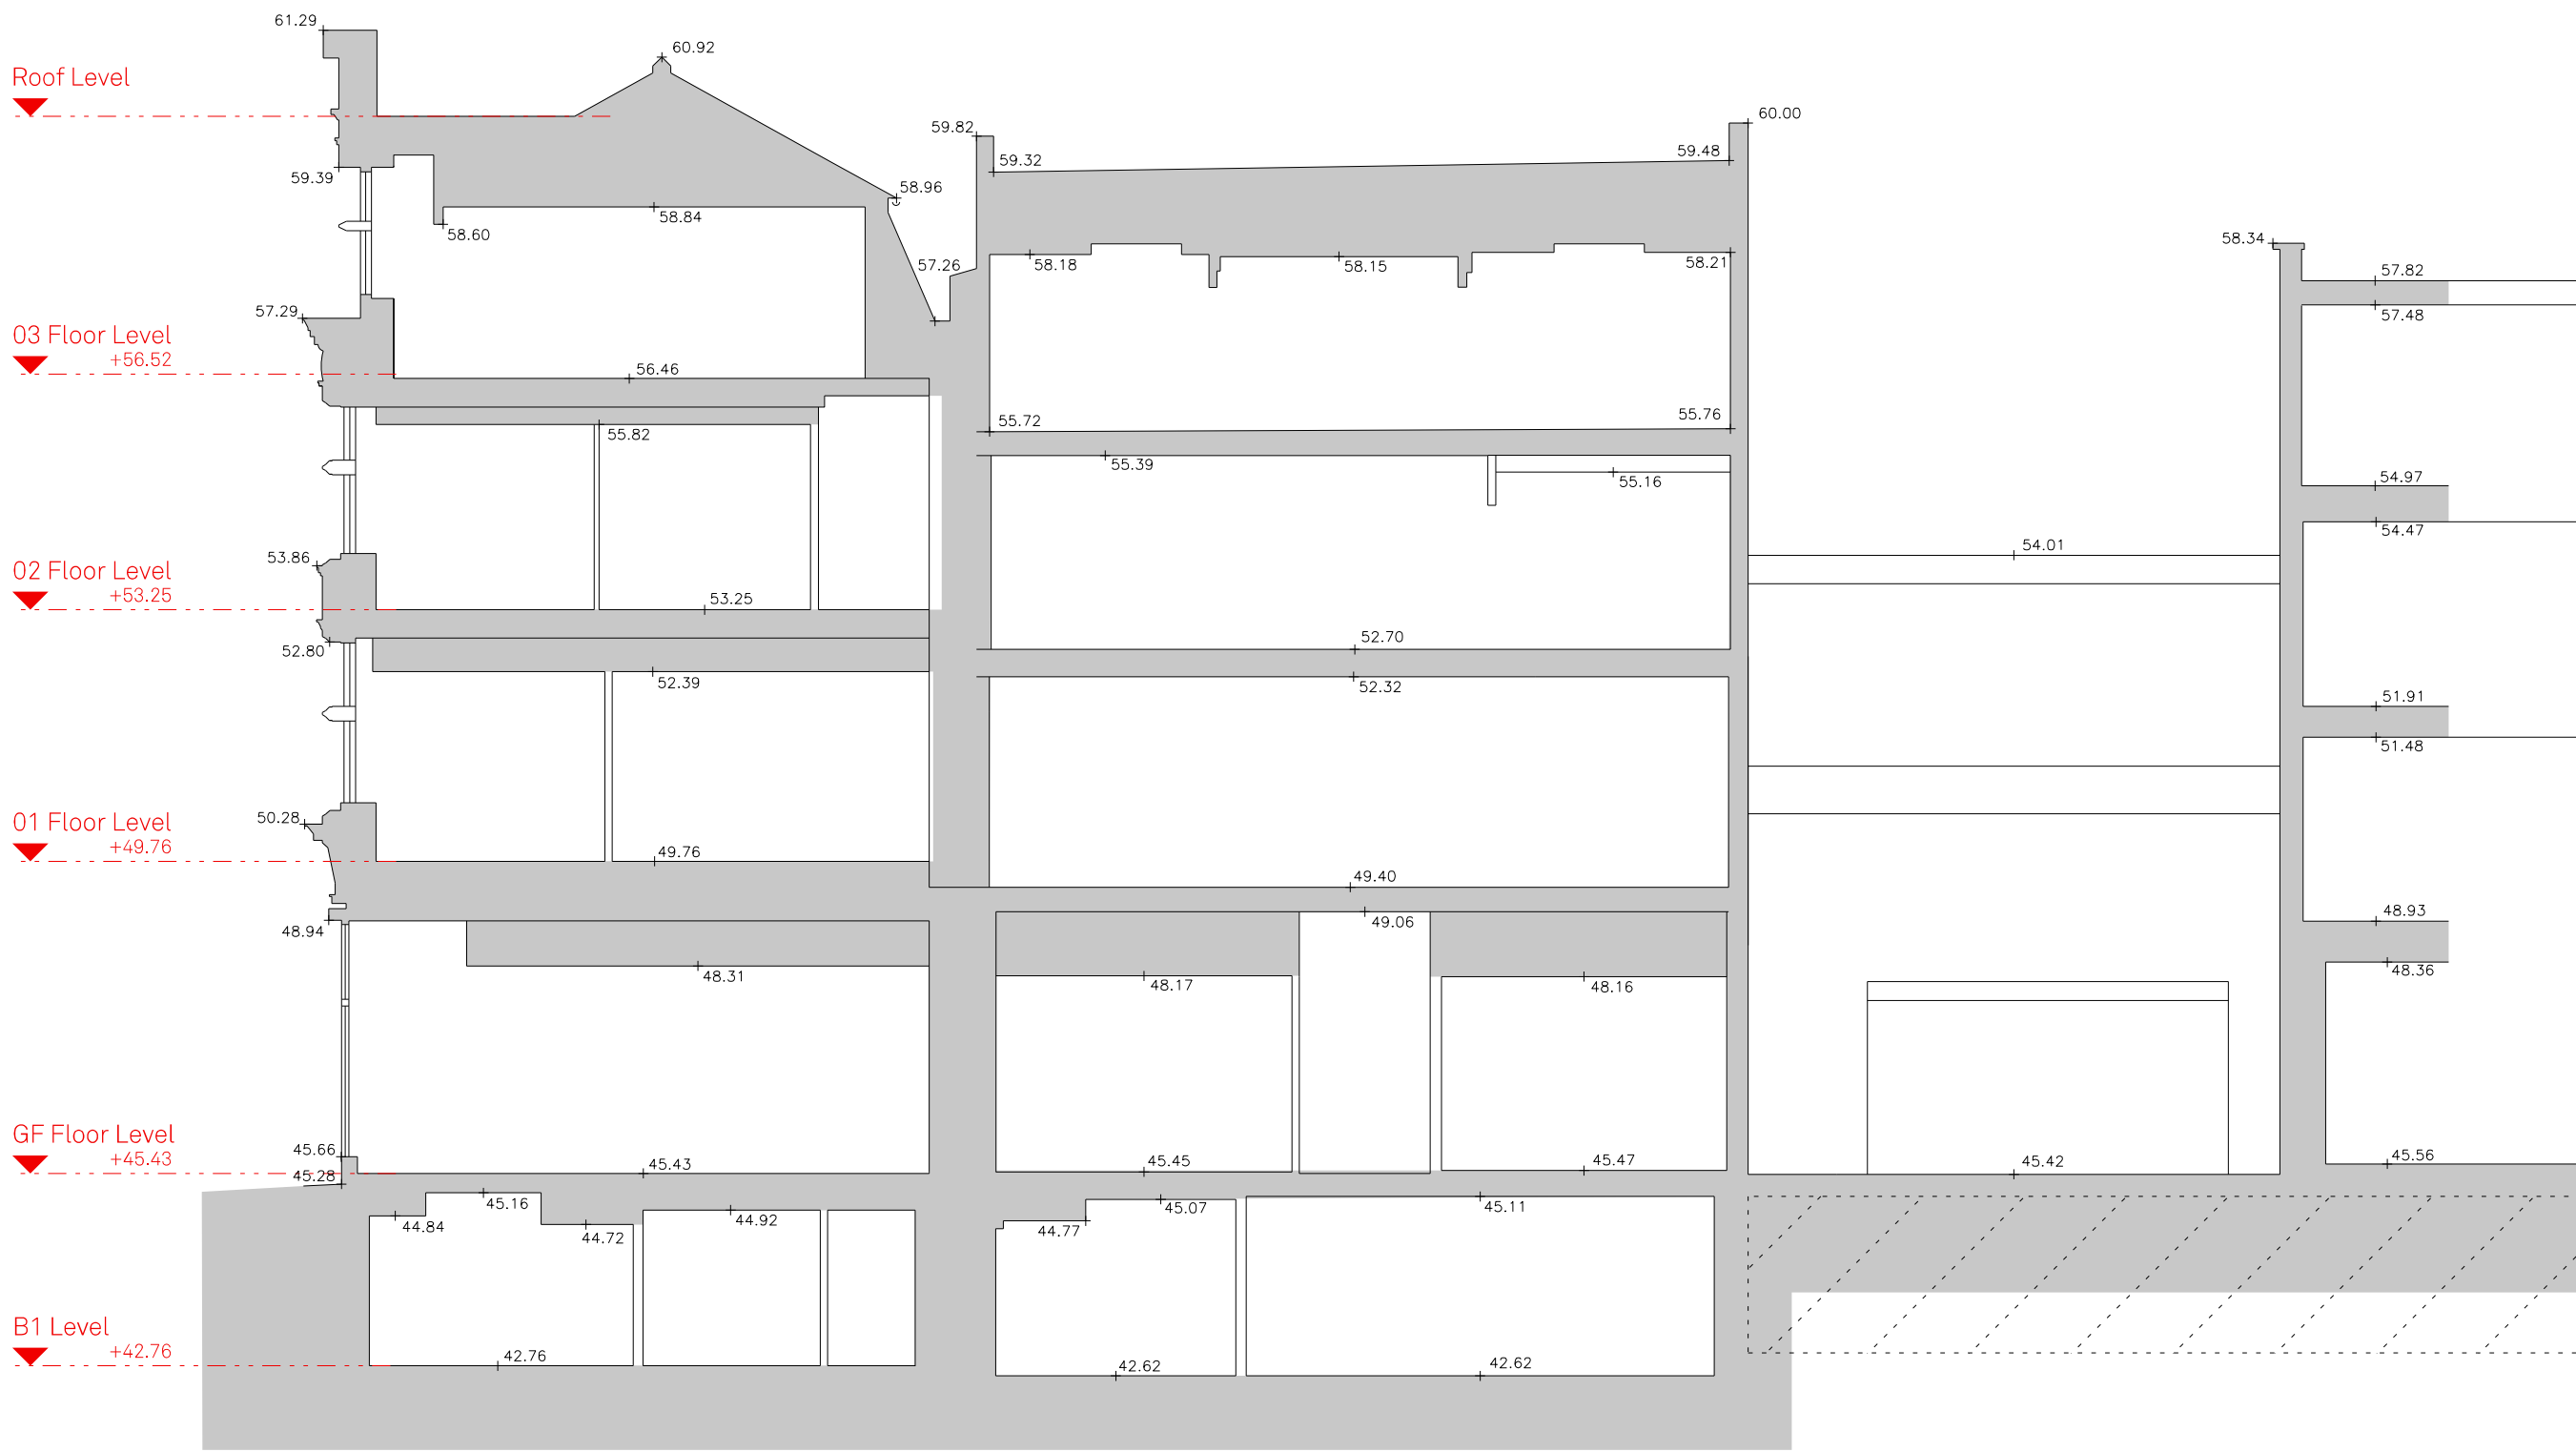


Notes

This document is © Falconer Chester Hall Limited.
All drawing measurements shall not be obtained by scaling. Any discrepancies on this document to be immediately reported to the Architect. Verify all dimensions and levels prior to construction. This Document shall be read in conjunction with related documents, specifications and associated models.

 

KEY PLAN

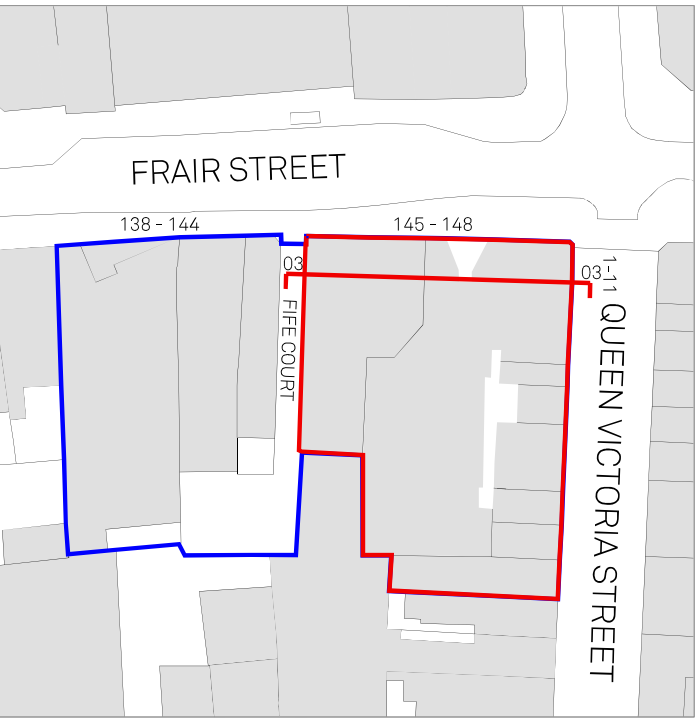

NOTE:

The extent of retained building is based on assumption only in the absence of available survey information. Measured survey is required to verify extent of existing building and existing floor level. Internal level change may be required to suit existing floor levels.

Internal measured survey of No 146 Friar Street is required.

KEY:

- - - Extent of demolition

P02	06.11.23	EF	CC	Extent of Demolition Updated
P01	03.05.23	EF	CC	First Issue

Rev: | Date: | By: | Chk By: | Rev Note:

FALCONER
CHESTER
HALL



London | Liverpool | Manchester | www.fcharchitects.com | +44(0)151 243 5800

Project Title
145-148 Friar Street, 1-15 Queen Victoria Street

Client
Thackeray Group

Drawing Title
Pre Commencement Demolition - Section 03

Drawing No.
P22018-FCH-BA-XX-DR-A-1522

Status
S2

Issue suitable for:
Information

Date
03.05.23

Drawing Stage
Planning

Scale
1:100 @ A1

Job No.
P22-018

Rev


P02

EF

CC


CC

Demo Completed

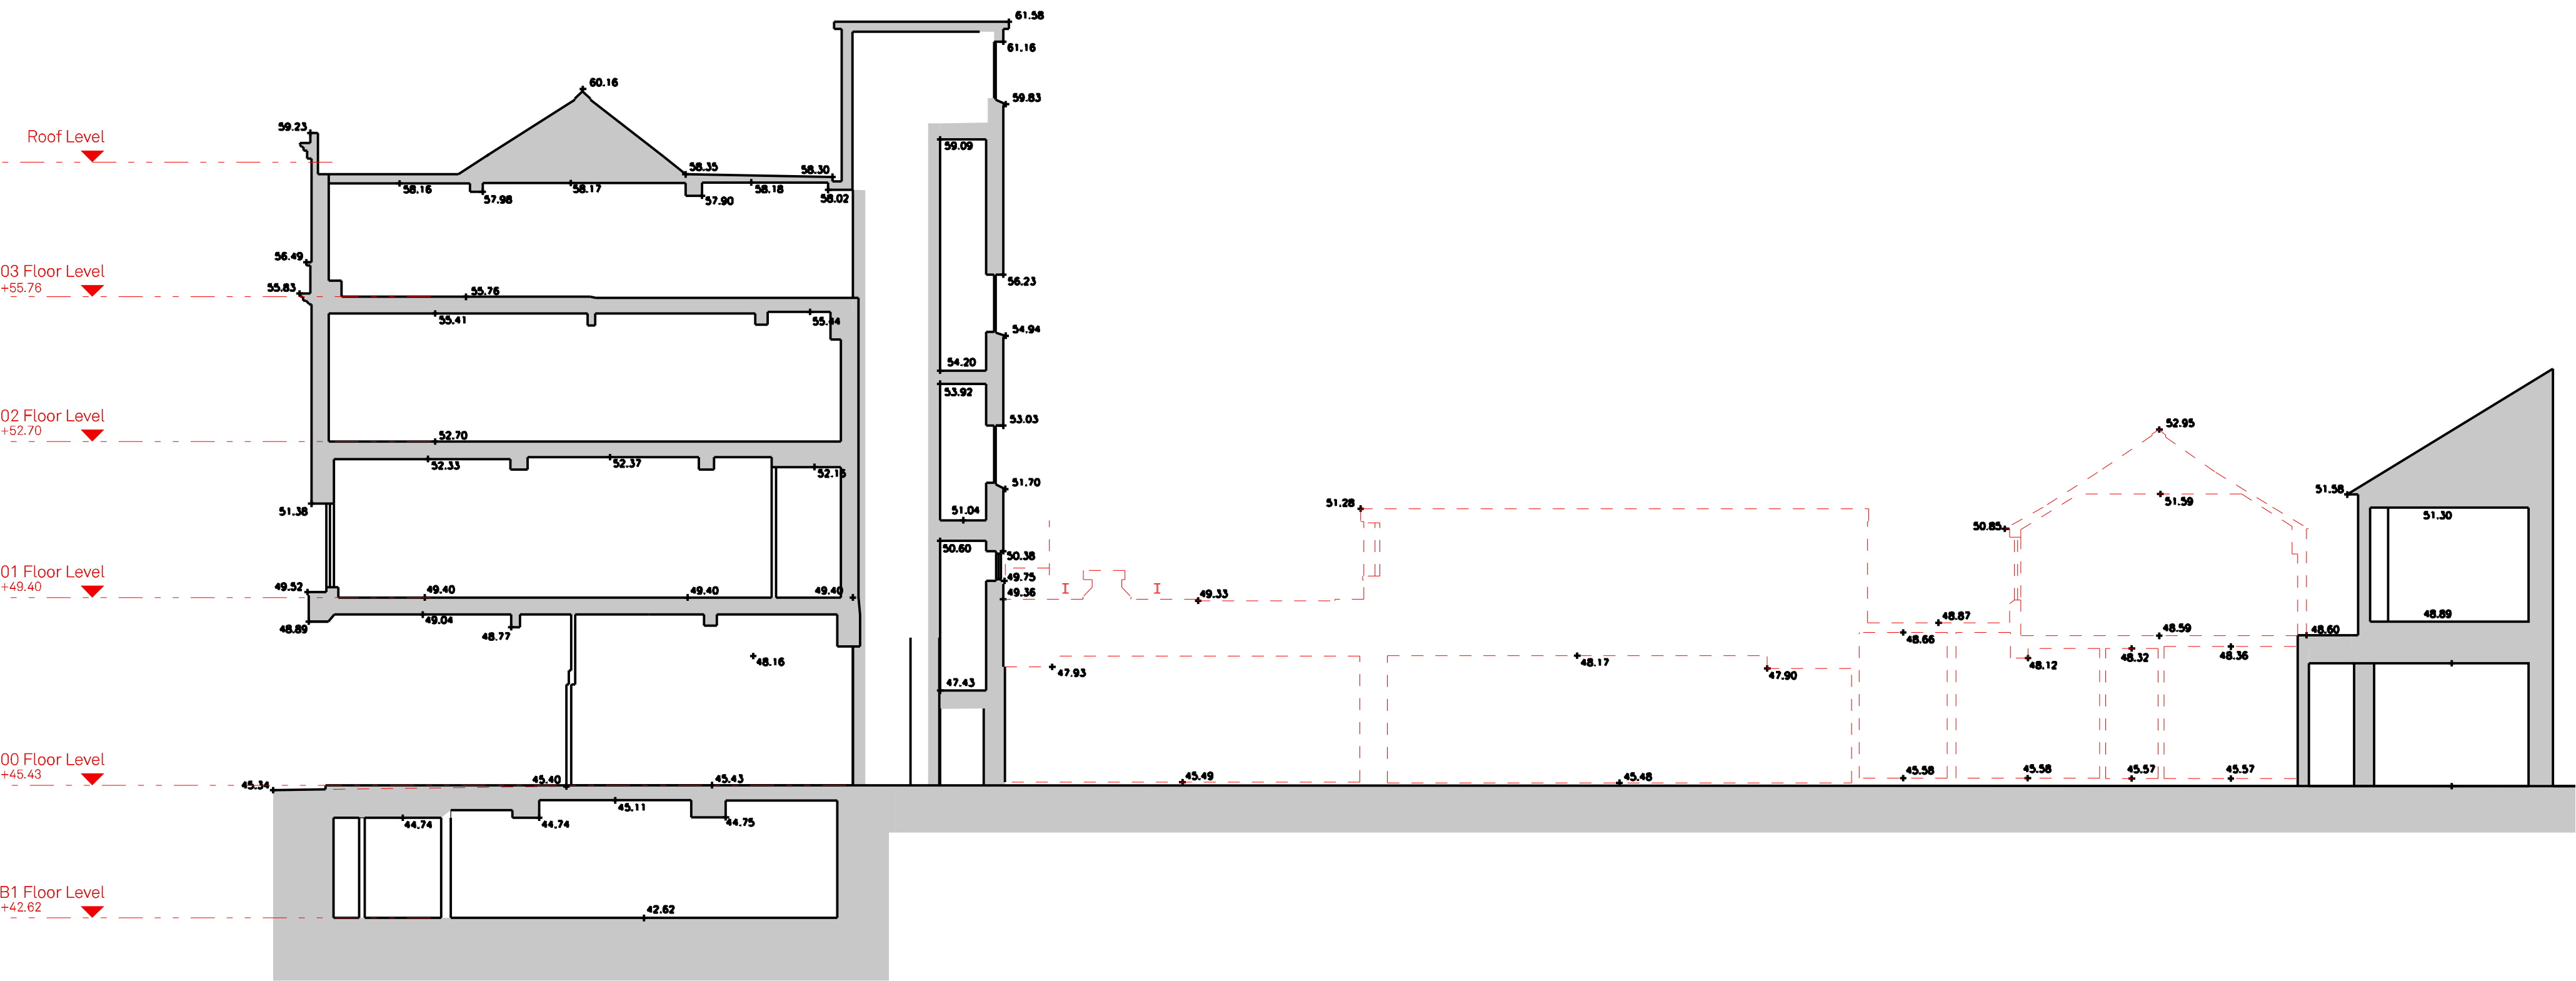

Notes

This document is © Falconer Chester Hall Limited.
All drawing measurements shall not be obtained by scaling. Any discrepancies on this document to be immediately reported to the Architect. Verify all dimensions and levels prior to construction. This Document shall be read in conjunction with related documents, specifications and associated models.

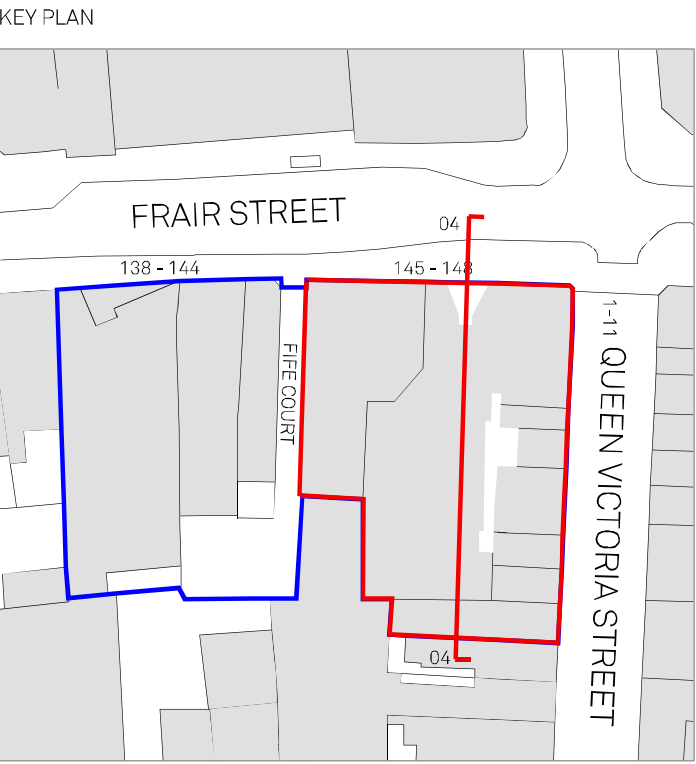

NOTE:

The extent of retained building is based on assumption only in the absence of available survey information. Measured survey is required to verify extent of existing building and existing floor level. Internal level change may be required to suit existing floor levels.

Internal measured survey of No 146 Friar Street is required.

KEY:

— Extent of demolition

P01 03.05.23 EF CC First Issue
Rev: | Date: | By: | Chk By: | Rev Note:

**FALCONER
CHESTER
HALL**

London | Liverpool | Manchester | www.fcharchitects.com | +44(0)151 243 5800

Project Title
145-148 Friar Street, 1-15 Queen Victoria Street
Client
Thackeray Group
Drawing Title
Pre Commencement Demolition - Section 04
Drawing No.
P22018-FCH-BA-XX-DR-A-1523
Status
S2
Job No.
P22-018
Issue suitable for:
Information
Drawing Stage
Planning
Date
03.05.23
Scale
1:100 @ A1
Rev
P01
Drawn By
EF
Checked By
CC