


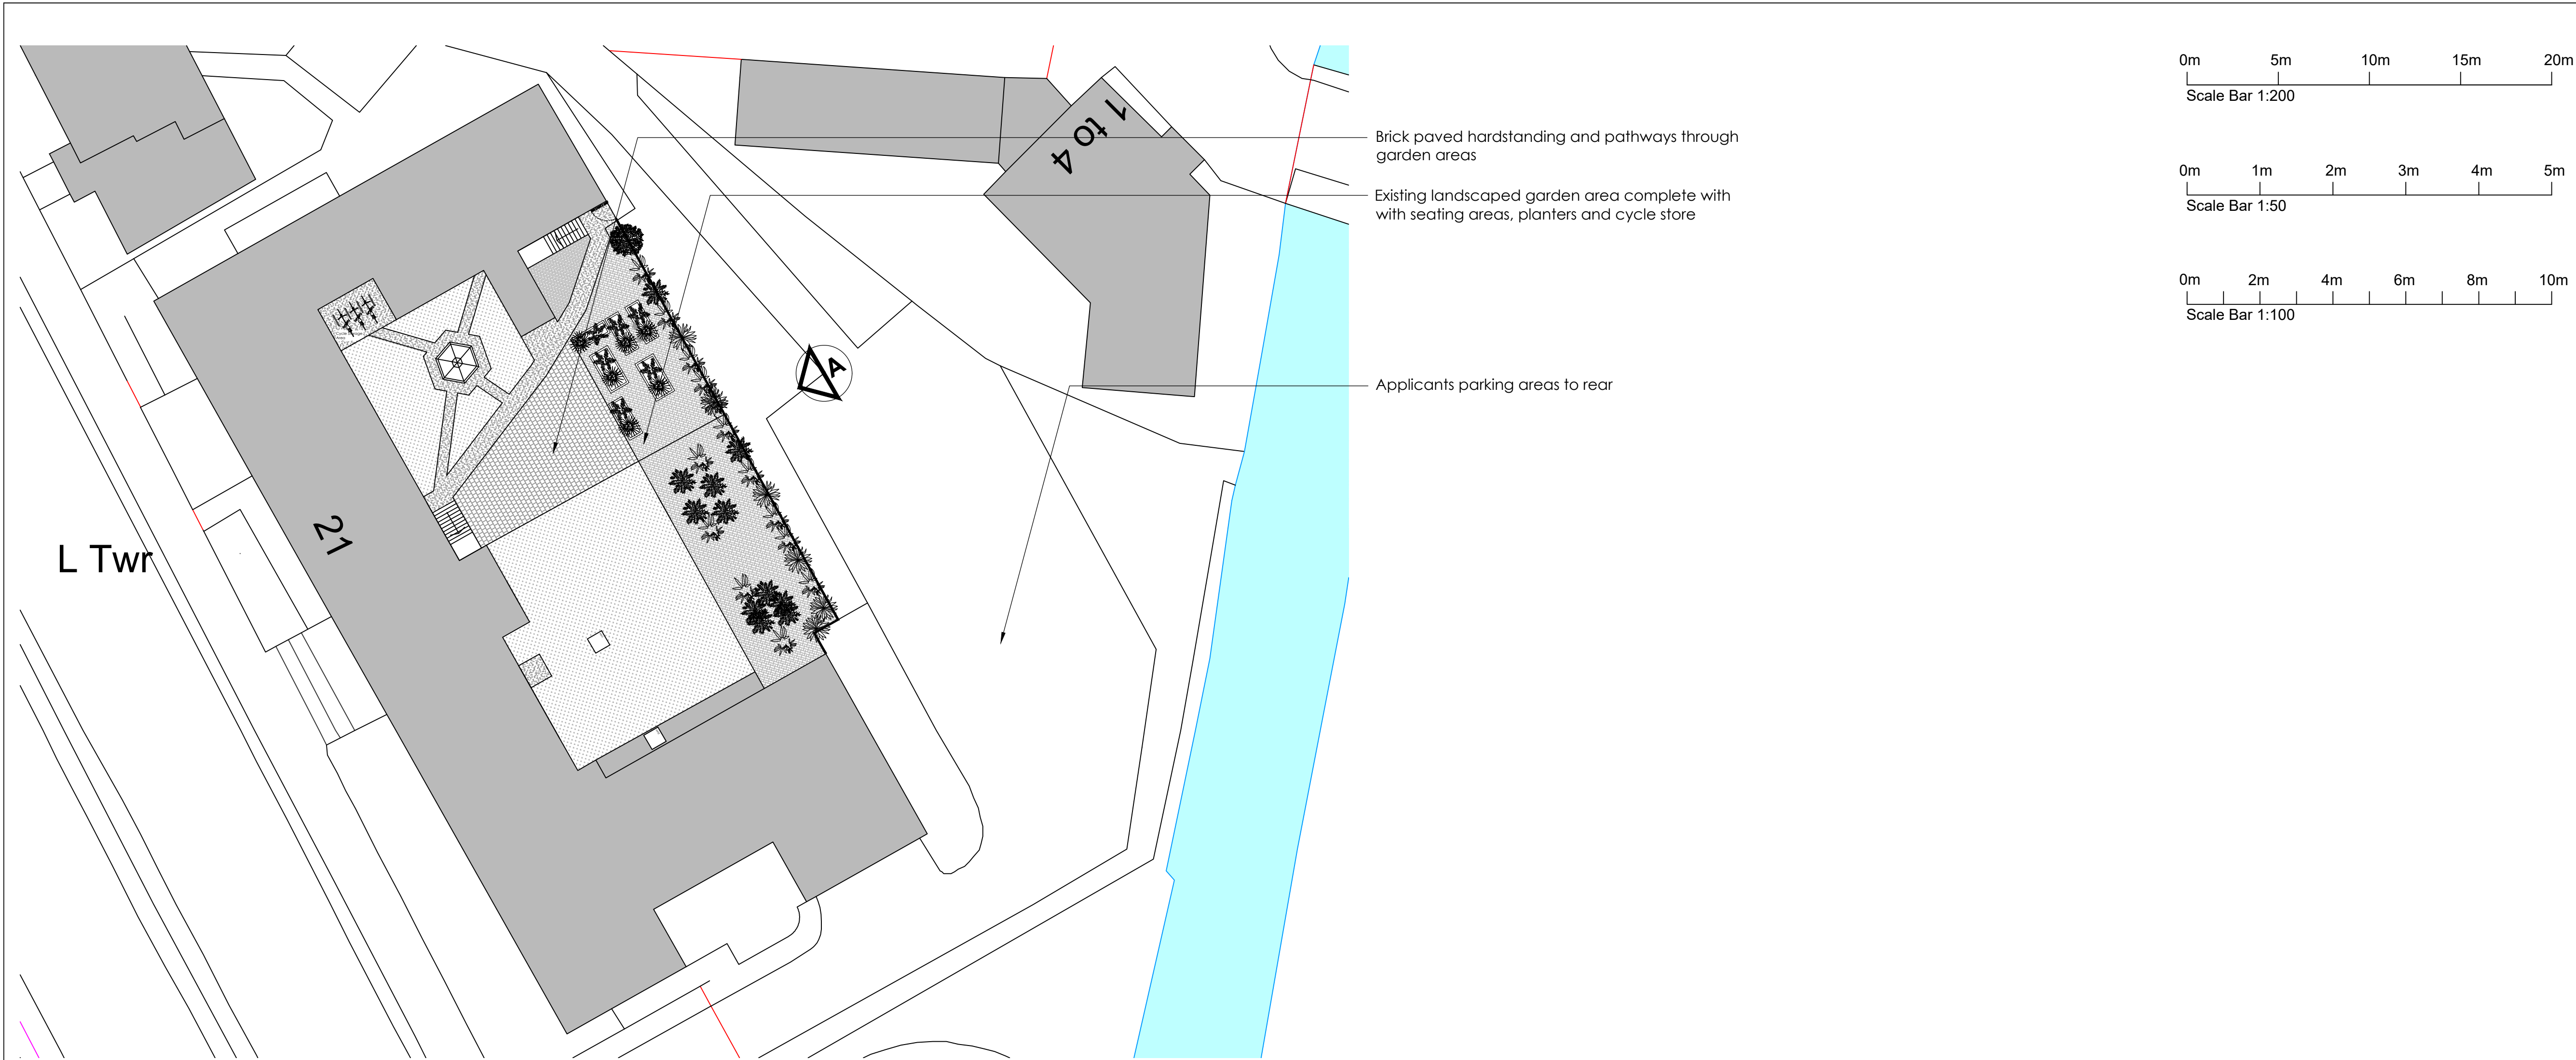


EXISTING SITE PLAN

Scale 1:200 @ A1



EXISTING ELEVATION A

Scale 1:100 @ A1

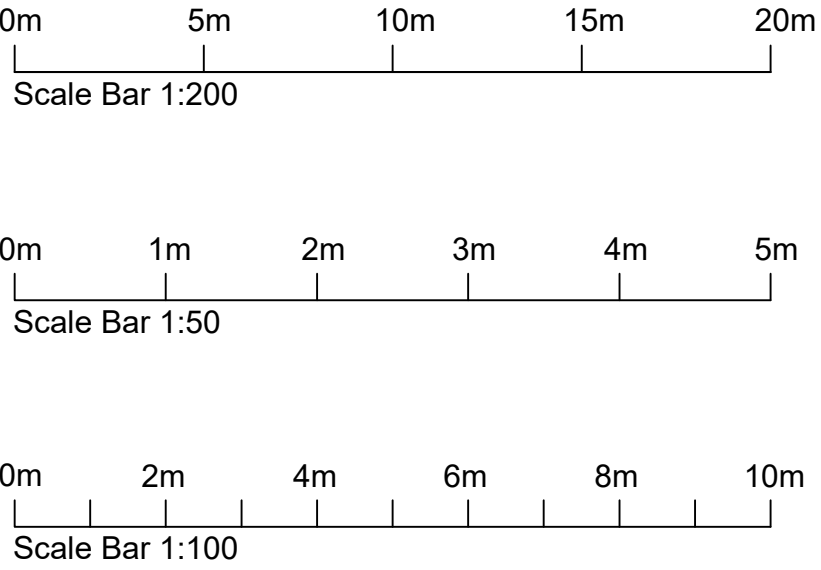

Notes:

1. This Drawing & Design are copyright and may not be reproduced without the written consent of The J.Y.M. Partnership
2. DO NOT SCALE - Use Figured Dimensions Only.
3. The CONTRACTOR is to check and verify all Figured Dimensions, Site & Drainage Levels prior to commencement of work and notify The J.Y.M. Partnership of any discrepancies.
4. The Contractor is to check the drawing against all other relevant drawings, specifications and/or bills of quantities as issued.
5. IF IN DOUBT - ASK!



Rev	Date	Revision
JYM partnership Oak House, 28 Sceptre Way, Walton Summit, Preston PR5 6AW Tel : 01772 323666 Fax : 01772 338611 Email : jym@jympartnership.co.uk www.jympartnership.co.uk		
project: PROPOSED ACCOMMODATION POD - WILLOW HOUSE, READING.		
client: SALVATION ARMY		
drawing title: EXISTING SITE PLAN AND ELEVATIONS		
scale: AS DETAILED @ A1		
drawn: SPB		checked: MBM
date: FEBRUARY 2023		
project no. 2306/12/03	drg. no. 04	rev. .