


Collaborating with:
Tony Chima

Job: 424 Drawing: 02-10 Revision:


Project:
2 Northcourt Avenue
Reading RG2 7BH
Drawing:
Proposed Site Block Plan

Date: **Feb 24** Status: **Planning**
Drawn By: **VA** Checked By: **EM**

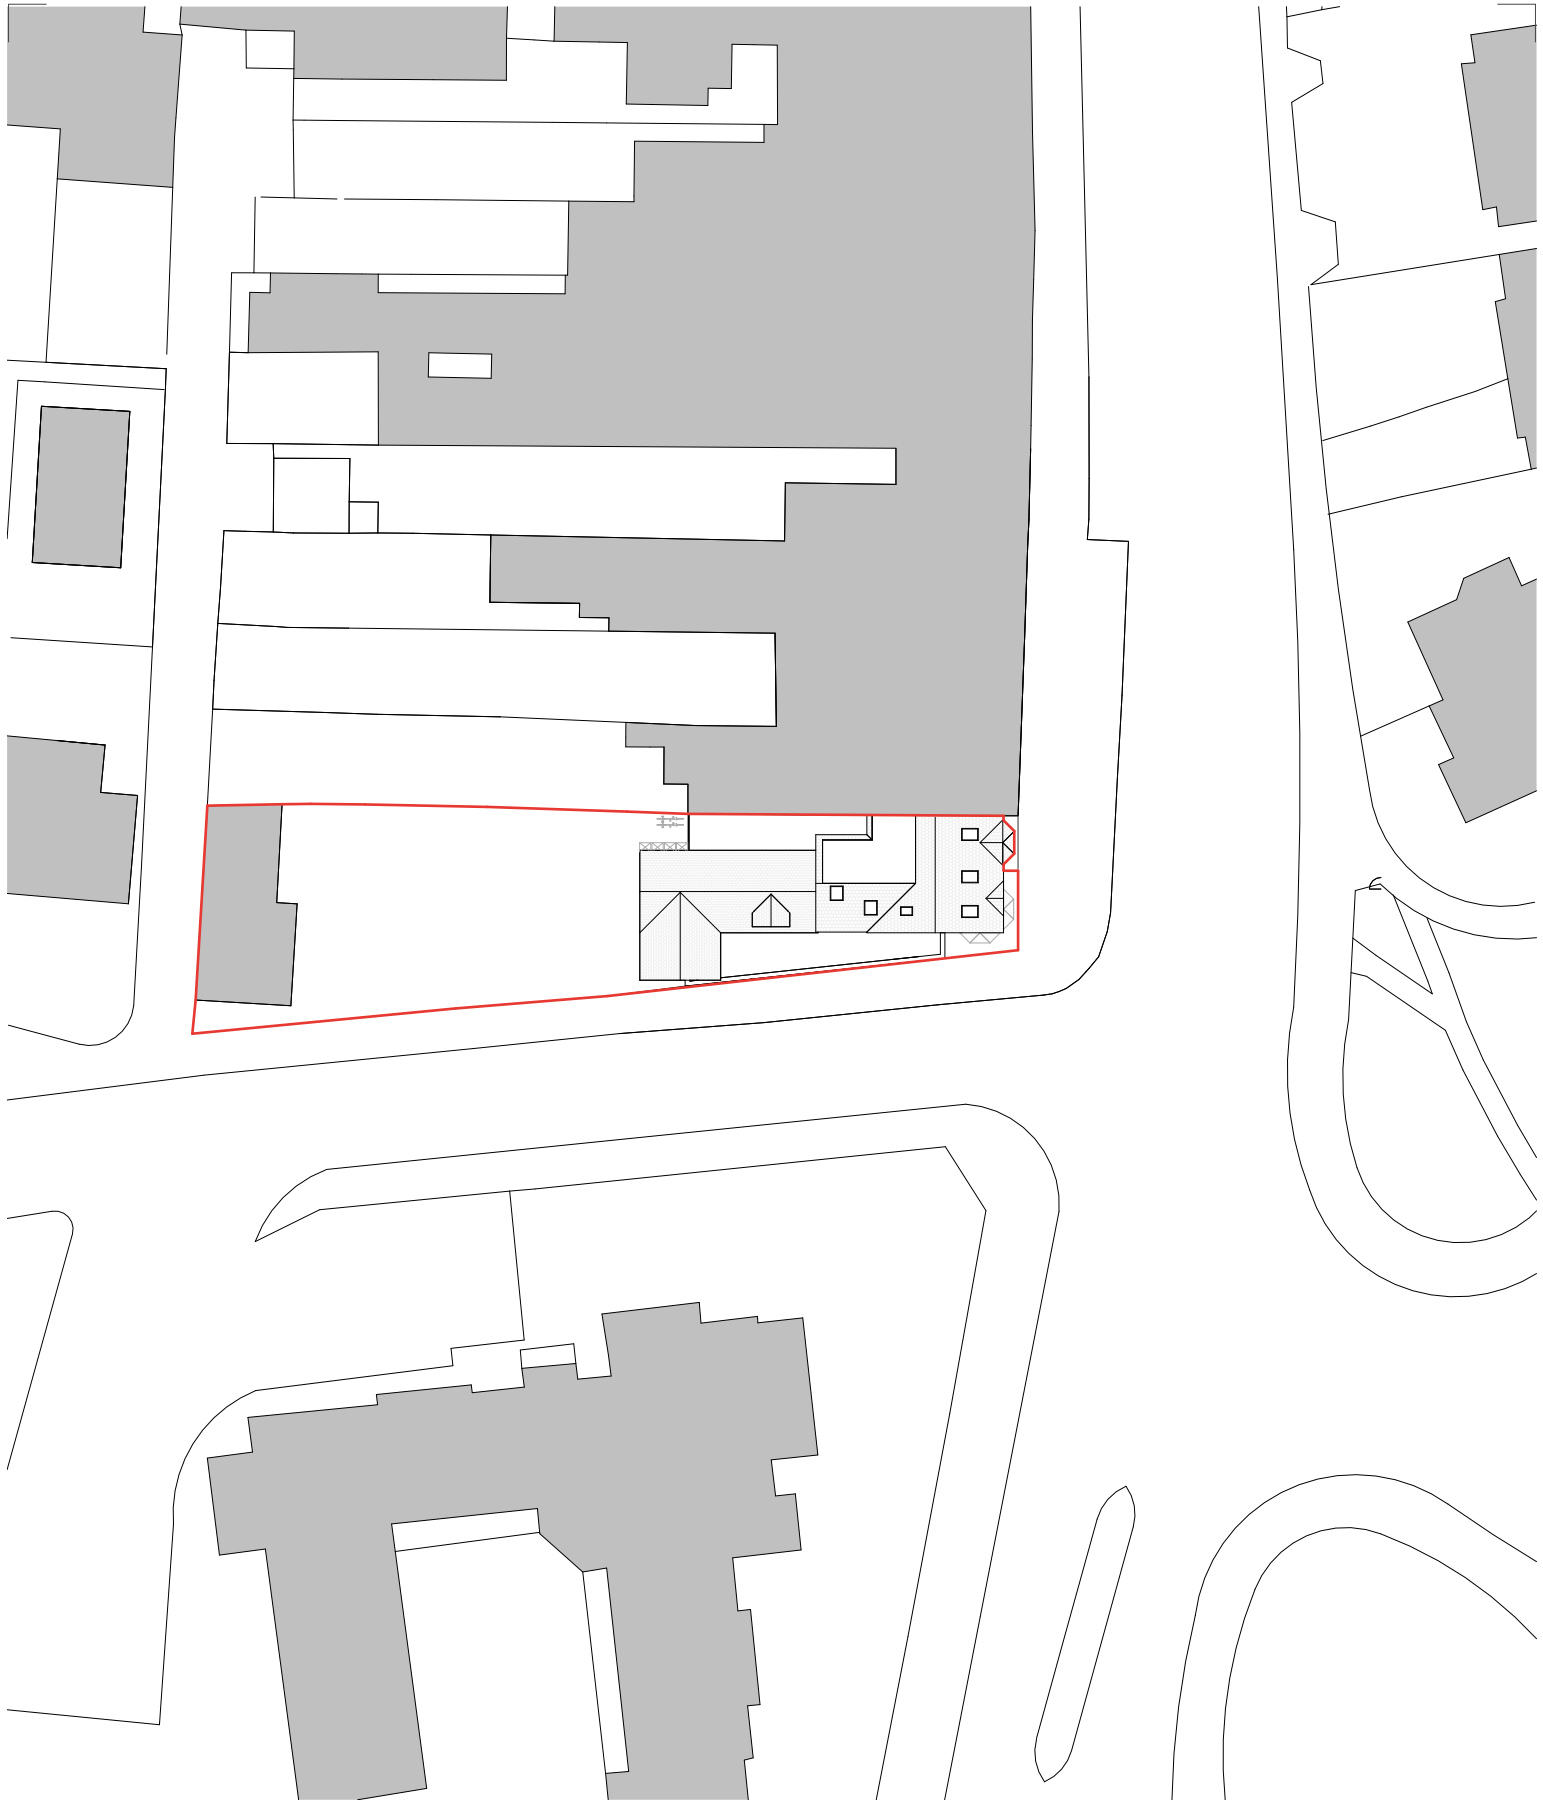


Colony Architects Ltd.
The Wine Store, Brewery
Court, Theale, Reading, RG7 5AJ
+44 (0)118 380 0328
hello@colonyarchitects.com
colonyarchitects.com


1 : 500 2m 4m 6m 8m 10m

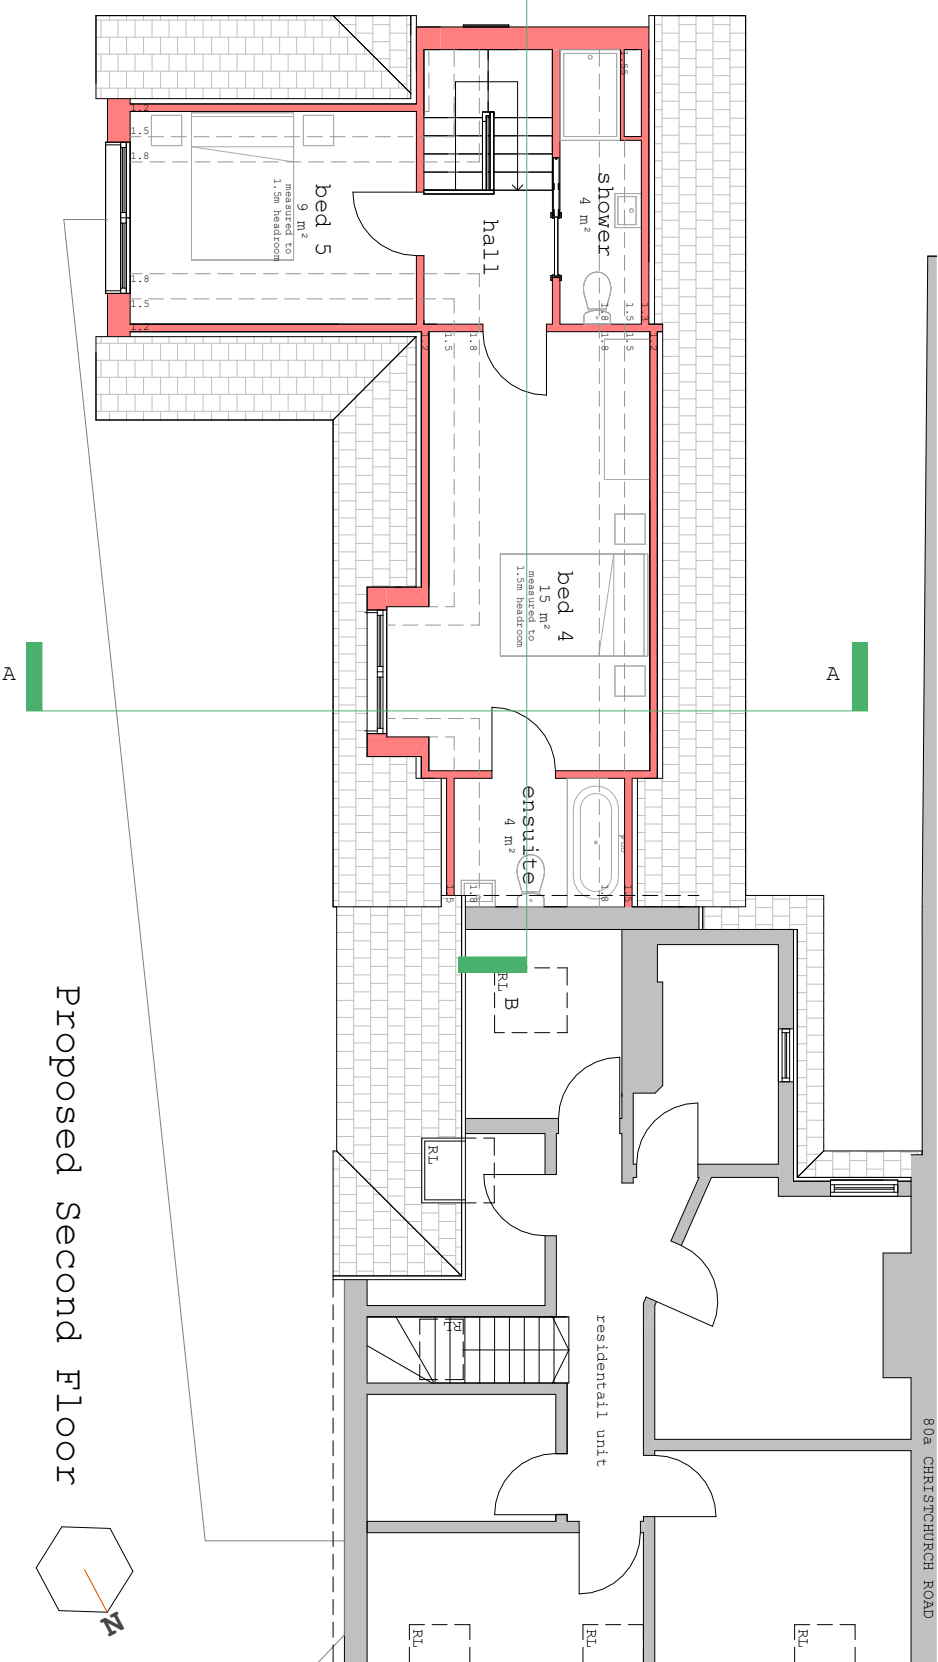

Proposed Second Floor

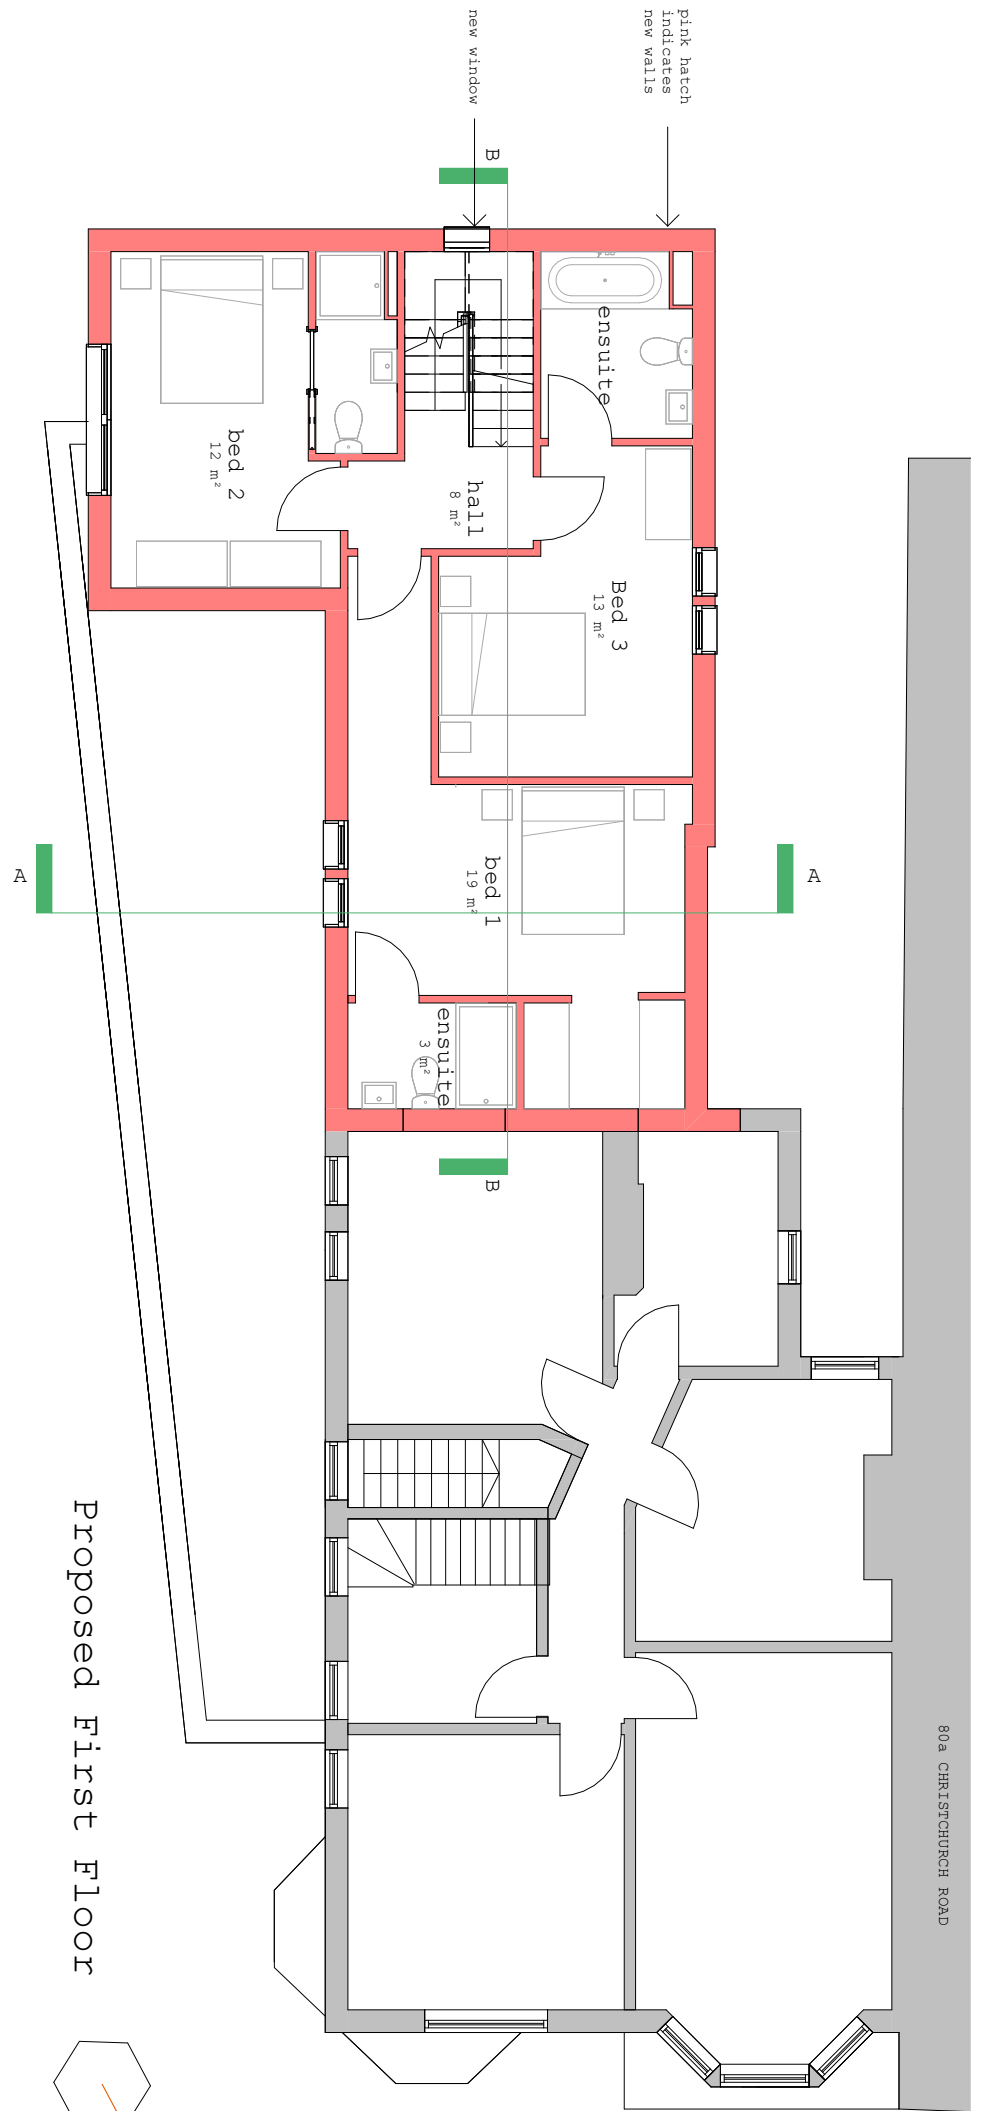

Proposed First Floor

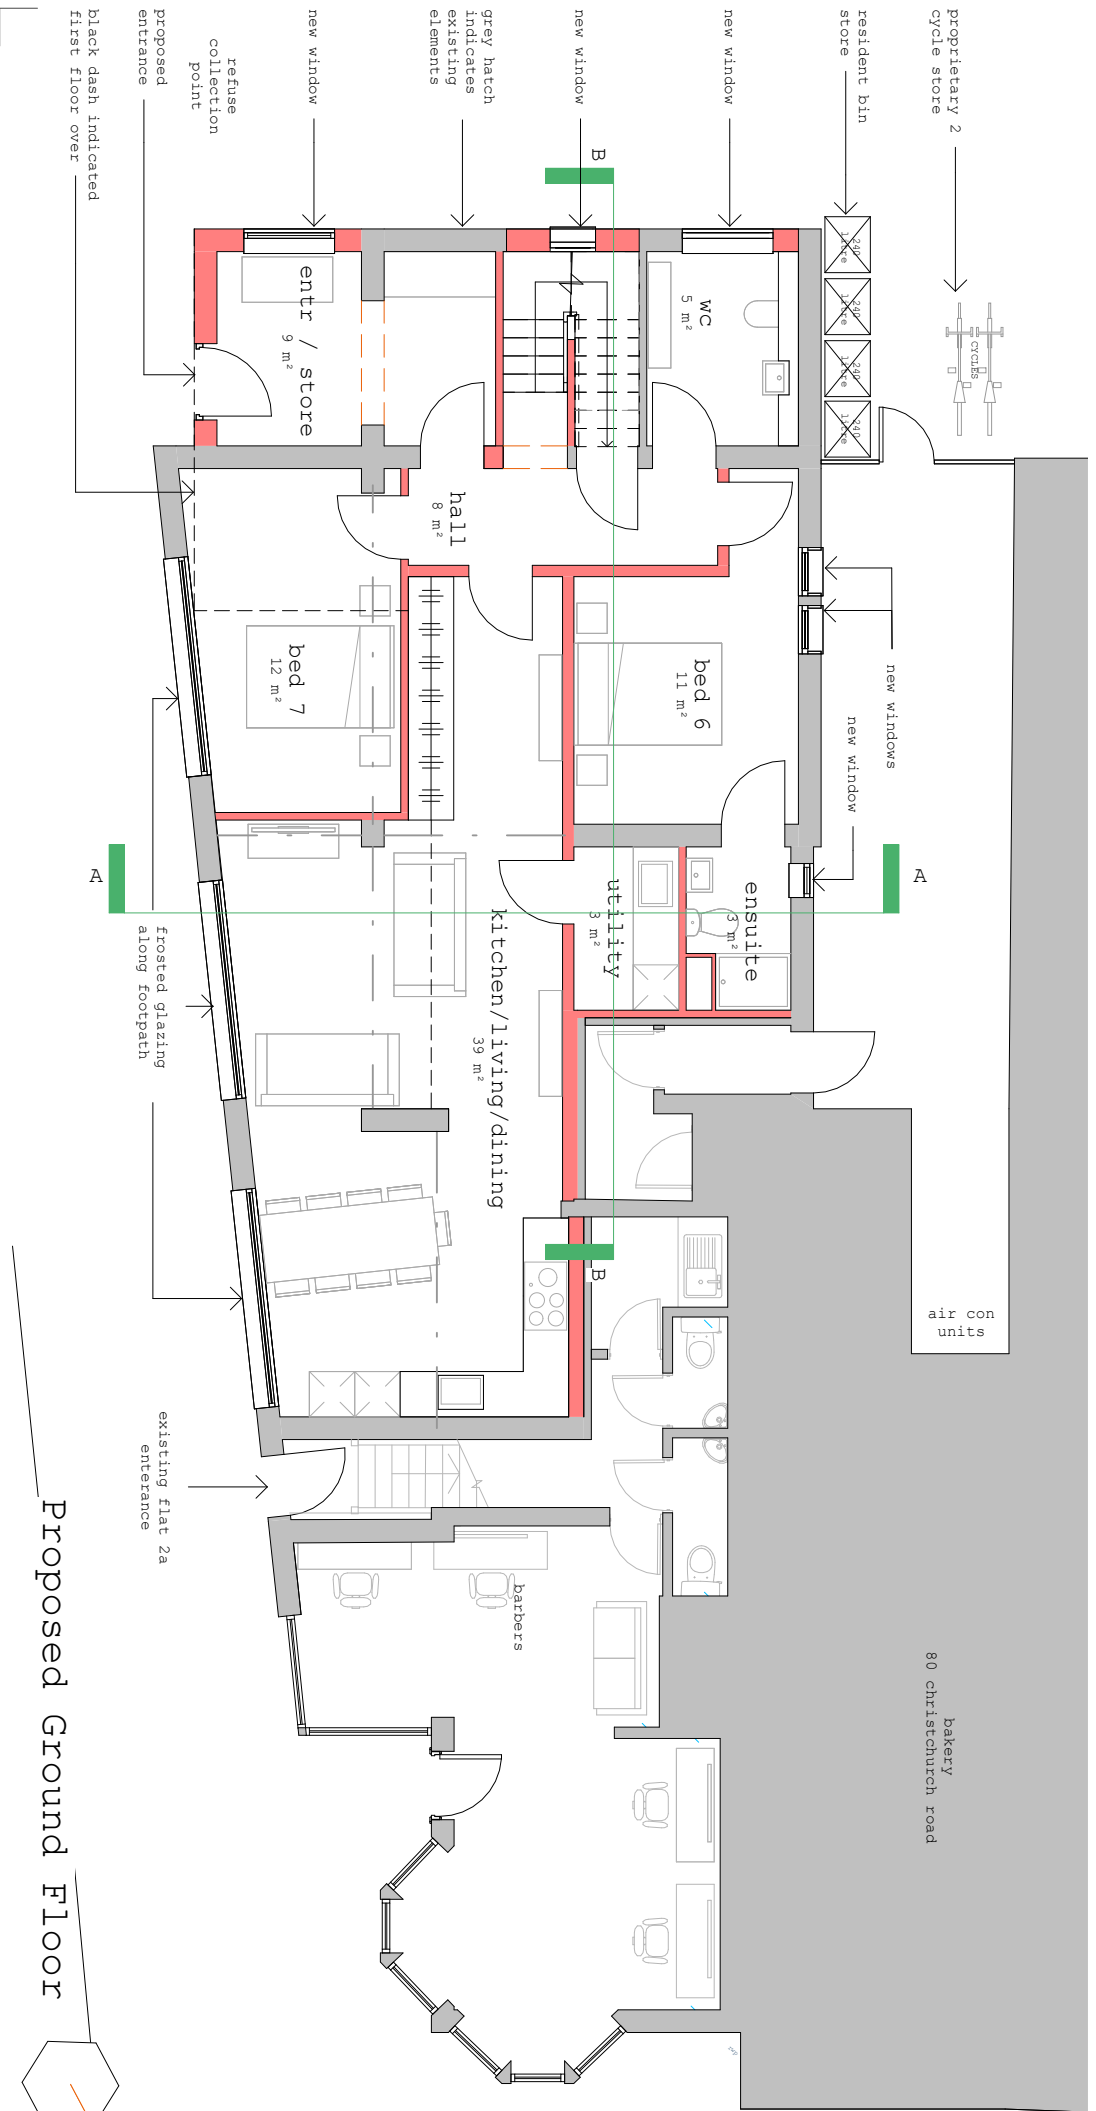

Proposed Ground Floor





Collaborating with:
Tony Chima

Job: 424 Drawing: 03-05 Revision: B

Project:
2 Northcourt Avenue
Reading RG2 7BH

Drawing:
Proposed Floor Plans

Date:
Feb 24

Status:
Planning

Drawn By:
VA

Checked By:
EM




Colony Architects Ltd.
The Wine Store, Brewery Court, Theale, Reading, RG7 5AJ


+44 (0)118 380 0328
hello@colonyarchitects.com
colonyarchitects.com



Proposed Front Elevation

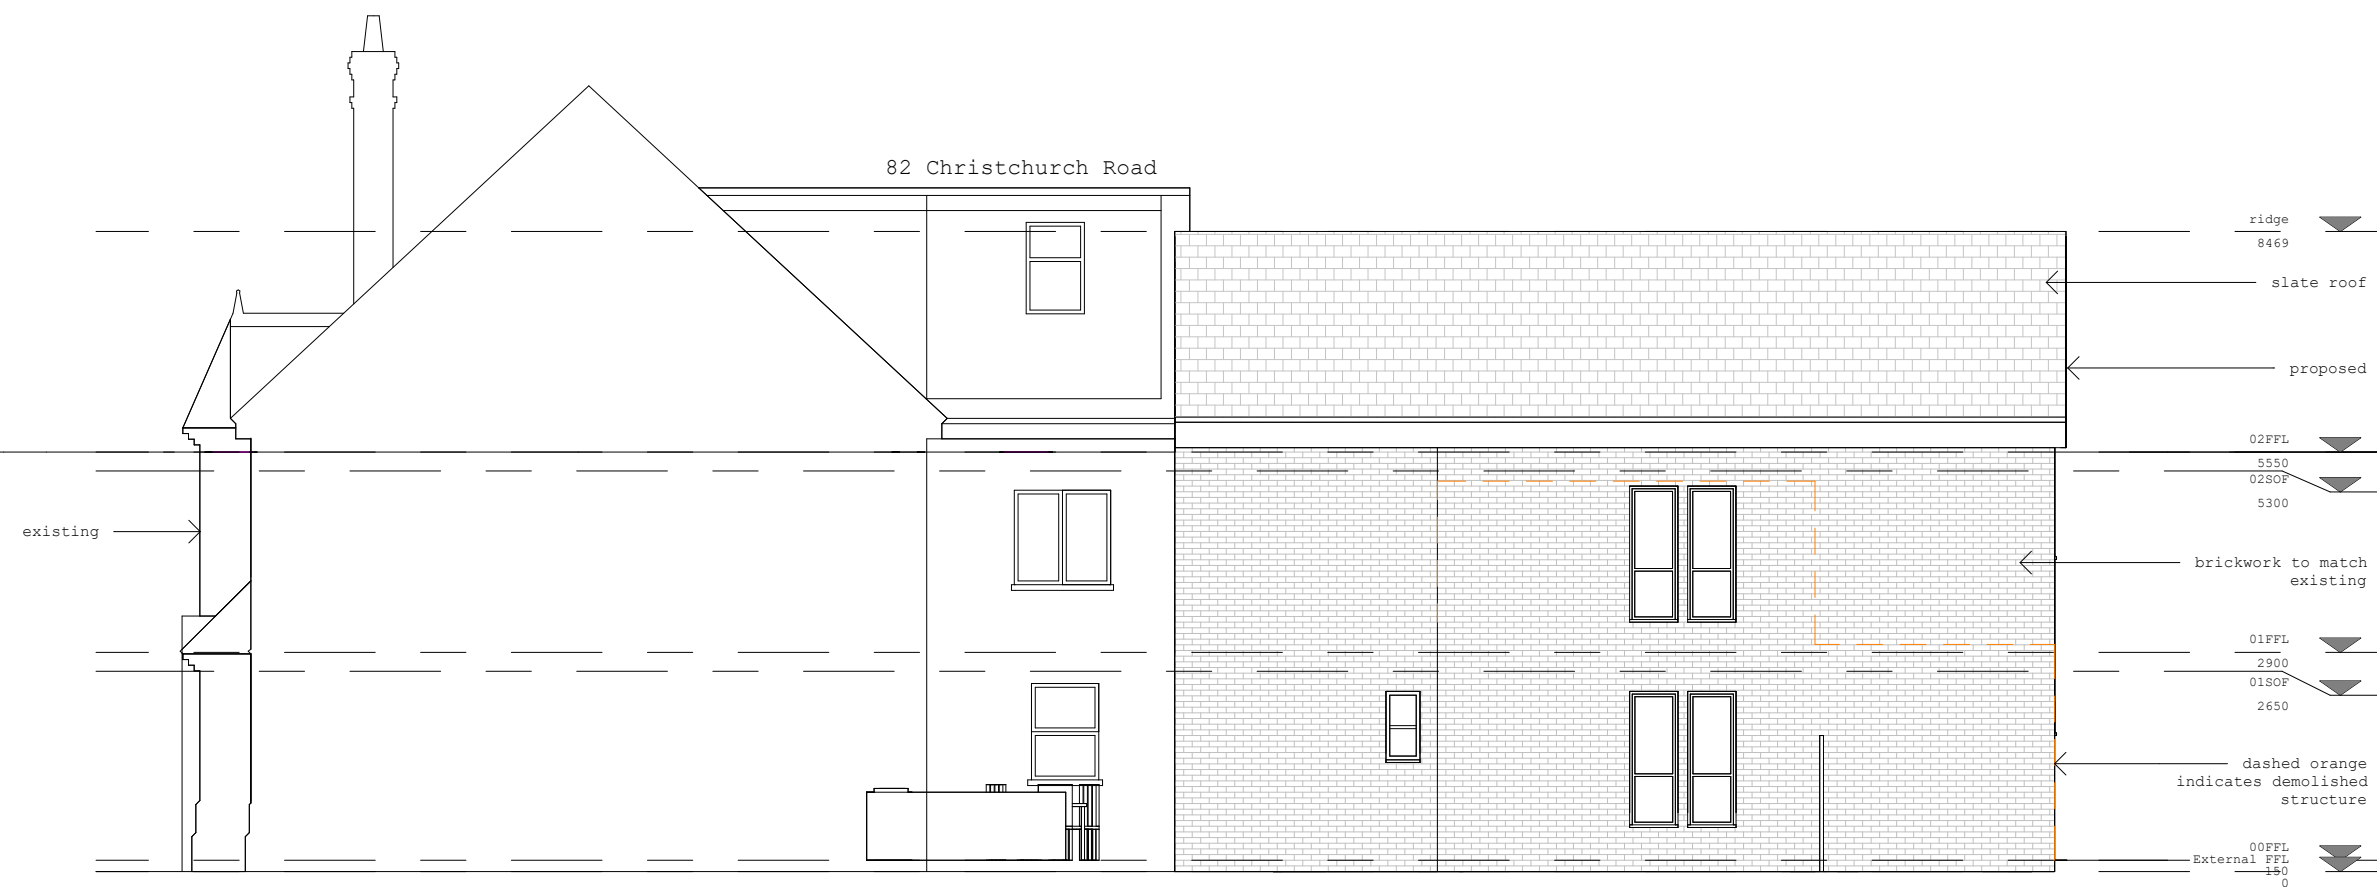

Proposed Rear Elevation

 

Collaborating with:
Tony Chima


Job: 424
Drawing: 05-05
Revision: B

Project:
**2 Northcourt Avenue
Reading RG2 7BH**
Drawing:
**Proposed Front & Rear
Elevations**

Date:
Jan 24
Status:
Planning
Drawn By:
Checked By:




Colony Architects Ltd.
The Wine Store, Brewery
Court, Theale, Reading, RG7 5AJ
+44 (0)118 380 0328
hello@colonyarchitects.com
colonyarchitects.com

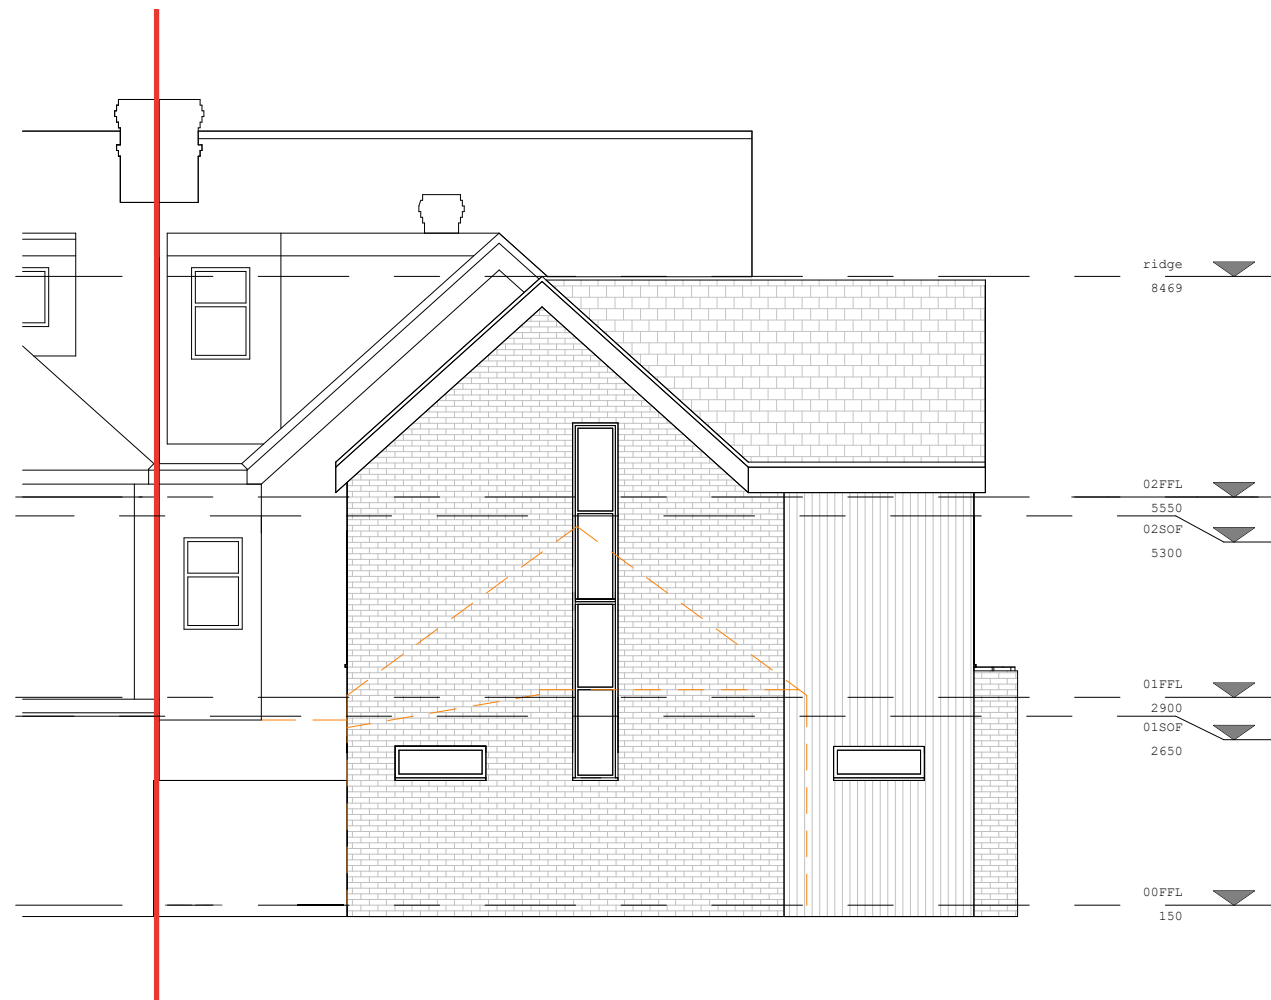

Proposed Side 1 Elevation




Proposed Side 2 Elevation

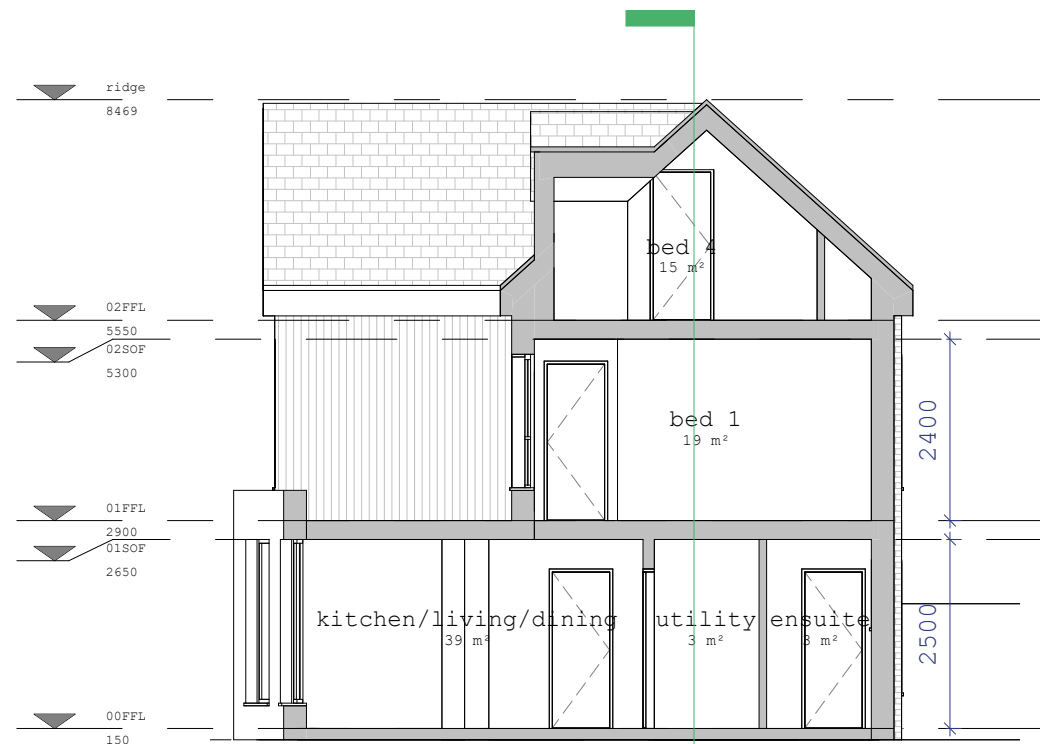

Section A-A



Section B-B

 

Collaborating with:
Tony Chima

Job: 424 Drawing: 05-06 Revision: B

Project:
**2 Northcourt Avenue
Reading RG2 7BH**
Drawing:
**Proposed Side Elevation &
Sections**

Date:
Jan 24
Status:
Planning
Drawn By:
Checked By:



Colony Architects Ltd.
The Wine Store, Brewery
Court, Theale, Reading, RG7 5AJ
+44 (0)118 380 0328
hello@colonyarchitects.com
colonyarchitects.com