


LOCATION PLAN
Scale NTS @ A1

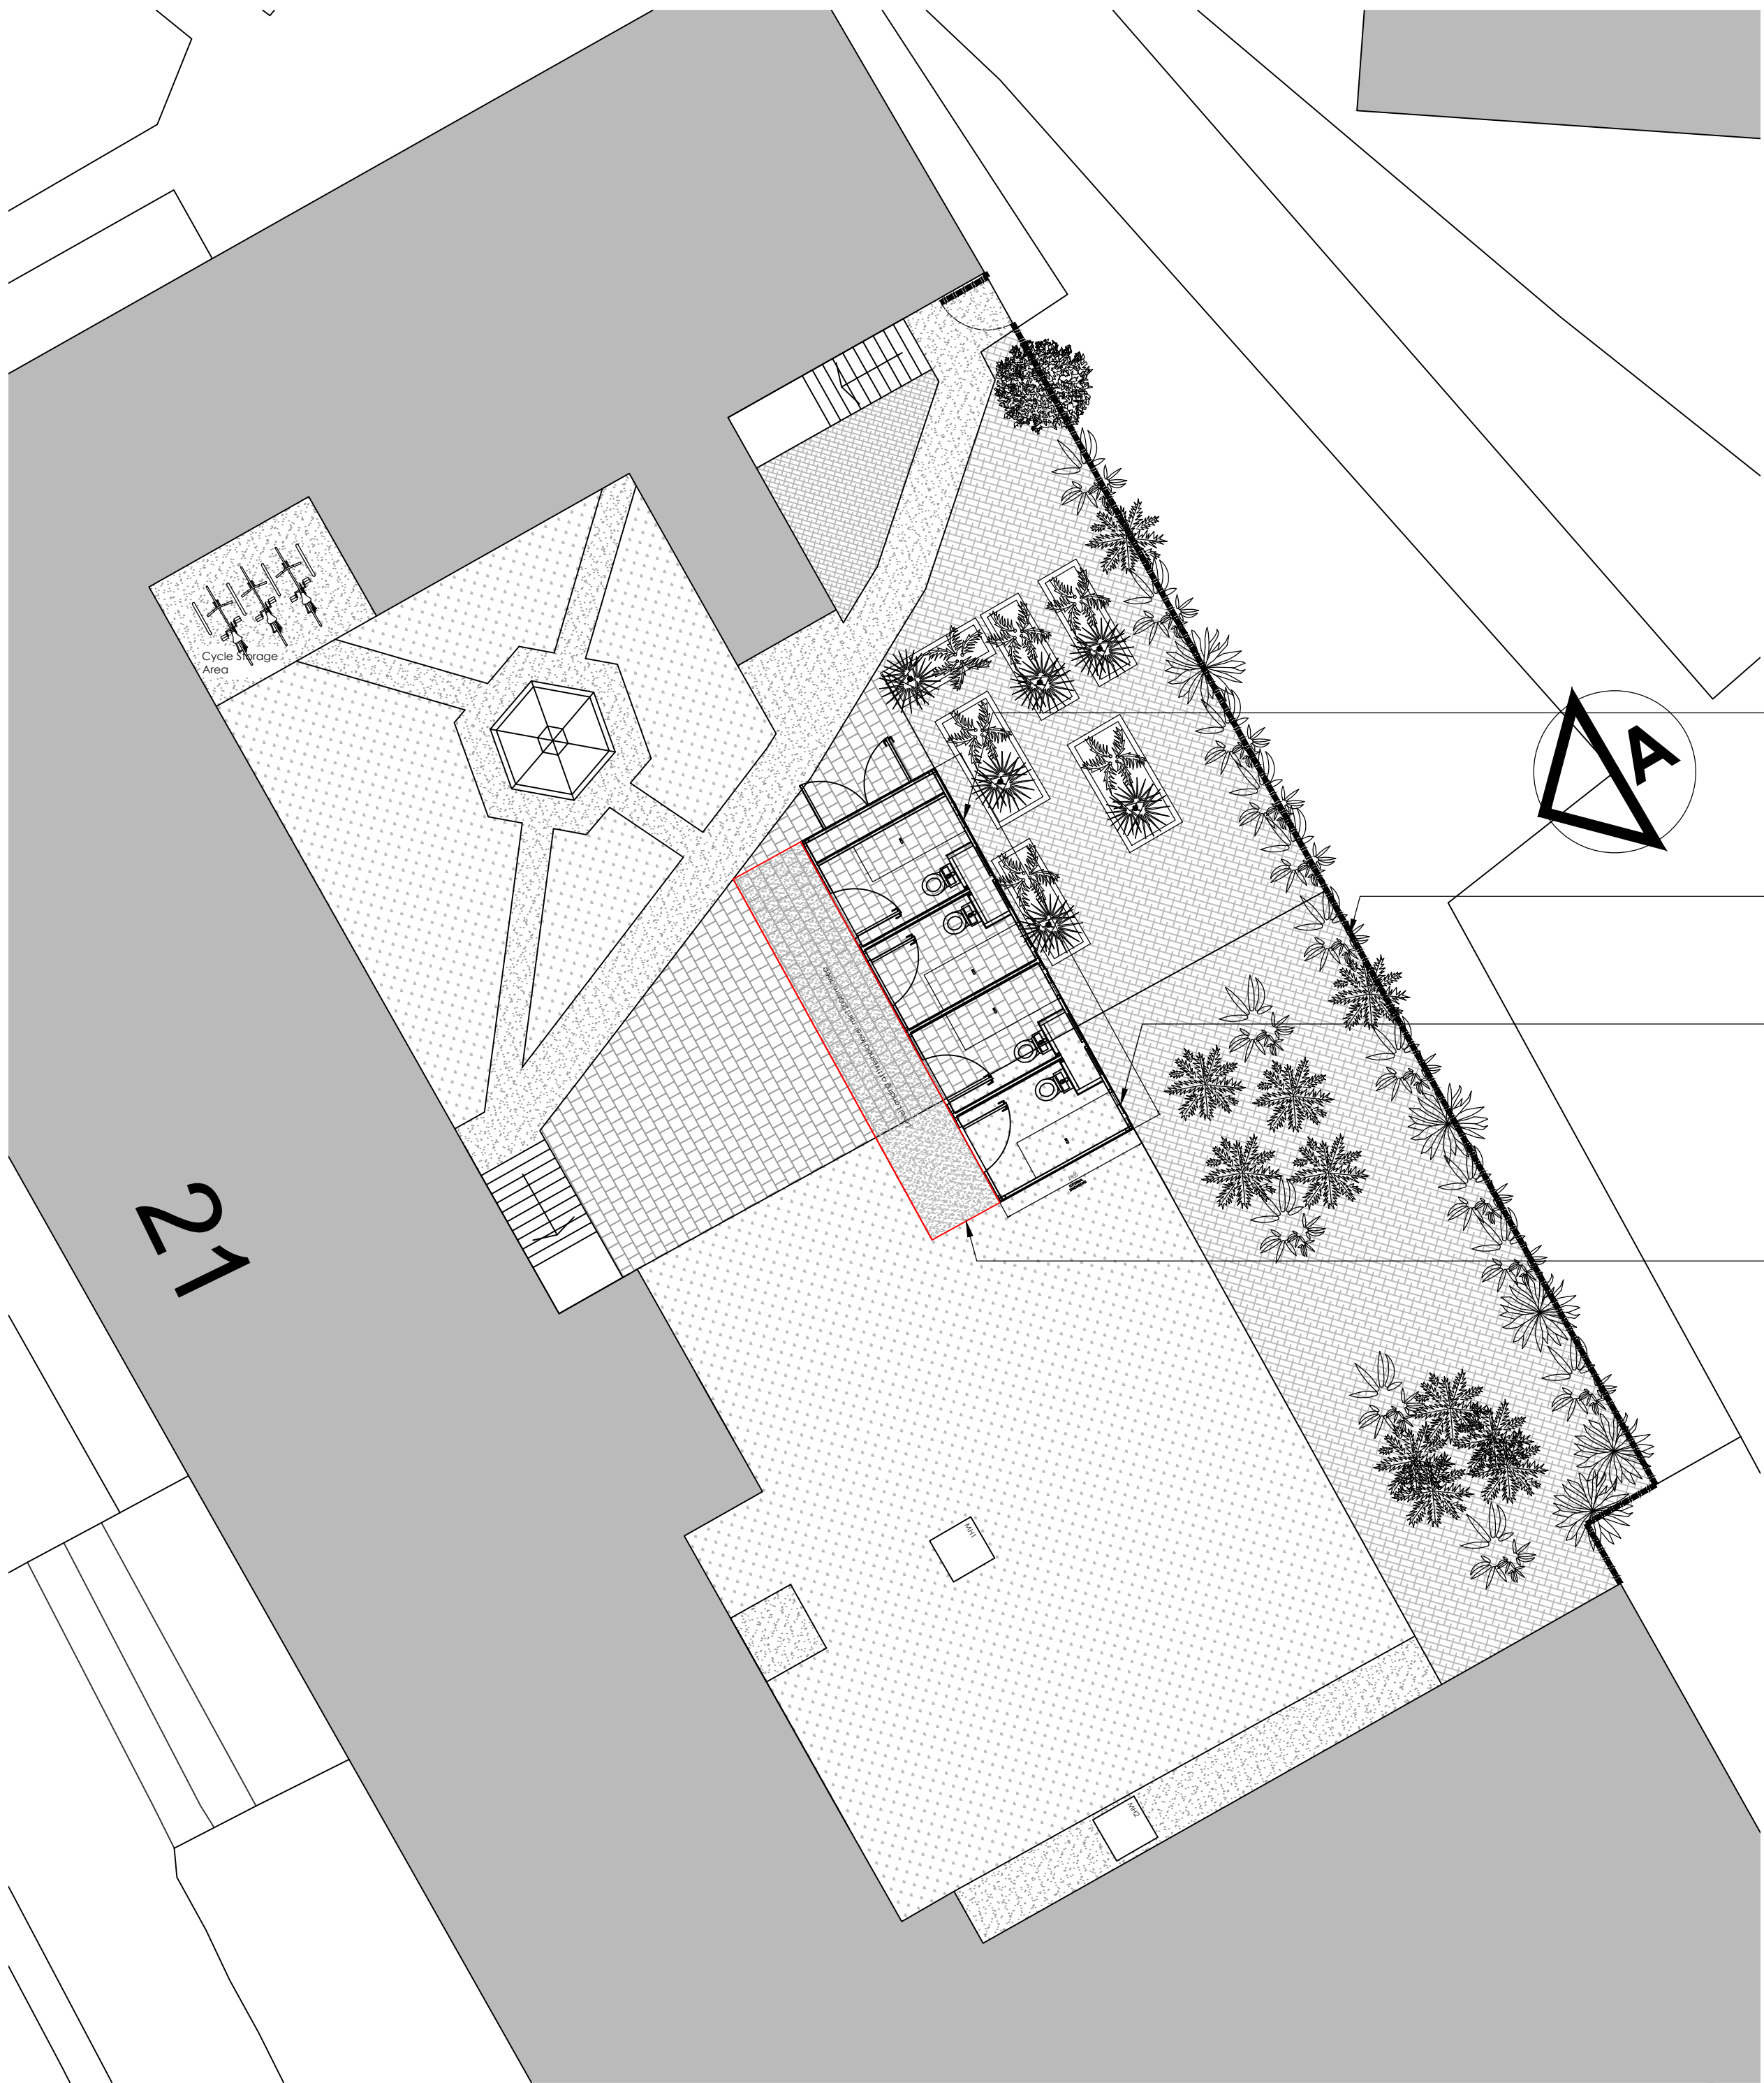

Rev A / Planning notes added / SPB / 19-06-24

Rev	Date	Revision

JYM
partnership

Oak House, 28 Sceptre Way,
Walton Summit, Preston PR5 6AW
Tel : 01772 323666
Fax : 01772 338611
Email : jym@jympartnership.co.uk
www.jympartnership.co.uk

project:
**PROPOSED
ACCOMMODATION POD -
WILLOW HOUSE, READING.**

client:
SALVATION ARMY

drawing title:
PROPOSED SITE PLAN

scale:
AS DETAILED @ A1

drawn: SPB	checked: MBM
----------------------	------------------------

date:
FEBRUARY 2024

project no. 2306/12/03	drg. no. 02	rev. A
----------------------------------	-----------------------	------------------