



DEVELOPMENTS IN DESIGN LTD

WWW.DEVELOPMENTSINDESIGN.CO.UK
TEL.0118 9797484

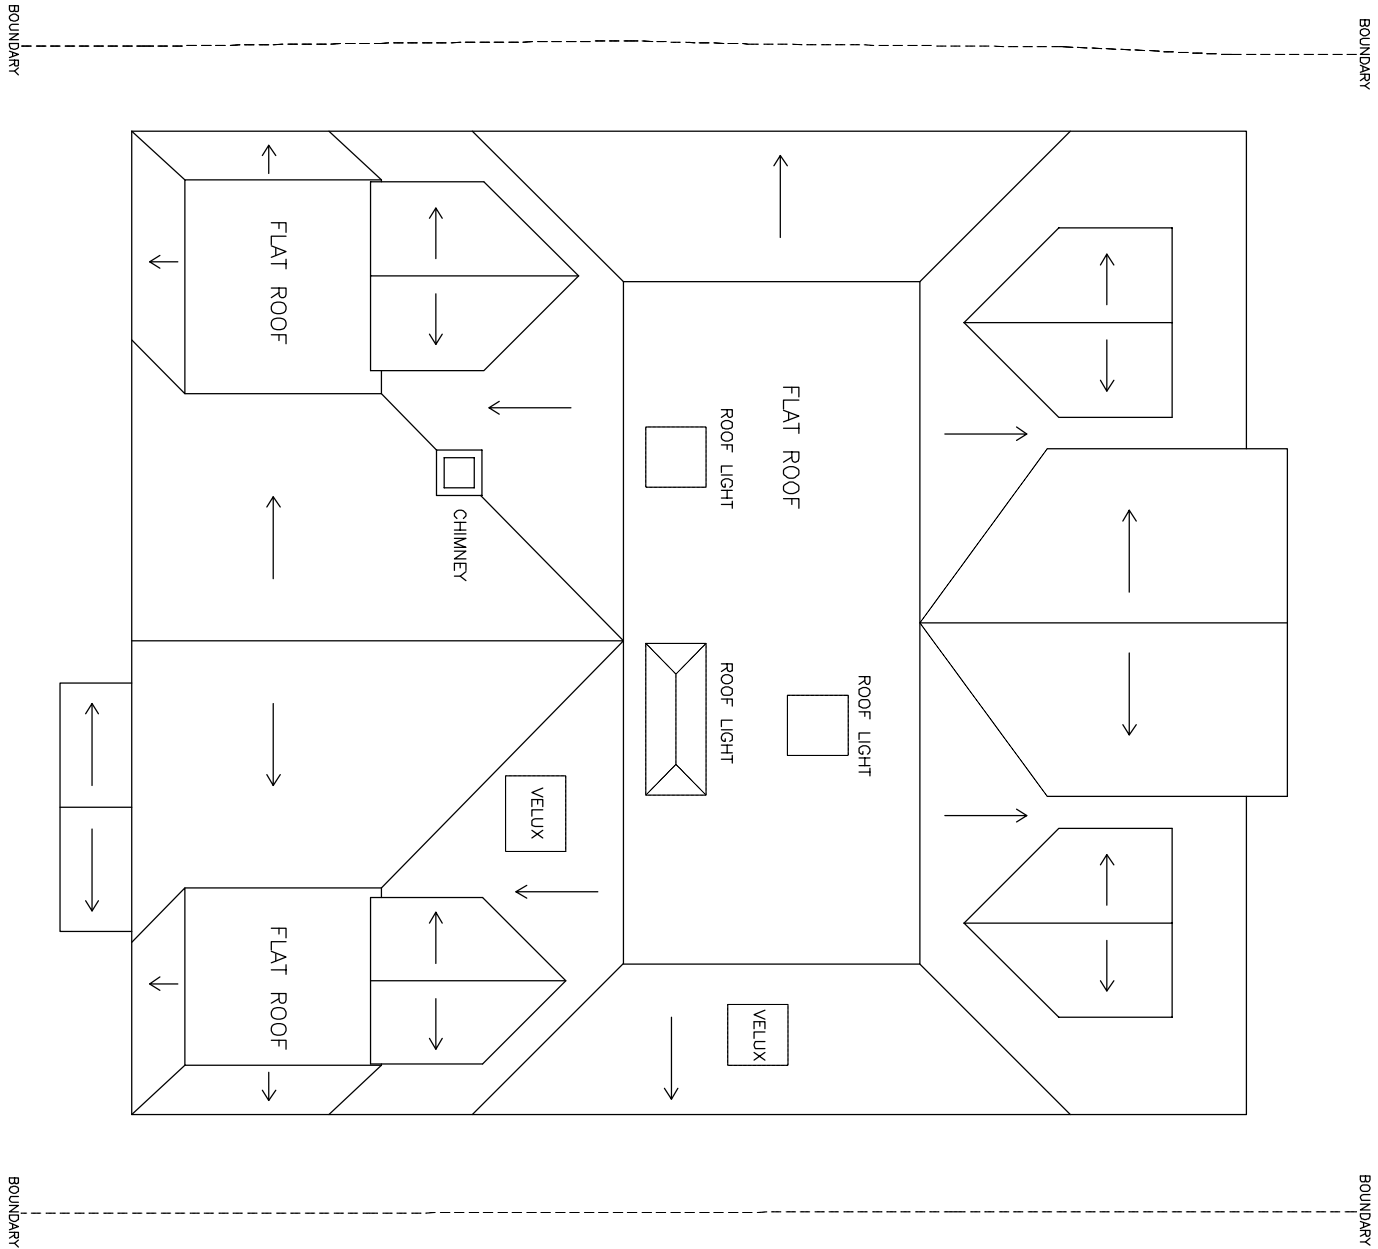

PROPOSED ROOF PLAN

PROPOSED HOUSE CONVERSION

 

DRAWING NO. PL.008C
DATE 3.3.23
SCALE 1:100

MR AND MRS PUREWAL

147 UPPER WOODCOTE ROAD CAVERSHAM BERKS RG4 7JR