




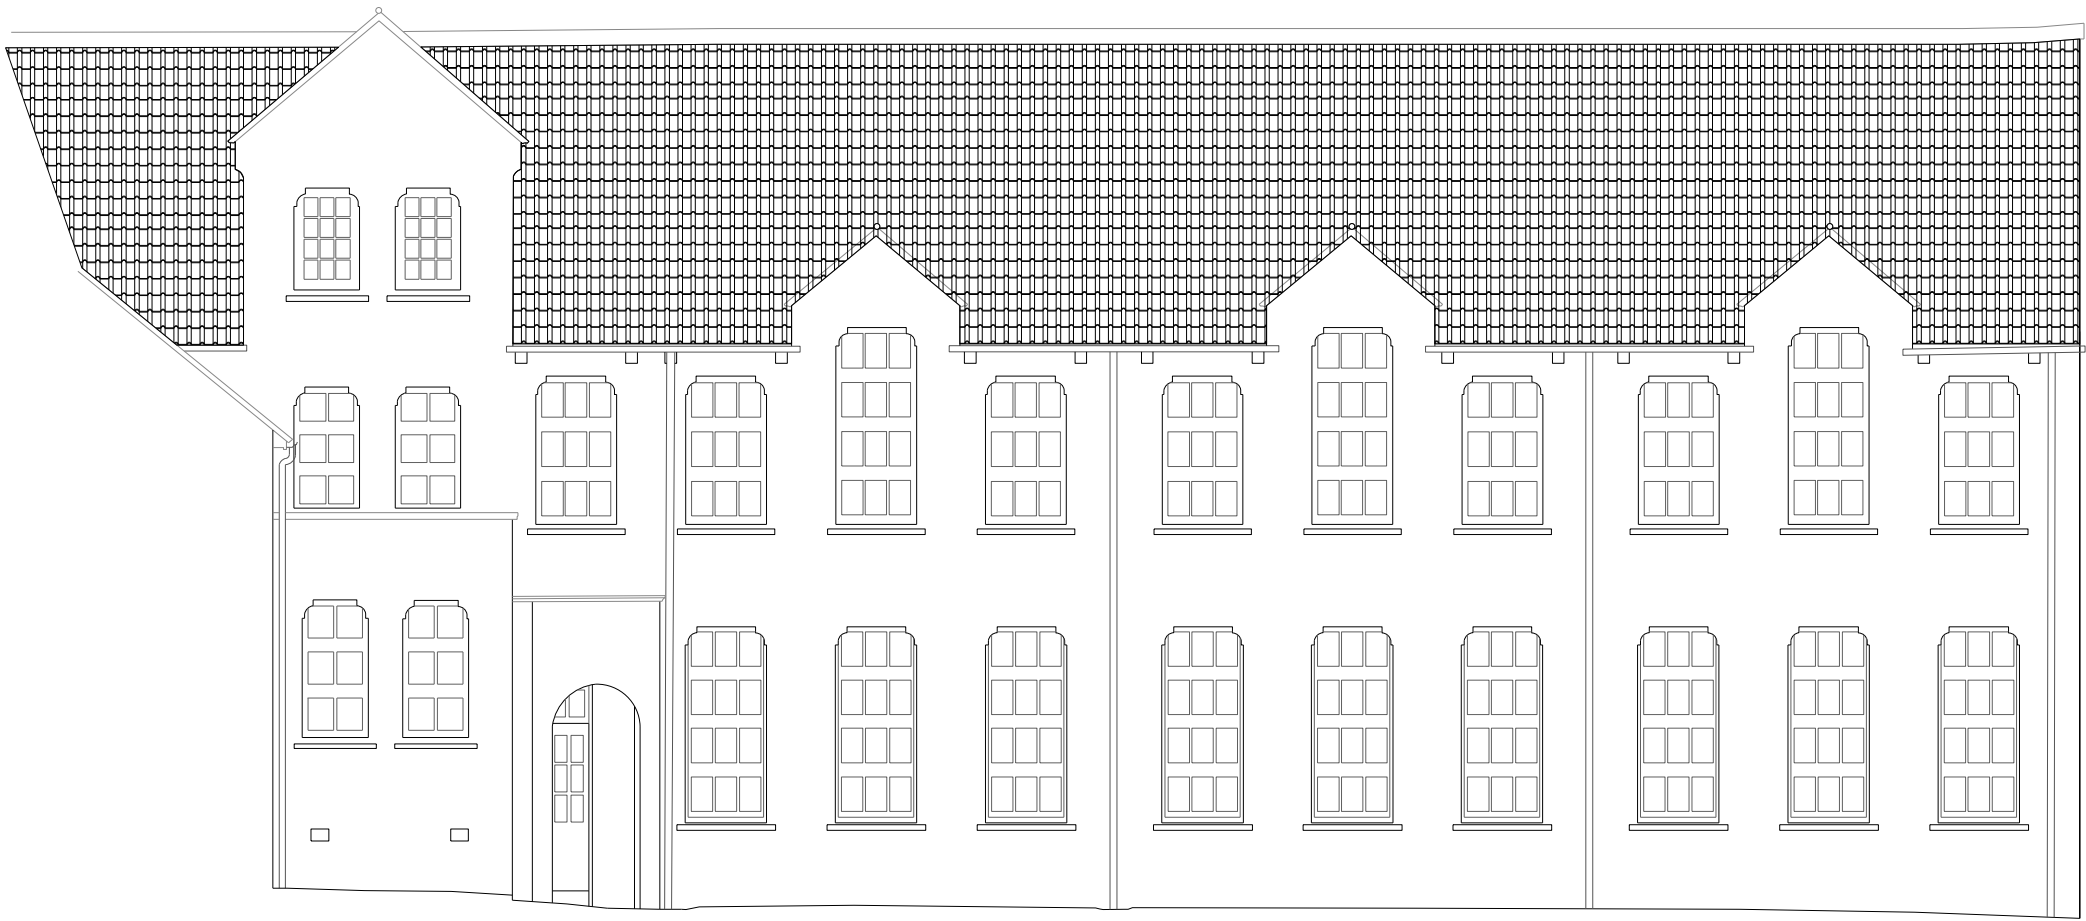


Existing South Elevation

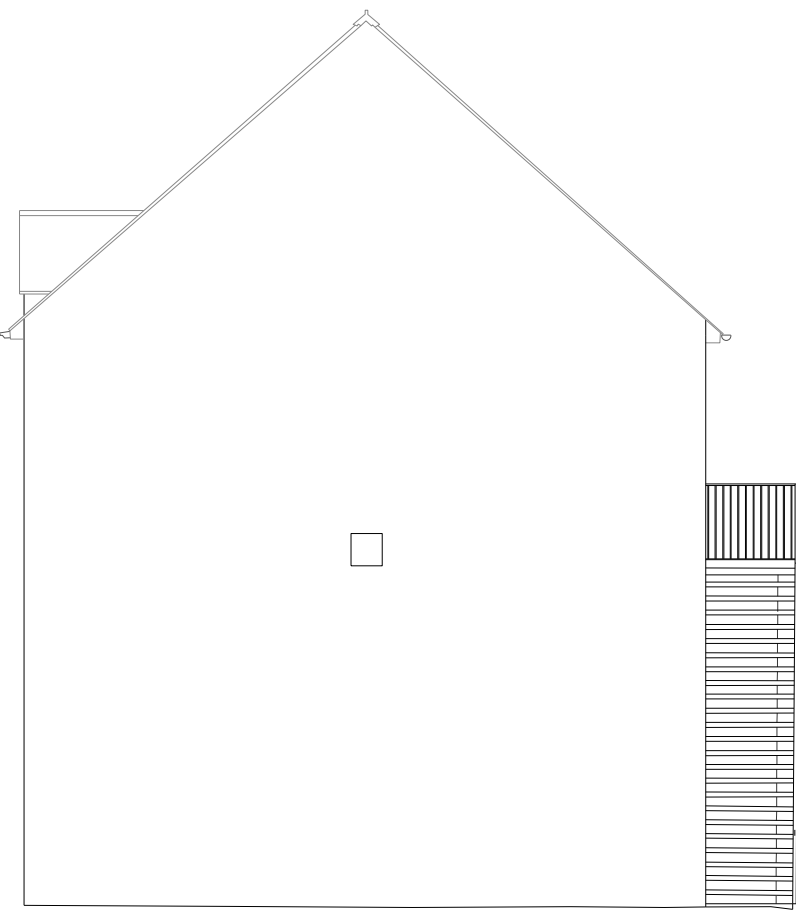


Existing East Elevation 1

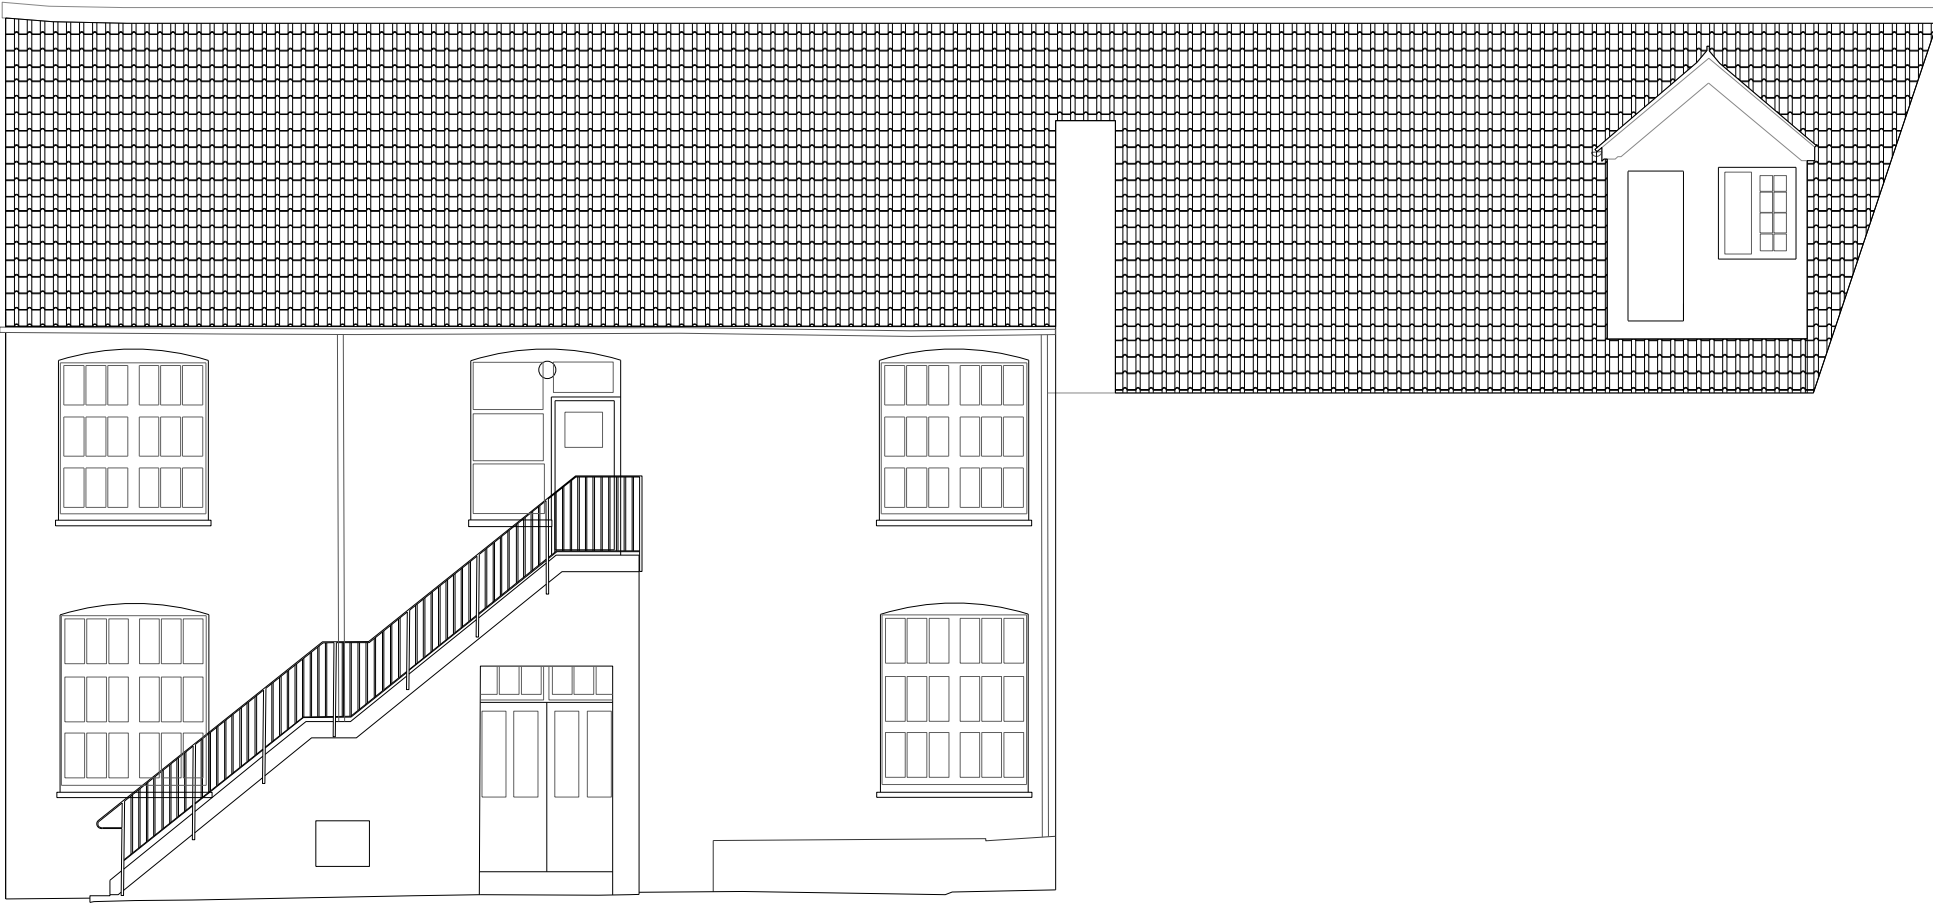


Existing North Elevation 1

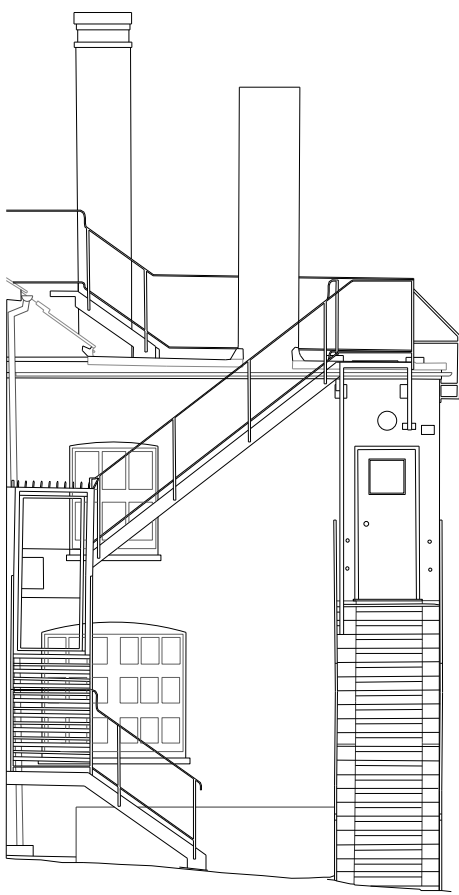

Existing East Elevation 2

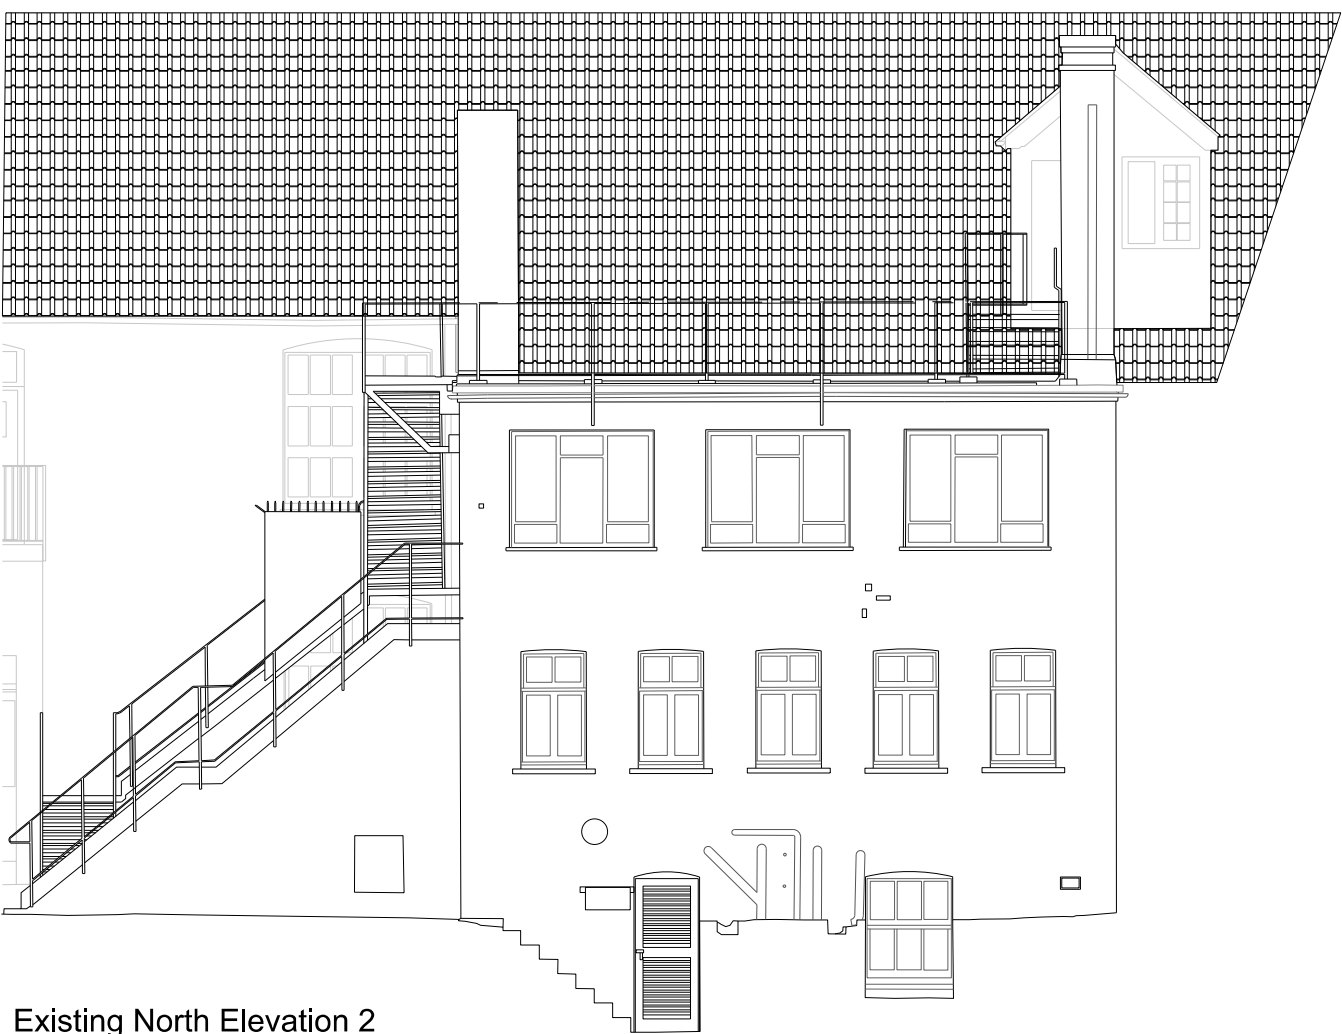

Existing North Elevation 2

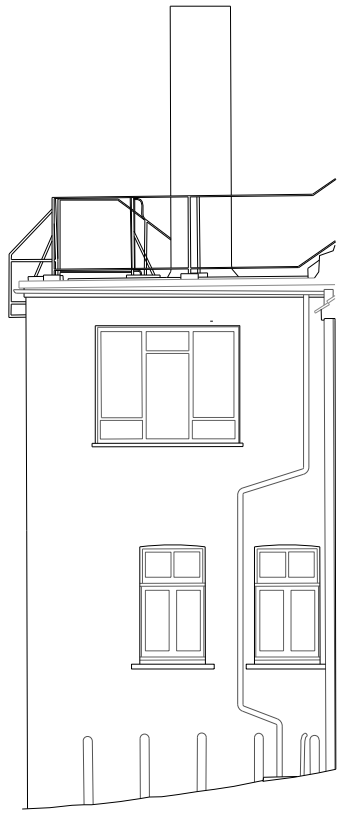

Existing West Elevation

KEY PLAN:

Notes:

1. ALL DIMENSIONS ARE TO BE CHECKED ON SITE BEFORE THE COMMENCEMENT OF WORKS. ANY DISCREPANCIES ARE TO BE REPORTED TO THE ARCHITECT & ENGINEER FOR VERIFICATION. FIGURED DIMENSIONS ONLY ARE TO BE TAKEN FROM THIS DRAWING.
2. THIS DRAWING TO BE READ IN CONJUNCTION WITH ALL RELEVANT ENGINEERS' AND SERVICE ENGINEERS' DRAWINGS & SPECIFICATIONS. THIS DRAWING IS COPYRIGHT.

P01 | 30.04.24 | Issued for Planning | TP | -

Rev	Date	Description	By	Ckd
-----	------	-------------	----	-----

Employer :

ABB Document number:				Revision:
----------------------	--	--	--	-----------

Reason For Issue	Date	Author	Checker	Approved
------------------	------	--------	---------	----------



Document No:				Revision:
--------------	--	--	--	-----------

Reason For Issue	Date	Author	Checker	Approved
------------------	------	--------	---------	----------

Project Title:

ST JOSEPHS COLLEGE
READING

Drawing Title:

EXISTING ELEVATIONS

Purpose of Issue:


Planning

Project No:	Status:
-------------	---------

3860	S0
------	----

Drawn TP	Checked TP	Scale @ A1 1 : 100	Issue Date 30.04.24
-------------	---------------	-----------------------	------------------------

Revising Number: 3860-TBC-V0-ZZ-DR-A-2050			Revision: P01
--	--	--	------------------

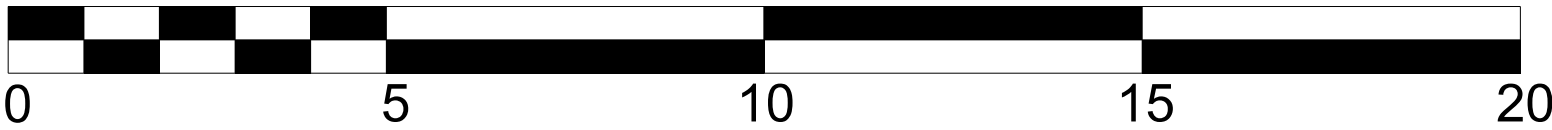

SCALE BAR 1:100