




NOTES

1. All dimensions stated are in millimetres.
2. This drawing is the copyright of Oakleaf Building Surveyors & must not be reproduced without their written authority.
3. Any errors or omissions are to be reported to the project surveyor.
4. Do not rely on scaled dimensions. If in doubt seek clarification from the project surveyor.

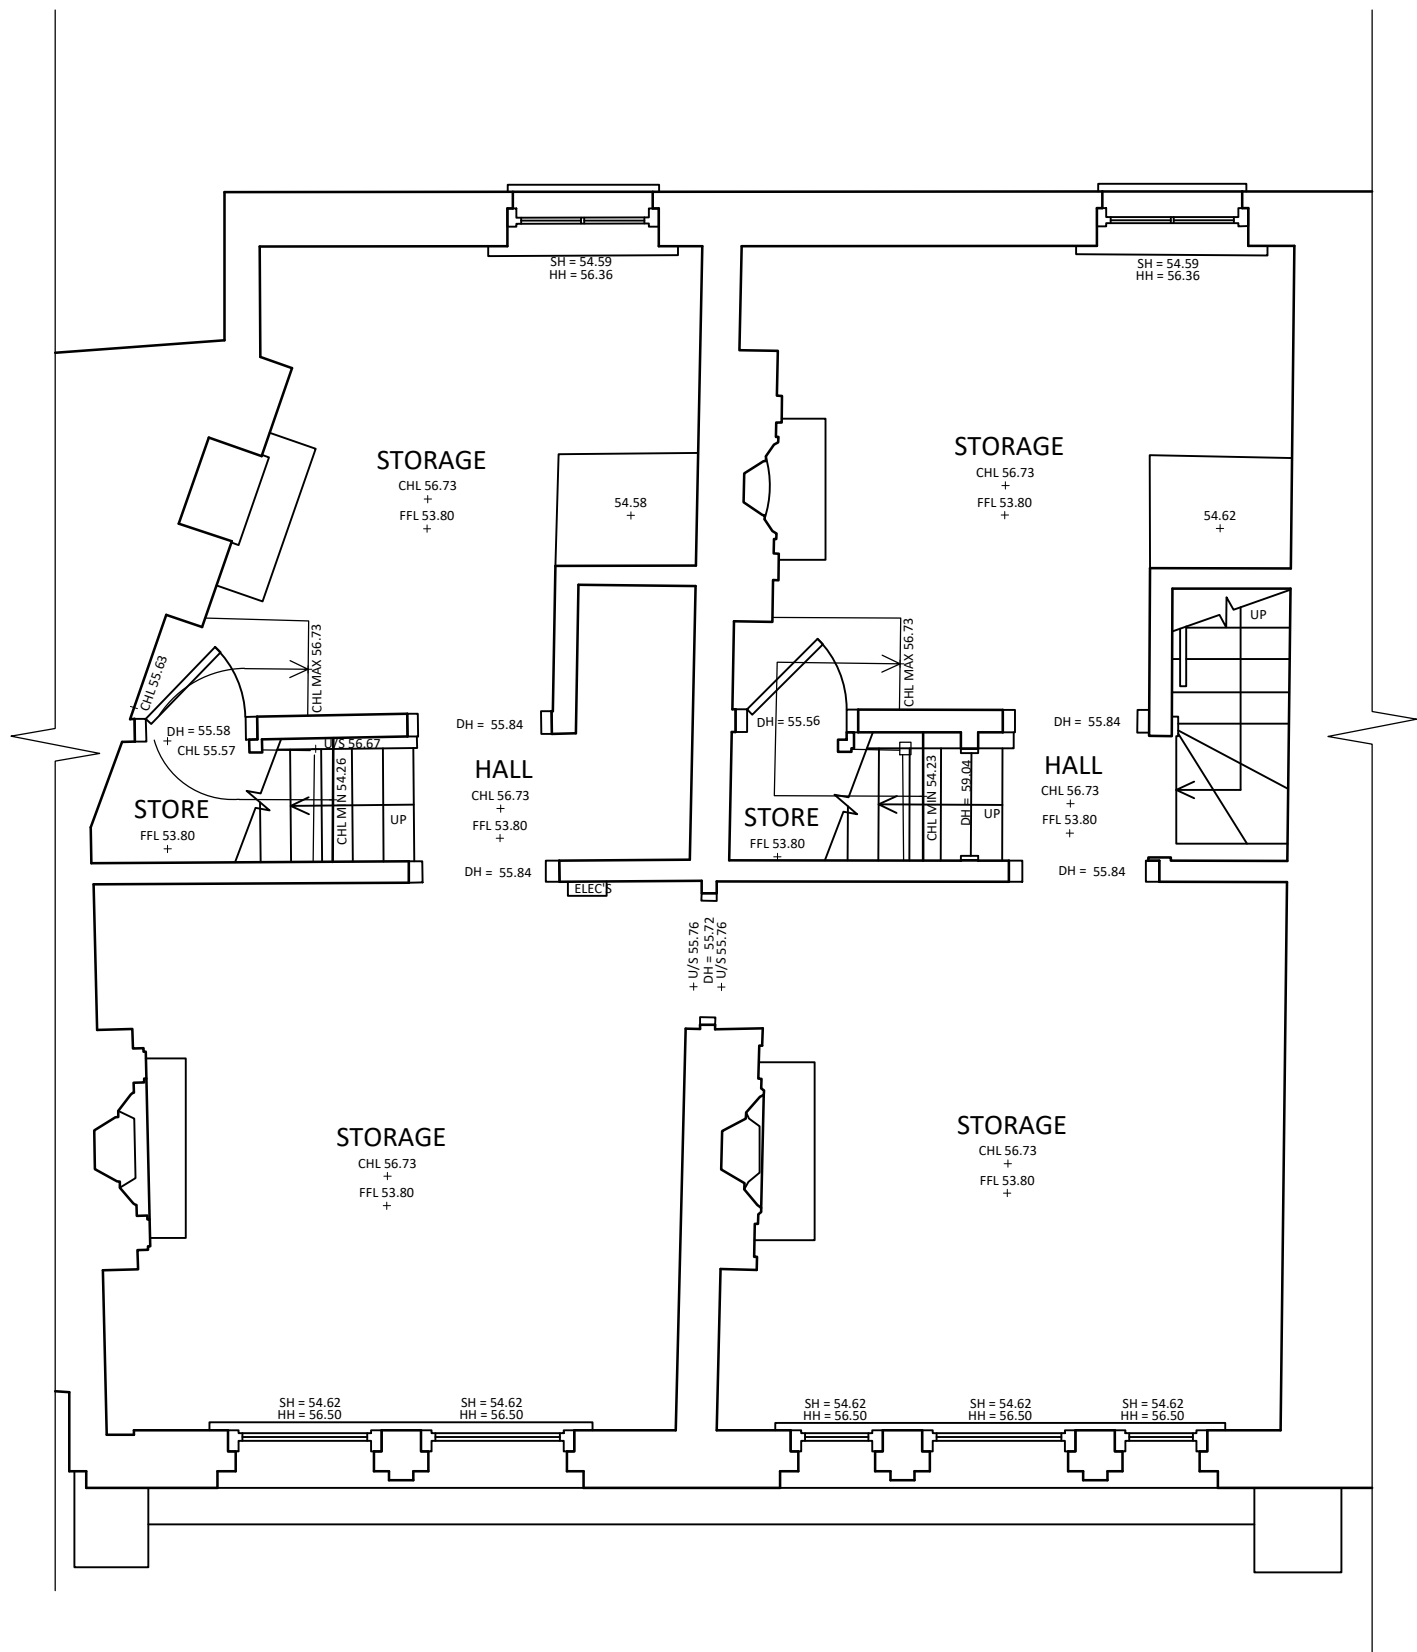


FIRST FLOOR PLAN

(scale 1:50)

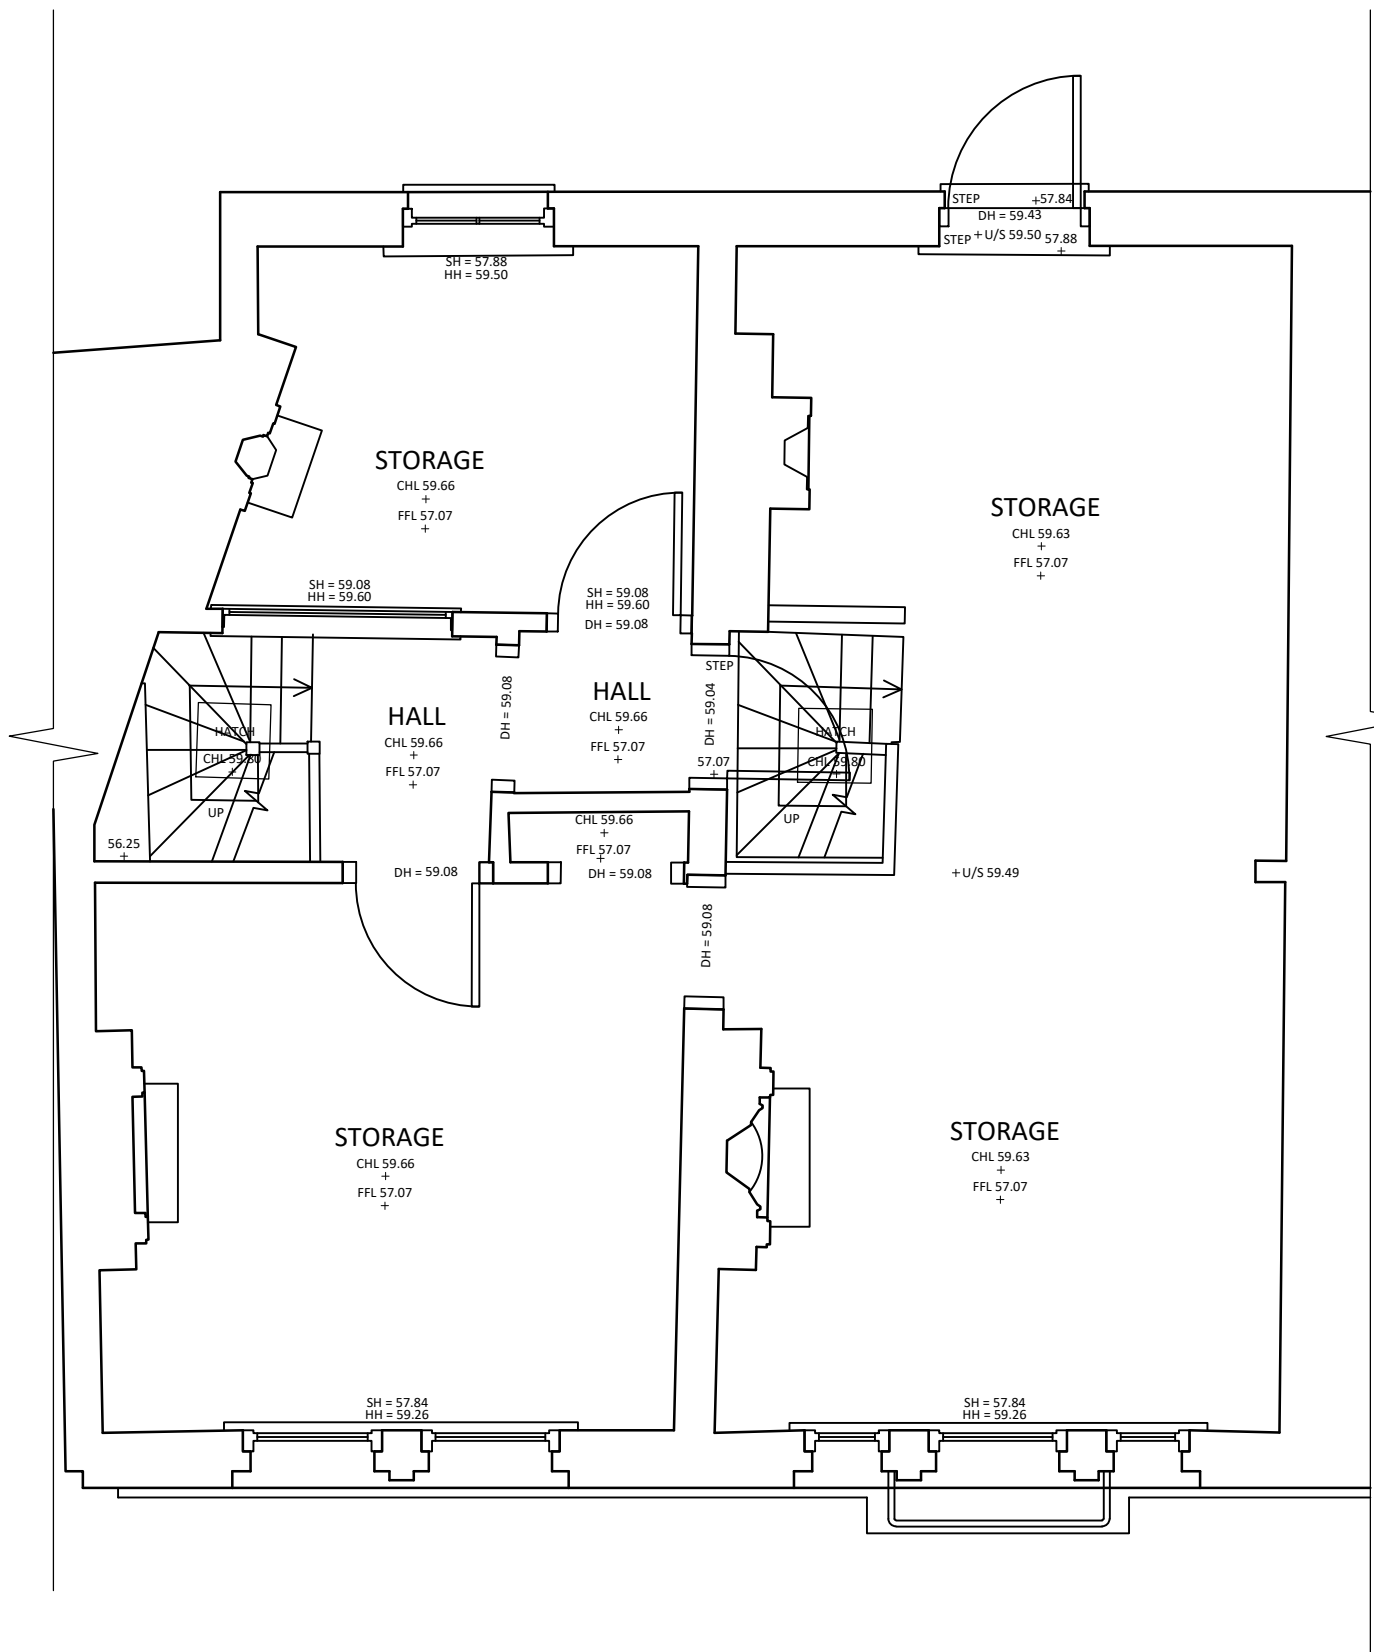 

SECOND FLOOR PLAN

(scale 1:50)

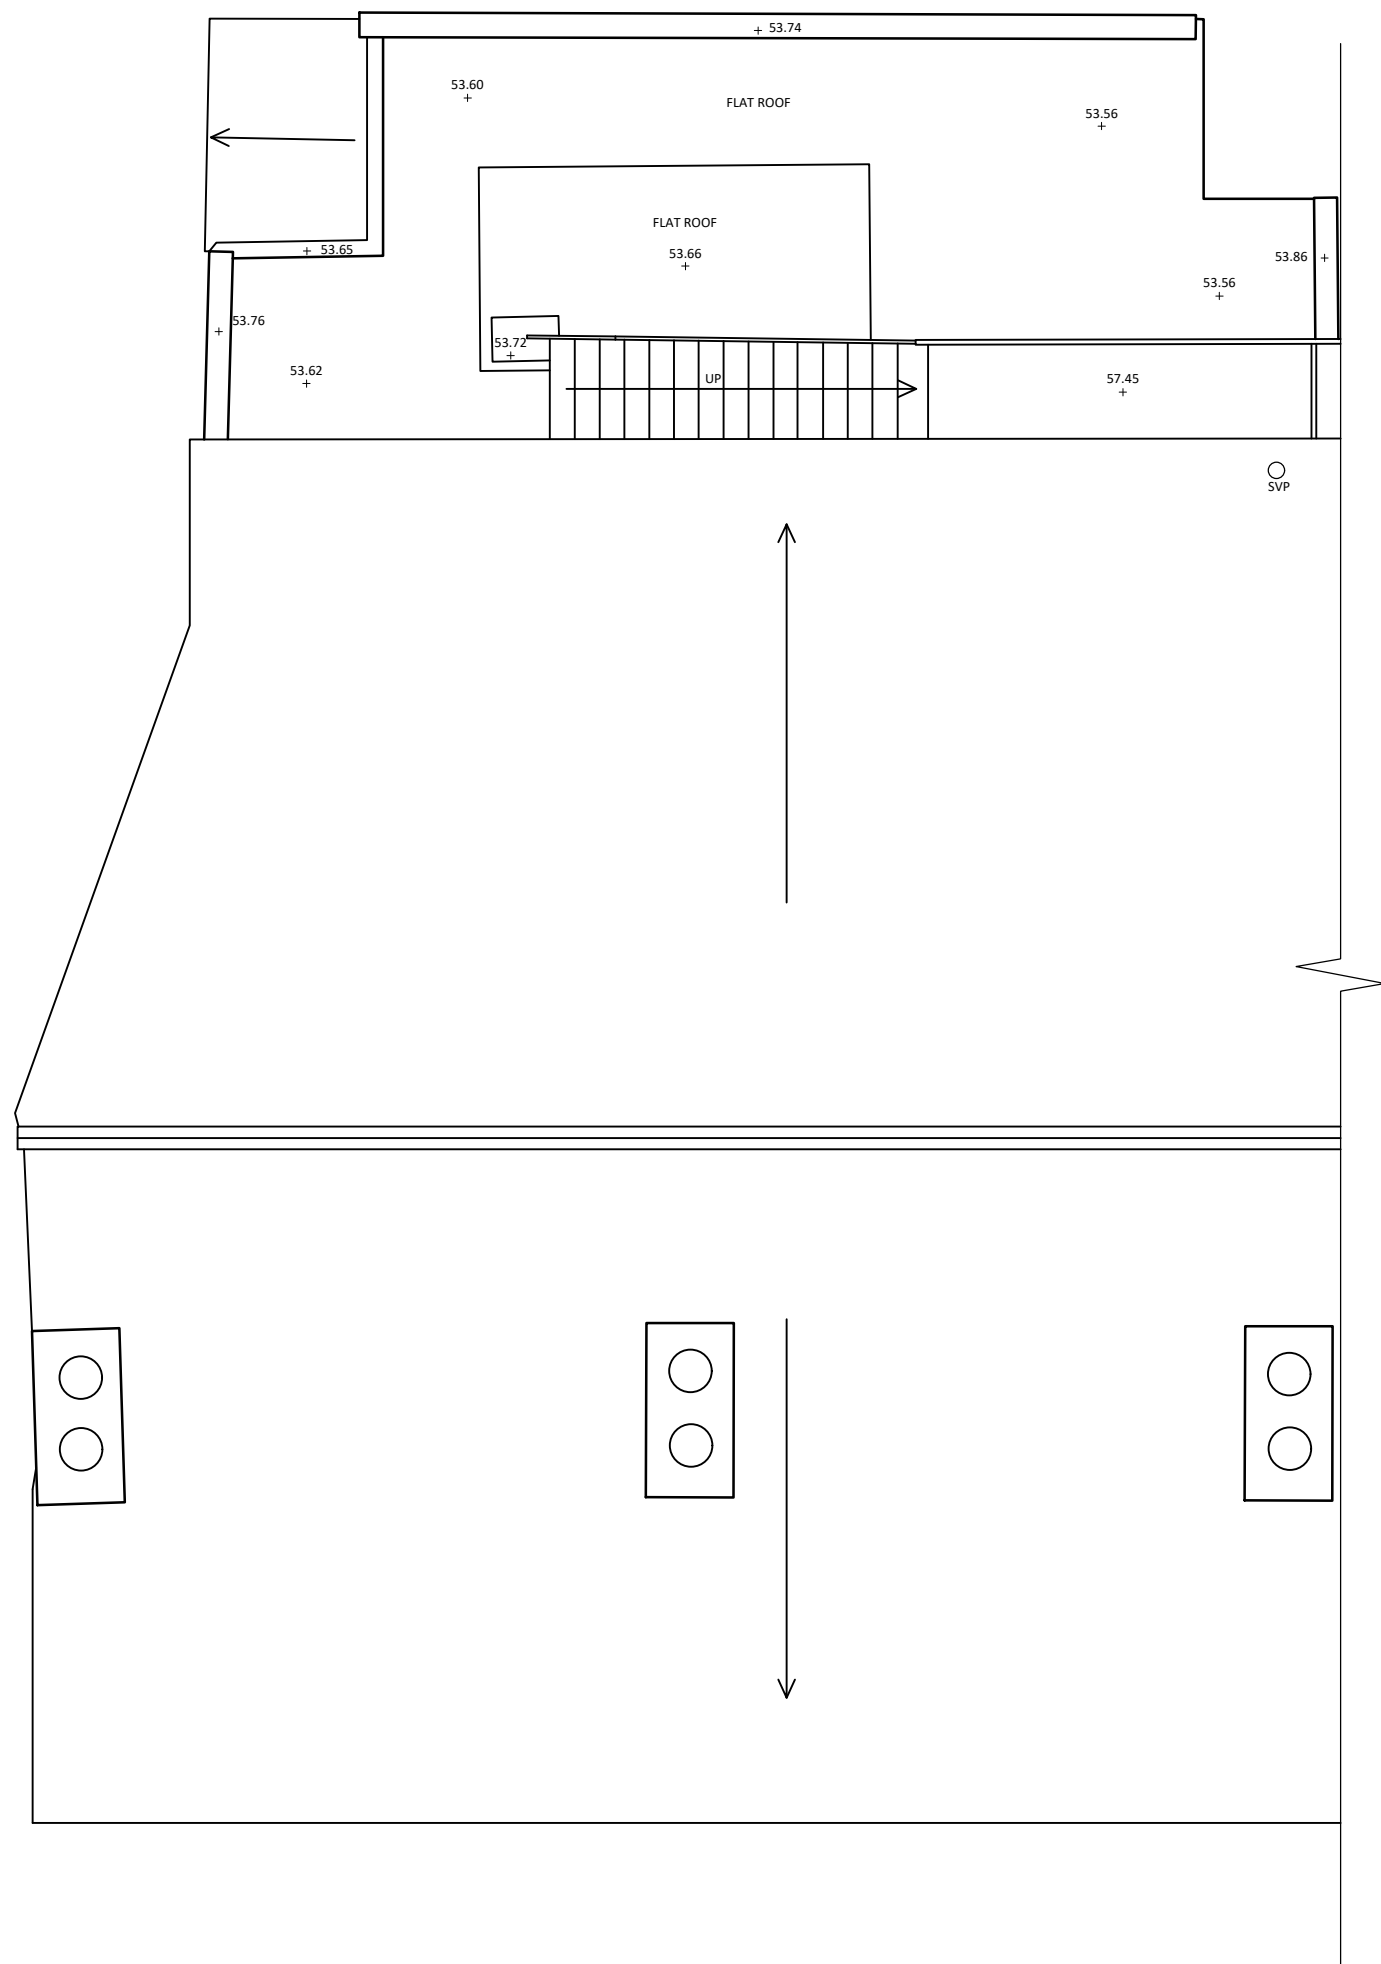

ROOF PLAN

(scale 1:50)



A	scale bar added	09.05.24
Rev	Description	Date
AMENDMENT RECORD		
Site/Project : CONVERSION OF 90-91 FRIAR STREET READING, RG1 1EL		
Drawing Title : EXISTING FIRST & SECOND FLOOR PLANS		
		
10-14 Duke Street Reading BERKSHIRE RG1 4RU		Telephone : 01895 560 525 07824 428 405 www.oakleafbs.co.uk
Scales : 1:50 @ A1 size		
Drawn : AMC Date : Mar 2024		
Issue : PLANNING		
Project ID : A24/01		
Drawing No : AD/02		Revision : A

sheet size - A1 (841 x 594mm)