


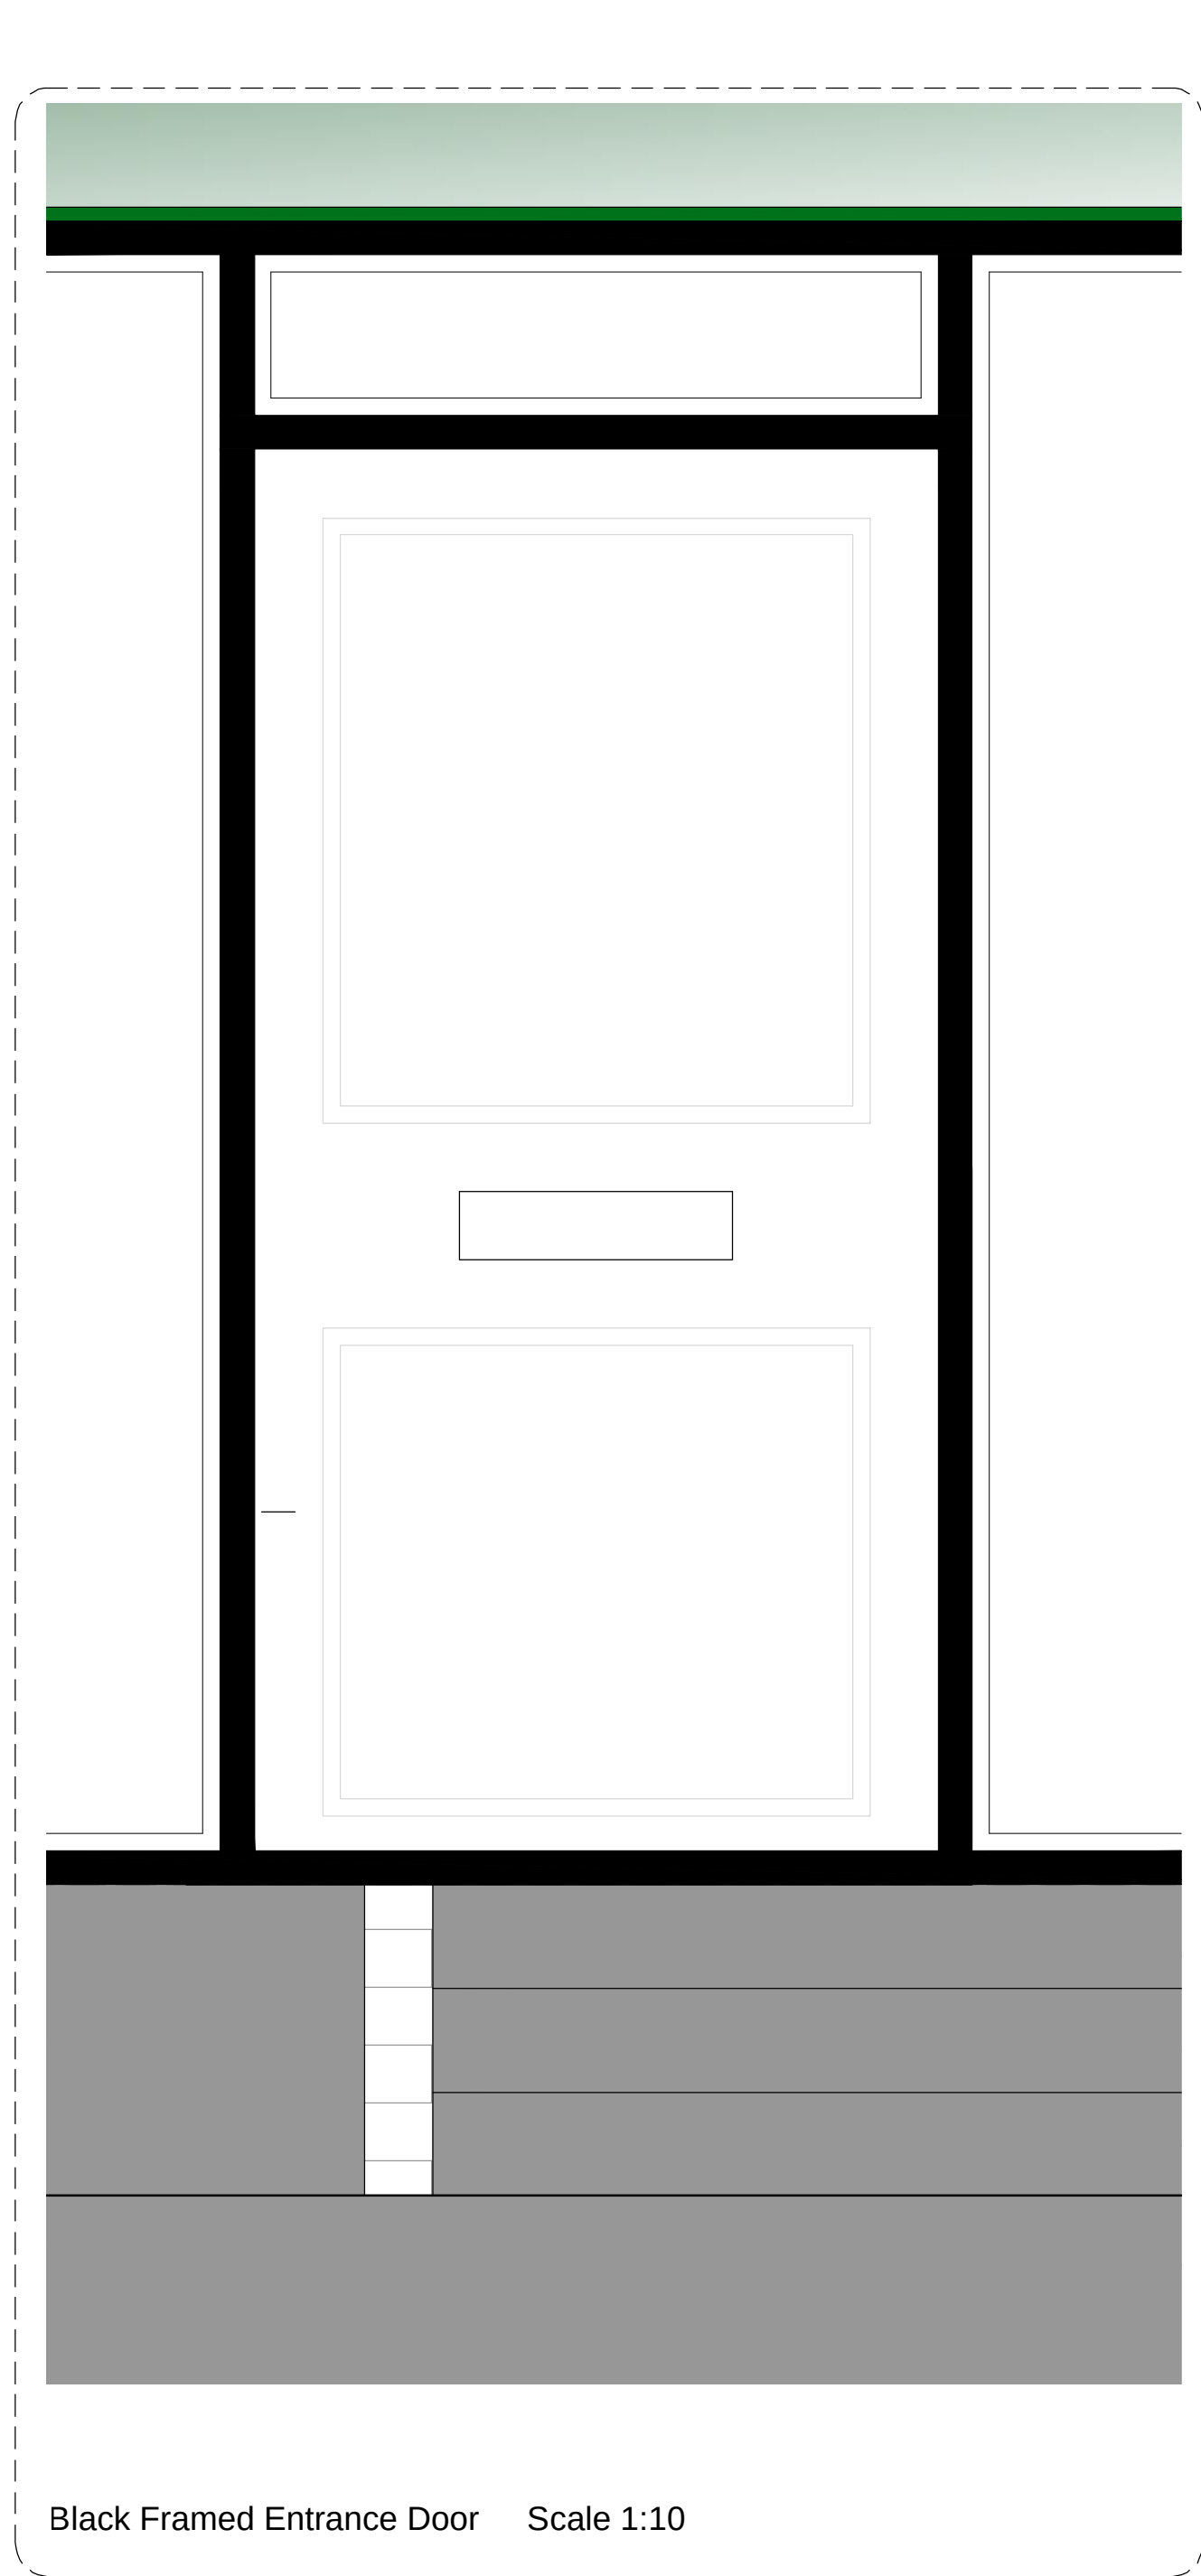

Black Framed Entrance Door Scale 1:10



Entrance Ramp Scale 1:40



Existing Front Elevation
(Scale 1:50)



Proposed Front Elevation
(Scale 1:25)

0 100 500 1000mm
SCALE 1:10

0 500 1000 1500 2000mm
SCALE 1:20

0 500 1000 1500 2000 2500mm
SCALE 1:25

0 1000 2000 3000 4000 5000mm
SCALE 1:50

REV	DATE	DRN	CHKD	APPD	DESCRIPTION
F	14.06.24	JA	DA	JA	ISSUED FOR PLANNING APPROVAL
E	10.06.24	JA	DA	JA	ISSUED WITH RAMP ADDED
D	05.06.24	JA	DA	JA	ISSUED WITH DOOR CHANGED AND RAMP REMOVED
C	20.05.24	JA	DA	JA	ISSUED WITH STALLRISER ADDED
B	07.03.24	JA	DA	JA	ISSUED FOR PLANNING APPROVAL
A	28.02.24	JA	DA	JA	ISSUED TO CLIENT

DRAWING STATUS

For Approval



E: info@bluebirdengineering.co.uk
T: 0118 9583 551
A: 46LondonStreet,Reading,RG1 4SQ

CLIENT		ECO MARKET LTD	
PROJECT		117-119 Oxford Road Reading	
TITLE		Existing and Proposed Front Elevations Planning	
DRAWN JA	DATE Feb 24	SCALE As Shown @ A1	
DRG NO A-1100		REV F	
© BLUEBIRD ENGINEERING LTD 2022			