




PROPOSED GROUND FLOOR PLAN 1:100

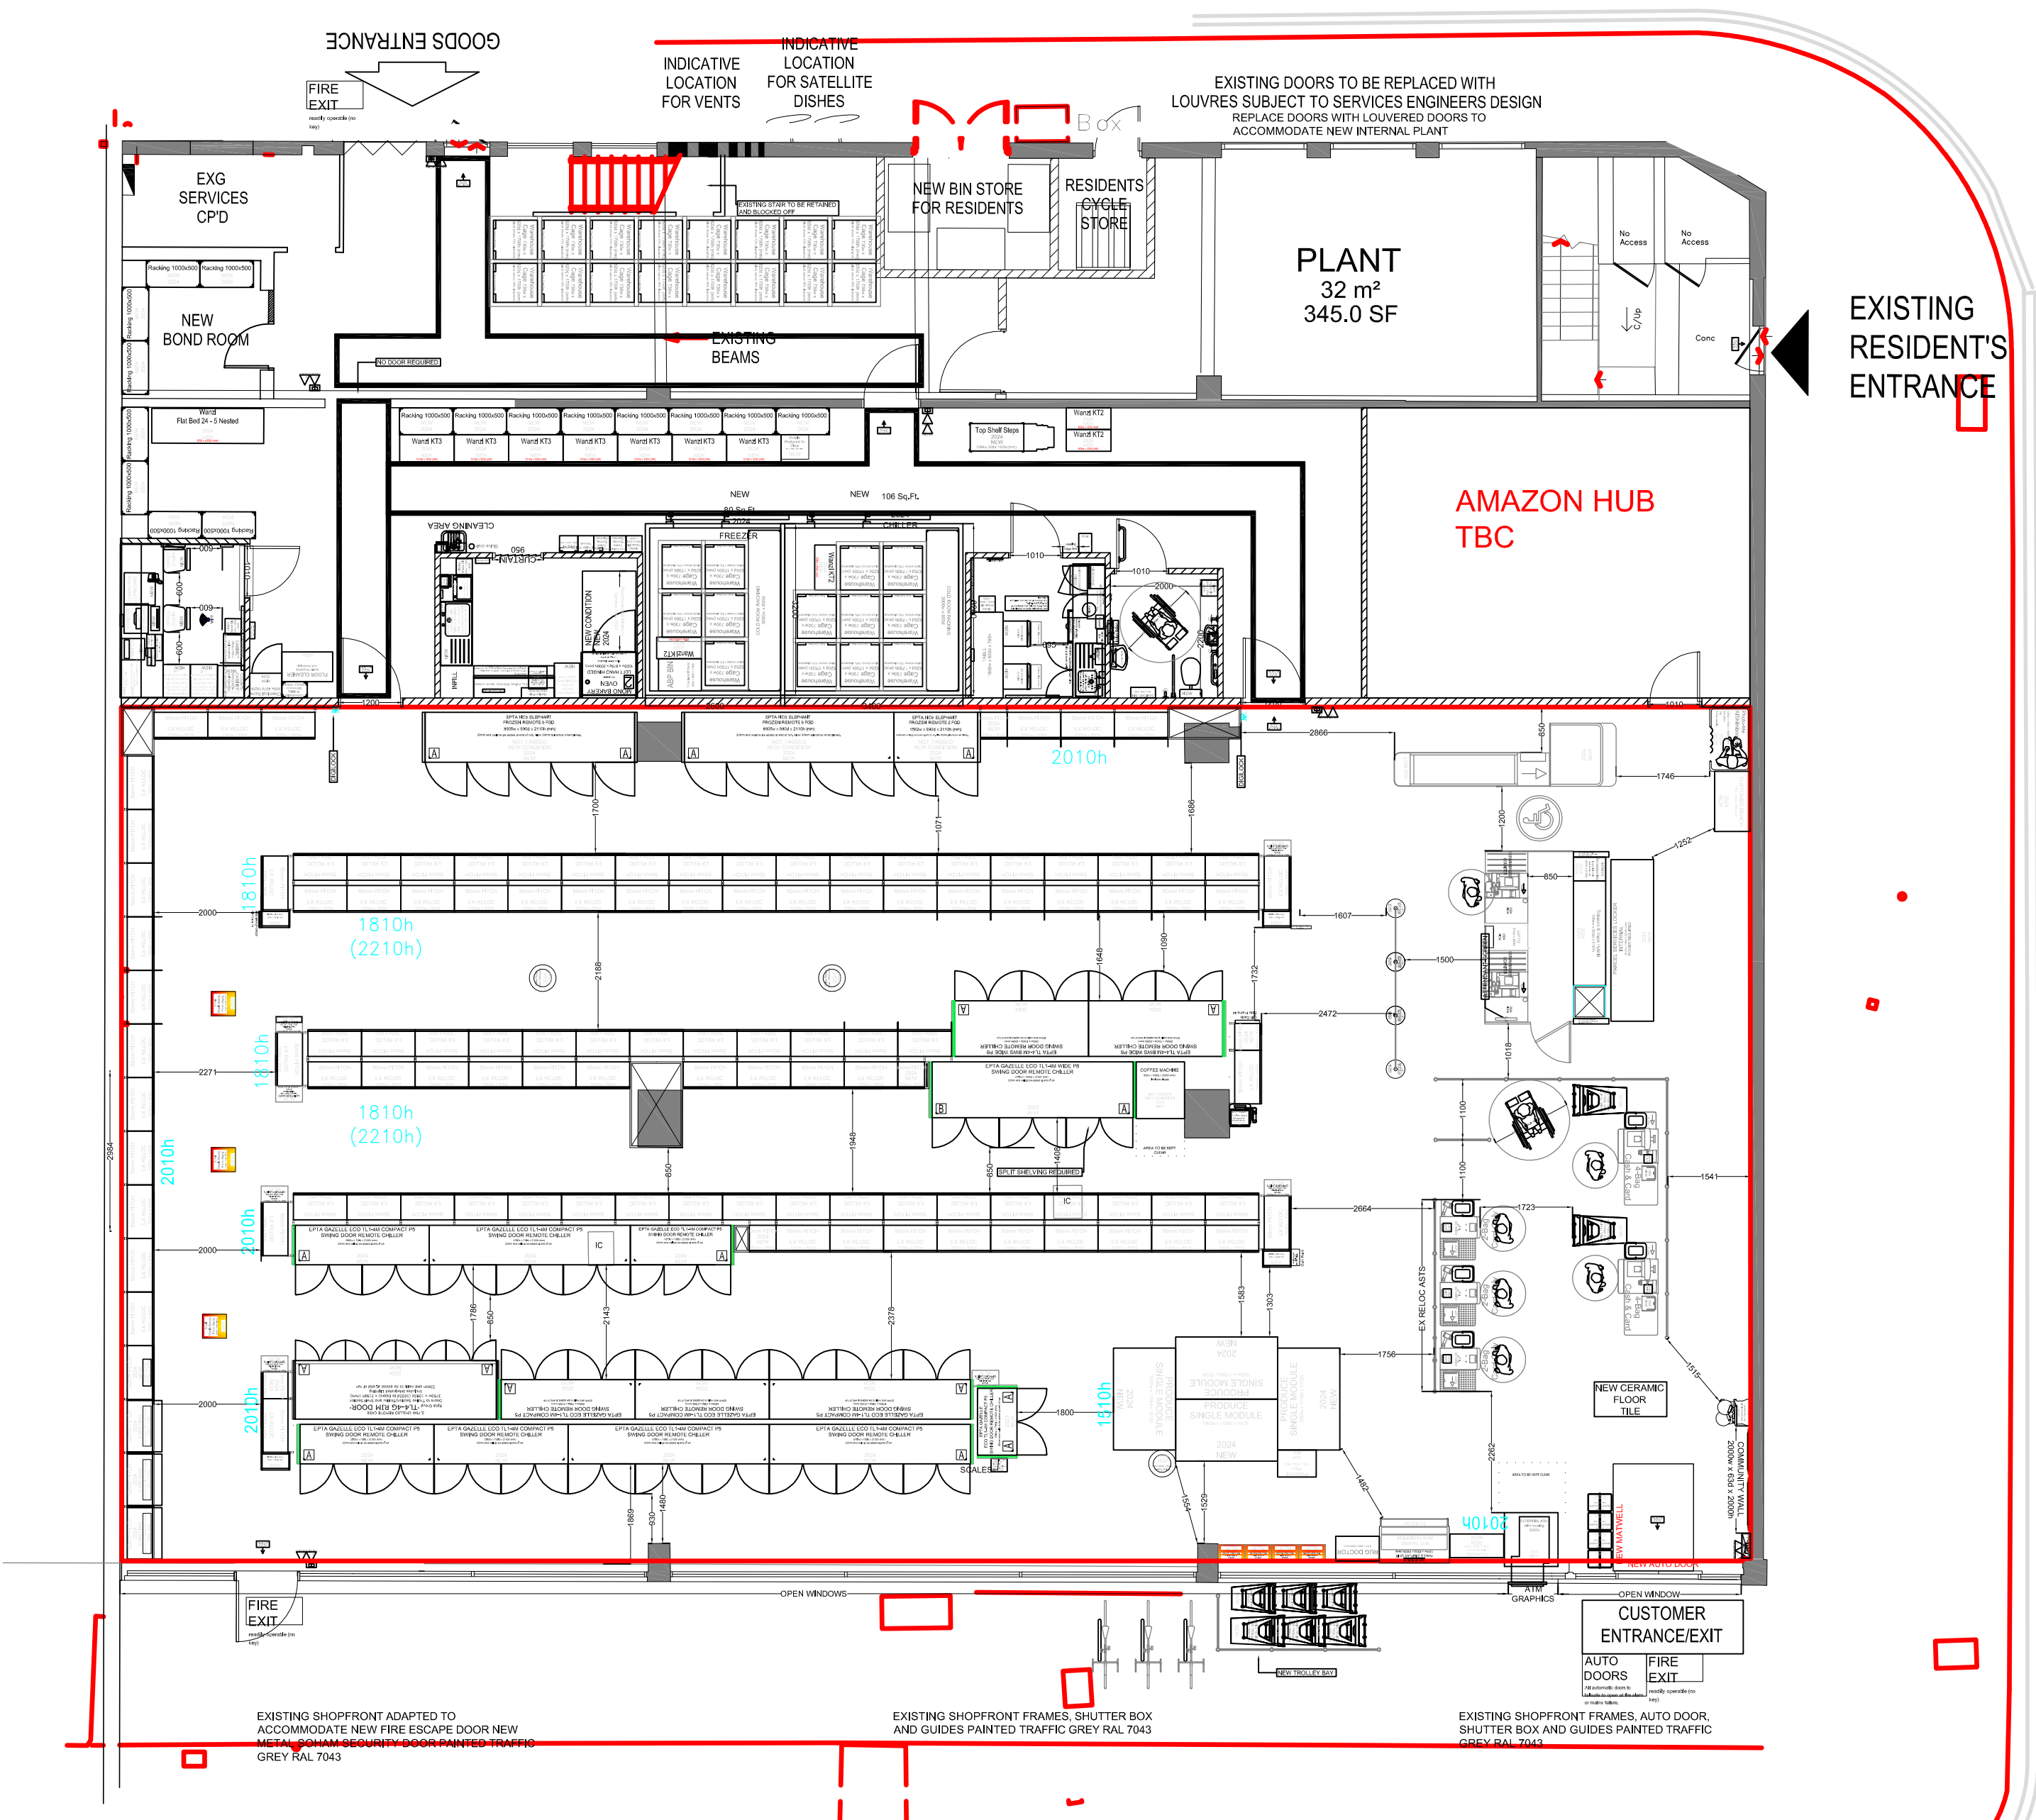

PROPOSED SHOPFRONT ELEVATION 1:100
school road

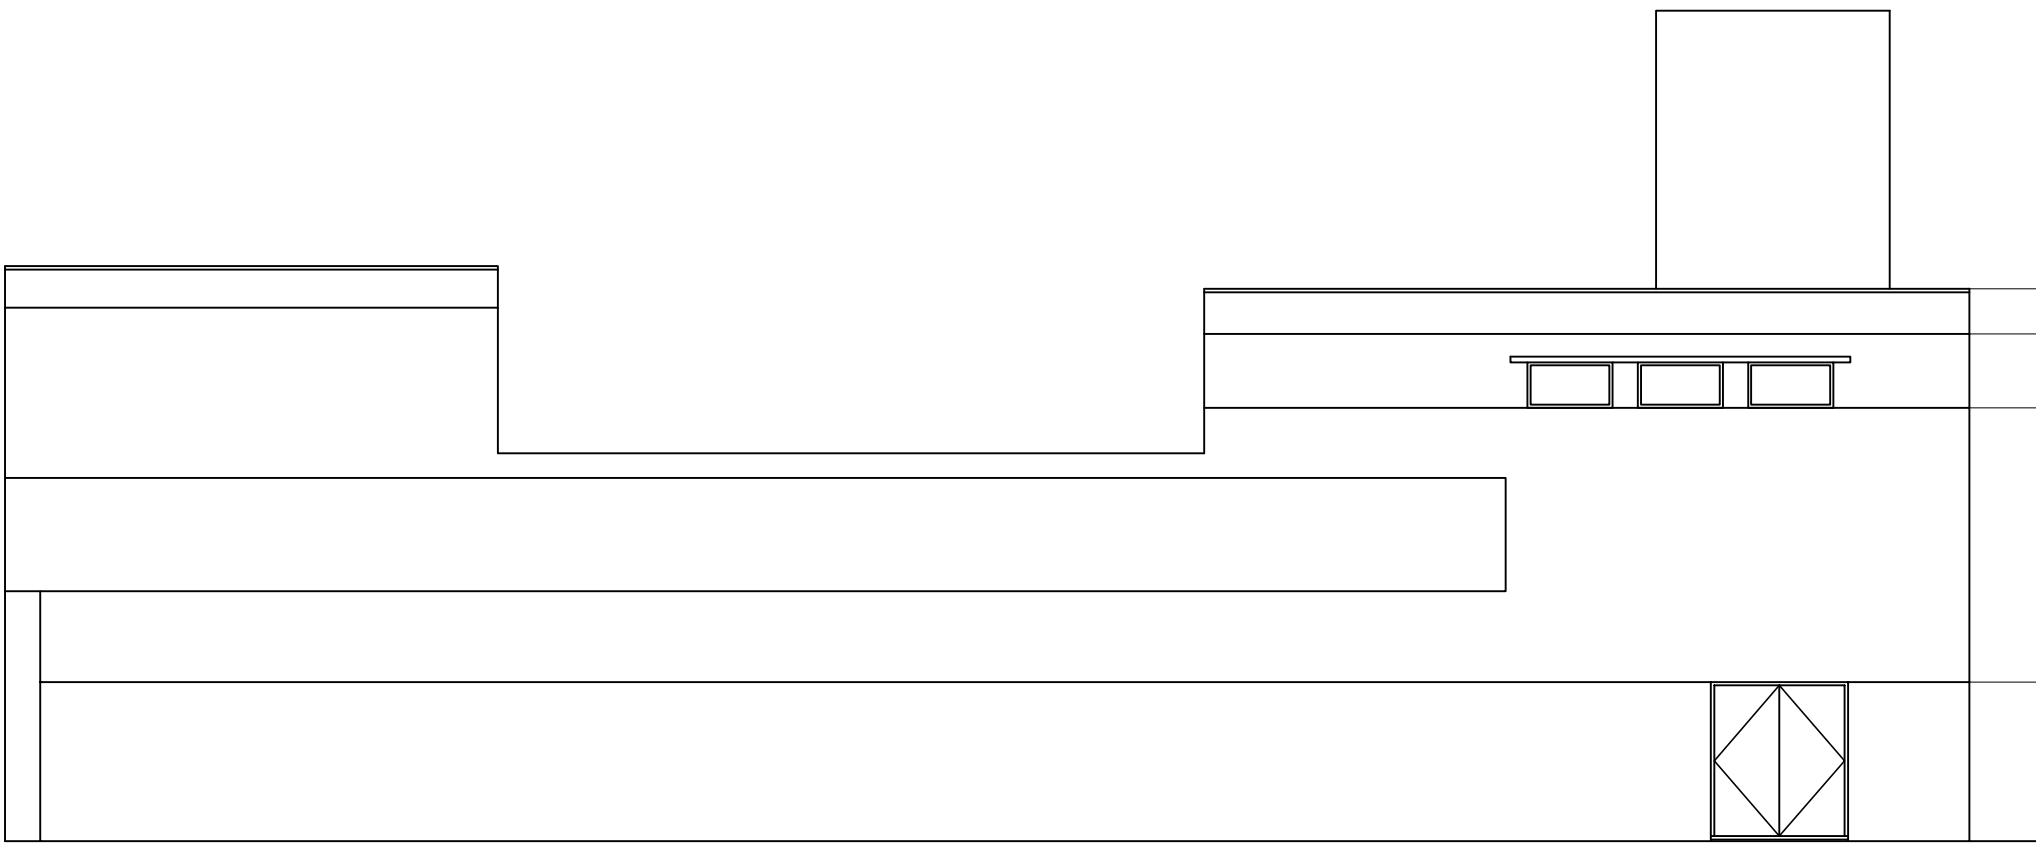

PROPOSED SIDE ELEVATION 1:100
recreation road

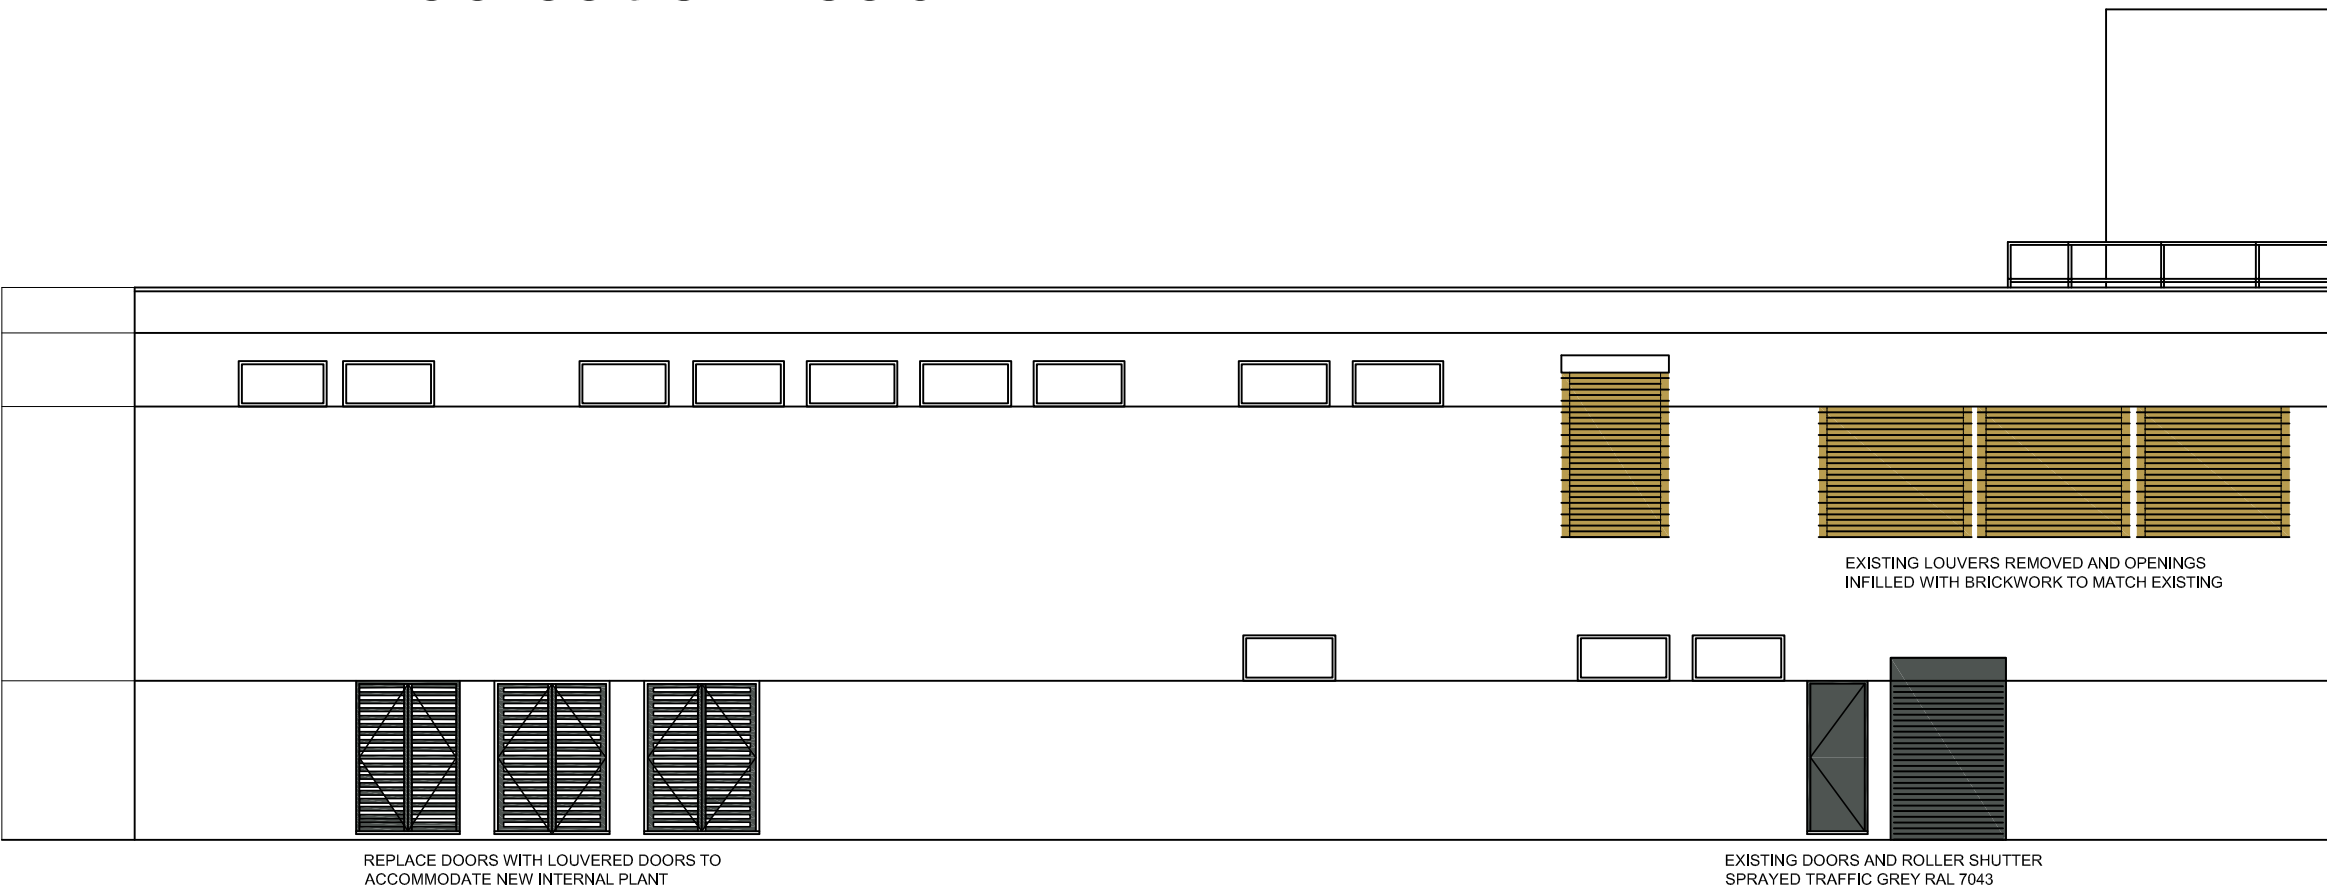


PROPOSED REAR ELEVATION 1:100
lamart close

PROPOSALS INCLUDE:

- SHOPFRONT**
- * NEW FIRE ESCAPE TO SHOPFRONT.
 - * SPRAY SHOPFRONT FRAMES, SHUTTER BOXES AND GUIDES TRAFFIC GREY RAL 7043
 - * SPRAY AUTO DOOR TRAFFIC GREY RAL 7043

- REAR ELEVATION**
- * EXISTING HIGH LEVEL LOUVERS REMOVED AND BRICKED UP.
 - * THREE SETS OF DOORS AT GROUND FLOOR LEVEL REPLACED WITH LOUVERS
 - * ALL REDUNDANT PLANT REMOVED FROM THE UPPER ROOF.

SCALE 1:100

 

© THE CONTENTS OF THIS DRAWING REMAIN THE SOLE PROPERTY OF WELLSFIELD ASSOCIATES AND MUST NOT BE COPIED OR REPRODUCED WITHOUT PRIOR PERMISSION.

FULL SURVEY NOT CARRIED OUT, DRAWING PRODUCED USING INFORMATION SUPPLIED BY THE CLIENT

Wellsfield
Associates

York House
Westview Drive
Rayleigh, Essex.
SS6 7AU
Mob No 07766 221958
chris@wellsfieldassociates.co.uk

project

CO-OP SUPERMARKET
29-35 SCHOOL ROAD
READING
BERKSHIRE
RG31 5AR

PROPOSED PLAN AND ELEVATIONS

date

APR 24

drawn

C.J.J.

scale

1:100 @A1

drg no.

3864.11