



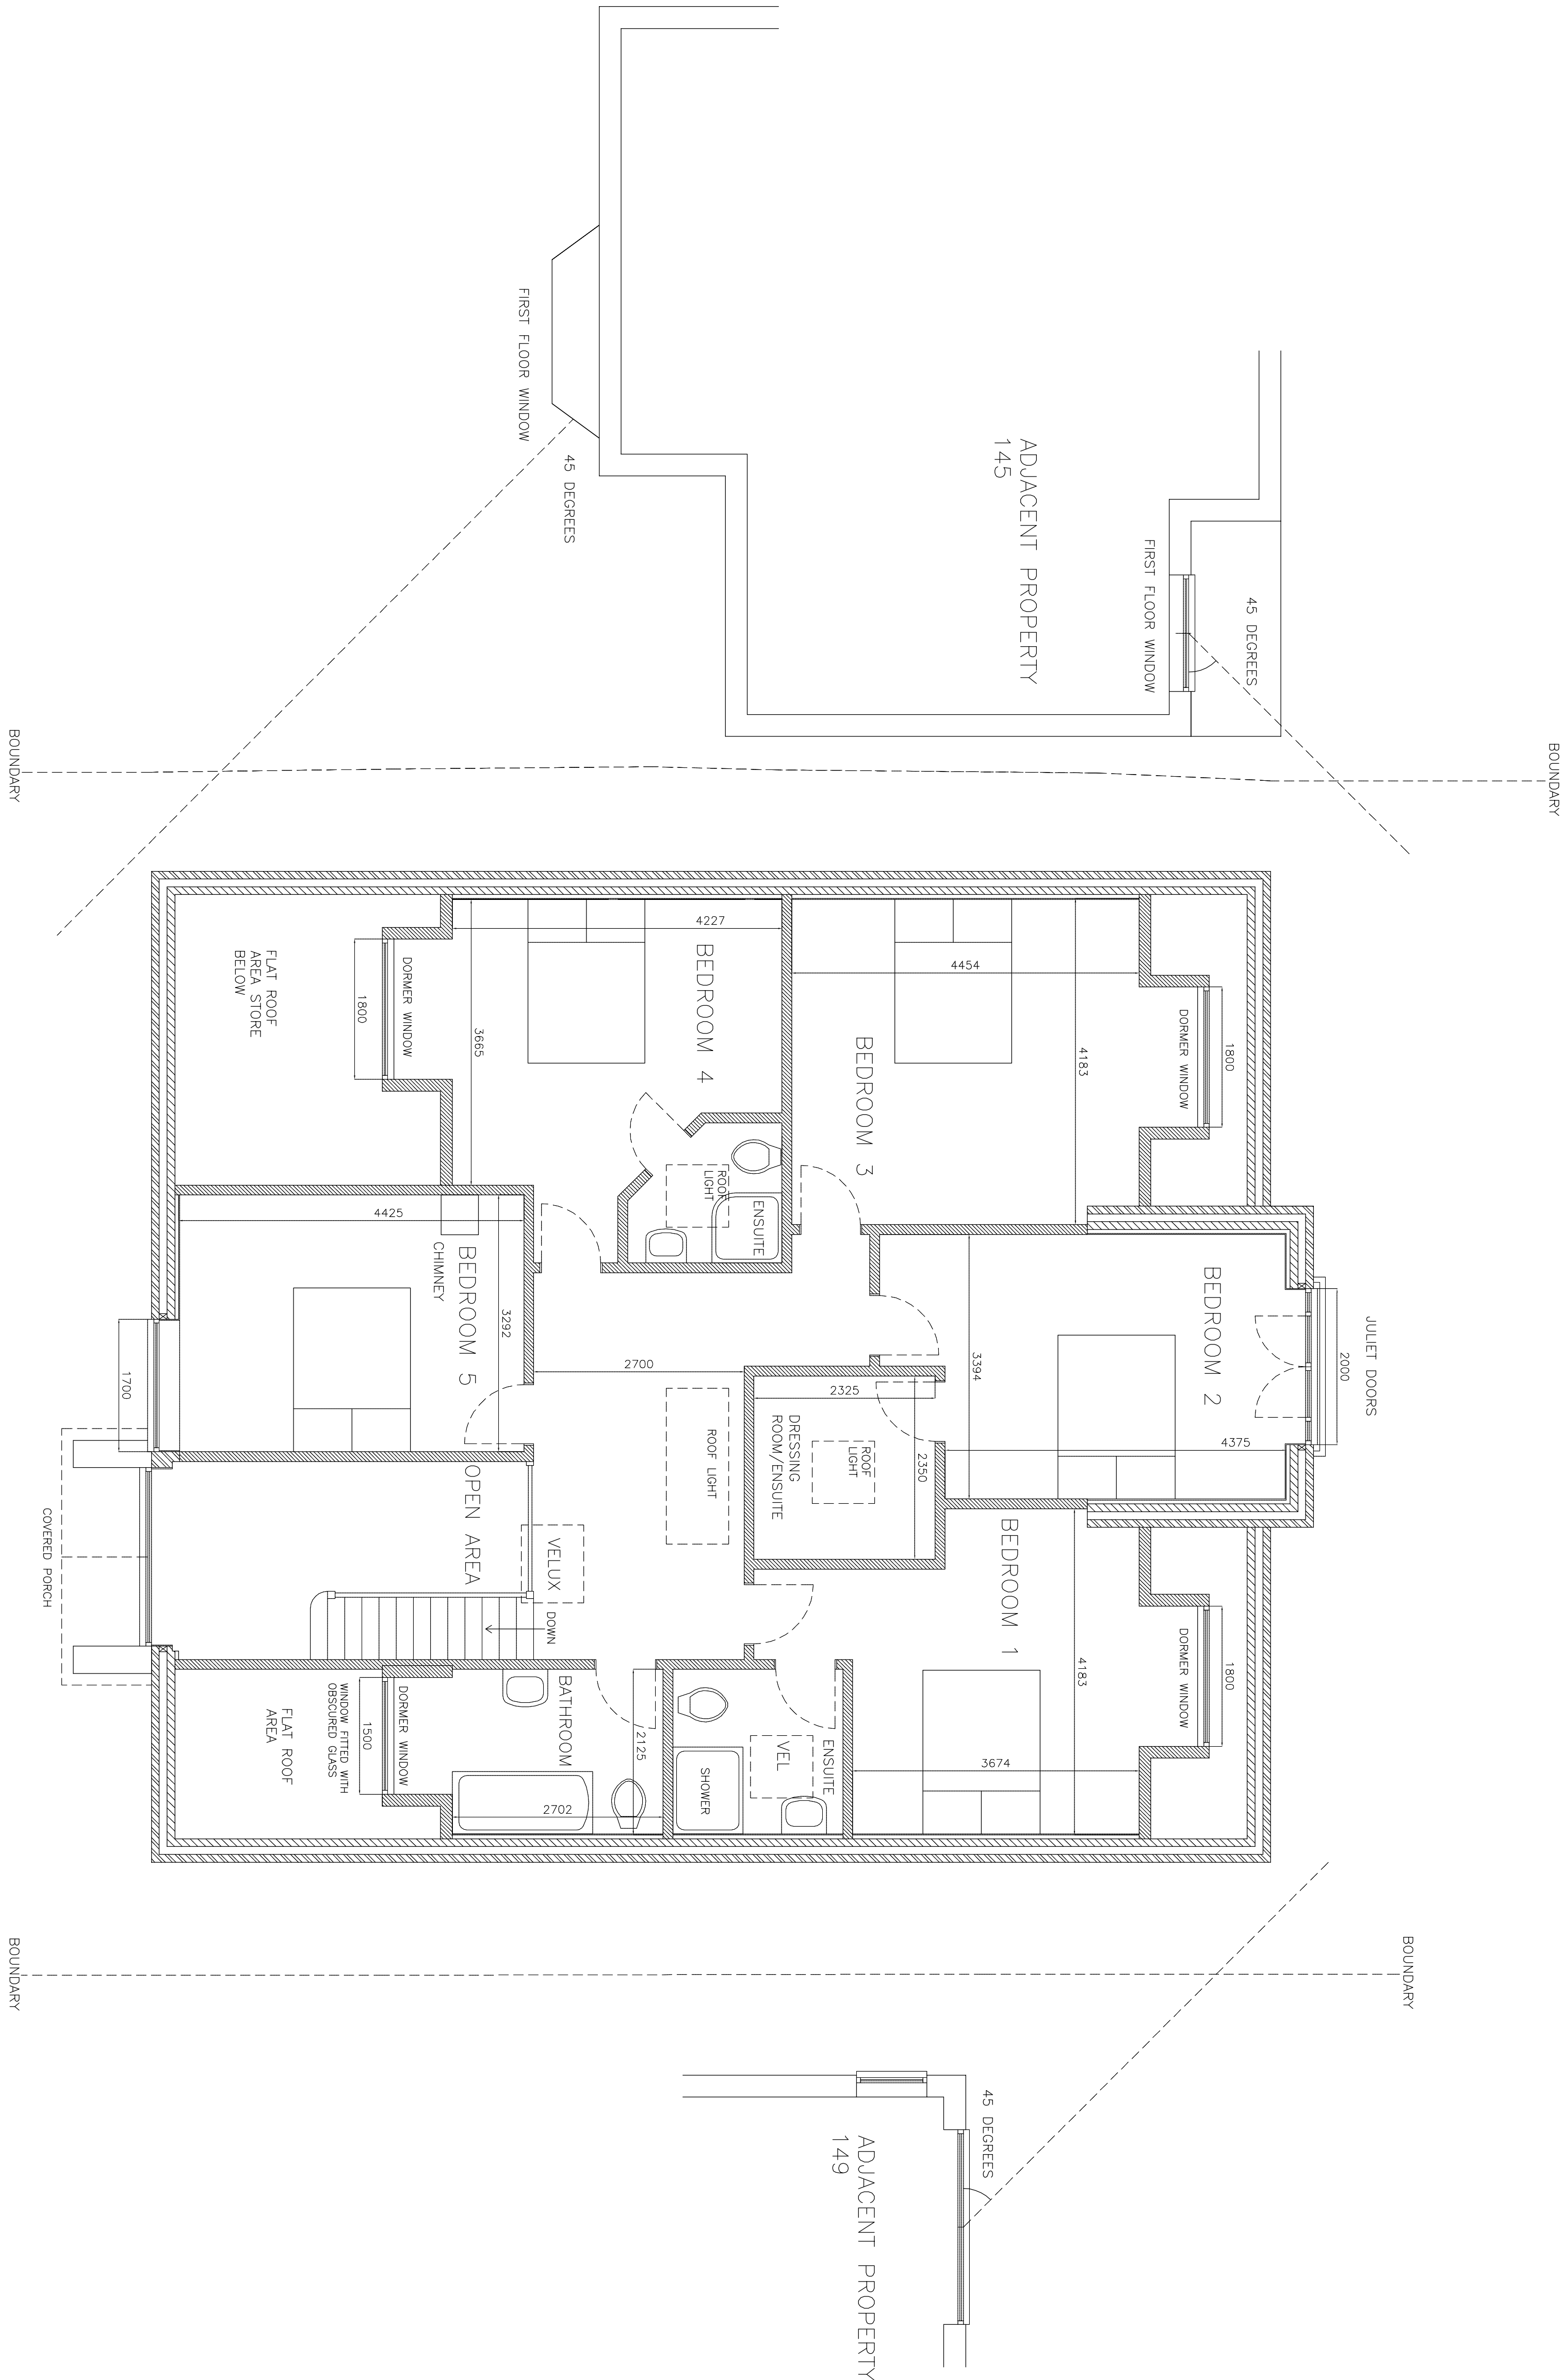

PROPOSED FIRST FLOOR PLAN

PROPOSED HOUSE CONVERSION

MR AND MRS PUREWAL 147 UPPER WOODCOTE ROAD CAVERSHAM BERKS RG4 7JR

 

DRAWING NO. PL006C
DATE 3.3.23
SCALE 1:50