


- Notes:
- JDRM Architects is a trading name of JDRM Architectural Design LLP.
 - © This drawing is the property of JDRM Architectural Design LLP and protected by the Copywrite, Designs and Patents Act, 1988.
 - Do Not Scale from this drawing except for the purposes of town planning.
 - All dimensions and conditions are to be checked on site prior to preparing drawings or commencing any work.

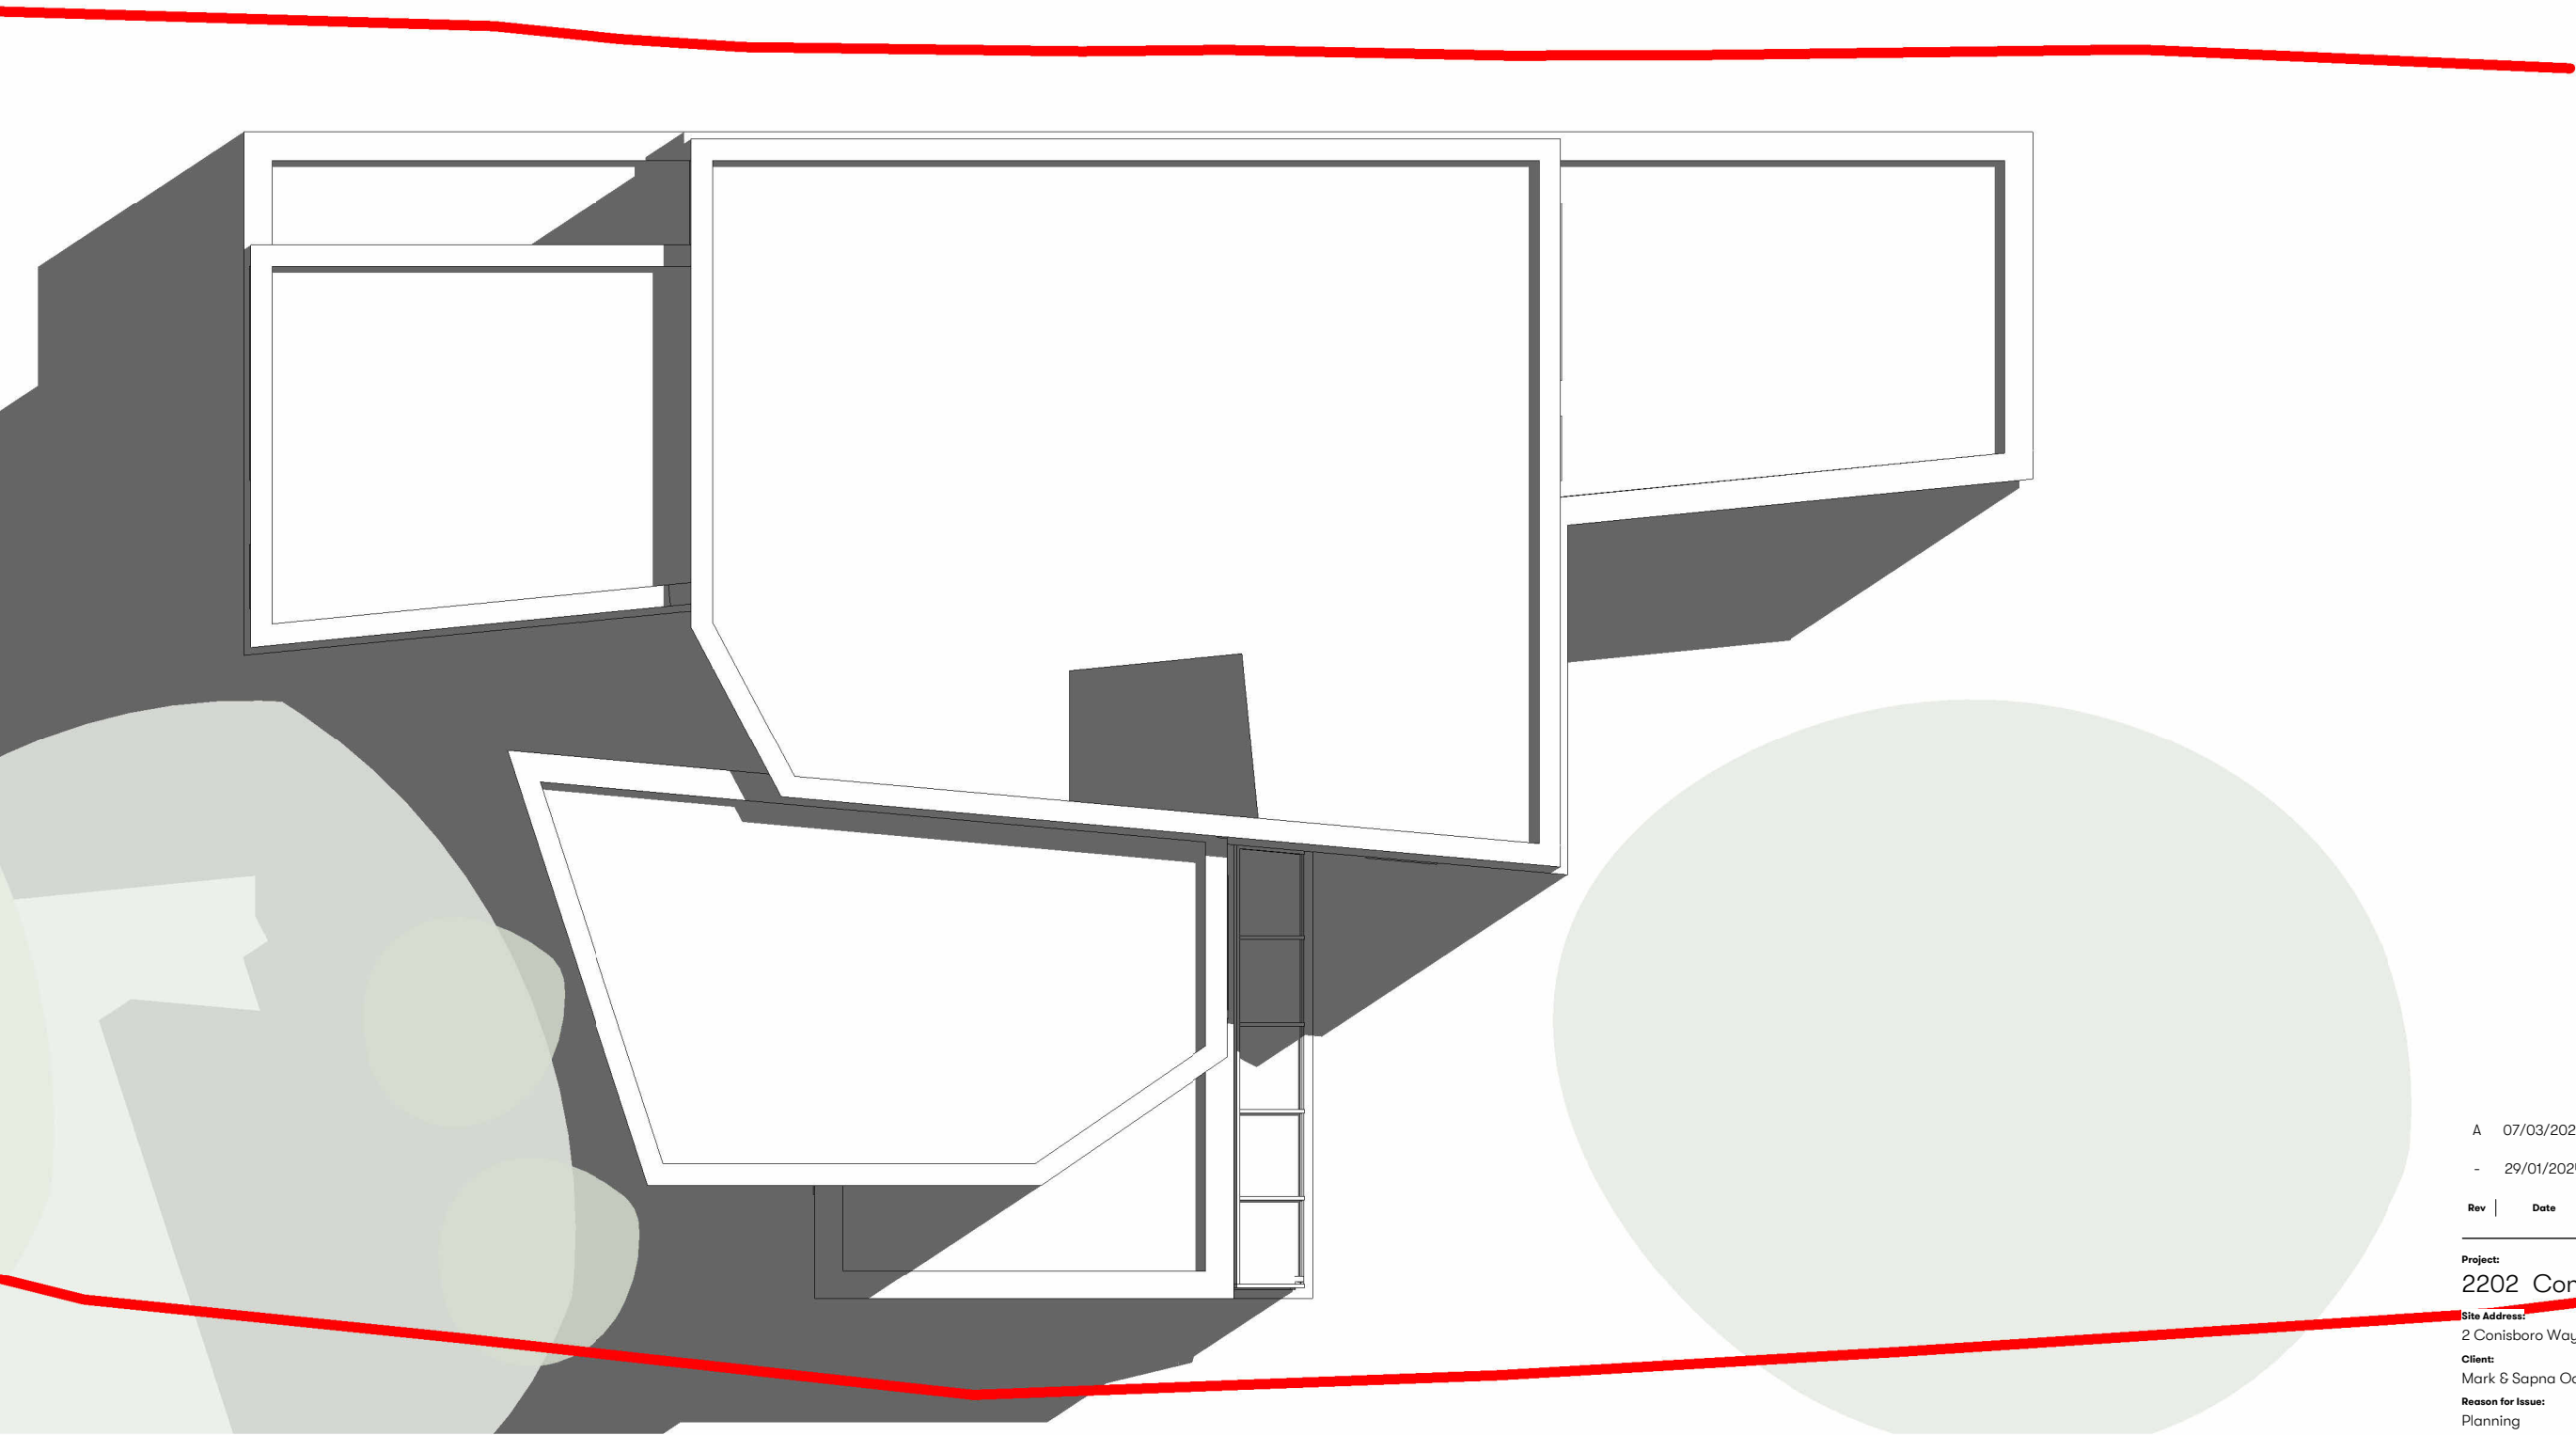

- A 07/03/2024 Reduction in size of first floor, cladding amendments
- 29/01/2024 Issued for planning

Rev	Date	Description
-----	------	-------------

Project:
2202 Conisboro Way

Site Address:
2 Conisboro Way, Caversham, Reading, RG4 7HT

Client:
Mark & Sapna Odlin

Reason for Issue:	Scale:	Drawn By:	Checked By:
Planning	1 : 100	GG	RM


Drawing Title:
Proposed Roof Plan

Drawing No:
2202(21)002

Revision:
A

JDRM
Architects

Studio 8, Beaconsfield Studios
25 Ditchling Rise, Brighton, BN1 4QL
01273 673 673
www.jdrmarchitecture.com
hello@jdrmarchitecture.com

 

0 0.5 1 2 3 4 5 10
Scale in metres