

External Window Schedule - All							
From Room: Level	From Room: Name	Mark	Sill Height	Width	Height	Type Mark	Comments
GROUND FLOOR	BA SET STORAGE & DRYING	W-00-01	1650	1650	500	TYPE 3	
GROUND FLOOR	BA SET STORAGE & DRYING	W-00-02	1650	1650	500	TYPE 3	
GROUND FLOOR	BA SET STORAGE & DRYING	W-00-03	1650	1650	500	TYPE 3	
GROUND FLOOR	BA SET STORAGE & DRYING	W-00-04	1650	1650	500	TYPE 3	
GROUND FLOOR	CYLINDERS	W-00-05	1650	1650	500	TYPE 3	Obscure Film Required
GROUND FLOOR	BA SET ASSEMBLY & FACE MASK	W-00-06	1650	1650	500	TYPE 3	Obscure Film Required
GROUND FLOOR	INSTRUCTOR SVRS / LOCKERS	W-00-07	1650	1000	500	TYPE 4	Obscure Film Required
GROUND FLOOR	STUDENT LOCKERS	W-00-08	1650	1000	500	TYPE 4	Obscure Film Required
GROUND FLOOR	STUDENT BRIEFING	W-00-09	1175	1650	975	TYPE 2	
GROUND FLOOR	STUDENT BRIEFING	W-00-10	1175	1000	975	TYPE 1	
FIRST FLOOR	MEETING 2	W-01-01	1120	1650	1180	TYPE 5	
FIRST FLOOR	MEETING 2	W-01-02	1120	1650	1180	TYPE 5	
FIRST FLOOR	MEETING 2	W-01-02a	1120	1650	1180	TYPE 5	
FIRST FLOOR	MEETING 2	W-01-03	1120	1650	1180	TYPE 5	
FIRST FLOOR	MEETING 2	W-01-03a	1120	1650	1180	TYPE 5	
FIRST FLOOR	MEETING 2	W-01-04	1120	1650	1180	TYPE 5	
FIRST FLOOR	MEETING 1	W-01-05	1120	1650	1180	TYPE 5	
FIRST FLOOR	OFFICE	W-01-06	1120	1650	1180	TYPE 5	
FIRST FLOOR	OFFICE	W-01-06a	1120	1650	1180	TYPE 5	
FIRST FLOOR	OPEN PLAN OFFICE	W-01-07	1120	1650	1180	TYPE 5	
FIRST FLOOR	OPEN PLAN OFFICE	W-01-08	1120	1650	1180	TYPE 5	
FIRST FLOOR	OPEN PLAN OFFICE	W-01-09	1120	1650	1180	TYPE 5	
FIRST FLOOR	OPEN PLAN OFFICE	W-01-09a	1120	1650	1180	TYPE 5	
FIRST FLOOR	OPEN PLAN OFFICE	W-01-10	1120	1650	1180	TYPE 5	
FIRST FLOOR	OPEN PLAN OFFICE	W-01-11	1120	1650	1180	TYPE 5	
FIRST FLOOR	OPEN PLAN OFFICE	W-01-11a	1120	1650	1180	TYPE 5	
FIRST FLOOR	OPEN PLAN OFFICE	W-01-12	1120	1650	1180	TYPE 5	
FIRST FLOOR	STUDENT / INSTRUCTOR BREAK OUT	W-01-16	1800	1650	500	TYPE 3	Obscure Film Required
FIRST FLOOR	STUDENT / INSTRUCTOR BREAK OUT	W-01-17	1800	1650	500	TYPE 3	Obscure Film Required
FIRST FLOOR	STUDENT / INSTRUCTOR BREAK OUT	W-01-18	1800	1000	500	TYPE 4	Obscure Film Required
FIRST FLOOR	KITCHENETTE	W-01-19	1800	1000	500	TYPE 4	Obscure Film Required
FIRST FLOOR	FIRST AID / MULTI-PURPOSE	W-01-20	1800	1000	500	TYPE 4	Obscure Film Required
FIRST FLOOR	FIRST AID / MULTI-PURPOSE	W-01-21	1800	1650	500	TYPE 3	Obscure Film Required
FIRST FLOOR	GENERAL PURPOSE MEETING & TRAINING ROOM	W-01-23	1120	1650	1180	TYPE 5	

Total: 34


COMAR 10 OR SIMILAR
POWDER COATED RAL 7016 MATT FINISH (TBC)

- 4mm Clear Toughened Low E
- Warm Edge Silver Spacer Argon Filled
- 4mm Clear Laminate
- U-Value - 1.6 W/m²K
- G-Value - 0.5

WC WINDOWS:
TO BE FITTED INTERNALLY WITH FILM
TO OBSCURE VIEW INTO OR OUT OF THE ROOMS.

SAFETY GLAZING FOR GLAZING
UNDER 800MM

ALL WINDOWS ON REAR ELEVATION TO HAVE OBSCURE FILM

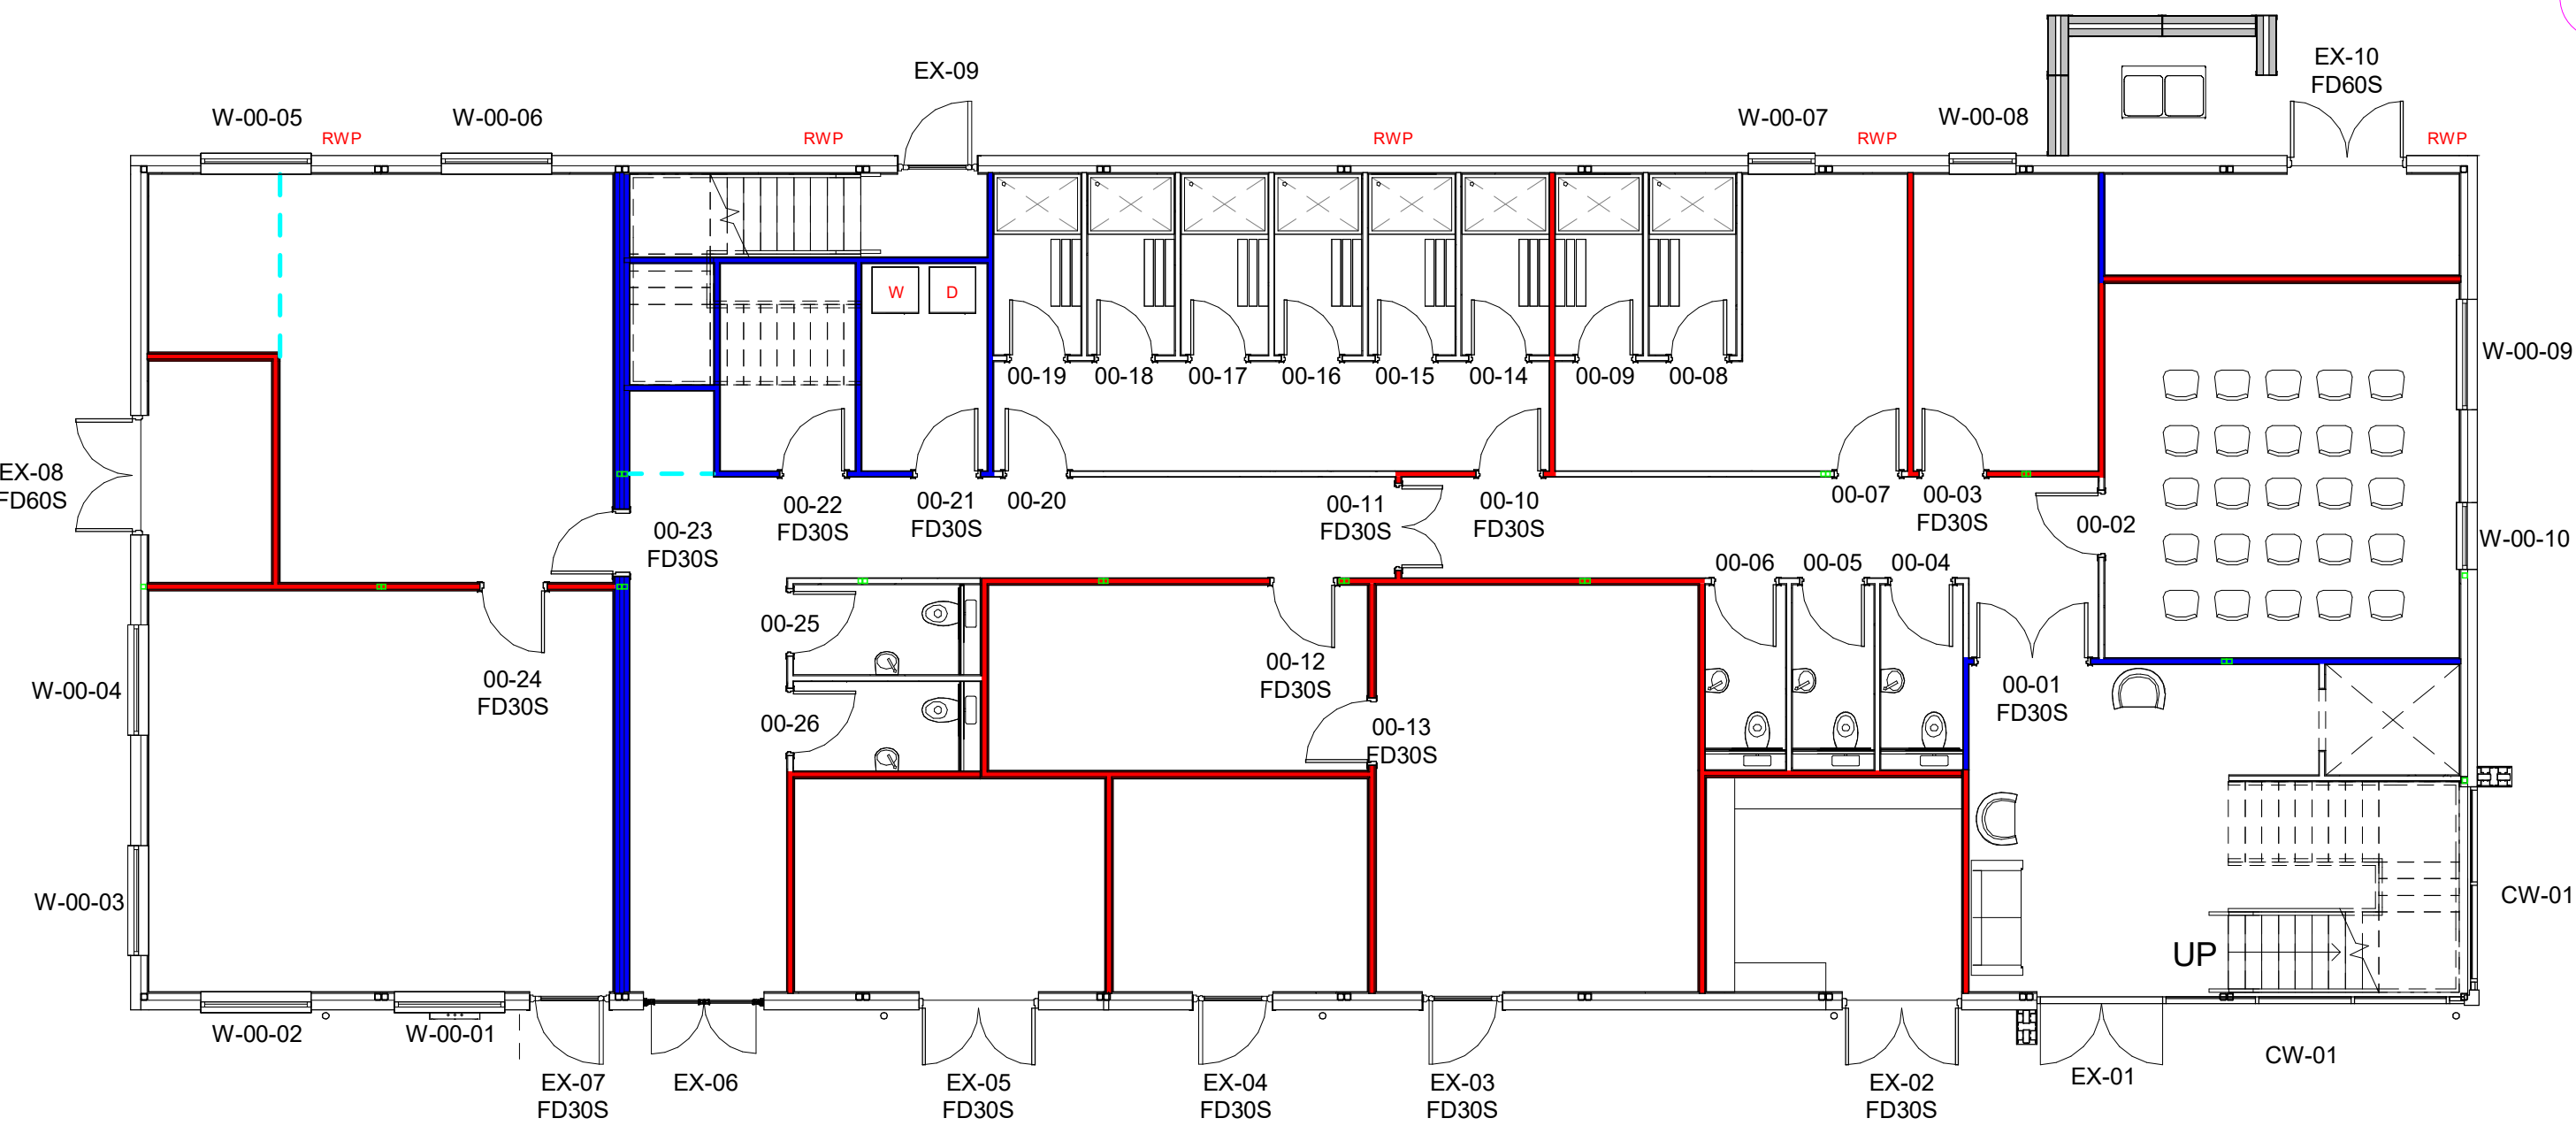

UNLESS STATED OTHERWISE, THE DESIGNS SHOWN ARE SUBJECT TO DETAIL SITE SURVEY AND INVESTIGATIONS AND/OR APPROVAL OF THE RELEVANT VARIOUS LOCAL AUTHORITY OFFICERS, STATUTORY UNDERTAKING, FIRE OFFICERS AND ENGINEERS. THEY ARE PROJECT AND SITE SPECIFIC.							
THIS DRAWING SHOULD NOT BE SCALED FROM.							
ALL DIMENSIONS SHOULD BE CHECKED ON SITE.							
ANY DRAWING ERRORS OR DISCREPANCIES SHOULD BE REPORTED TO VAUGHAN ARCHITECTURE LTD							
THIS DRAWING IS THE COPYRIGHT OF VAUGHAN ARCHITECTURE LTD							

WHITLEY WOOD STATION

PREMIER
MODULAR

DRAWING STATUS
DRAWN BY: Author
SCALE: As Indicated @A1
DATE: 12/13/23




Leicester Office:
Vaughan Architecture Ltd
Rutland House
23-25 Friar Lane
Leicester
LE1 5QQ
0116 328 8905
Latest Projects

CLIENT RIDGE & PARTNERS LLP
PROJECT TITLE WHITLEY WOOD STATION
DRAWING TITLE WINDOW SCHEDULE
PROJECT NO. VAD.23.28
DRAWING NO. 36087-PML-ZZ-DR-A-0007
REVISION E
STATUS S3

VAUGHAN
ARCHITECTURE

Vaughan Architecture Ltd
No 2
Infirmary Street
Leeds, West Yorkshire
LS1 2JP
0113 493 1055
www.vaughanarchitecture.co.uk

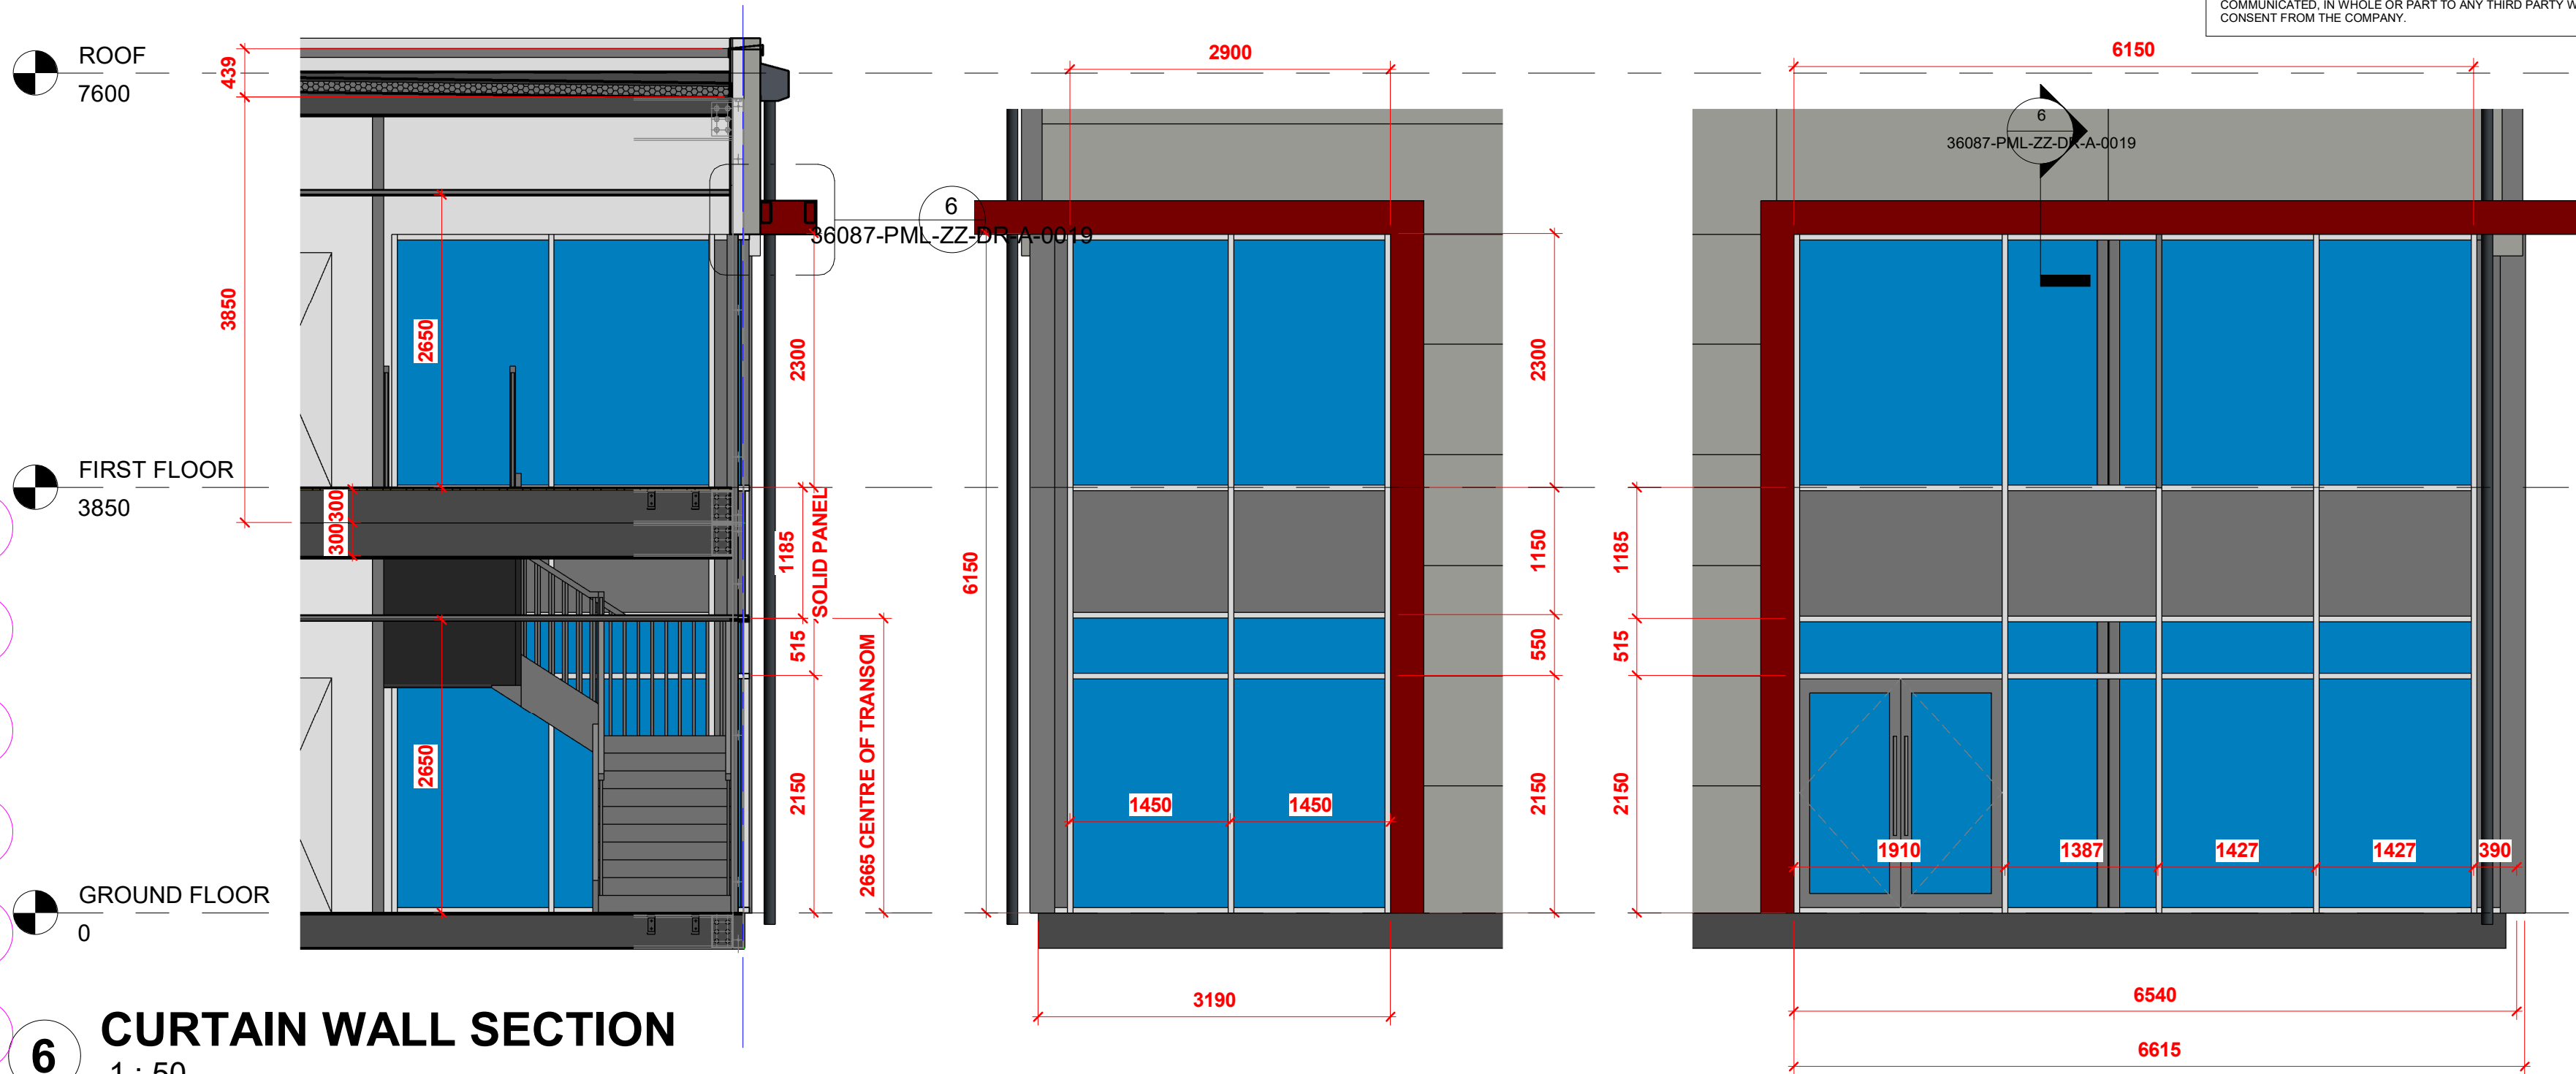

6 CURTAIN WALL SECTION
1 : 50

3 EAST ELEVATION - CW01
1 : 50


4 SOUTH ELEVATION - CW01
1 : 50

CURTAIN WALL
COMAR 7Pi OR SIMILAR
THERMALLY BROKEN POWDER COATED RAL 7016 MATT FINISH (TBC)
DOOR LEAFS TO CONTRAST IN COLOUR FROM SURROUNDING FRAMES -
CLIENT TO CONFIRM COLOUR

- 6mm Tough LOW E
- Warm Edge Spacer Argon Filled
- 6.8mm Clear Toghened

U-Value - 1.6 W/m²K

SAFETY GLAZING FOR GLAZING
UNDER 800MM

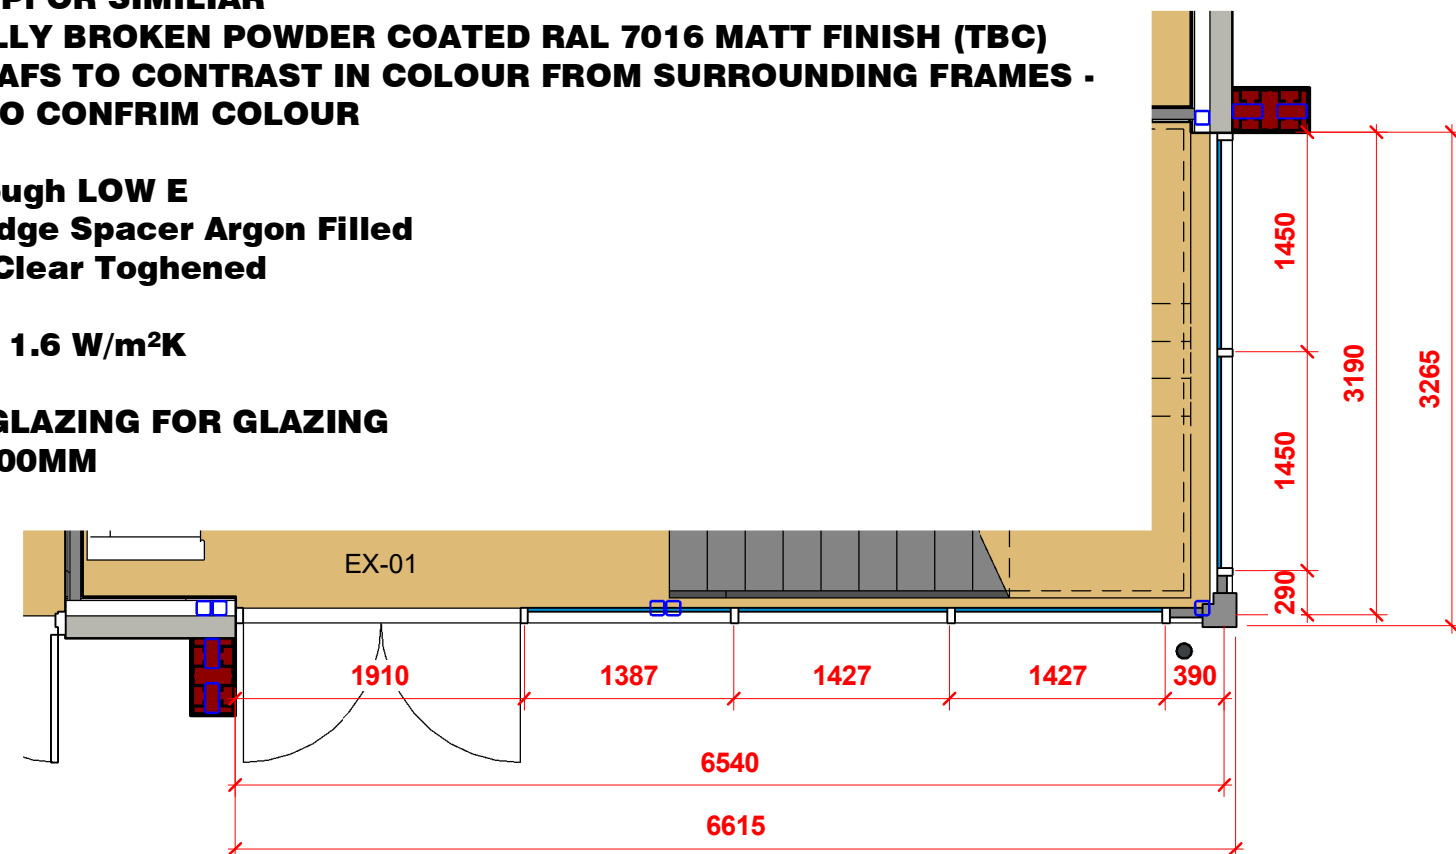

5 CW-01 PLAN
1 : 50