




Proposed Block Plan 1:500



E L M P A R K O A D

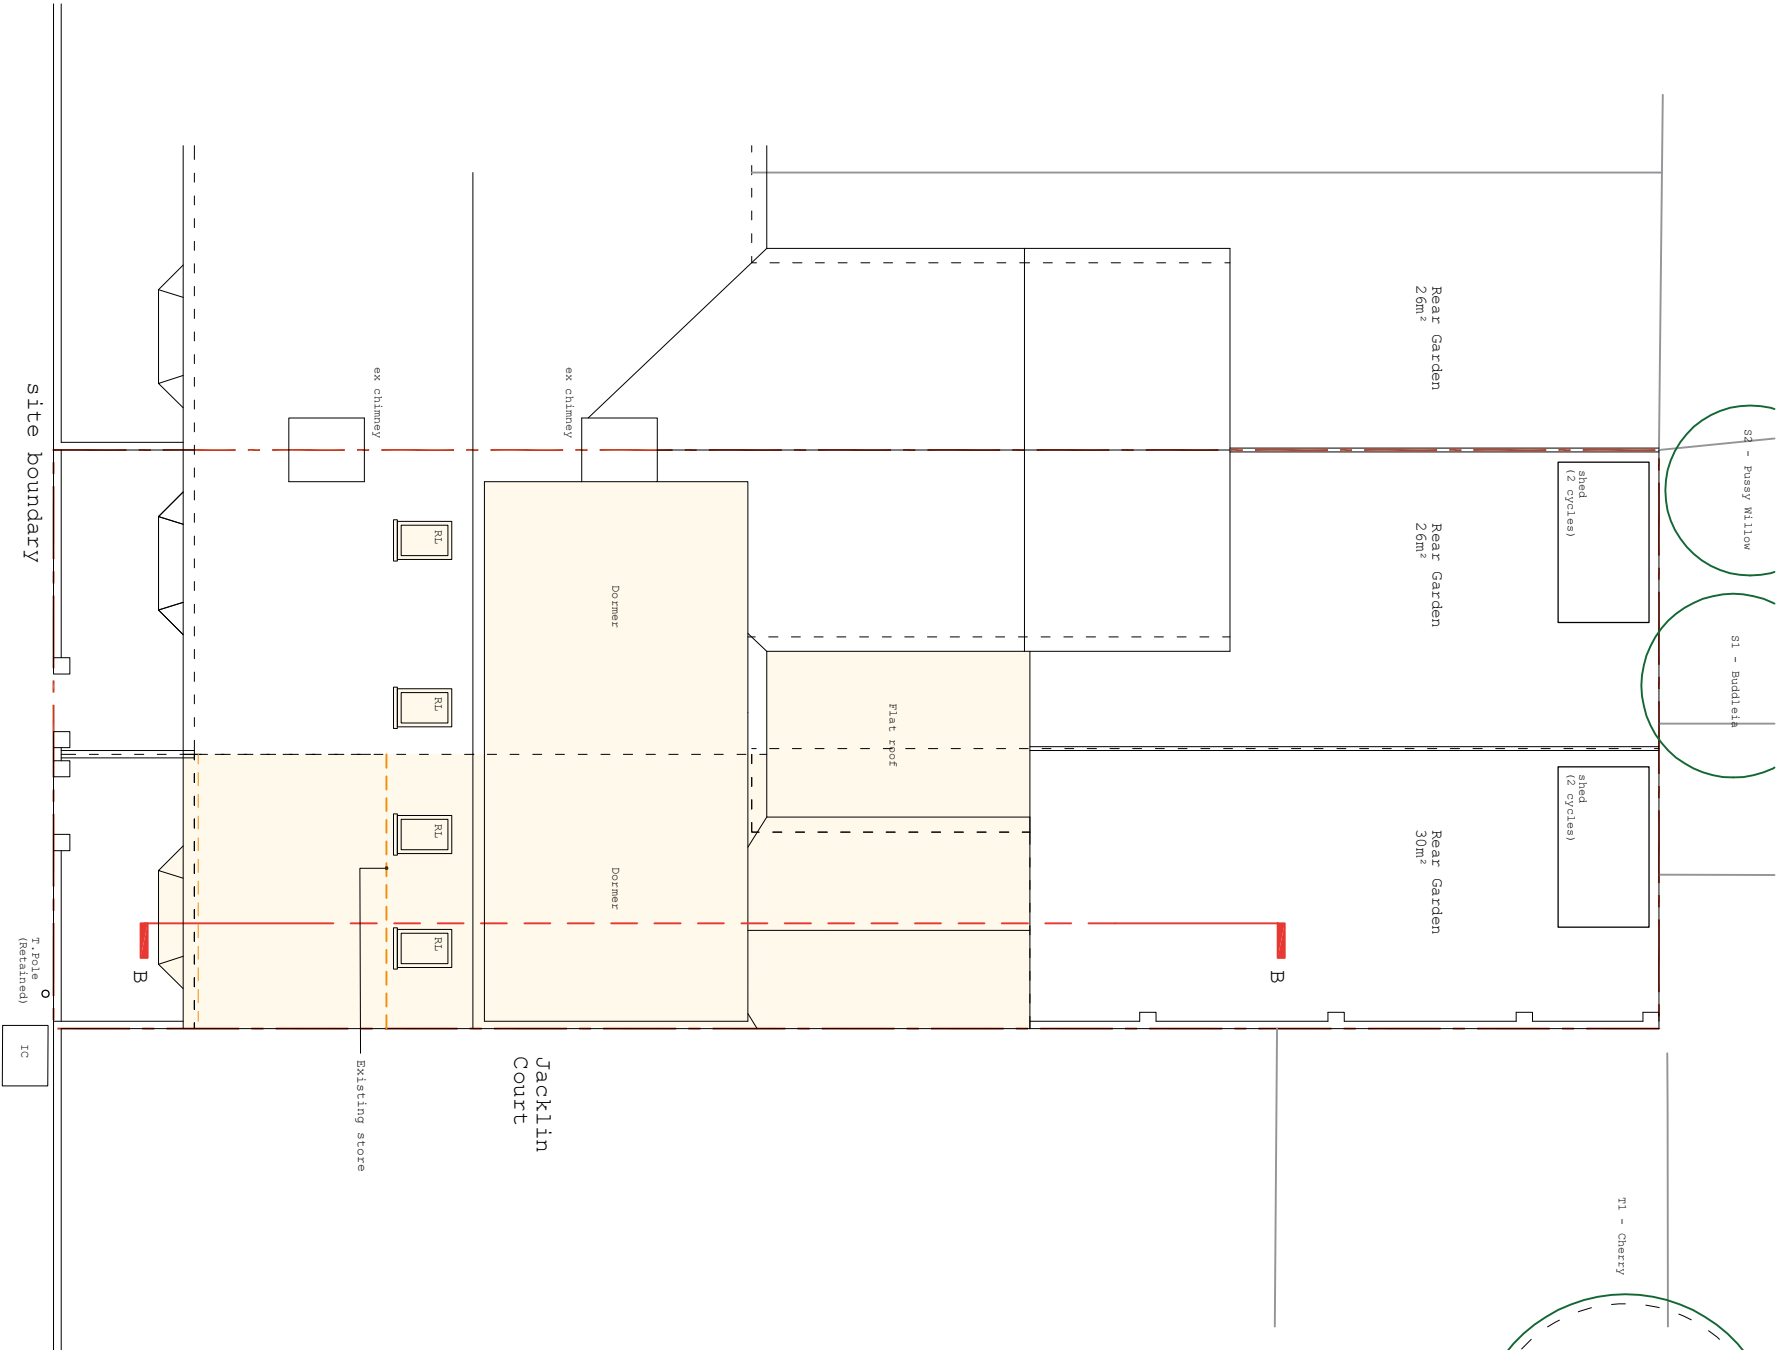

Proposed Roof Plan 1:100

colony

collaborating with:

Mr Chance

Job: 894

Drawing: 02-10

Revision: B

Project:

108 Elm Park Rd

Reading

Drawing Name:

Proposed Block and Roof Plan

1:500 & 1:1250 @ A3

Date:

Oct 23

Status:

Planning

Drawn By:

BN

Checked By:

BN

RIBA

Chartered Practice

Colony Architects Ltd.

The Wine Store, Brewery Court,

Therley, Reading, RG7 2NU

+44 (0)118 380 0328

hello@colonyarchitects.com

colonyarchitects.com