


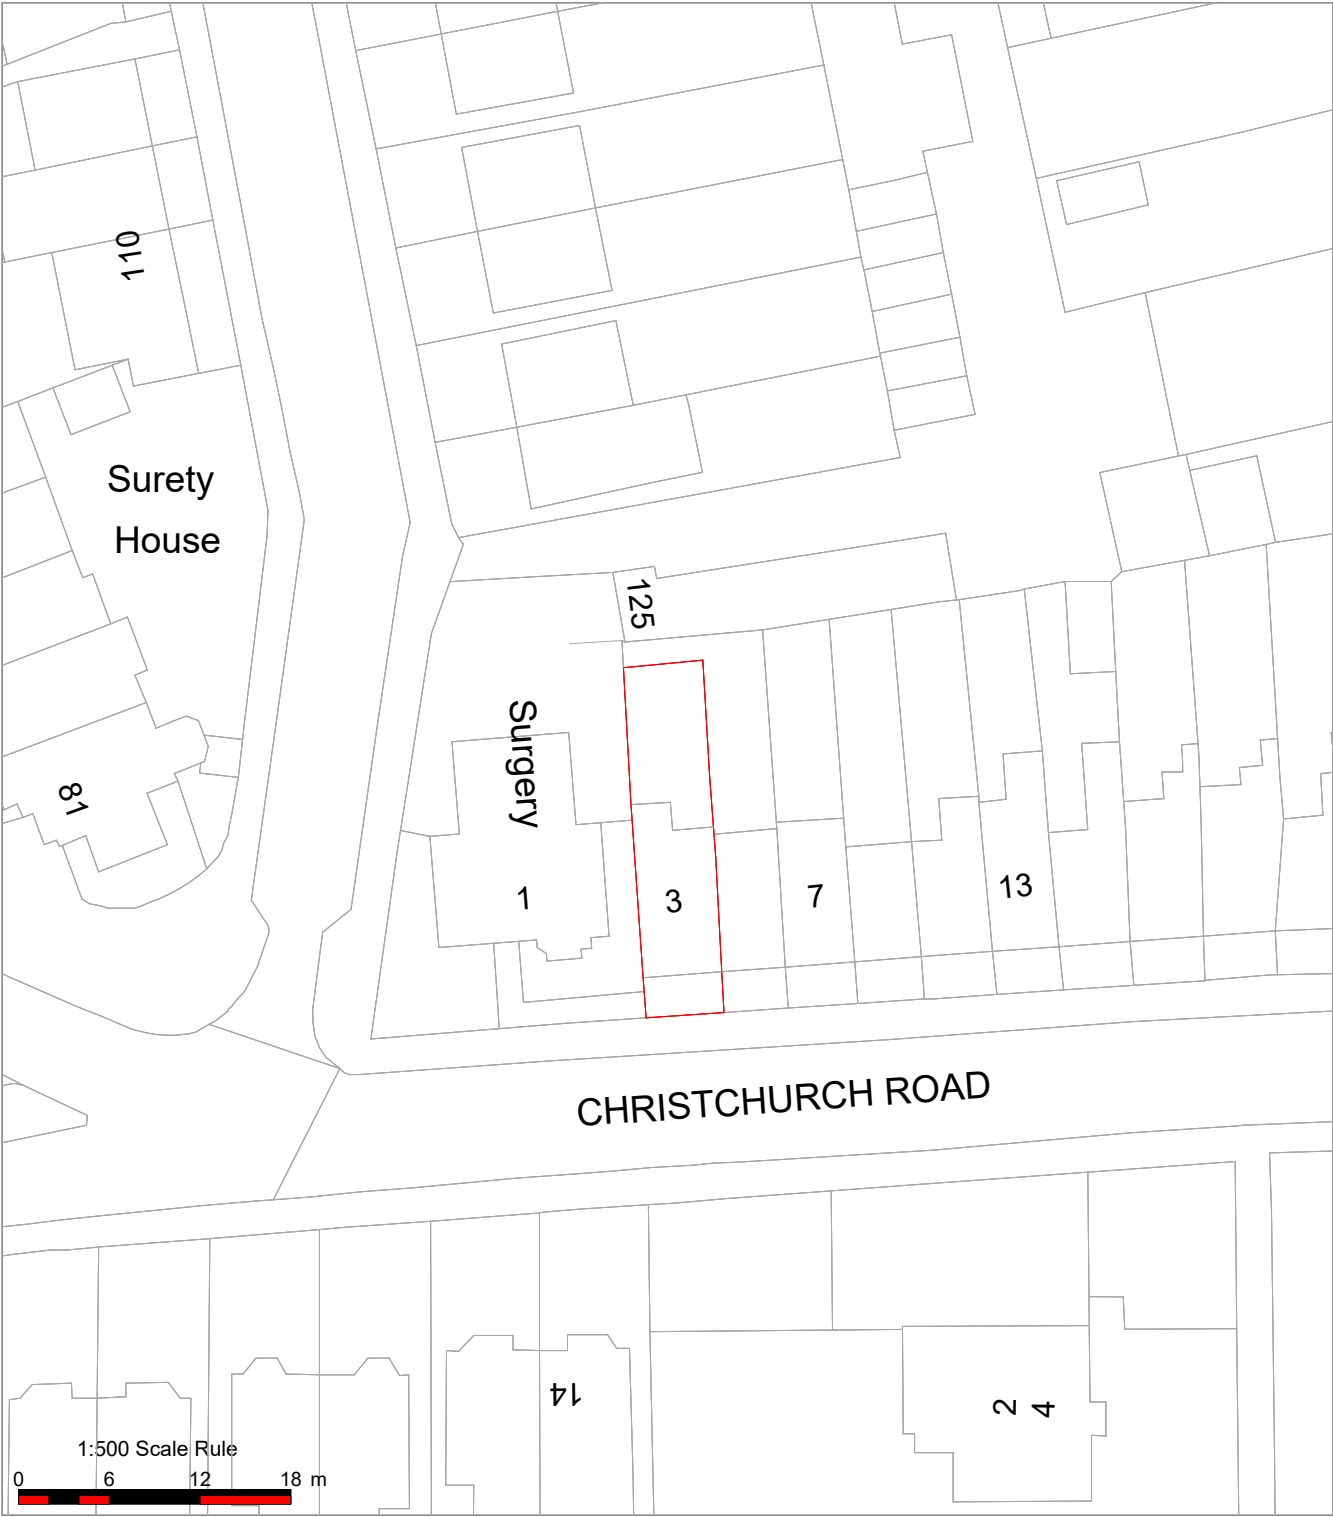

Tailored Plans Ltd		www.tailoredplans.co.uk		
	Project	Client	Drawing Title	Date
	Roof Material Ammendment	Mr Baker	Site Plan	March 2024
	3 Christchurch Road	Scale	Drawing No.	Drawn by
	Reading	1:500	PL002	N Kettell
		Page Size - A4		
				