




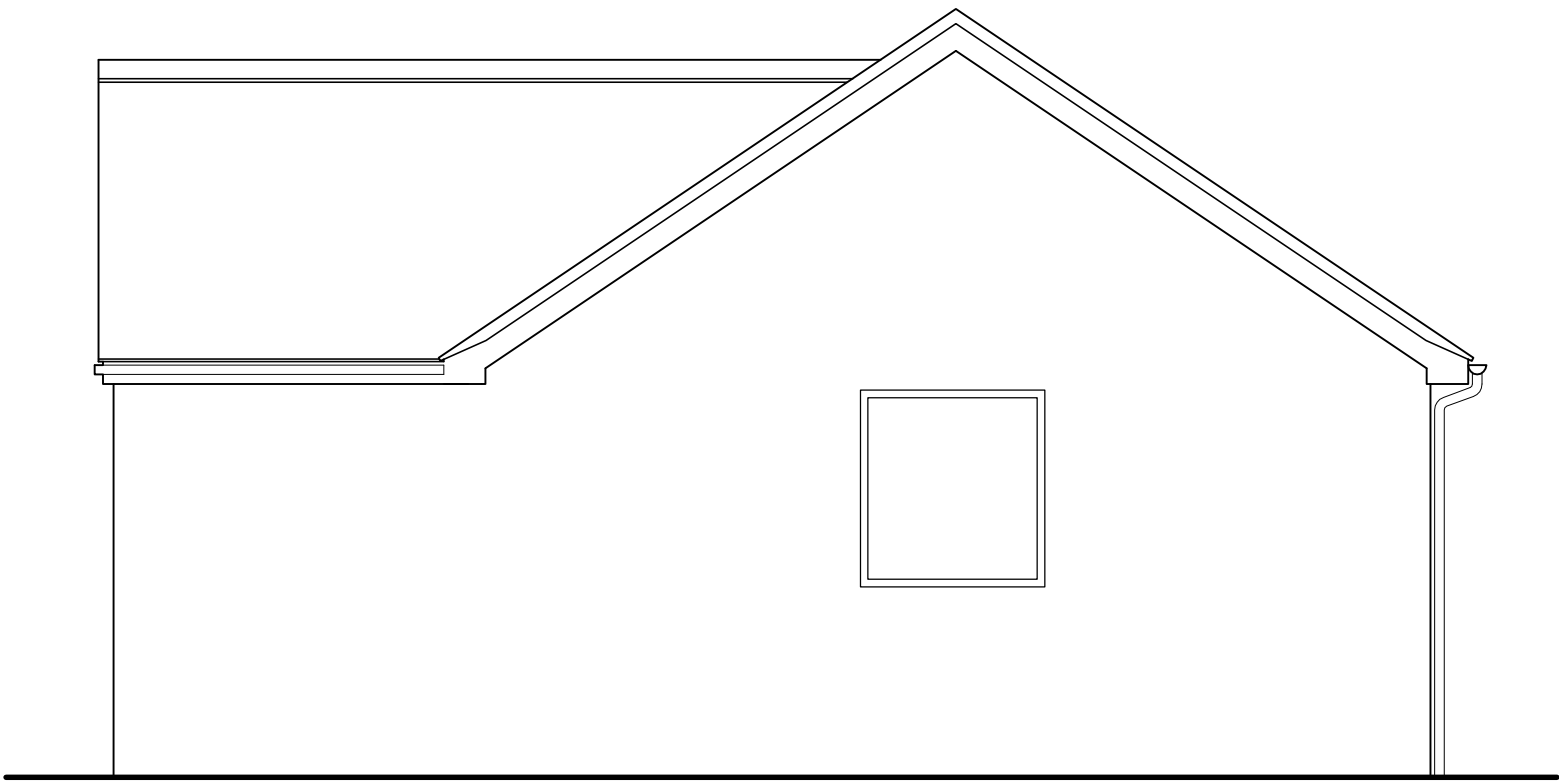


Existing North Elevation

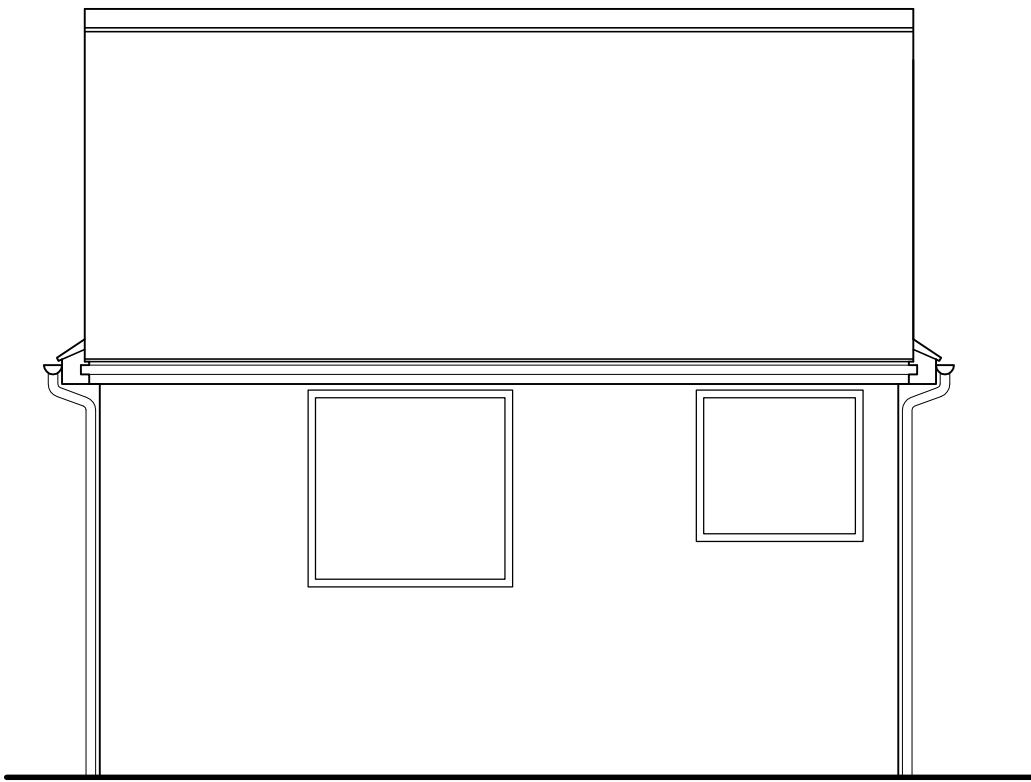


Existing West Elevation

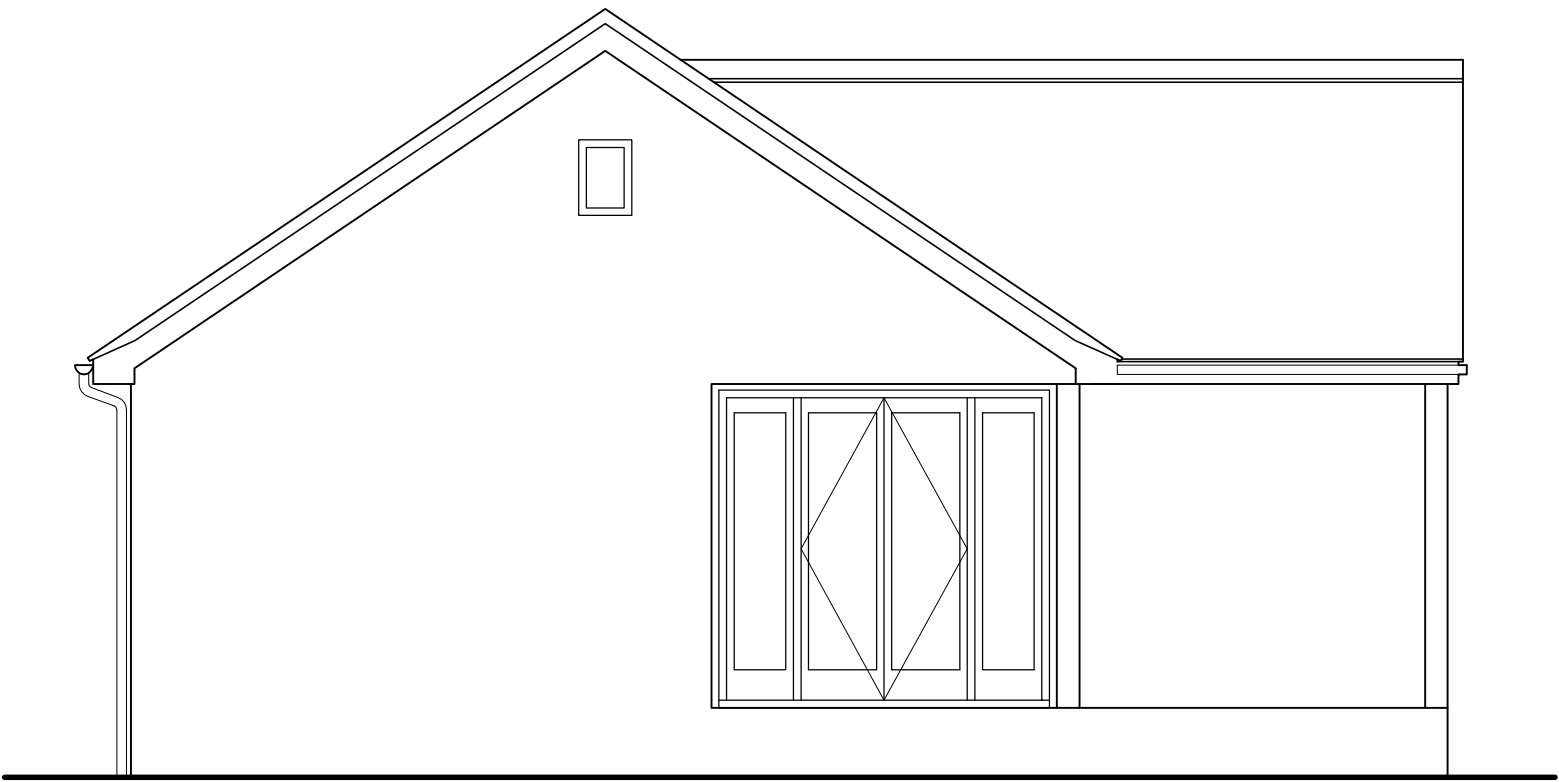


Existing South Elevation

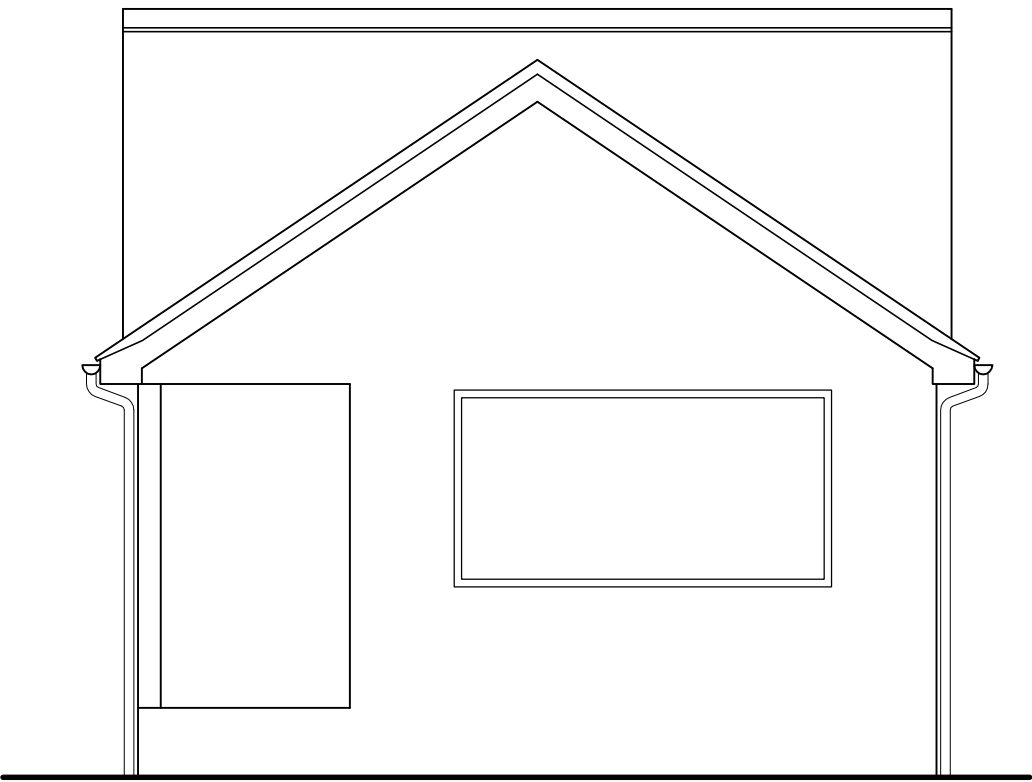

Existing East Elevation

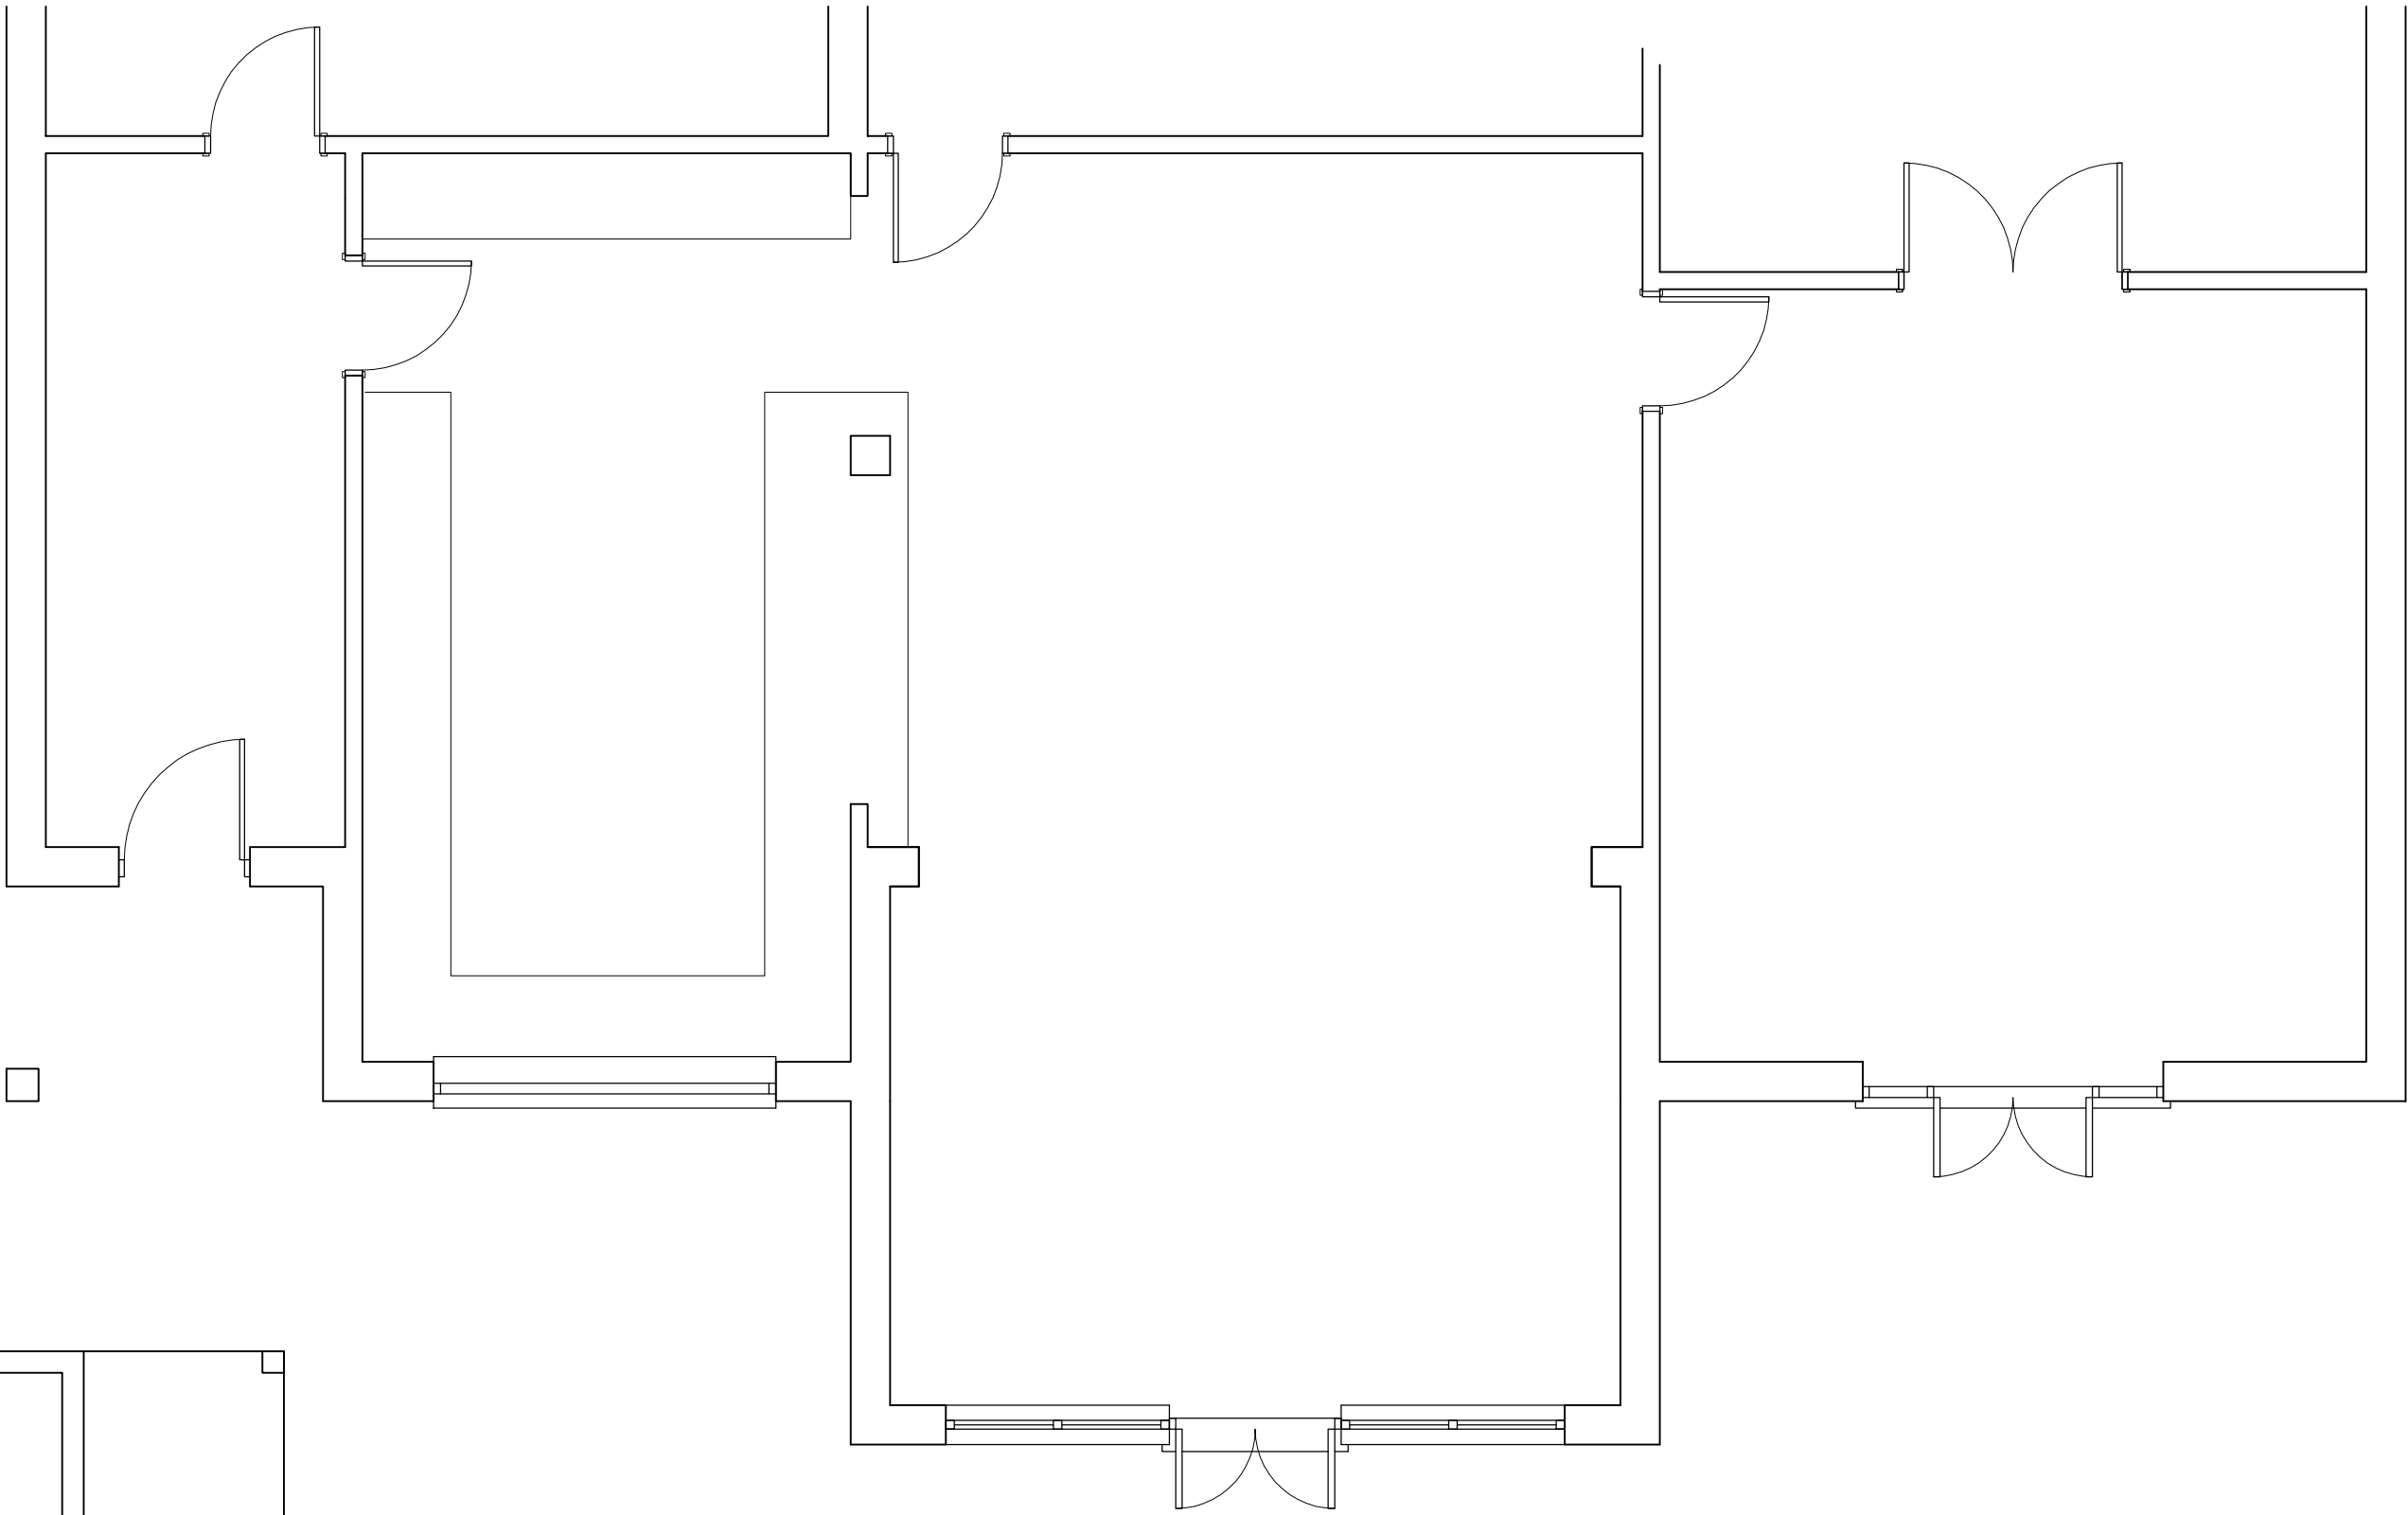

Existing Ground Floor Plan
0 5 Metres
SCALE 1:50

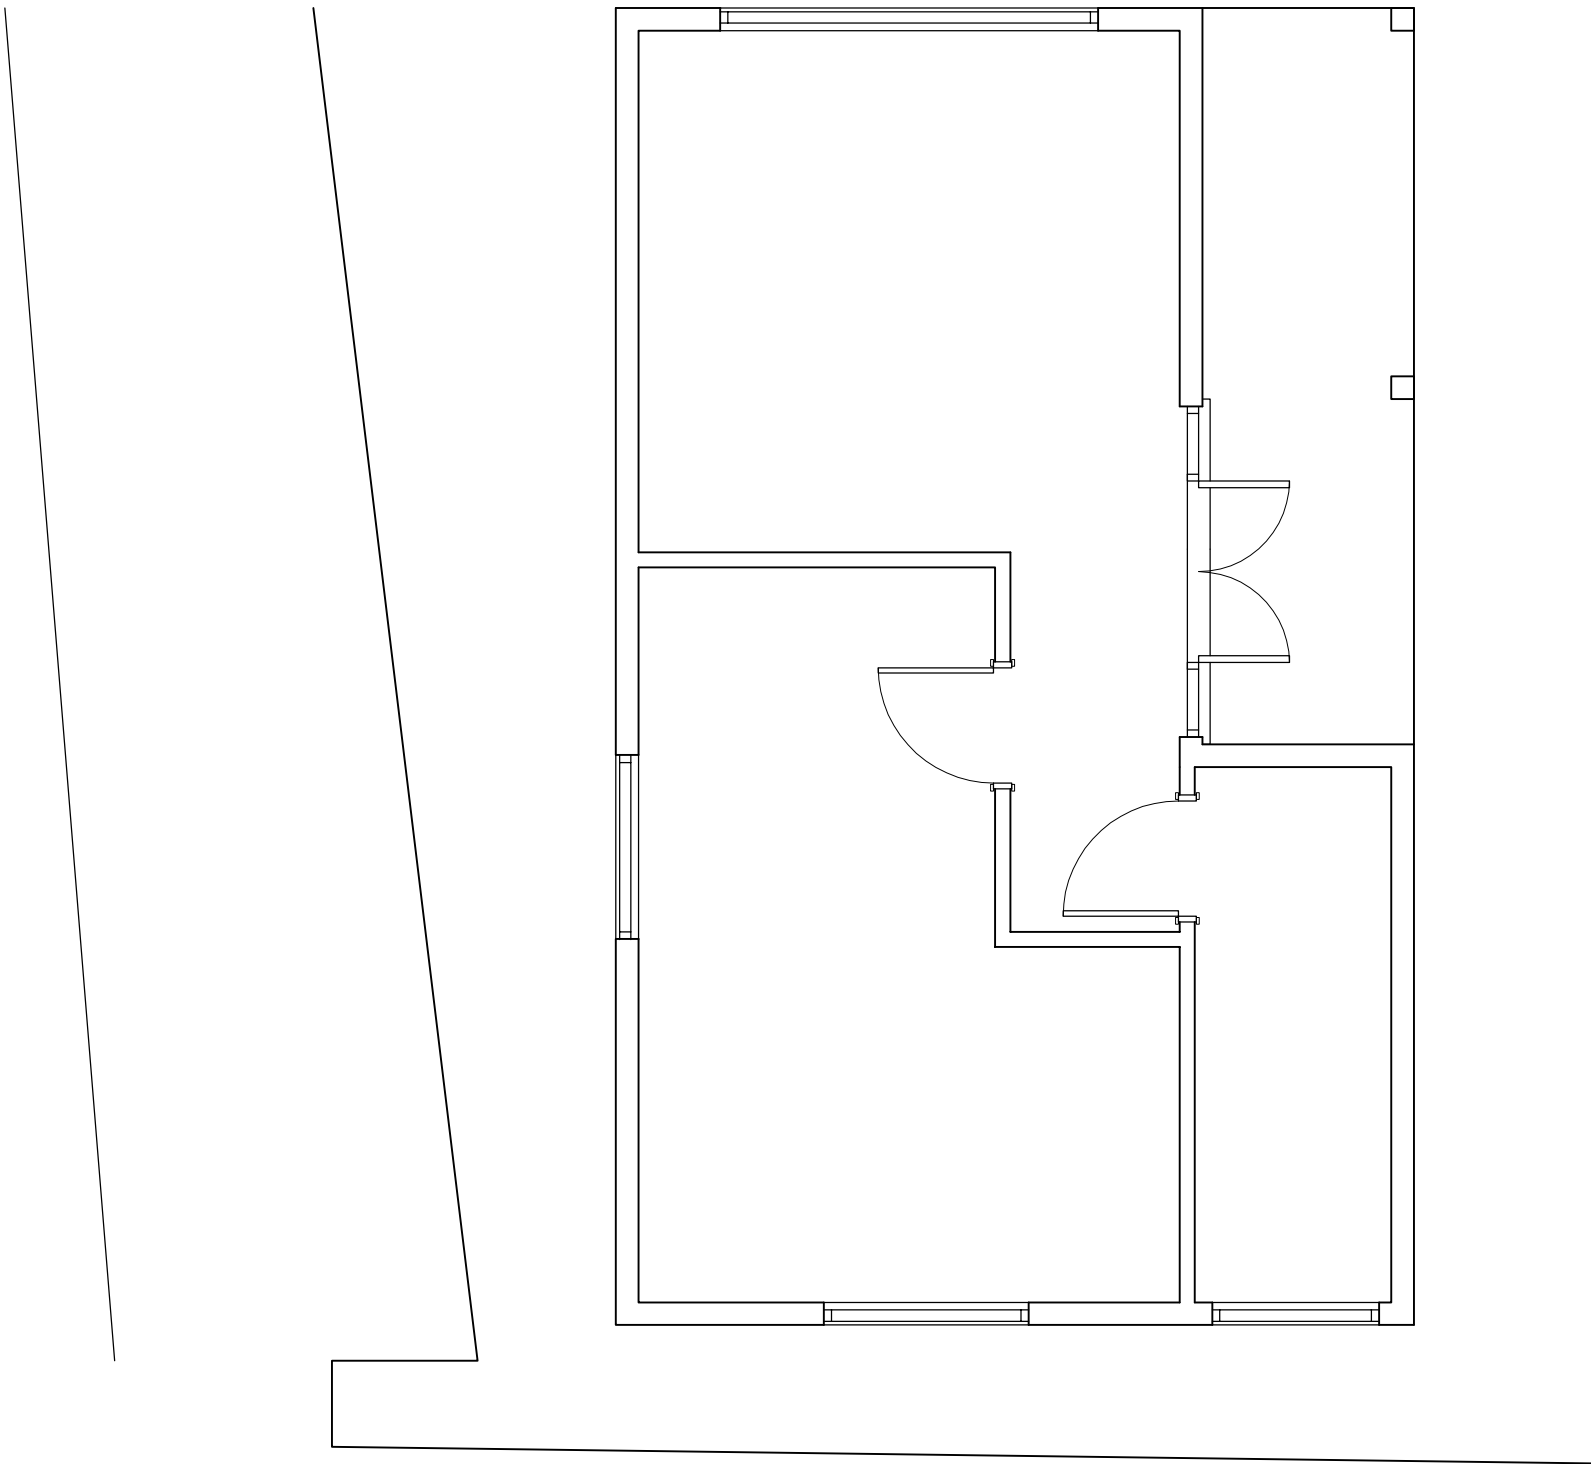

©Crown Copyright and database rights 2024 OS Licence no. AC0000849896

DATE	MODIFICATION	ISSUE	TITLE:- PROPOSED GARDEN ROOM 71 PEPPARD ROAD, CAVERSHAM. RG4 8NH FOR Mr and Mrs B Giamatti NEW OUTBUILDING	SCALE:- 1:50 uos	
				DRAWN BY:- CVS Designs	DATE:- JUNE 2024
				DRAWING No:- 01	REV:-