



Site Plan Scale 1:200

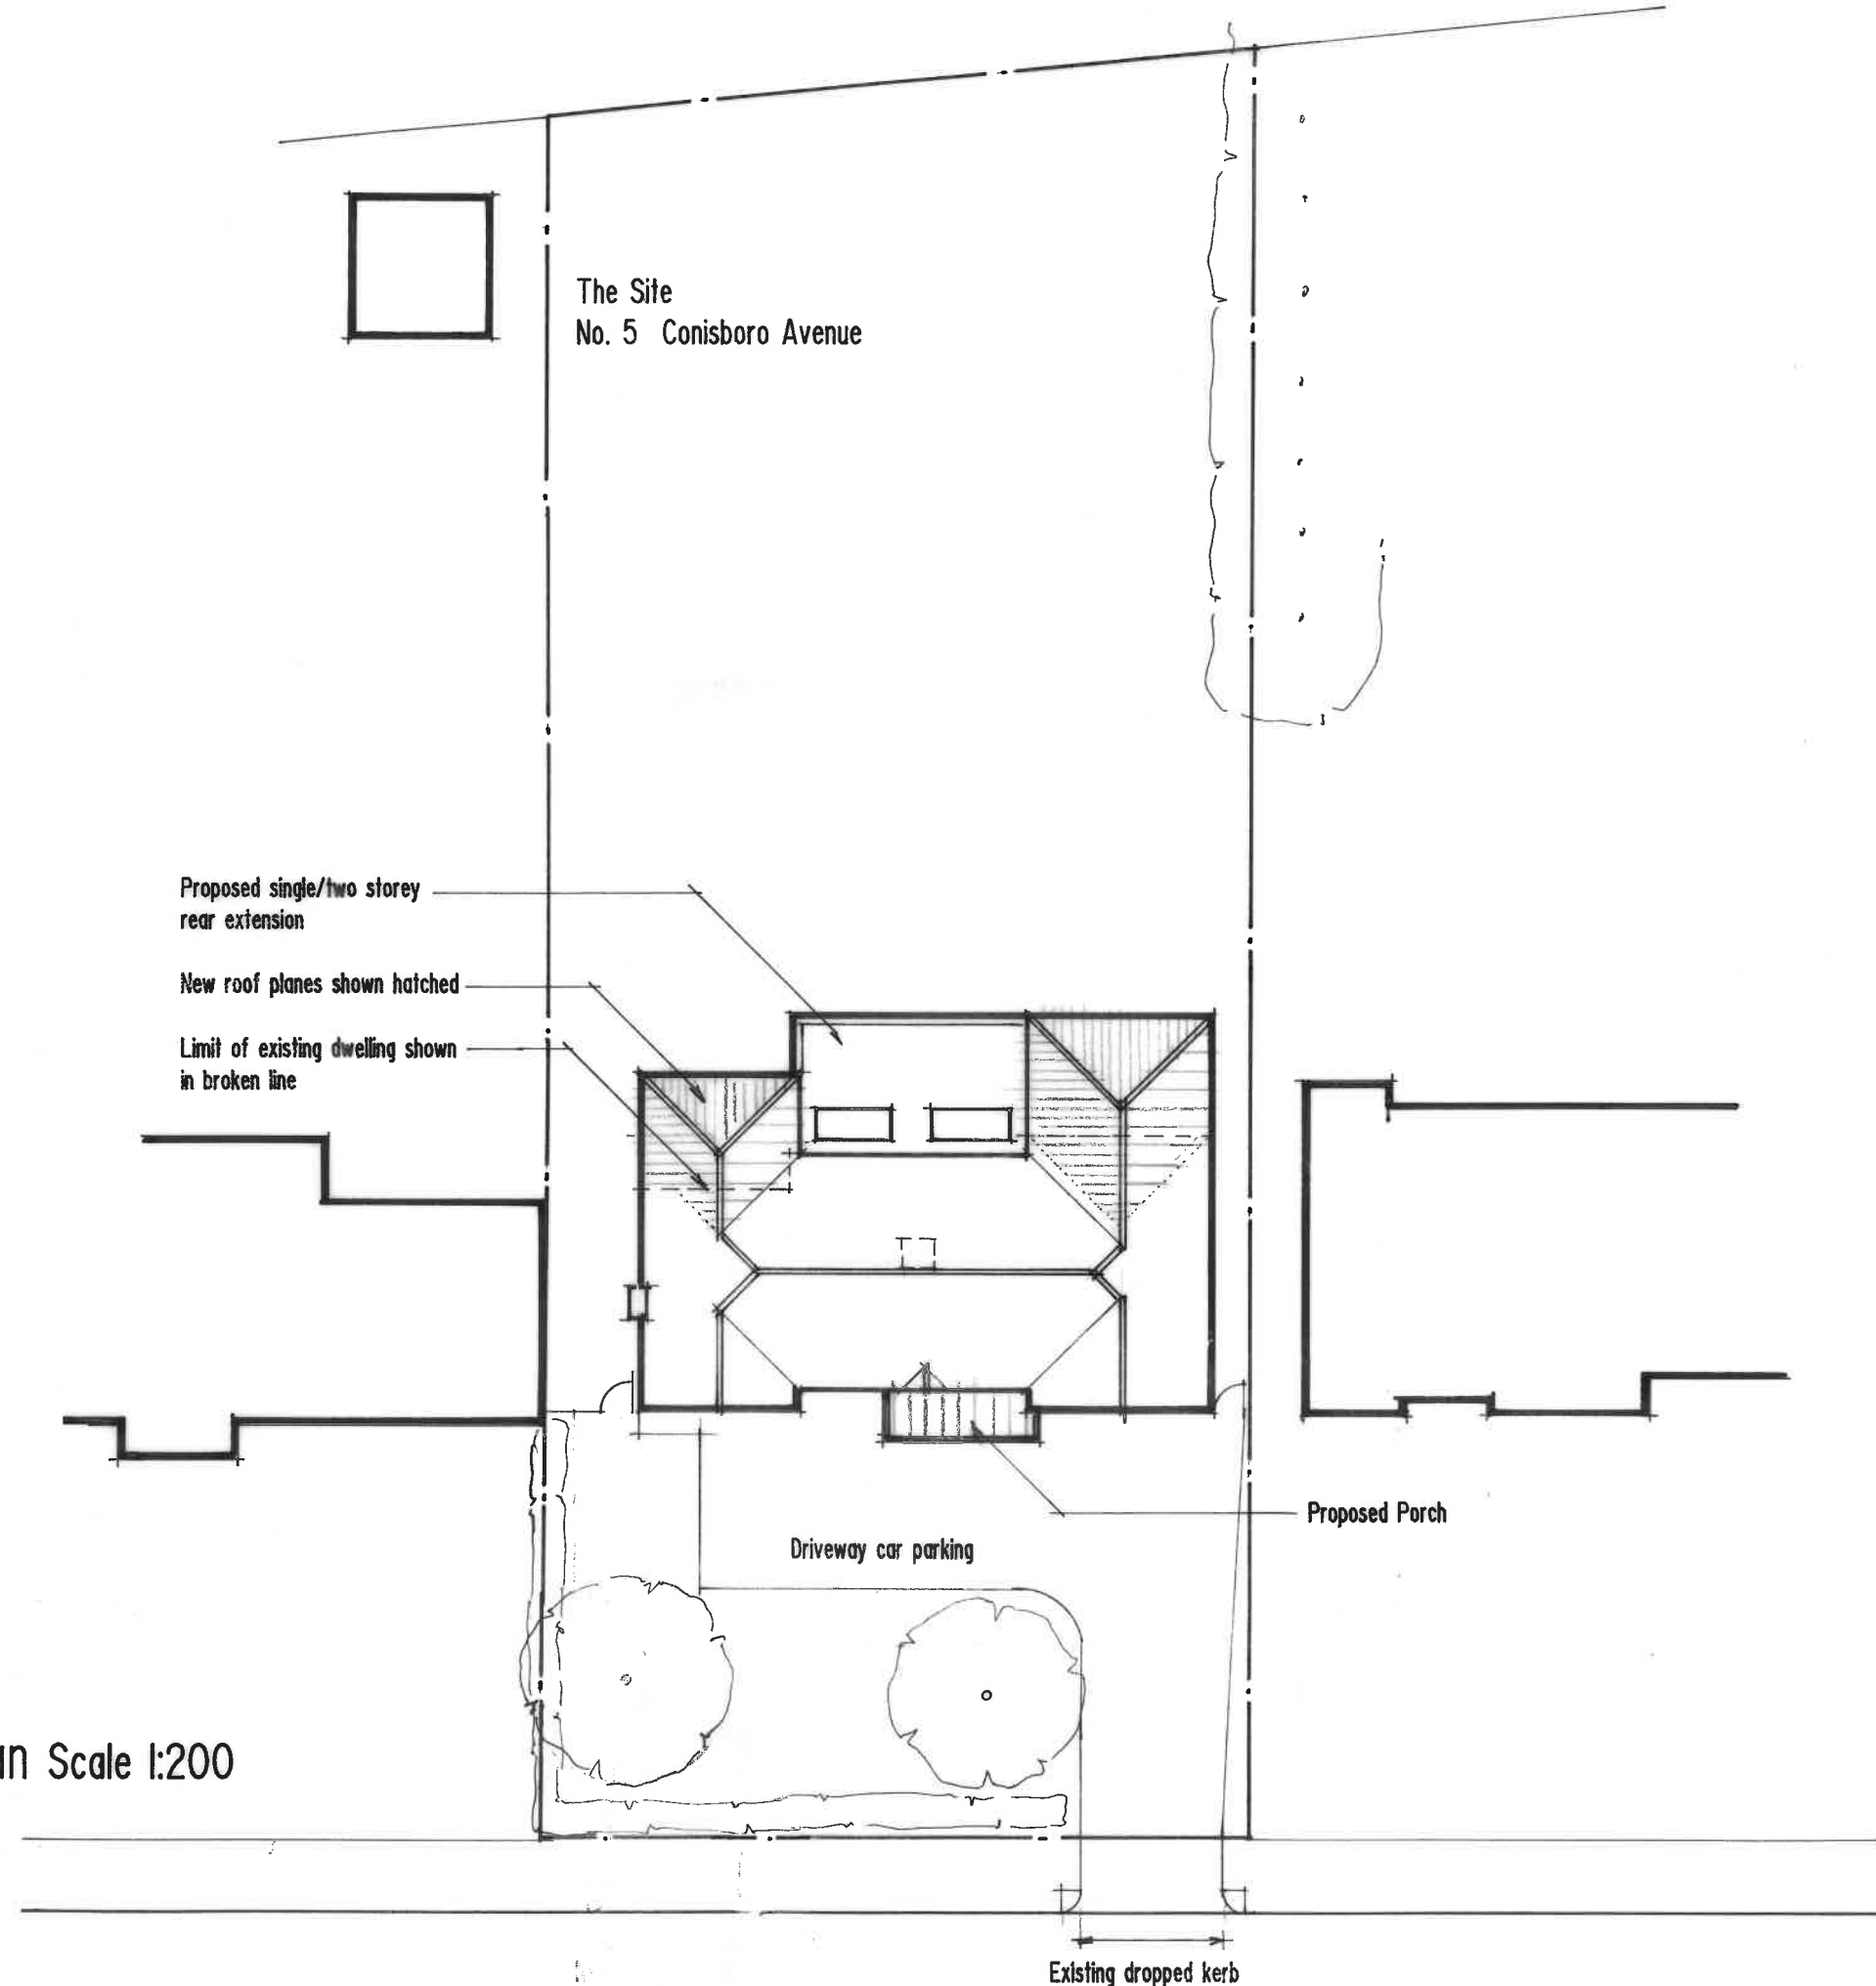

CONISBORO AVENUE

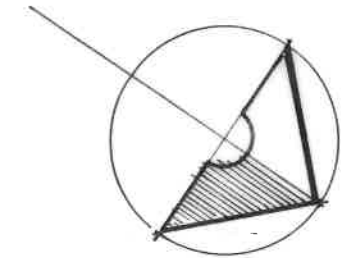

REV B New driveway access proposal omitted.
REV A Trees in front garden retained.

May 2024
Marb 2024

PROPOSED ALTERATIONS TO
No. 5 CONISBORO AVENUE CAVERSHAM
READING BERKS. RG4 7JB
Scale 1:200 Mar 2024 Drg. 04 *B*
For: Mr. & Mrs. T. HUGHES
Site Plan

 **SKD**design

Architectural & Building Consultancy

Unit 2 Howe Lane Farm, Howe Lane Maidenhead SL6 3JP
Tel 01628 436827 Email stuart@skddesign.co.uk