


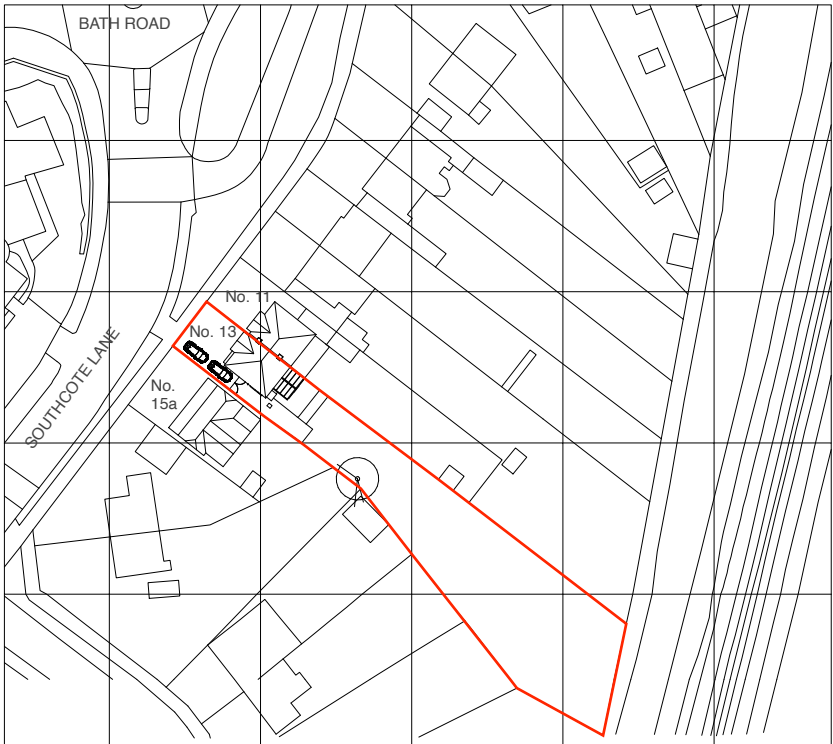


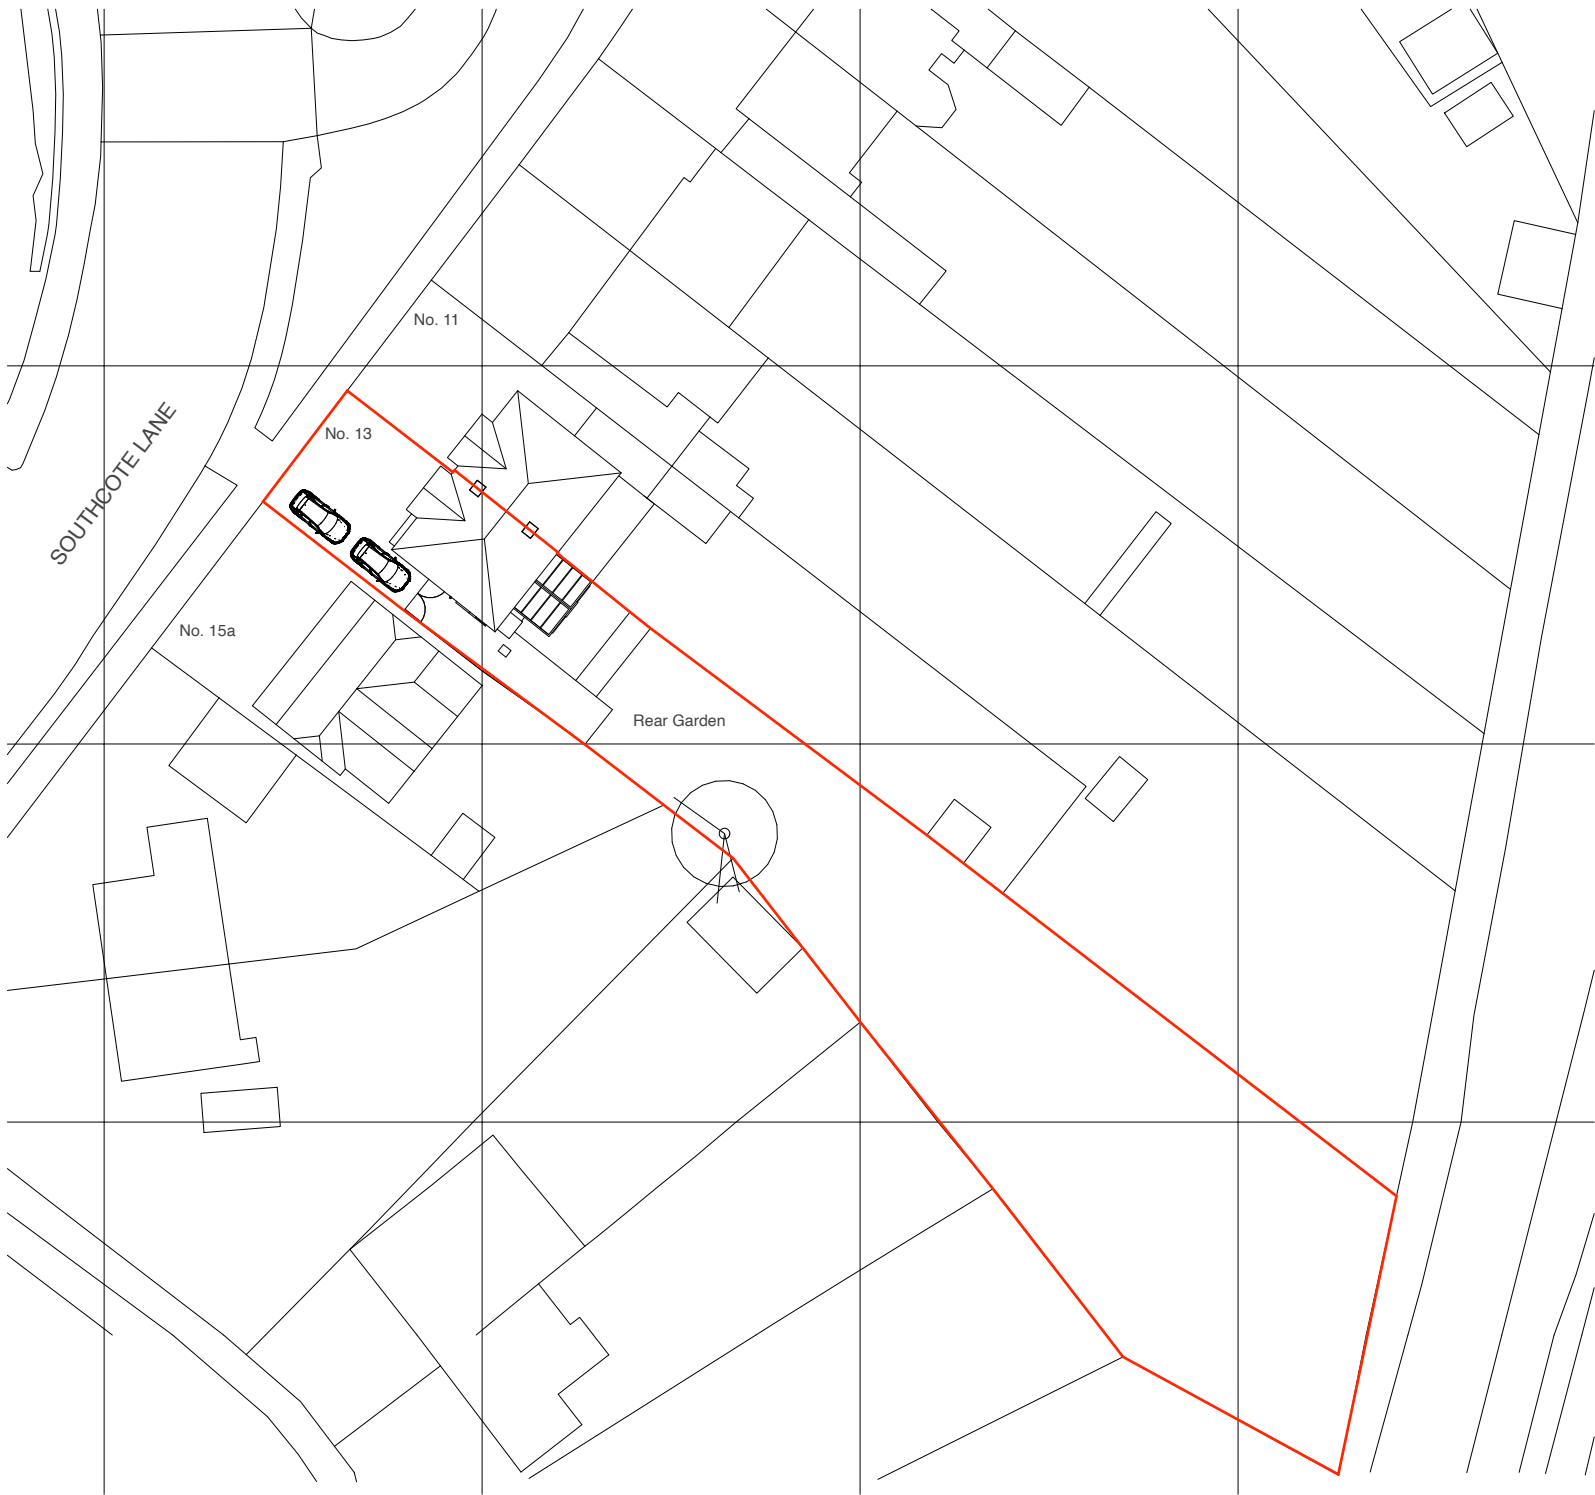

Site Location Plan

 

Block Plan

 


Drawing Title	
Location + Block Plan As Existing	
Project	Client
13 Southcote Lane, Reading, RG30 3AA	Simran Sagoo Jaskaran Padda
Date	
April 2024	


Project no. / Stage /	Drawing no. / Revision
1152- PLA-	001_B
Revision notes:	Drawn by: LW
A - First Issue B - 18.06.24 - Neighbours patio level updated	
Copyright Whitfield:Design Architects © 2024 Web: www.whitfield-design.co.uk Email: liam@whitfield-design.co.uk Phone: 07810794436	
NOTES: Print all drawings in full colour at A3 size. All measurements to be confirmed on site by the contractor prior to starting any building work. All structure indicative, see Structural Engineer's drawings for more information. Design to comply with the latest Building Regulations and Approved Documents.	




Drawing Title		Project no. / Stage /	Drawing no. / Revision
Site Photos		1152- PLA-	002_A
Photos Taken 28.03.2024		Revision notes:	Drawn by: LW
Project		Client	
13 Southcote Lane, Reading, RG30 3AA		Simran Sagoo Jaskaran Padda	
Date		NOTES:	
April 2024		Print all drawings in full colour at A3 size. All measurements to be confirmed on site by the contractor prior to starting any building work. All structure indicative, see Structural Engineer's drawings for more information. Design to comply with the latest Building Regulations and Approved Documents.	
Copyright Whitfield Design Architects © 2024 Web: www.whitfield-design.co.uk Email: liam@whitfield-design.co.uk Phone: 07810794436		A - First Issue	
		WHITFIELD : DESIGN ARCHITECTS	

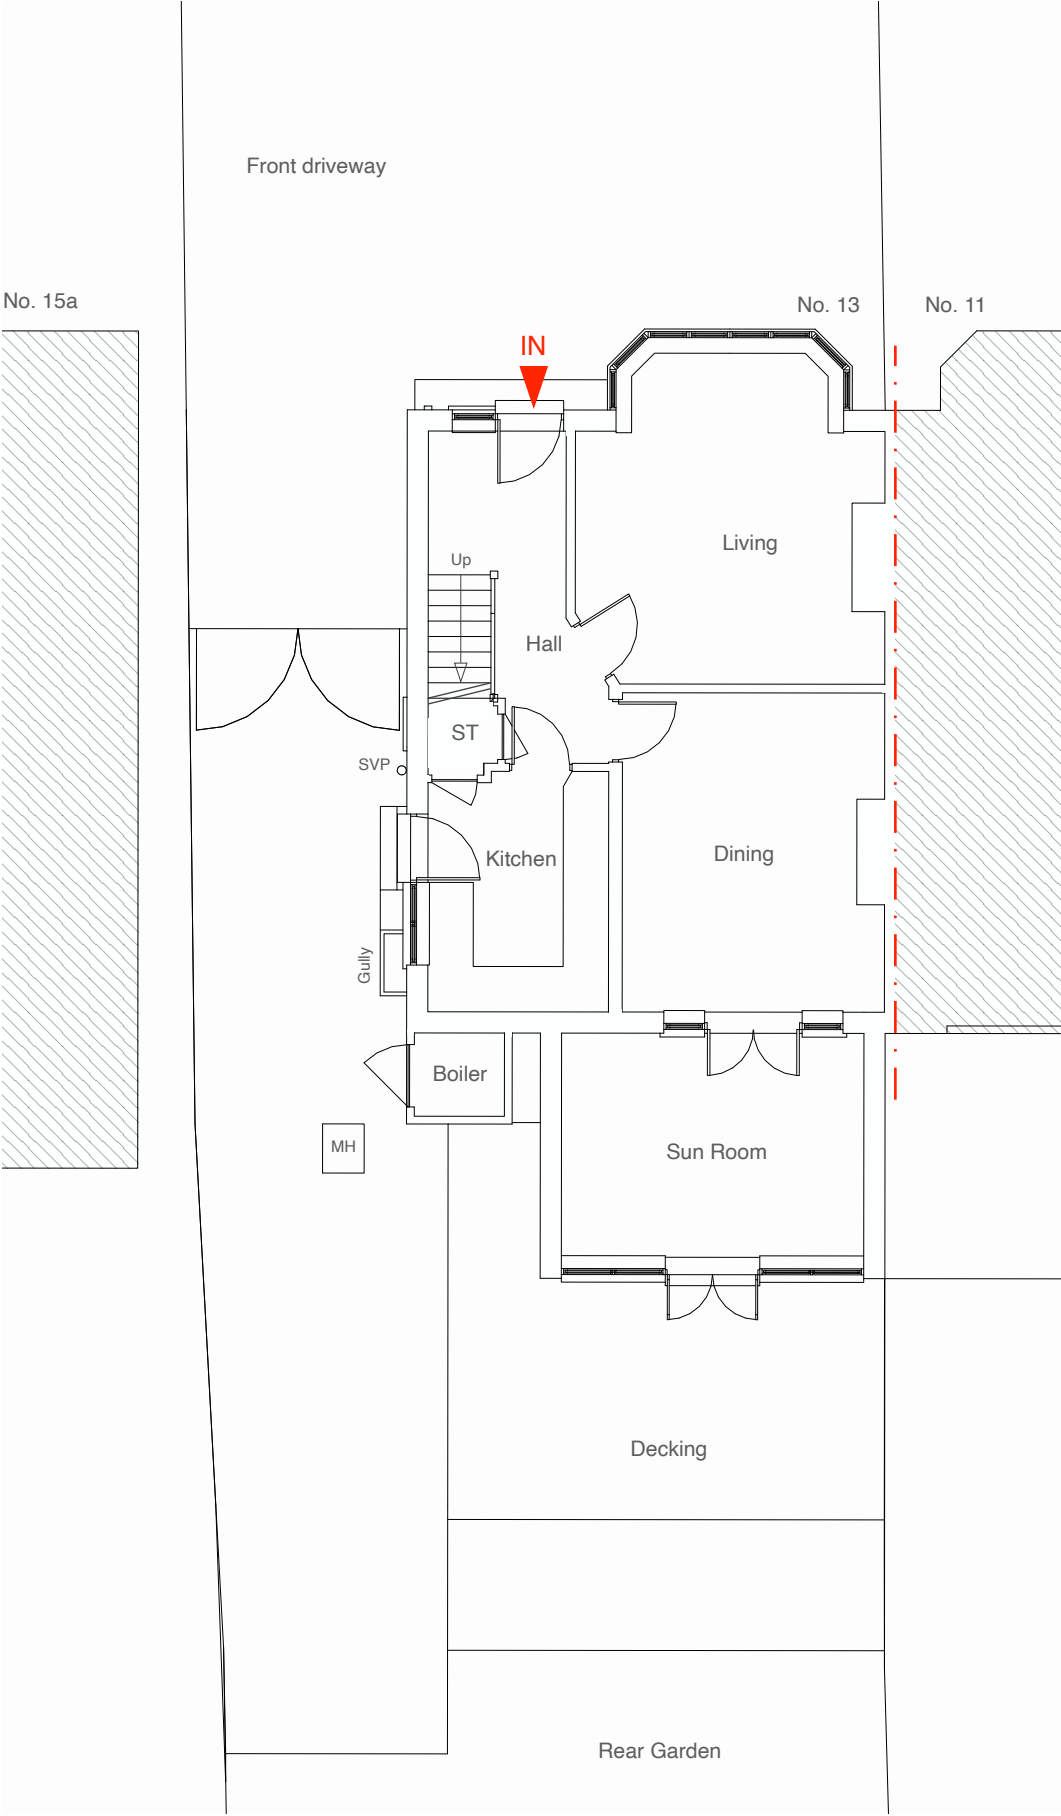

Ground Floor Plan

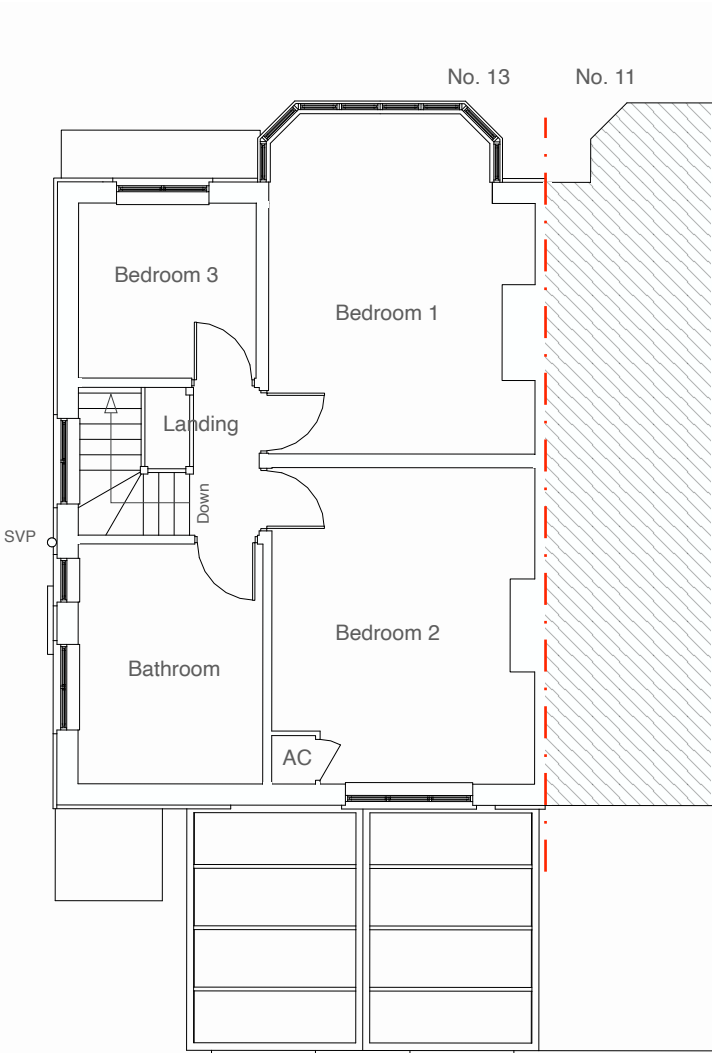

First Floor Plan

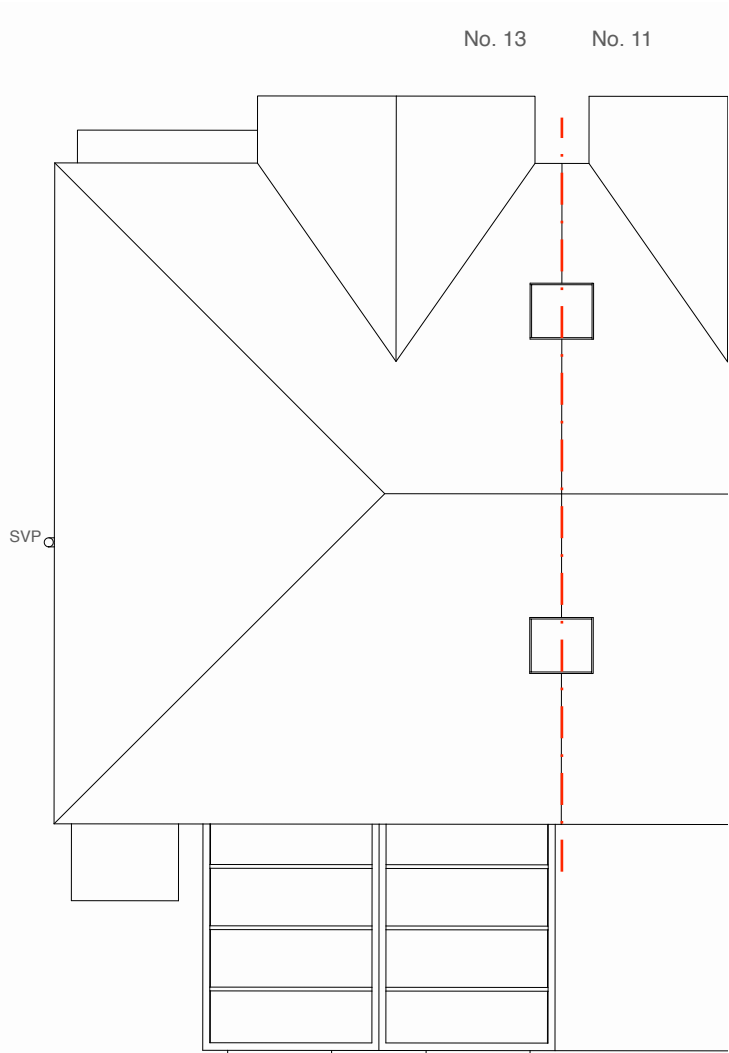

Roof Plan



1:100 @ A3

0 1 2 3 4 5 10m

Drawing Title	
Existing GA Plans	
Project	Client
13 Southcote Lane, Reading, RG30 3AA	Simran Sagoo Jaskaran Padda
Date	
April 2024	

Project no. / Stage /	Drawing no. / Revision
1152- PLA-	003_B
Revision notes:	Drawn by: LW
A - First Issue B - 18.06.24 - Neighbours patio level updated	
Copyright Whitfield Design Architects © 2024 Web: www.whitfield-design.co.uk Email: liam@whitfield-design.co.uk Phone: 07810794436	
NOTES: Print all drawings in full colour at A3 size. All measurements to be confirmed on site by the contractor prior to starting any building work. All structure indicative, see Structural Engineer's drawings for more information. Design to comply with the latest Building Regulations and Approved Documents.	


WHITFIELD : DESIGN
ARCHITECTS



Front elevation




Rear Elevation

 


Drawing Title		Project no. / Stage /	Drawing no. / Revision
Existing Elevations		1152- PLA-	004_B
		Revision notes: Drawn by: LW	
		A - First Issue B - 18.06.24 - Neighbours patio level updated	
Project	Client	Copyright Whitfield Design Architects © 2024 Web: www.whitfield-design.co.uk Email: liam@whitfield-design.co.uk Phone: 07810794436 NOTES: Print all drawings in full colour at A3 size. All measurements to be confirmed on site by the contractor prior to starting any building work. All structure indicative, see Structural Engineer's drawings for more information. Design to comply with the latest Building Regulations and Approved Documents.	
13 Southcote Lane, Reading, RG30 3AA	Simran Sagoo Jaskaran Padda		
Date	April 2024		

WHITFIELD : DESIGN ARCHITECTS


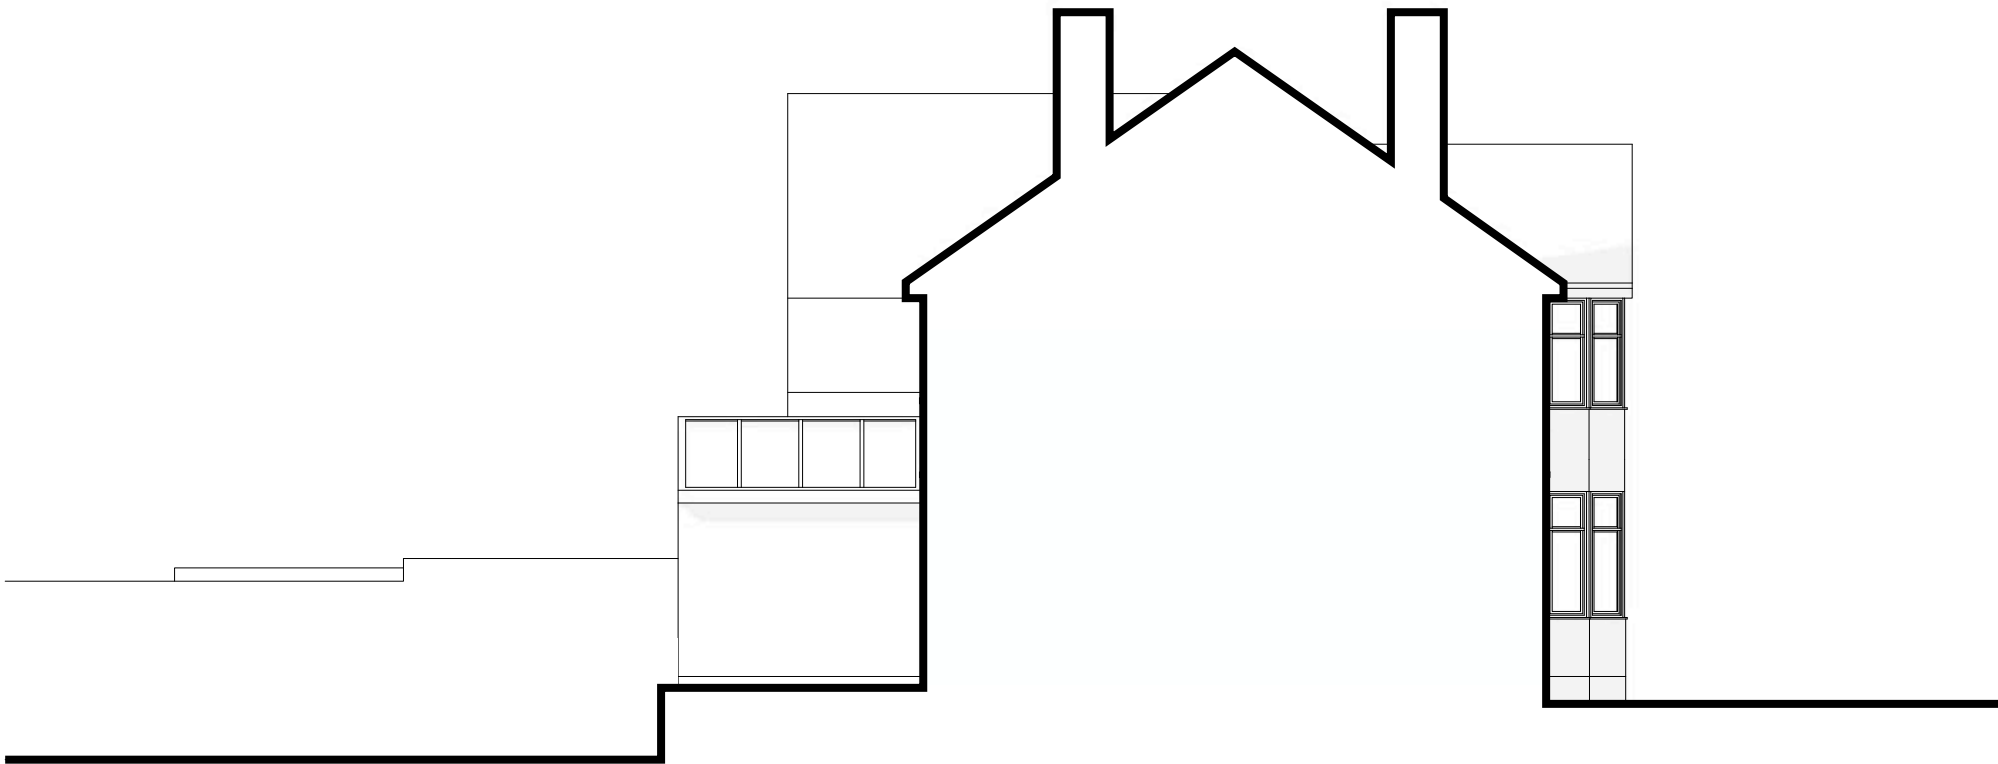


Section through the party wall between no. 13 and no. 11

Drawing Title		Project no. / Stage /		Drawing no. / Revision	
Existing Elevations		1152- PLA-		005_B	
		Revision notes:		Drawn by: LW	
		A - First Issue			
		B - 18.06.24 - Neighbours patio level updated			
Project		Client			
13 Southcote Lane, Reading, RG30 3AA		Simran Sagoo Jaskaran Padda			
Date					
April 2024					
		Copyright Whitfield Design Architects © 2024 Web: www.whitfield-design.co.uk Email: liam@whitfield-design.co.uk Phone: 07810794436			
		NOTES: Print all drawings in full colour at A3 size. All measurements to be confirmed on site by the contractor prior to starting any building work. All structure indicative, see Structural Engineer's drawings for more information. Design to comply with the latest Building Regulations and Approved Documents.			

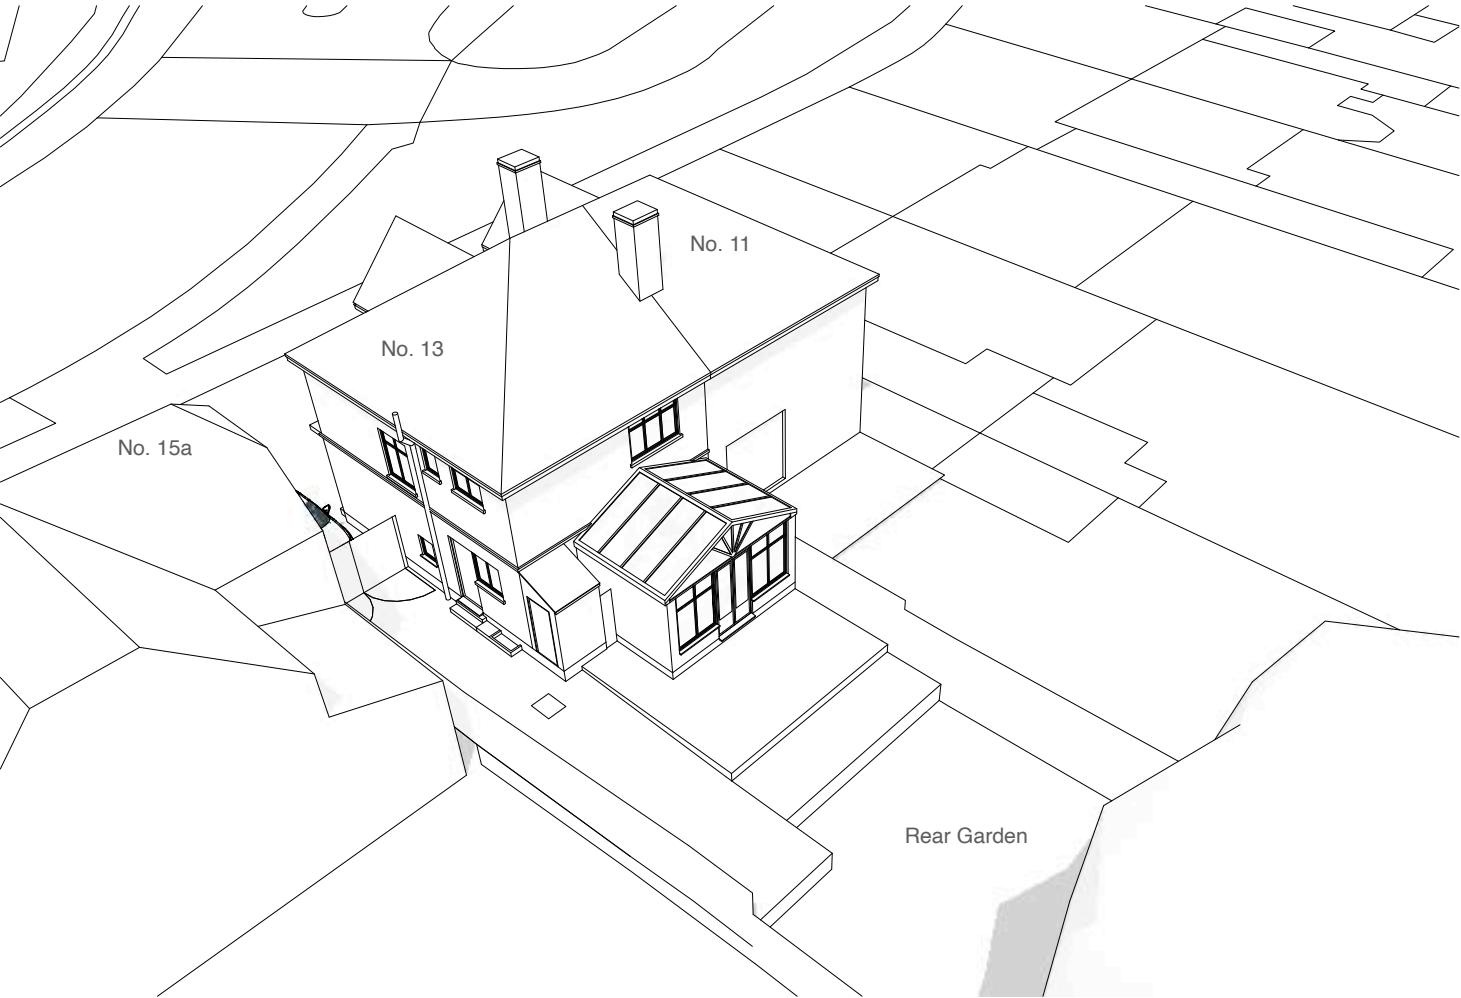

Birds eye views from the rear garden

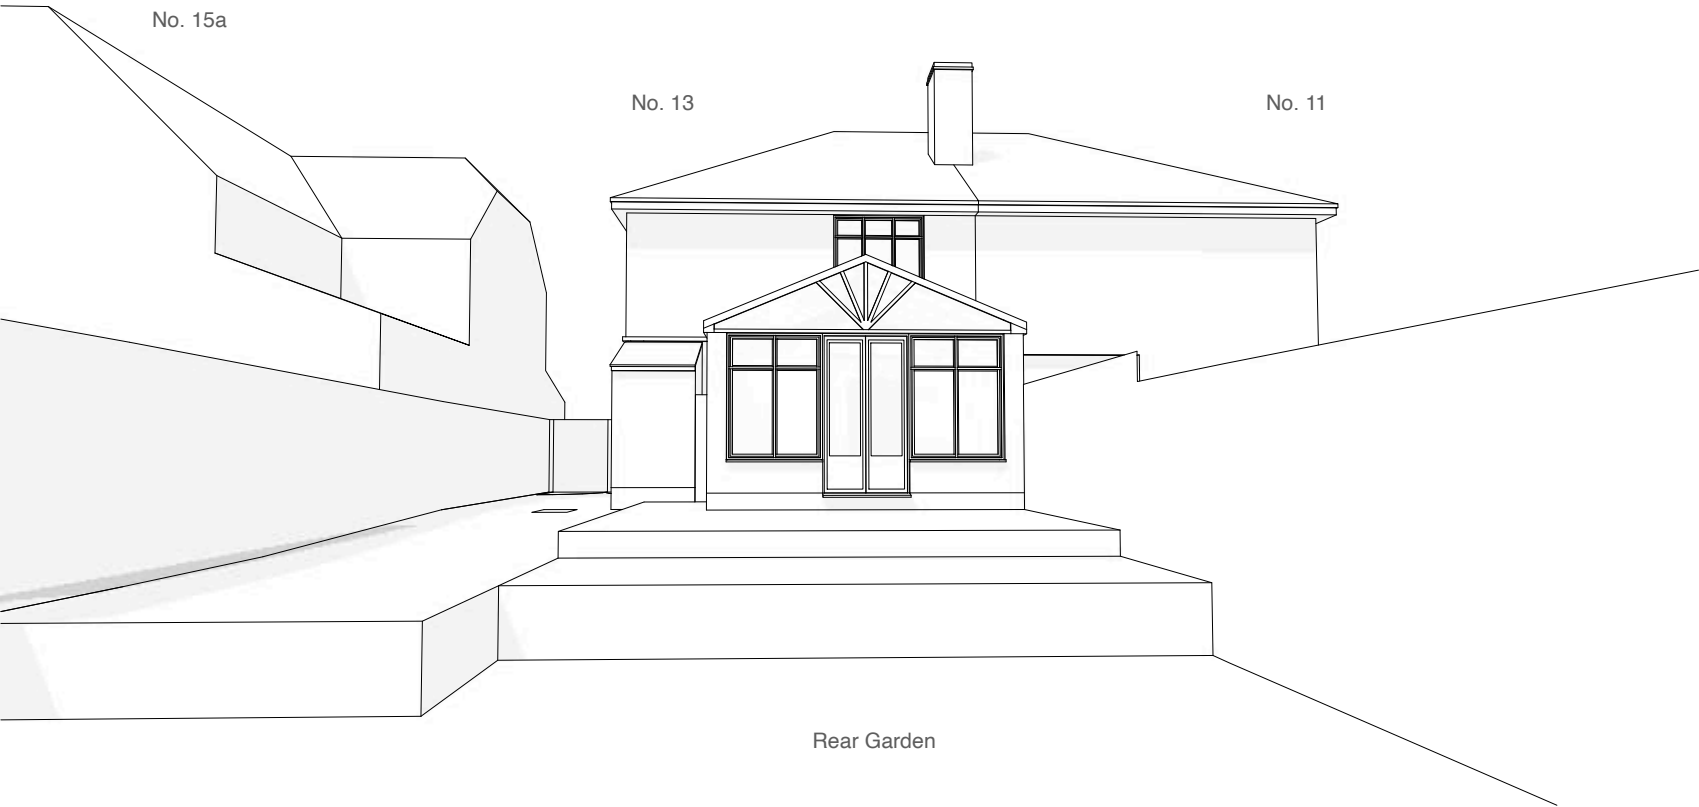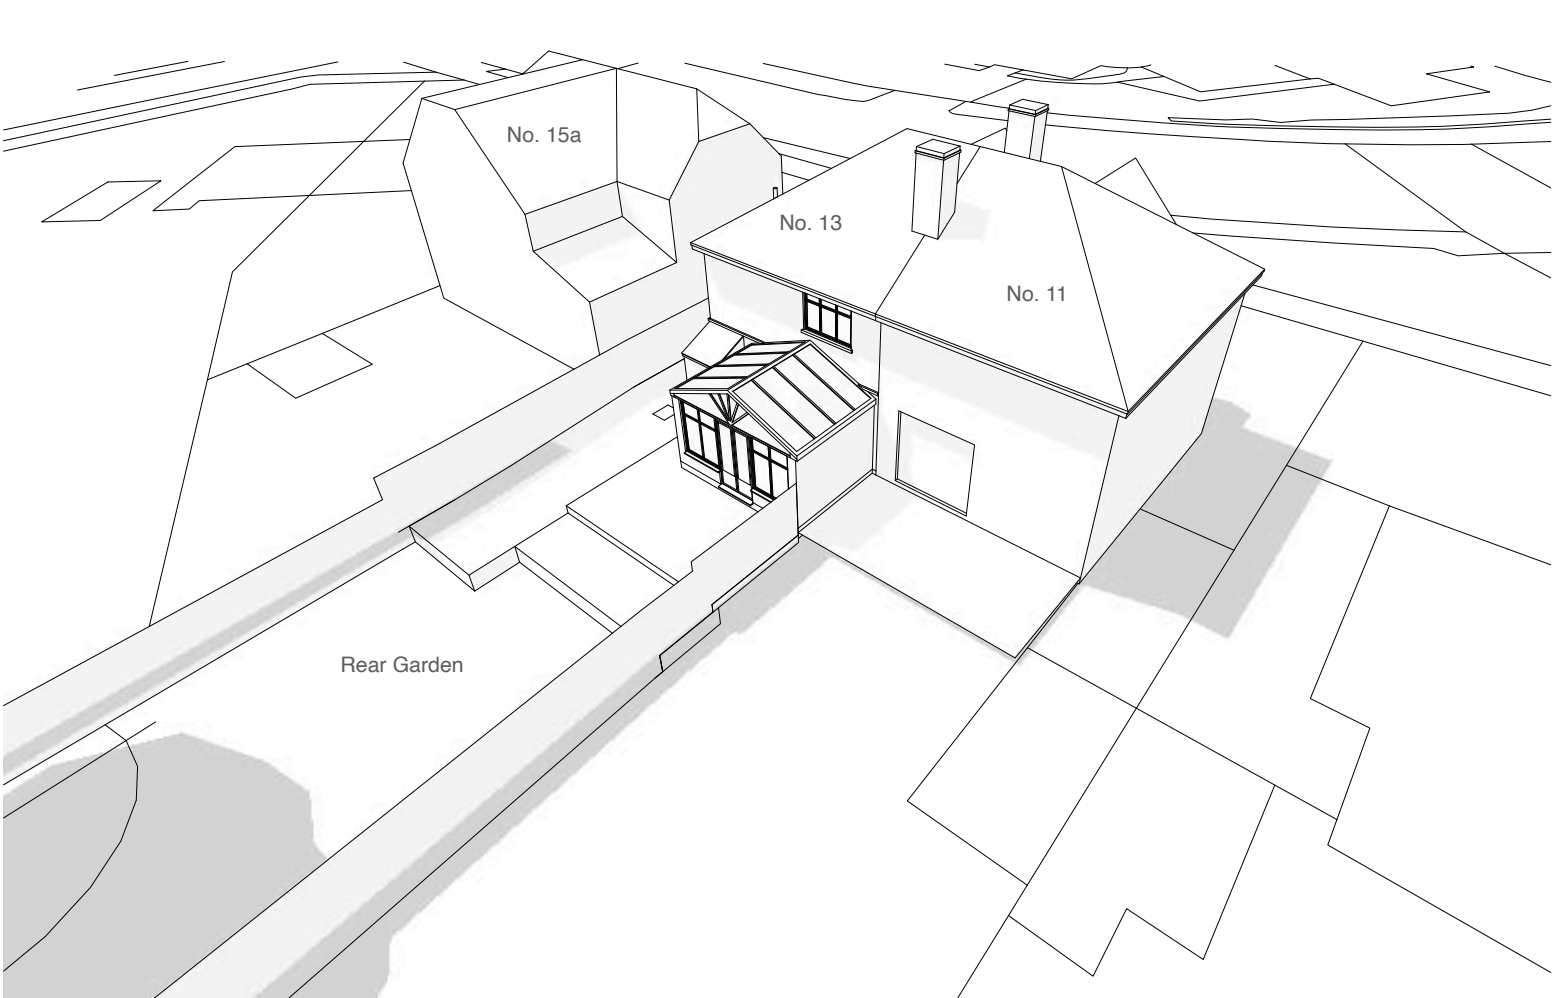

Perspective view from the rear garden

Drawing Title	
Existing 3D Views	
Project	Client
13 Southcote Lane, Reading, RG30 3AA	Simran Sagoo Jaskaran Padda
Date	
April 2024	

Project no. / Stage /	Drawing no. / Revision
1152- PLA-	006_B
Revision notes:	Drawn by: LW
A - First Issue	
Copyright Whitfield:Design Architects © 2024 Web: www.whitfield-design.co.uk Email: liam@whitfield-design.co.uk Phone: 07810794436	
NOTES: Print all drawings in full colour at A3 size. All measurements to be confirmed on site by the contractor prior to starting any building work. All structure indicative, see Structural Engineer's drawings for more information. Design to comply with the latest Building Regulations and Approved Documents.	