



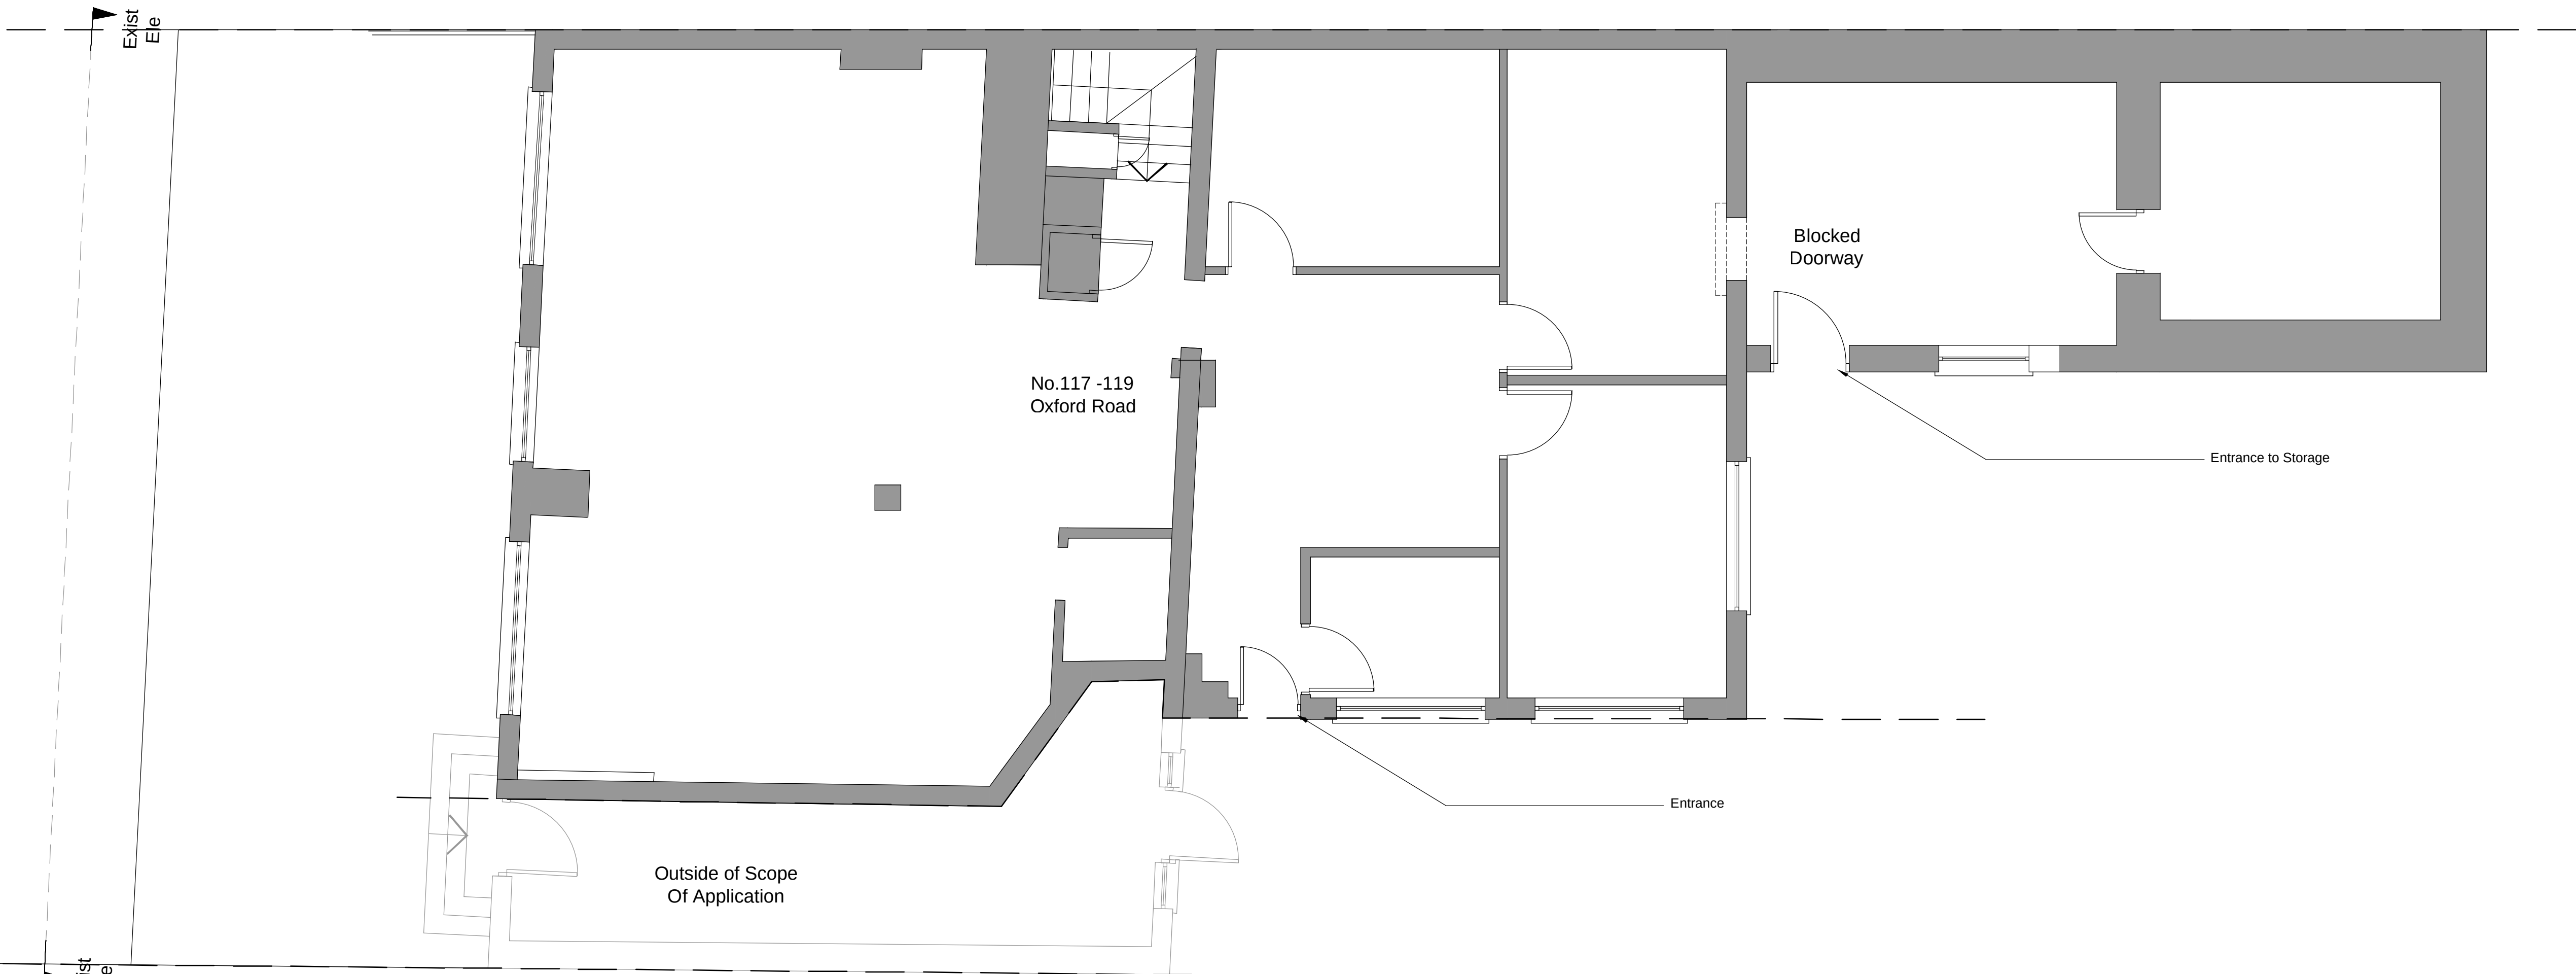


Existing Ground Floor Plan
(Scale 1:50)

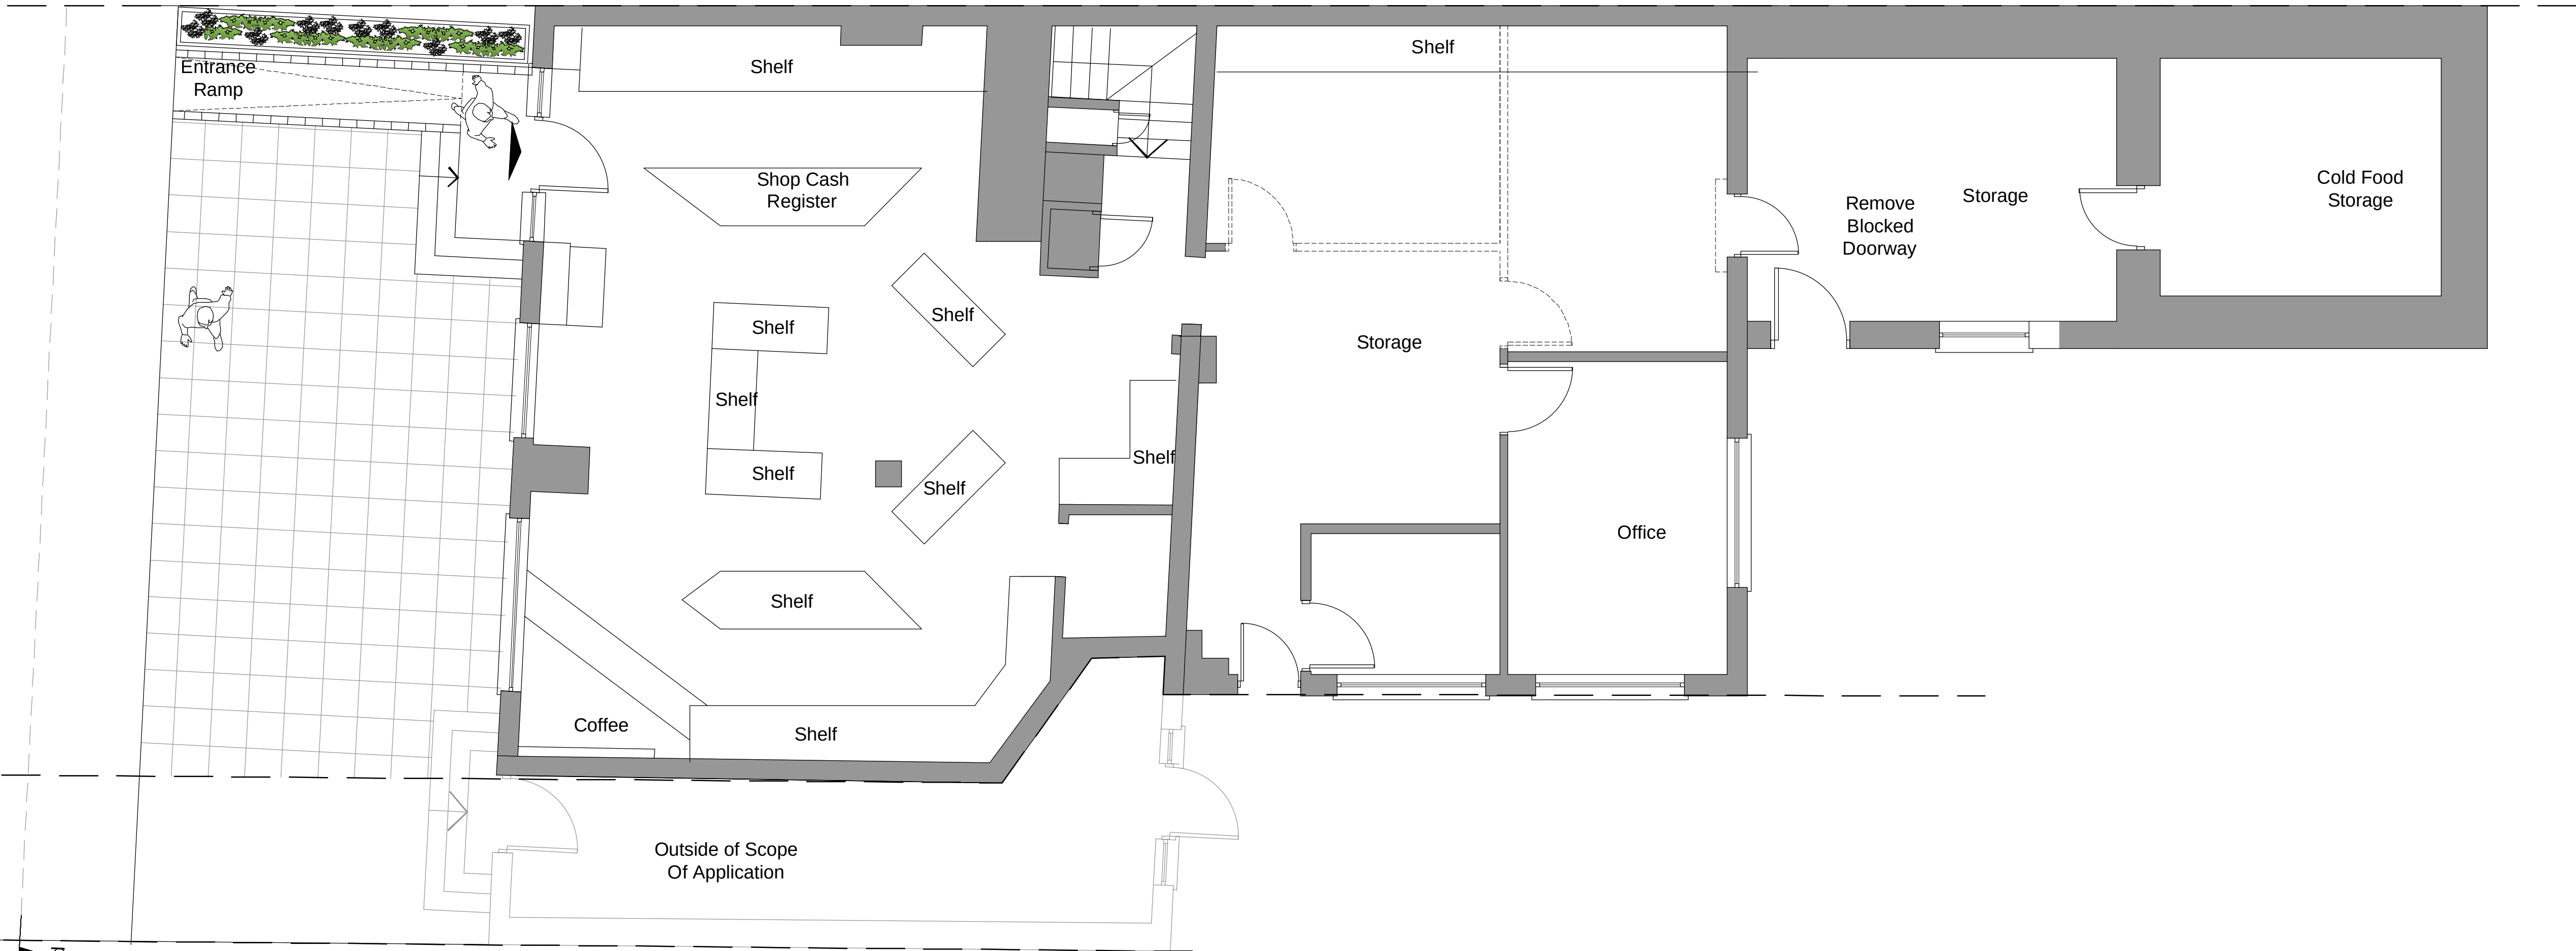

Proposed Ground Floor Plan
(Scale 1:50)

KEY

- EXISTING STRUCTURE/PARTITION
- PARTITION WALLS TO BE REMOVED
- NEW BLOCK PAVERS

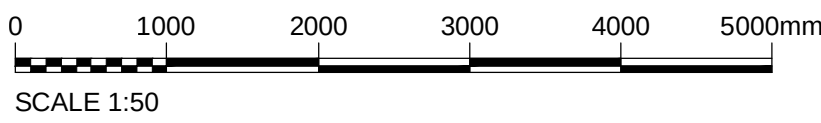

REV	DATE	DRN	CHKD	APPD	DESCRIPTION
E	14.06.24	JA	DA	JA	ISSUED FOR PLANNING APPROVAL
D	10.06.24	JA	DA	JA	ISSUED WITH RAMP, BIO AND DISPLAY AREA ADDED
C	05.06.24	JA	DA	JA	ISSUED WITH DOOR CHANGED & PLANTER ADDED
B	07.03.24	JA	DA	JA	ISSUED FOR PLANNING APPROVAL
A	28.02.24	JA	DA	JA	ISSUED TO CLIENT

For Approval



E: info@bluebirdengineering.co.uk
T: 0118 9583 551
A: 46LondonStreet,Reading,RG1 4SQ

CLIENT ECO MARKET LTD

PROJECT 117-119 Oxford Road
Reading

TITLE Existing and Proposed
Ground Floor
Planning

DRAWN JA DATE Feb 24 SCALE As Shown @ A1

DRG NO A-1010 REV E

© BLUEBIRD ENGINEERING LTD 2022