


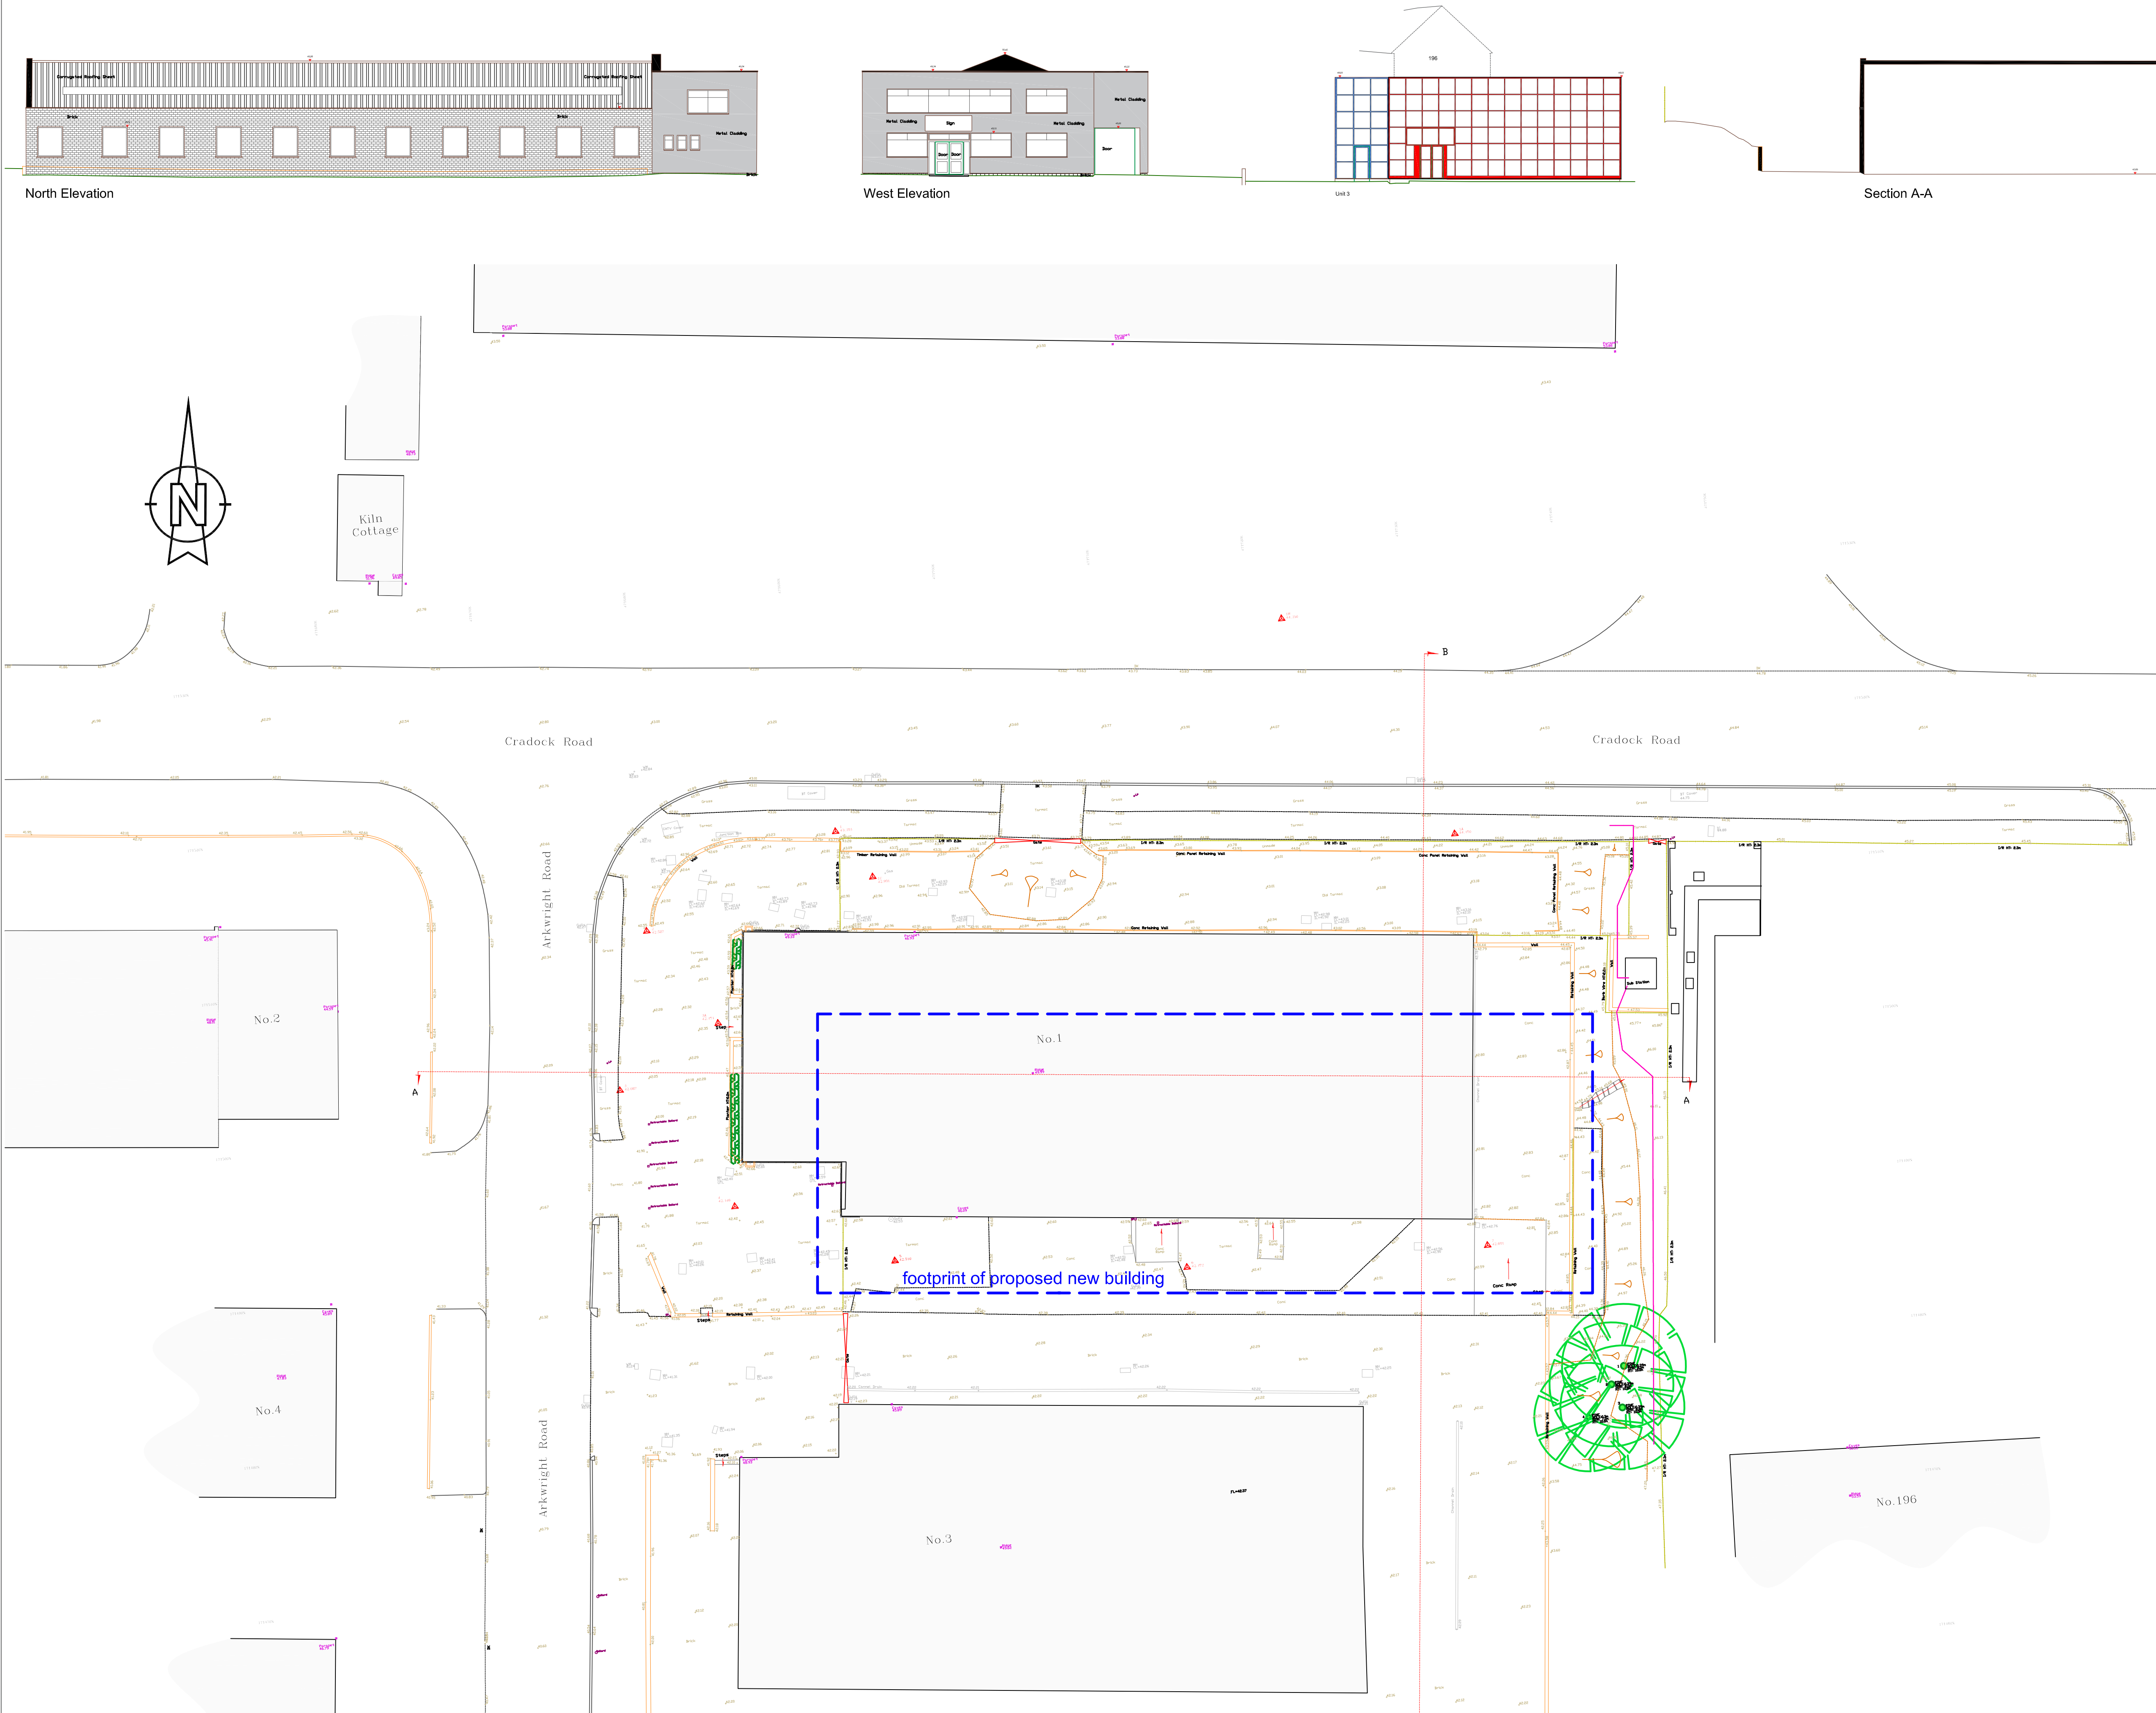

This drawing is the copyright property of Paul Reeves Architectural and may not be copied or reproduced without consent. All dimensions must be checked on site before commencing work.

dra. no.851-
01 Existing
02 Site & Floor Plans
03 Elevations & Section

Rev	Date	Details
-----	------	---------

Existing Layout

CLIENT:
Studland Properties

SITE ADDRESS:
1 Arkwright Road
Reading
RG2 0LU

PROJECT:
Replacement industrial unit

DRAWN:	P.R.	SCALE:	1:200 @ A1, 1:400 @ A3
CHECKED:		DATE:	05.03.24

1:200
0 4m 8m 12m 16m

Paul Reeves
Architectural

Fairbank, Eynsford Road, Farningham, Kent DA4 0BQ
Tel: 07848 453214 reeves-uk.com

DRAWING No.	851-01	REV:
-------------	--------	------