



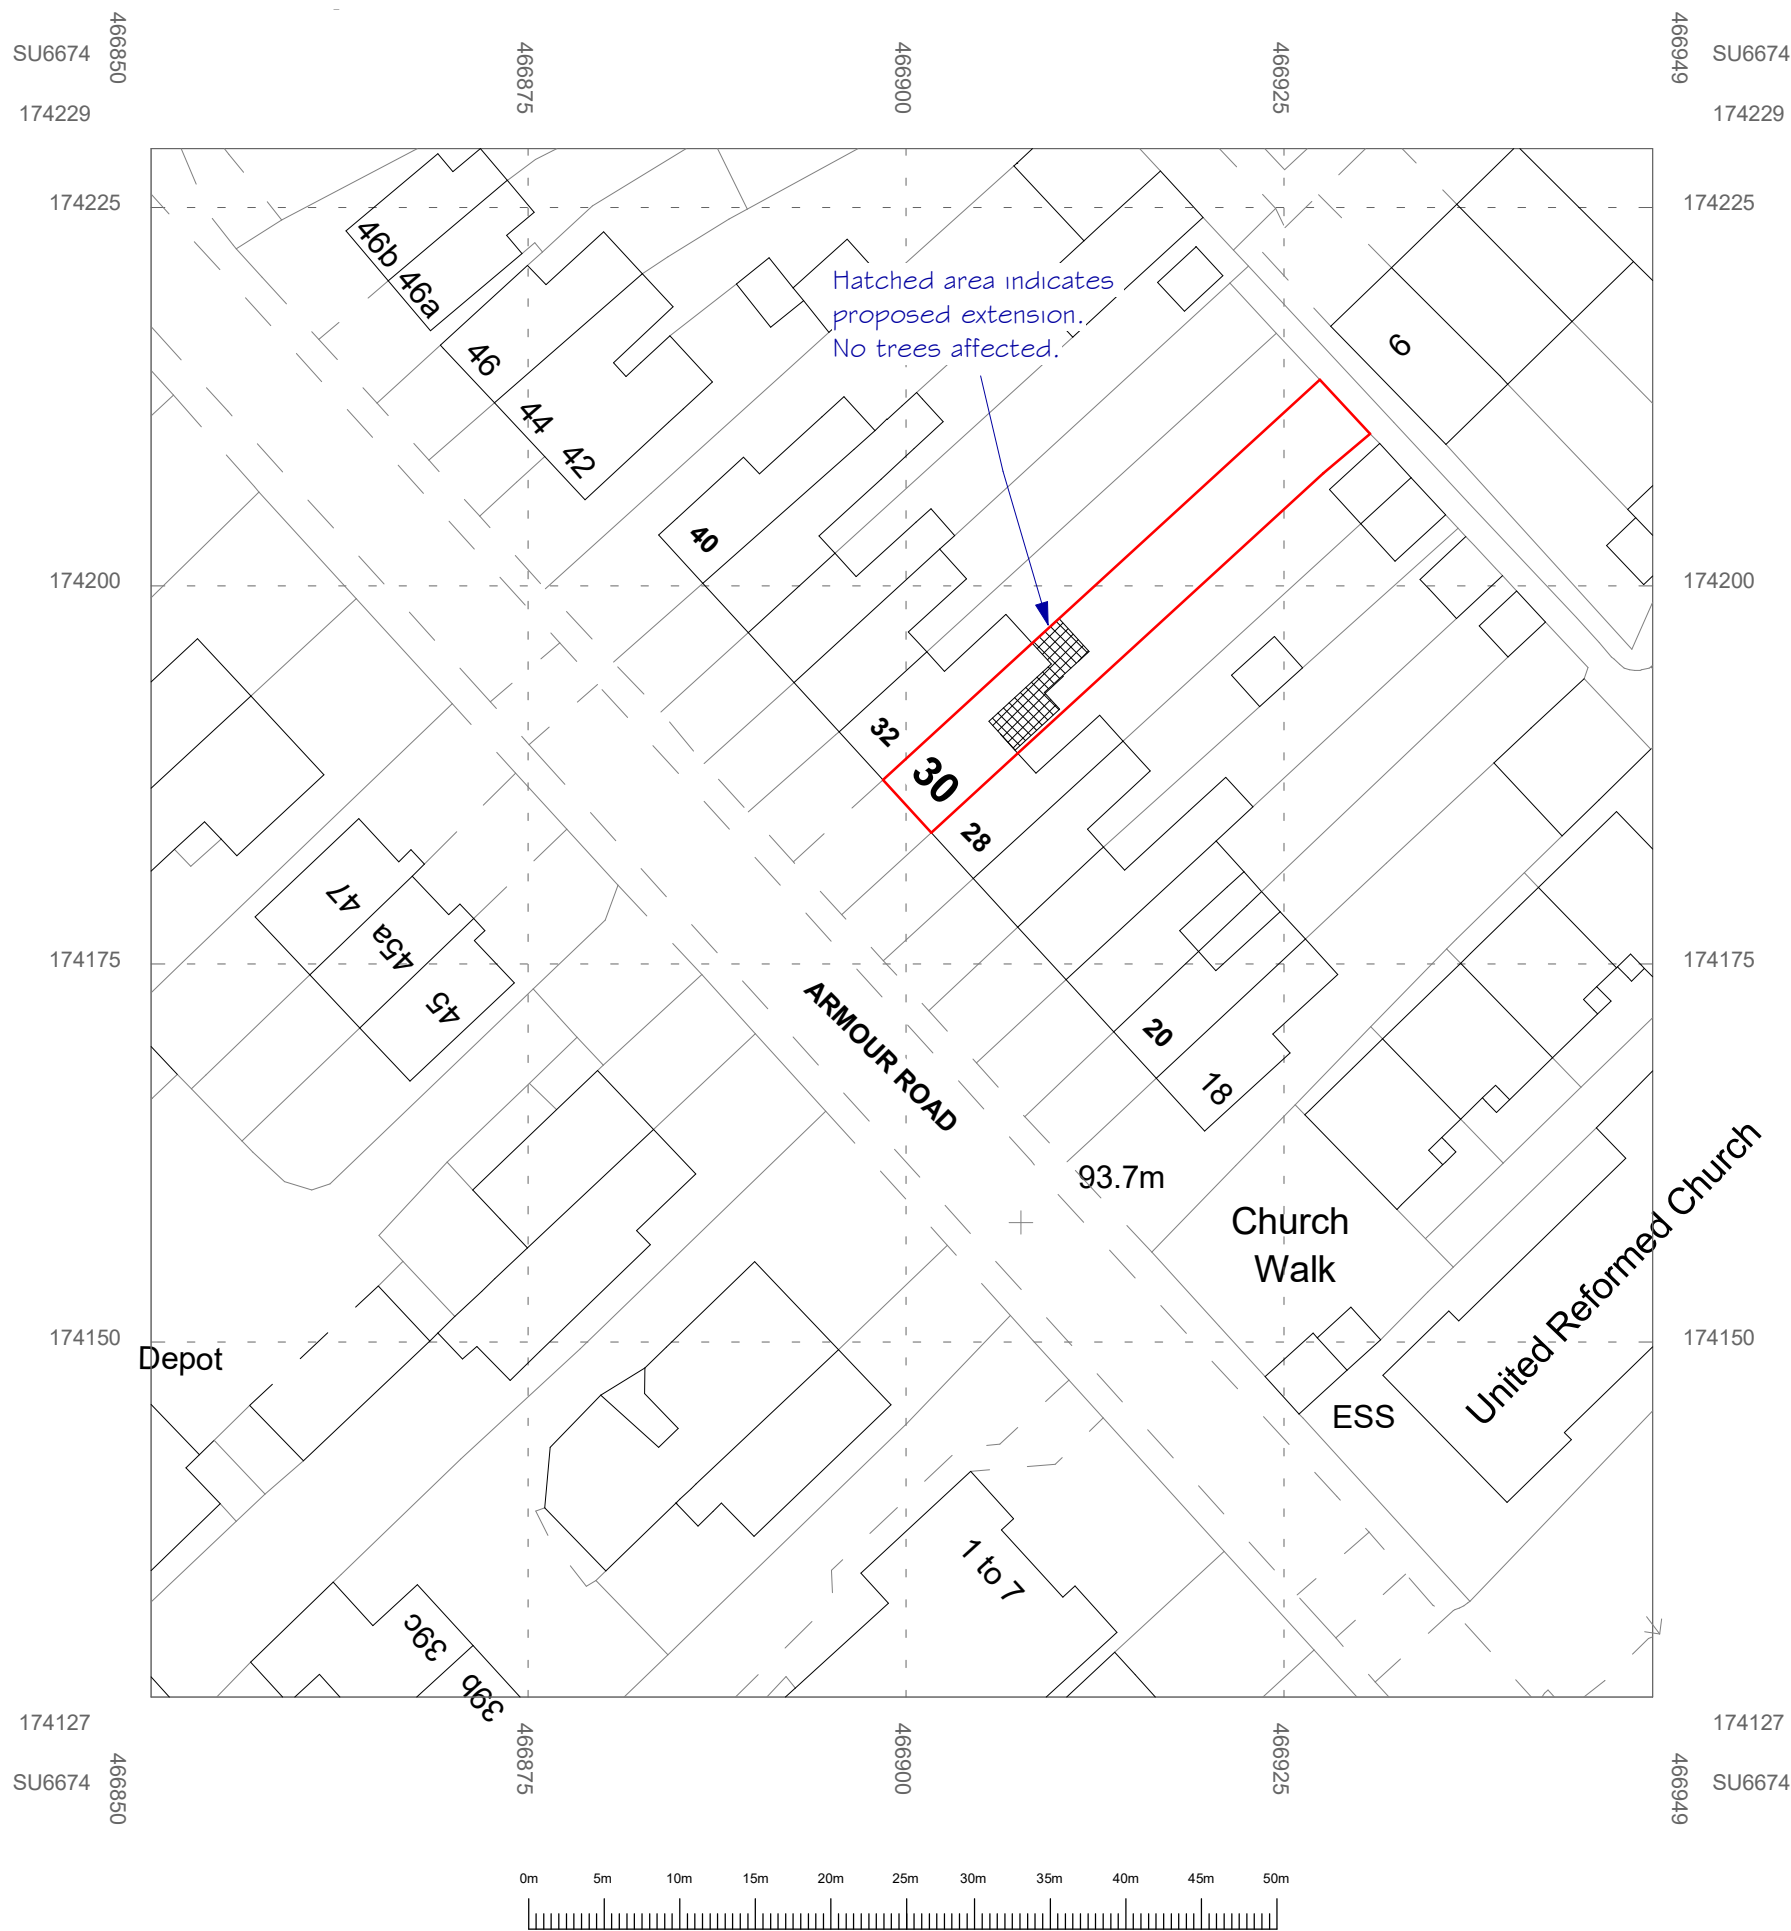


Hatched area indicates
proposed extension.
No trees affected.

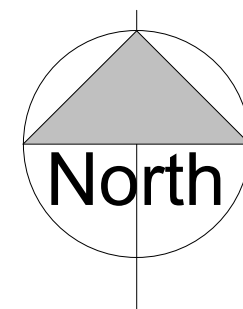

Location Plan



1 : 1250

 

Site Plan

1 : 500

© Crown copyright and database rights 2024 OS 100053143
Reproduction in whole or part is prohibited without prior permission of Ordnance Survey.

  


NOTES:

2. 15.07.24 -
 *resize to 8m total length
 *step-in ext'n footprint to negate tunnel effect on neighbour

1. 13.06.24

ISSUE AND CHANGE:

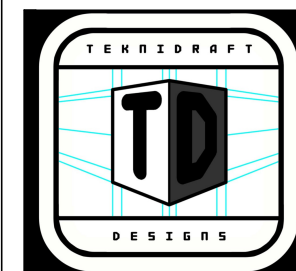

SHEET
SITE + LOCATION
PLAN

PROJECT
GND FL REAR EXT'N

CLIENT
N. RAMUS & L. EVANS,
30 ARMOUR ROAD,
TILEHURST, READING,
BERKS. RG31 6HN

DATE JUNE2024	SCALE (@ A3) AS
DRAWN BY RDB	INDICATED REV
CHECKED BY DCB	2

PROJECT NUMBER
RAMUSEVANS-TD-24-319

DRAWING NUMBER RAMUSEVANS-TD-24-319-PI

THIS DRAWING IS NOT TO BE COPIED WITHOUT PERMISSION FROM TEKNIDRAFT DESIGNS © FIND INFO AT WWW.TEKNIDRAFT.C16/07/2024 12:10:41