


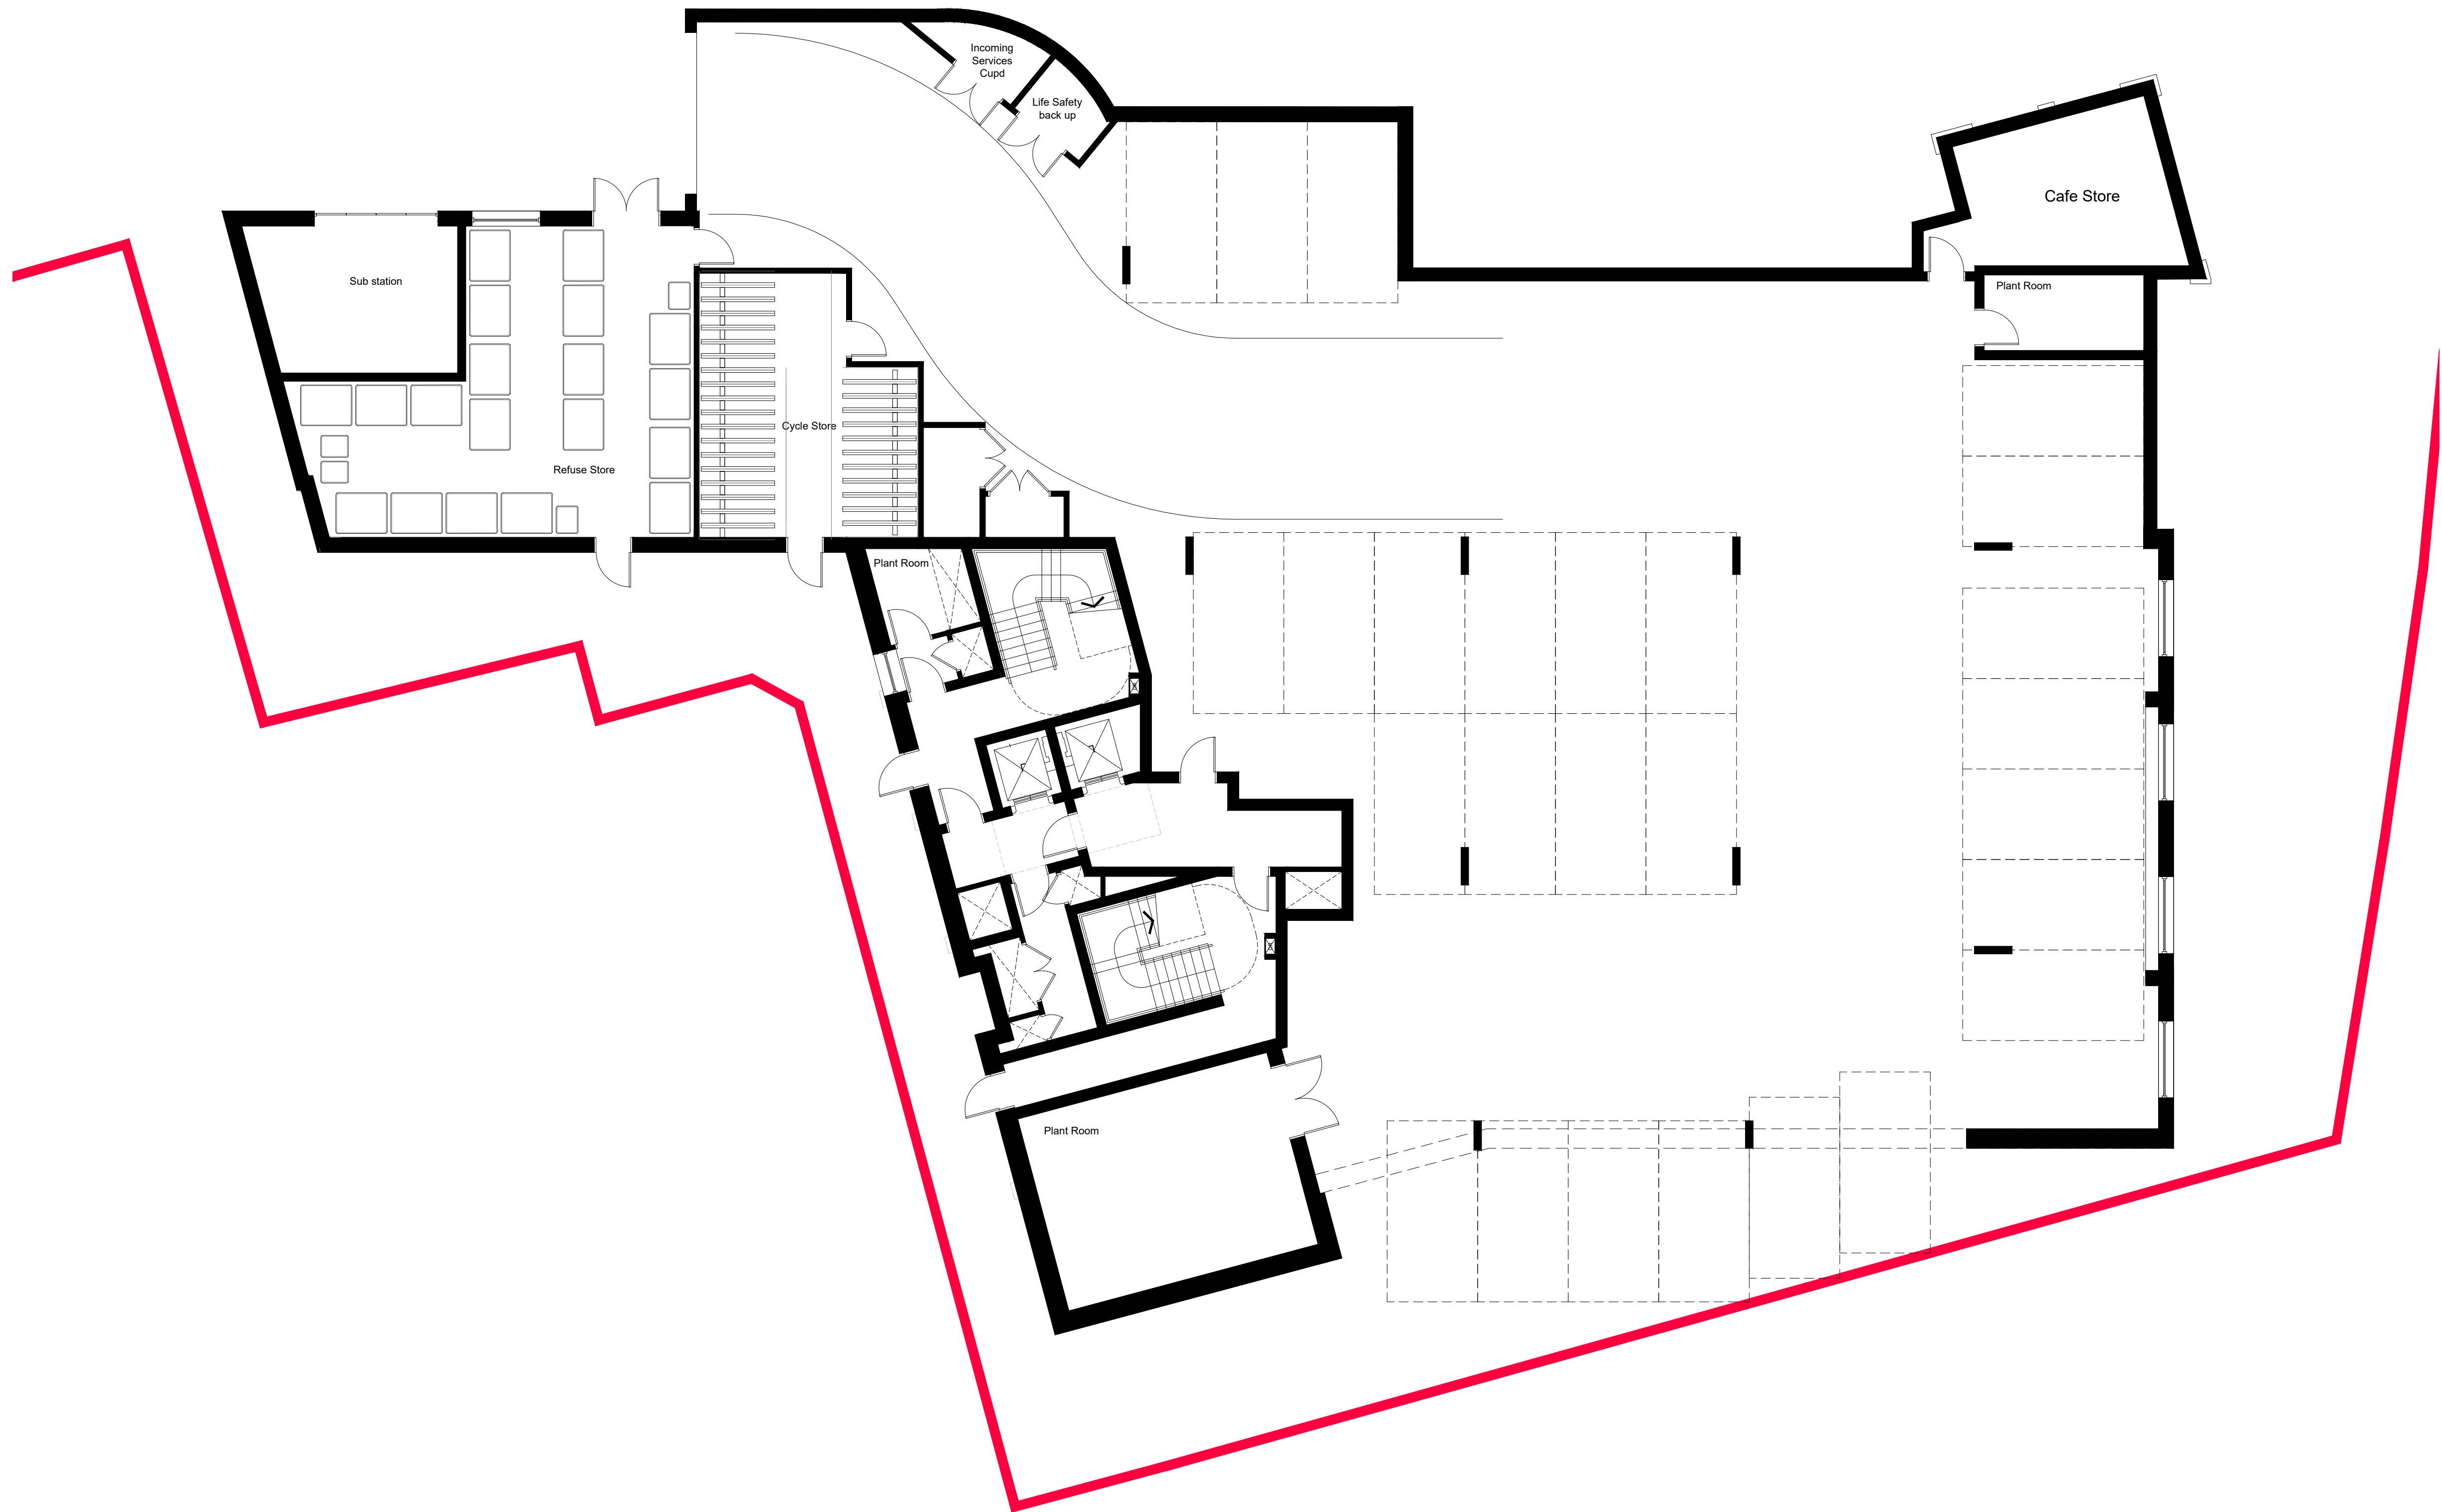

- A 10.08.20 EE Added cycle storage in the undercroft
- B 08.09.20 DT Structure updated
- C 22.10.20 DT Energy center added, cycle store revised
- D 09.10.23 PO Fire strategy review
- E 02.11.23 PO Structural column rearranged
- F 15.12.23 EE Fire Strategy update
- G 07.02.24 EE Undercroft column location review
- H 29.02.24 EE Refuse store update
- I 24.06.24 PO Added substation; refuse and cycle stores rearranged

revision	date	prepared	description
----------	------	----------	-------------

Berkeley
Designed for life

Berkeley House
Farnham Lane
Farnham Royal
SL2 3RQ

T: 01753 784400
F: 01753 646855
www.berkeleygroup.co.uk

project
Vastern Road
Reading

drawing
Block D
Ground Floor Plan

date	scale @ a1	drawn
October 2019	1:100	EE

drawing number	revision
448.PL.D.100	I

Ground Floor Plan

