






Front Elevation

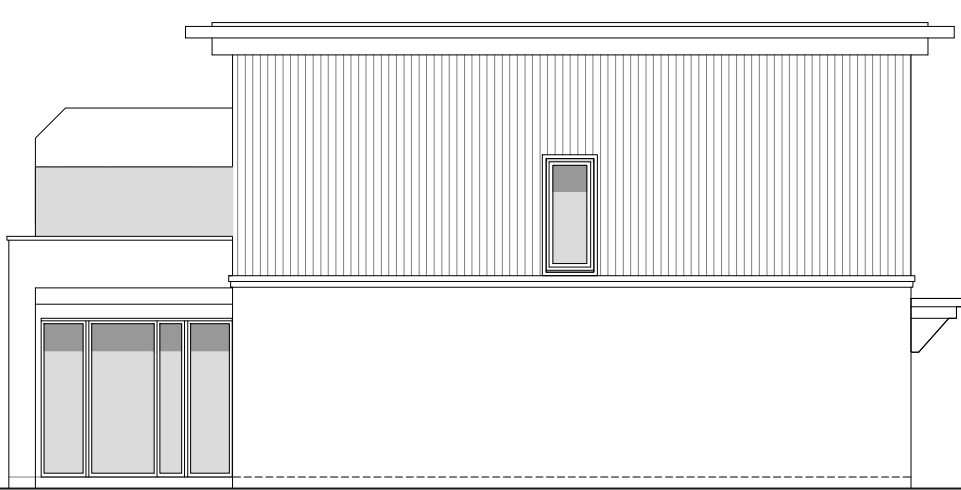

Side Elevation

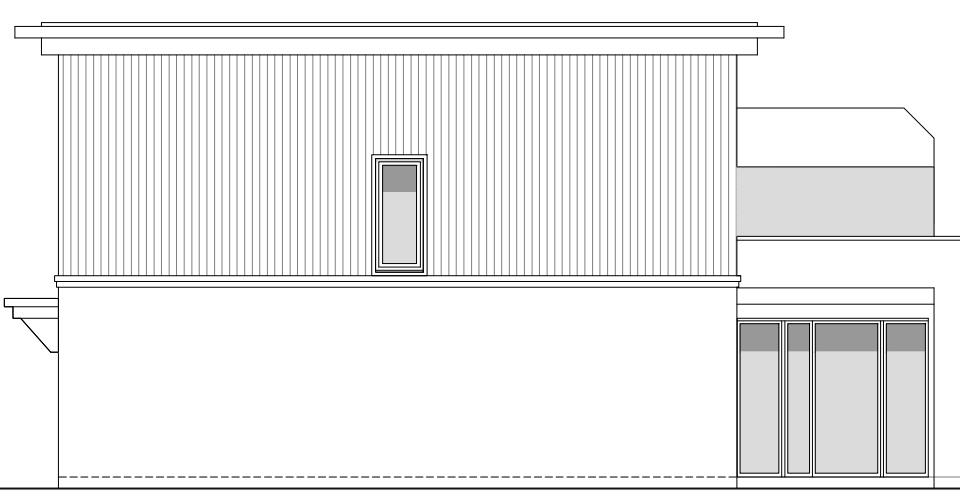


Side Elevation

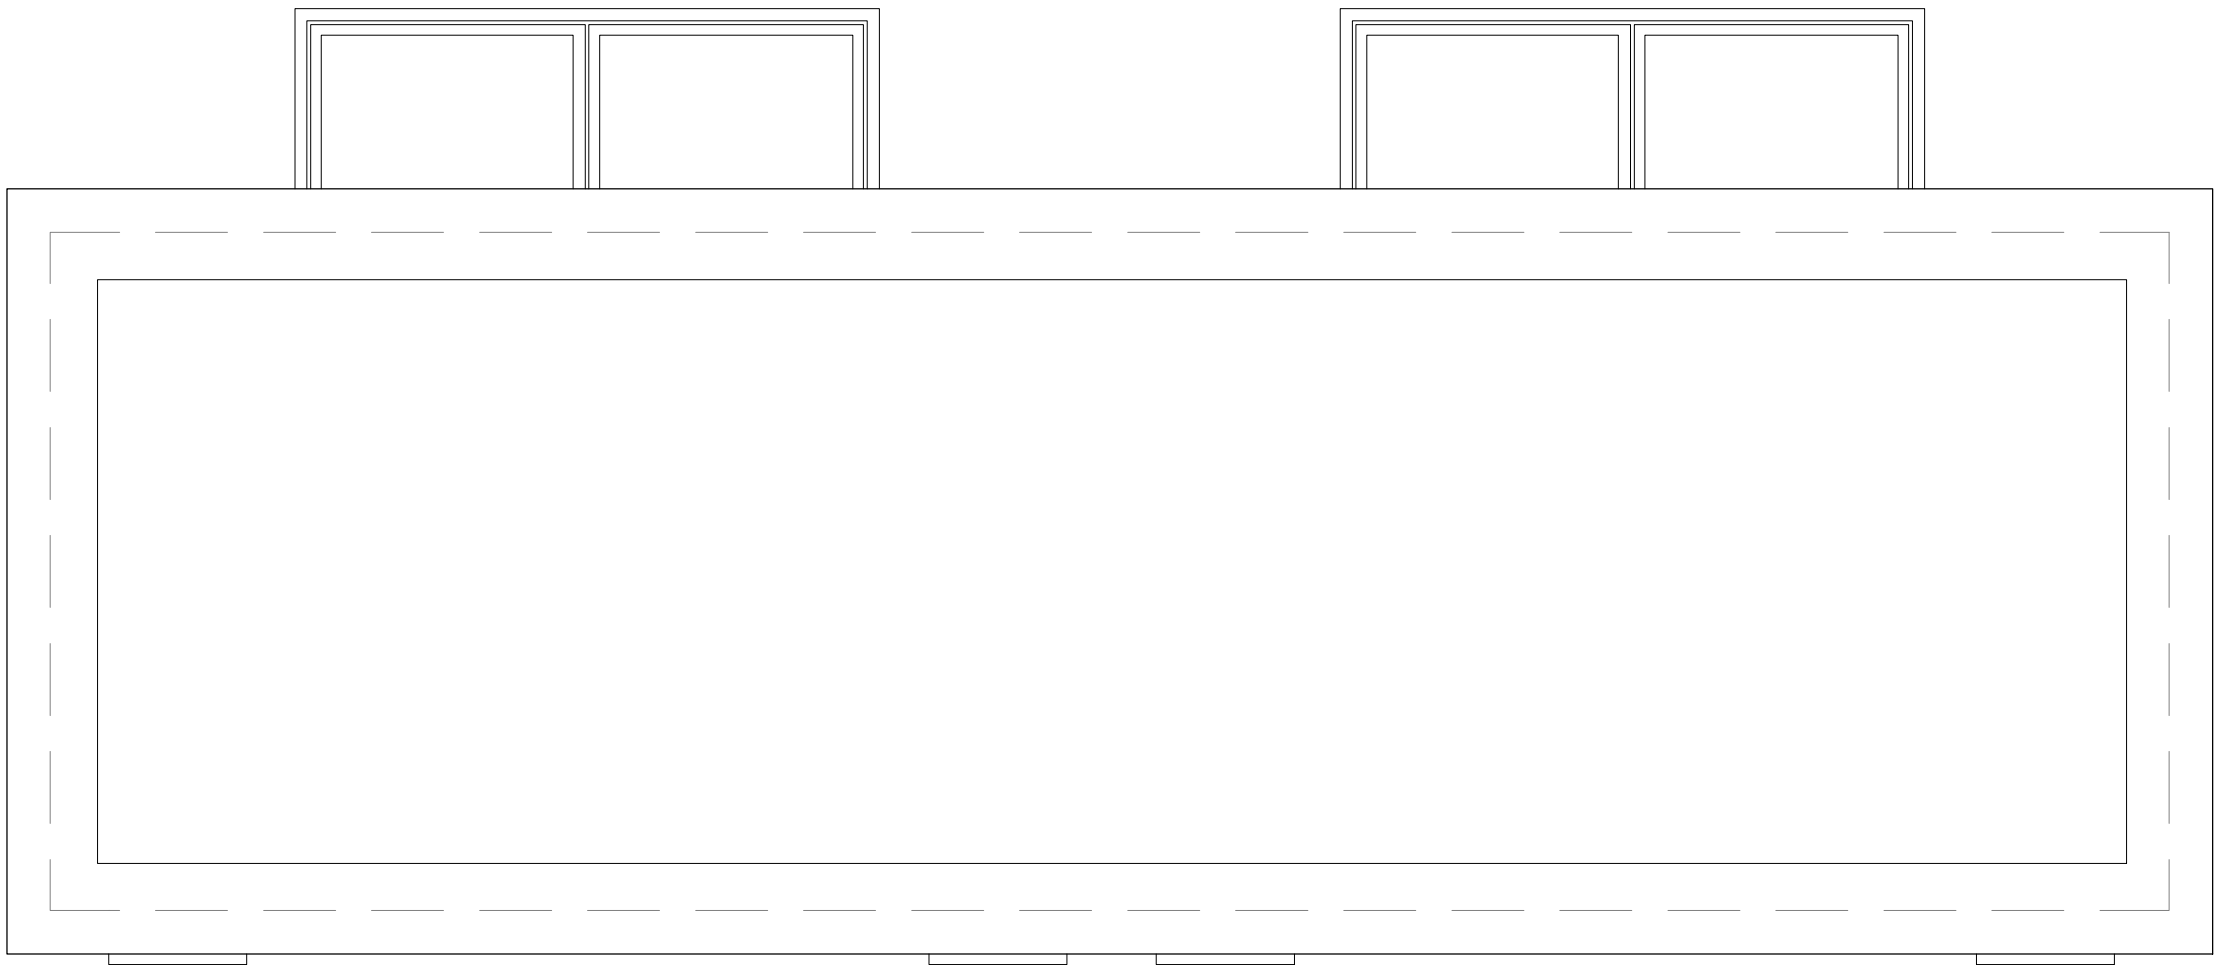



Roof Plan



Rear Elevation

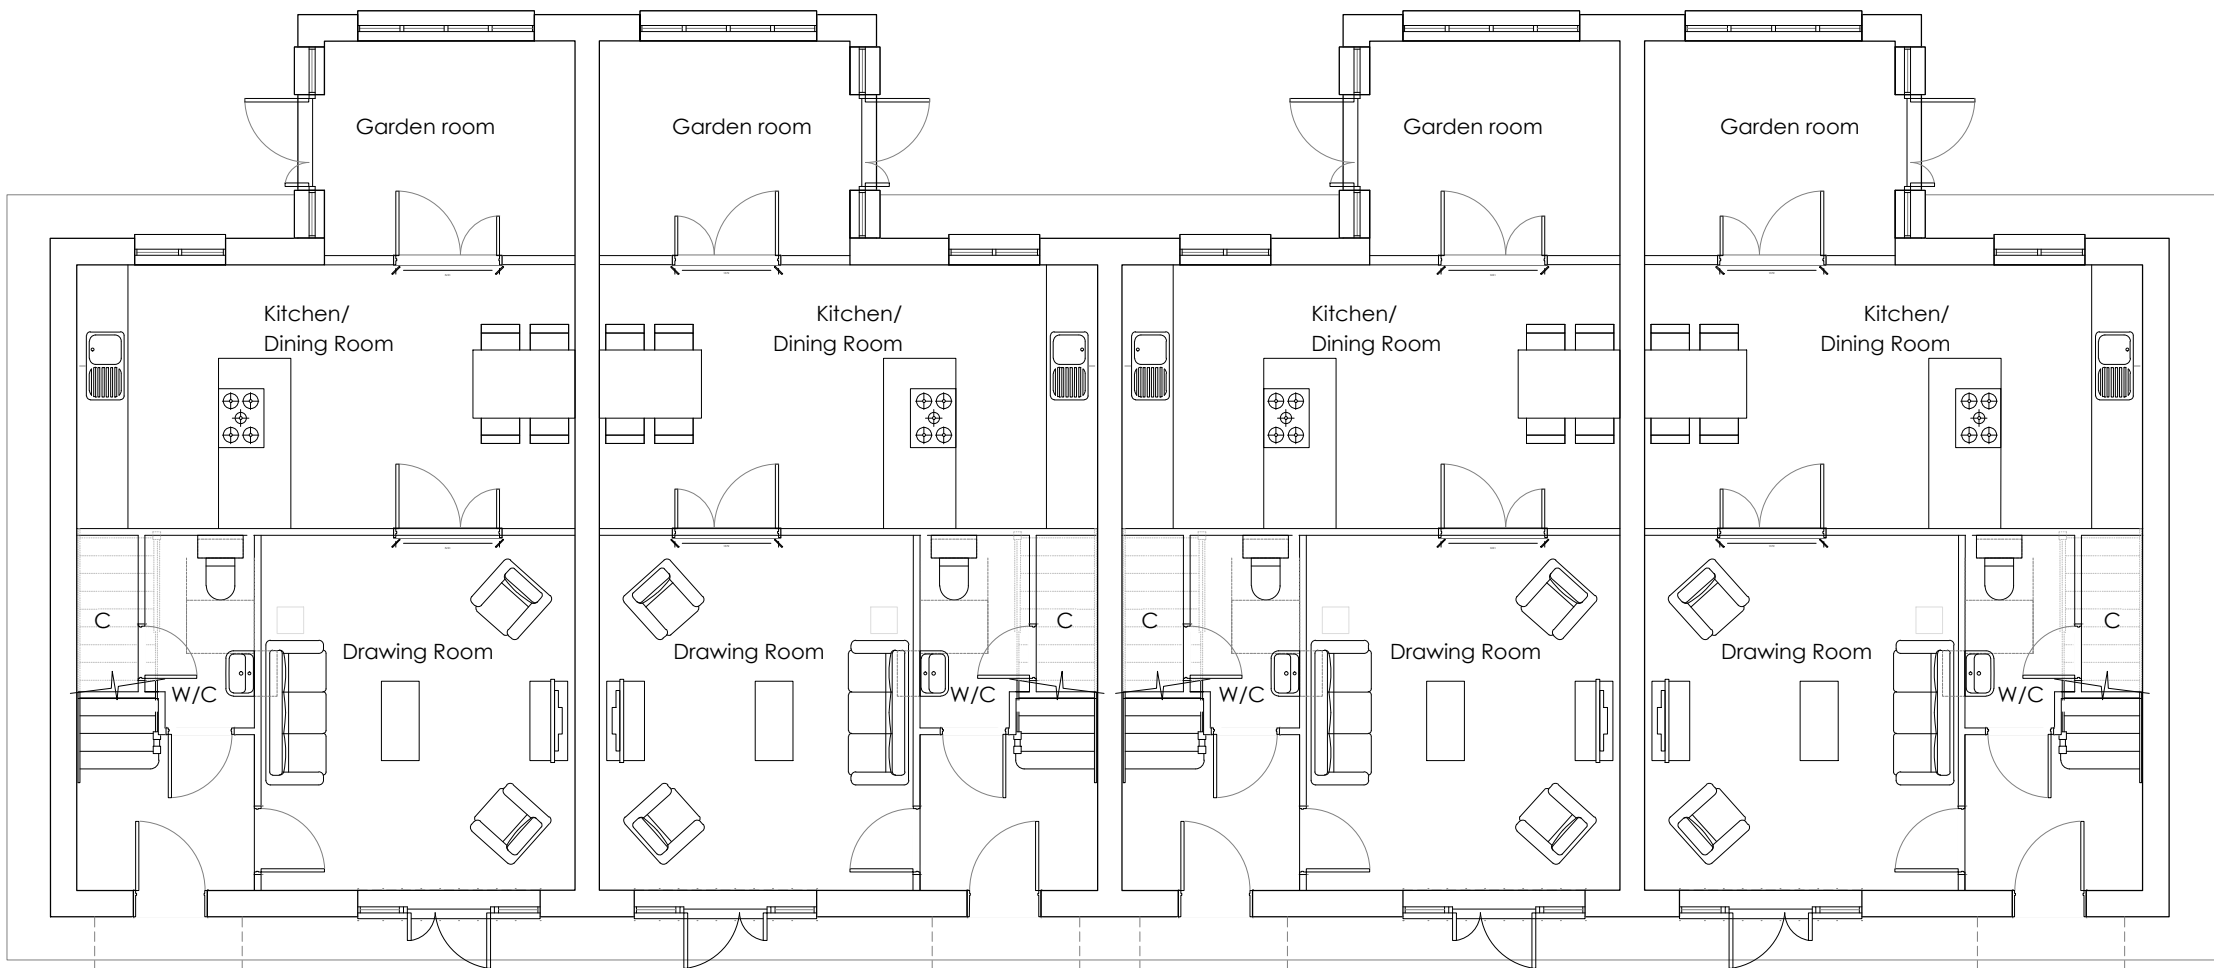

Ground Floor Plan

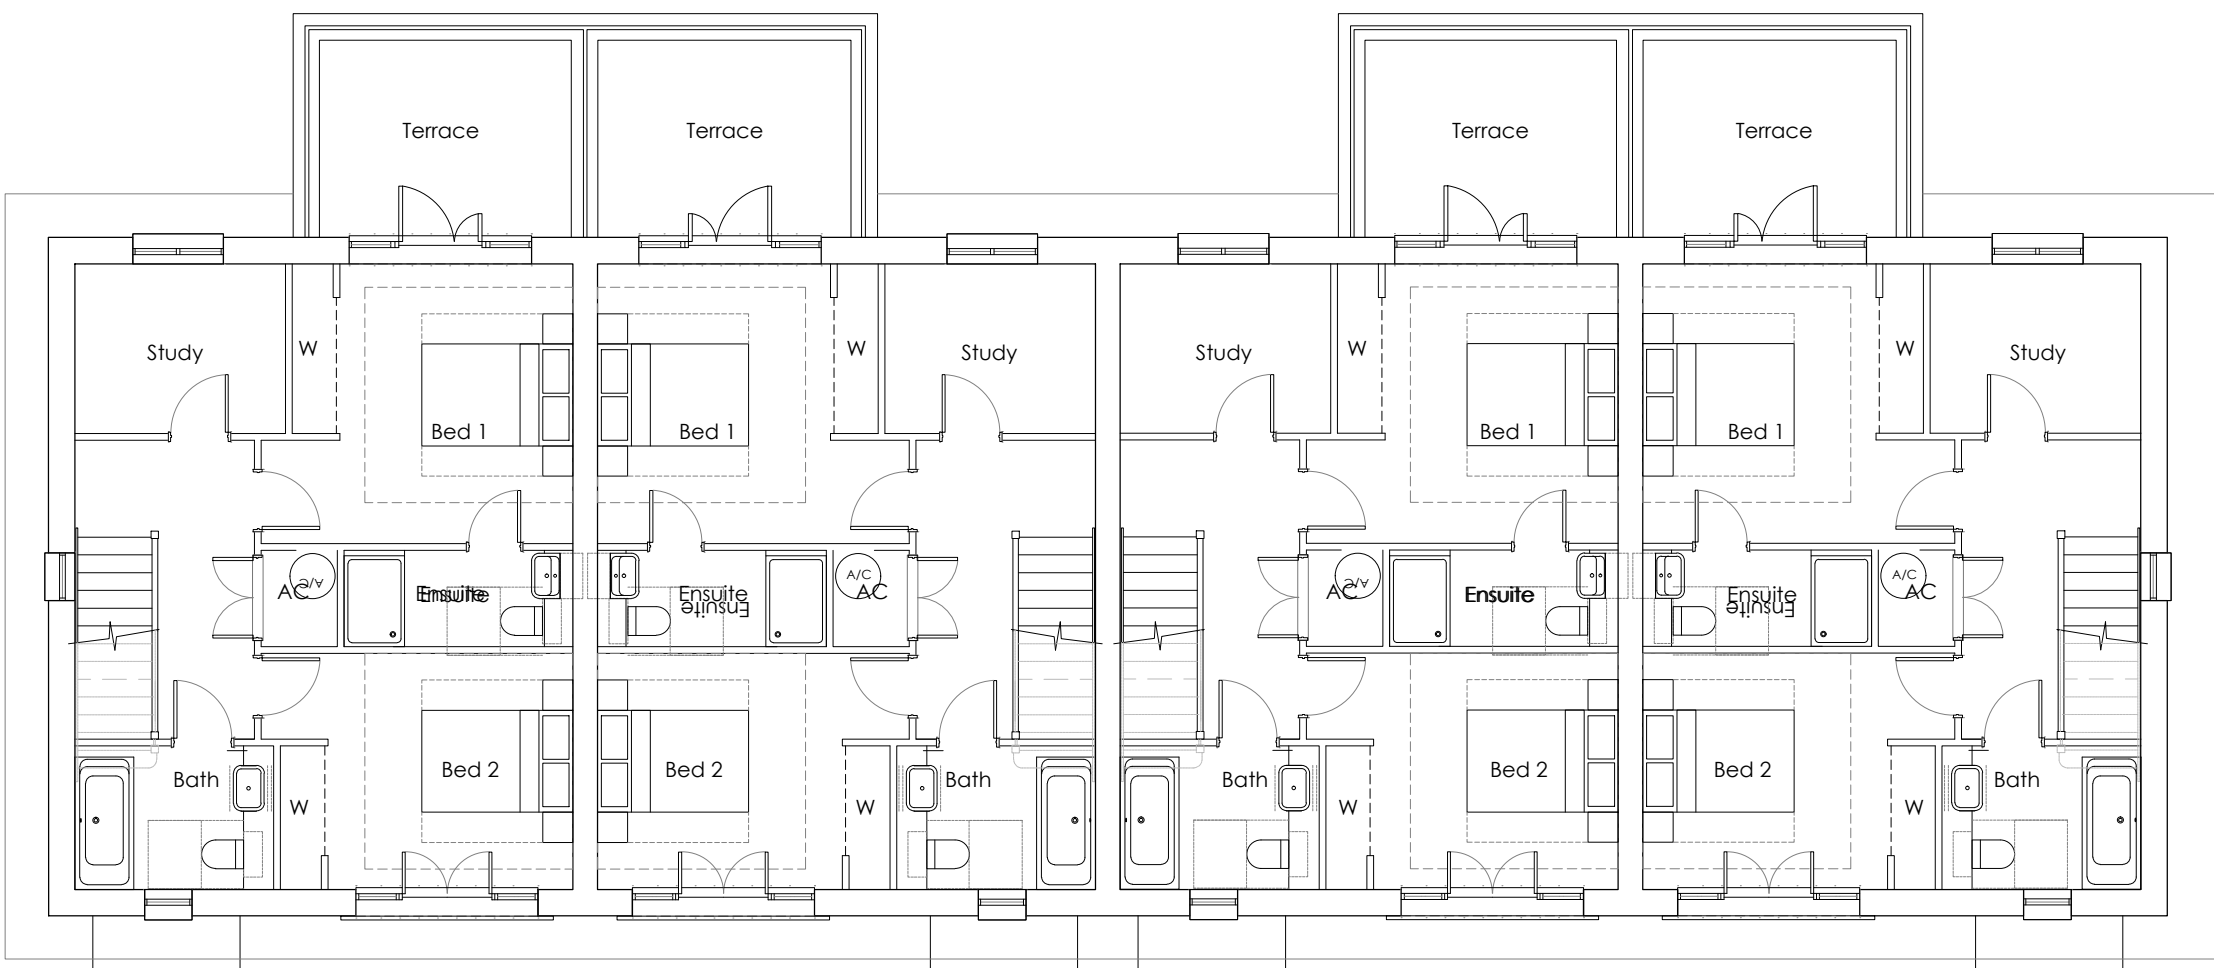 

First Floor Plan

NOTES:
DIMENSIONS ARE NOT TO BE SCALED FROM THIS DRAWING
ALL DIMENSIONS ARE TO BE CHECKED AGAINST ACTUAL SITE
DIMENSIONS BEFORE ANY WORK IS FABRICATED
COPYRIGHT RESERVED
THIS DRAWING IS THE PROPERTY OF BHP HARWOOD
ARCHITECTS AND MAY NOT BE COPIED, REPRODUCED, LENT OR
DISCLOSED WITHOUT THEIR EXPRESS PERMISSION IN WRITING.

REVISIONS		
Rev.	Date	Description
A	02.06.23	Updated
B	07.06.23	Updated
C	08.02.24	Updated

Client :
Beechcroft
Developments Ltd

Job :
Caversham Park
Reading

Drawing Title:
LTN Plots
66-77

Scale:
1:100 @ A1
Date: Feb 24 Drawn By: SR/RN Checked: RN/CM

Drawing No: 3251.P.237 Revision: C

PLANNING

Boston House Business Centre, Grove Business
Park, Downsview Road, Wantage OX12 9FF
T: 01235 765322
First Floor, Box House Estate,
Bath, SN13 8AA
T: 01225 969380
info@bhpaharwood.co.uk - www.bhpaharwood.co.uk

