


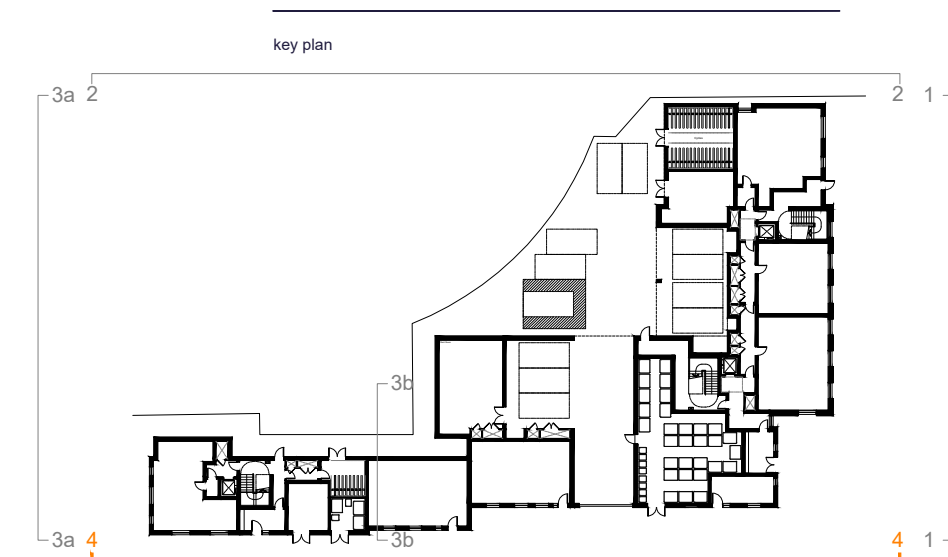

notes

73.850m

72.150m

68,600m

65 600m

62,600⁰⁰

A	20.02.20	EE	Added floor levels
B	30.04.20	EE	Removed balconies
C	08.09.20	DD	Key plan updated
D	14.11.21	EE	Roof Ventilation plan updated
E	09.10.23	PO	Fire strategy review
F	11.10.23	EE	Fire strategy review
G	21.12.23	ISB	Fire strategy update
H	01.03.24	PO	AOD correction
I	03.07.24	EE	Roof access window added to fifth floor

revision date	prepared description
------------------	-------------------------

Berkeley
Designed for life

Berkeley House
Farnham Lane
Farnham Royal
SL2 3RQ

T: 01753 784400
F: 01753 846855
www.berkeleygroup.co.uk

project
Vastern Road
Reading

drawing
Block B and C
Northwest Elevation

date October 2019 scale 1:100 drawn ISB

drawing number
448.PL.BC.203

Northwest Elevation 4-4

