

Window A

Floor: First Floor
Zone :Bedroom
Material : Timber
Condition : Poor
Glazing : Require new Puttey
Frame: Rotten
Pulley System: Broken


Sill
Material: Concrete
Condition: Poor



Window A

Floor: First Floor
Zone :Bedroom
Material : Timber
Condition : Poor
Glazing : Require new Puttey
Frame: Rotten
Pulley System: Broken

Sill
Material: Concrete
Condition: Poor

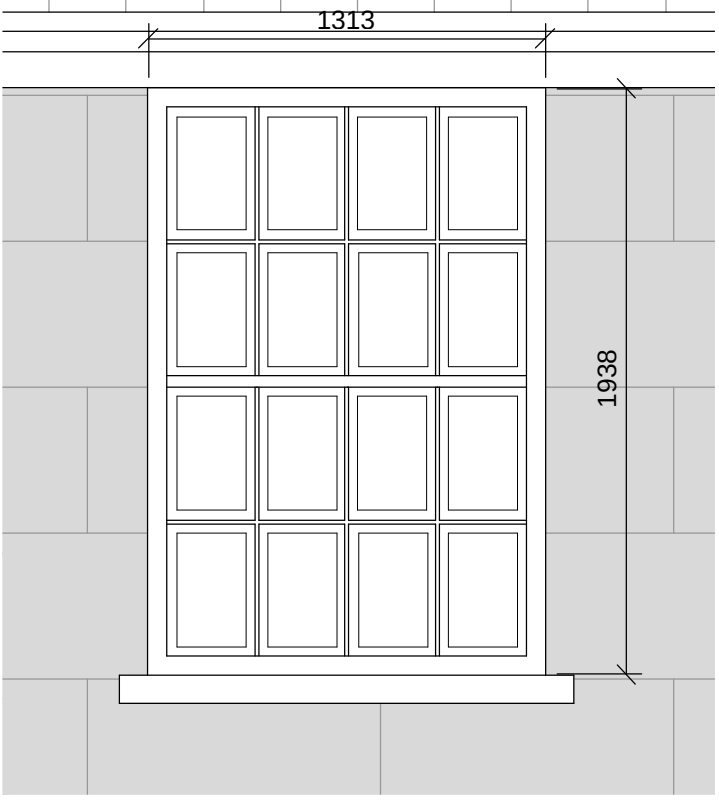

Window B

Floor: Ground Floor
Zone : Living Area
Material : Timber
Condition : Poor
Glazing : Require new Puttey
Frame: Rotten
Pulley System: Broken


Sill
Material: Concrete
Condition: Poor



Window B

Floor: Ground Floor
Zone : Living Area
Material : Timber
Condition : Poor
Glazing : Require new Puttey
Frame: Rotten
Pulley System: Broken

Sill
Material: Concrete
Condition: Poor

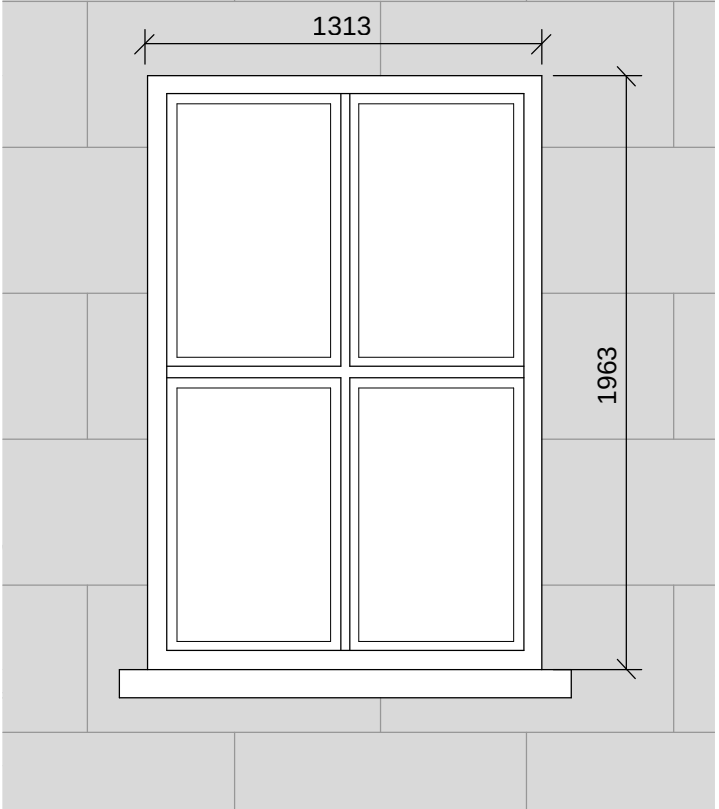

Window C

Floor: Lower Ground Floor
Zone : Living/ Bedroom Area
Material : Timber
Condition : Poor



Modern Window to be replaced with a doorway.



Window C

Floor: Lower Ground Floor
Zone : Living/ Bedroom Area
Material : Timber
Condition : Poor

Modern Window to be replaced with a doorway.

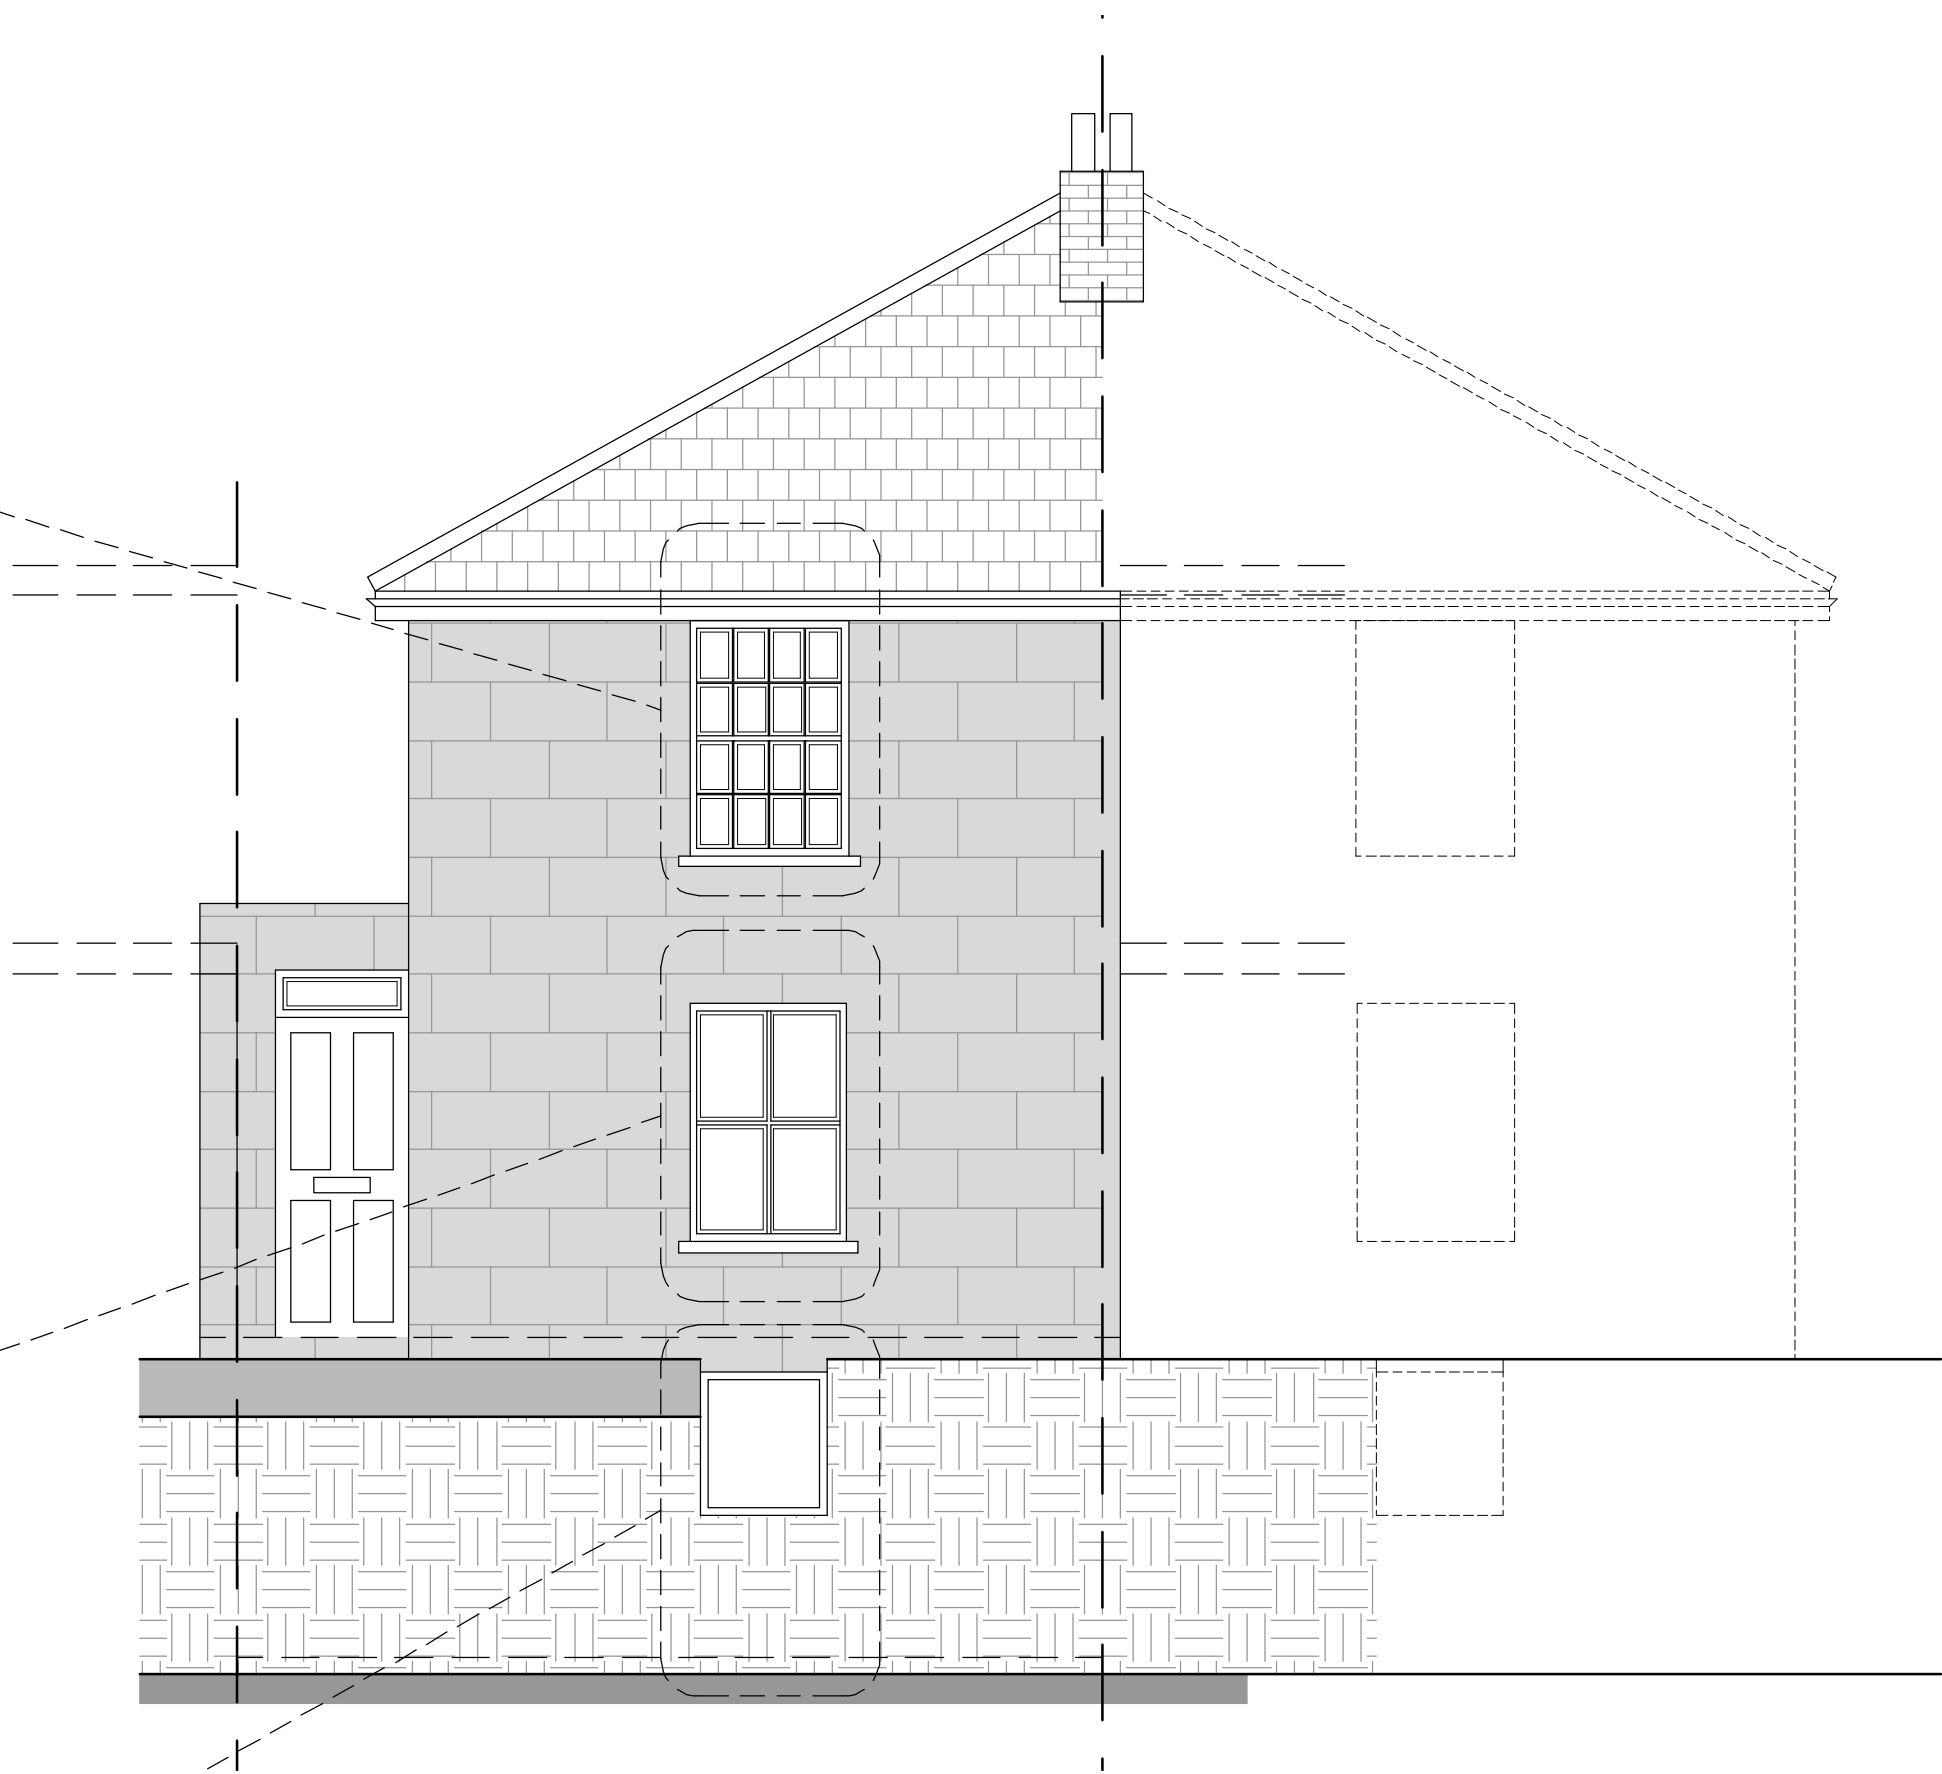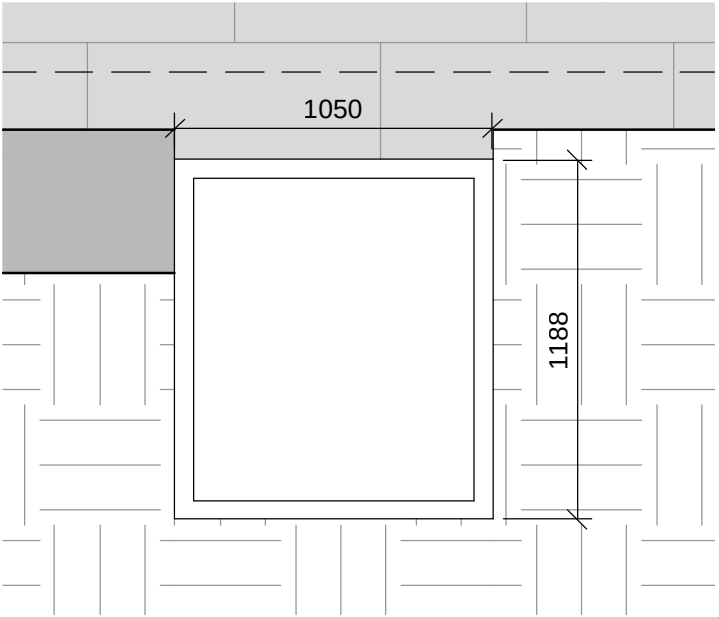


Existing Front Elevation
Scale 1:50

Window D

Floor: First Floor
Zone : Bedroom Area
Material : Timber
Condition : Poor
Glazing : Require new Puttey
Frame: Rotten
Pulley System: Broken

Sill
Material: Concrete
Condition: Poor

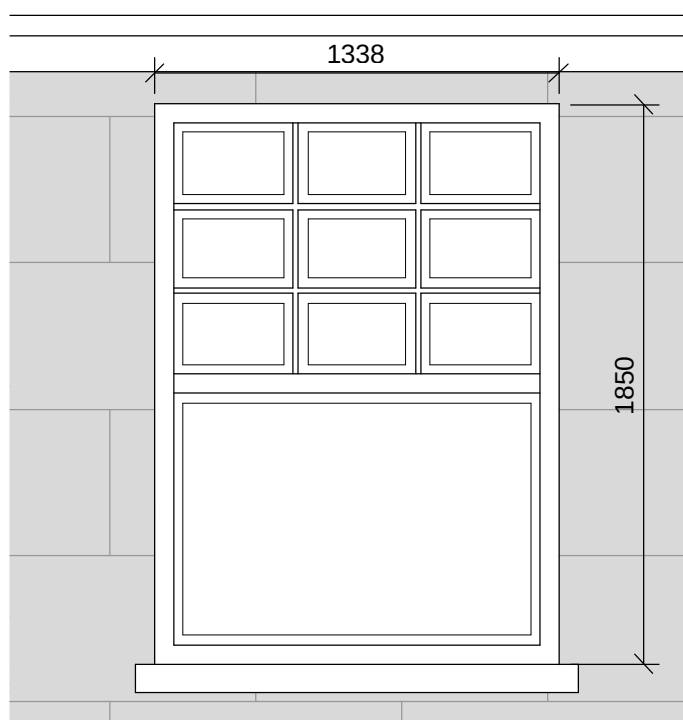

Window D

Floor: First Floor
Zone : Bedroom Area
Material : Timber
Condition : Poor
Glazing : Require new Puttey
Frame: Rotten
Pulley System: Broken


Sill
Material: Concrete
Condition: Poor



Window E

Floor: Ground Floor
Zone : Kitchen Area
Material : Timber
Condition : Poor
Glazing : Require new Puttey
Frame: Rotten
Pulley System: Broken

Sill
Material: Concrete
Condition: Poor

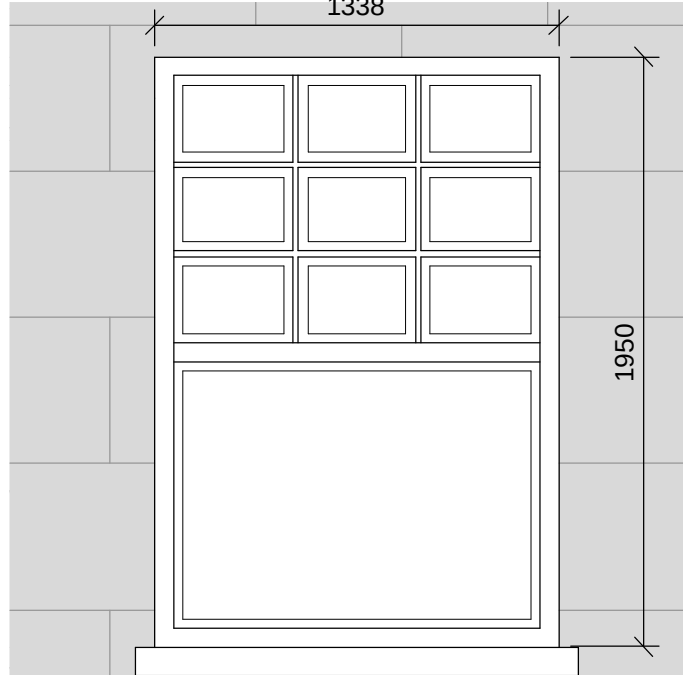

Window E

Floor: Ground Floor
Zone : Kitchen Area
Material : Timber
Condition : Poor
Glazing : Require new Puttey
Frame: Rotten
Pulley System: Broken

Sill
Material: Painted Concrete
Condition: Poor




Door/Window F

Floor: Lower Ground Floor
Zone : Kitchen Area
Material : Timber
Condition : Poor
Glazing : Require new Puttey
Frame: Rotten

Sill
Material: Painted Timber

Modern Doorway

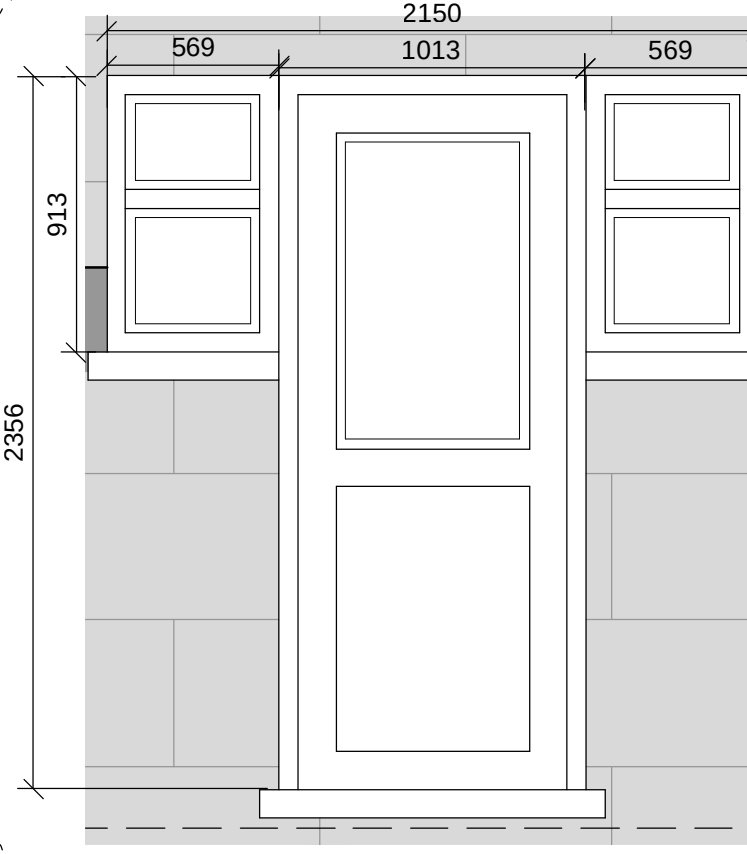


Window F

Floor: Lower Ground Floor
Zone : Kitchen Area
Material : Timber
Condition : Poor
Glazing : Require new Puttey
Frame: Rotten

Sill
Material: Painted Timber

Modern Doorway

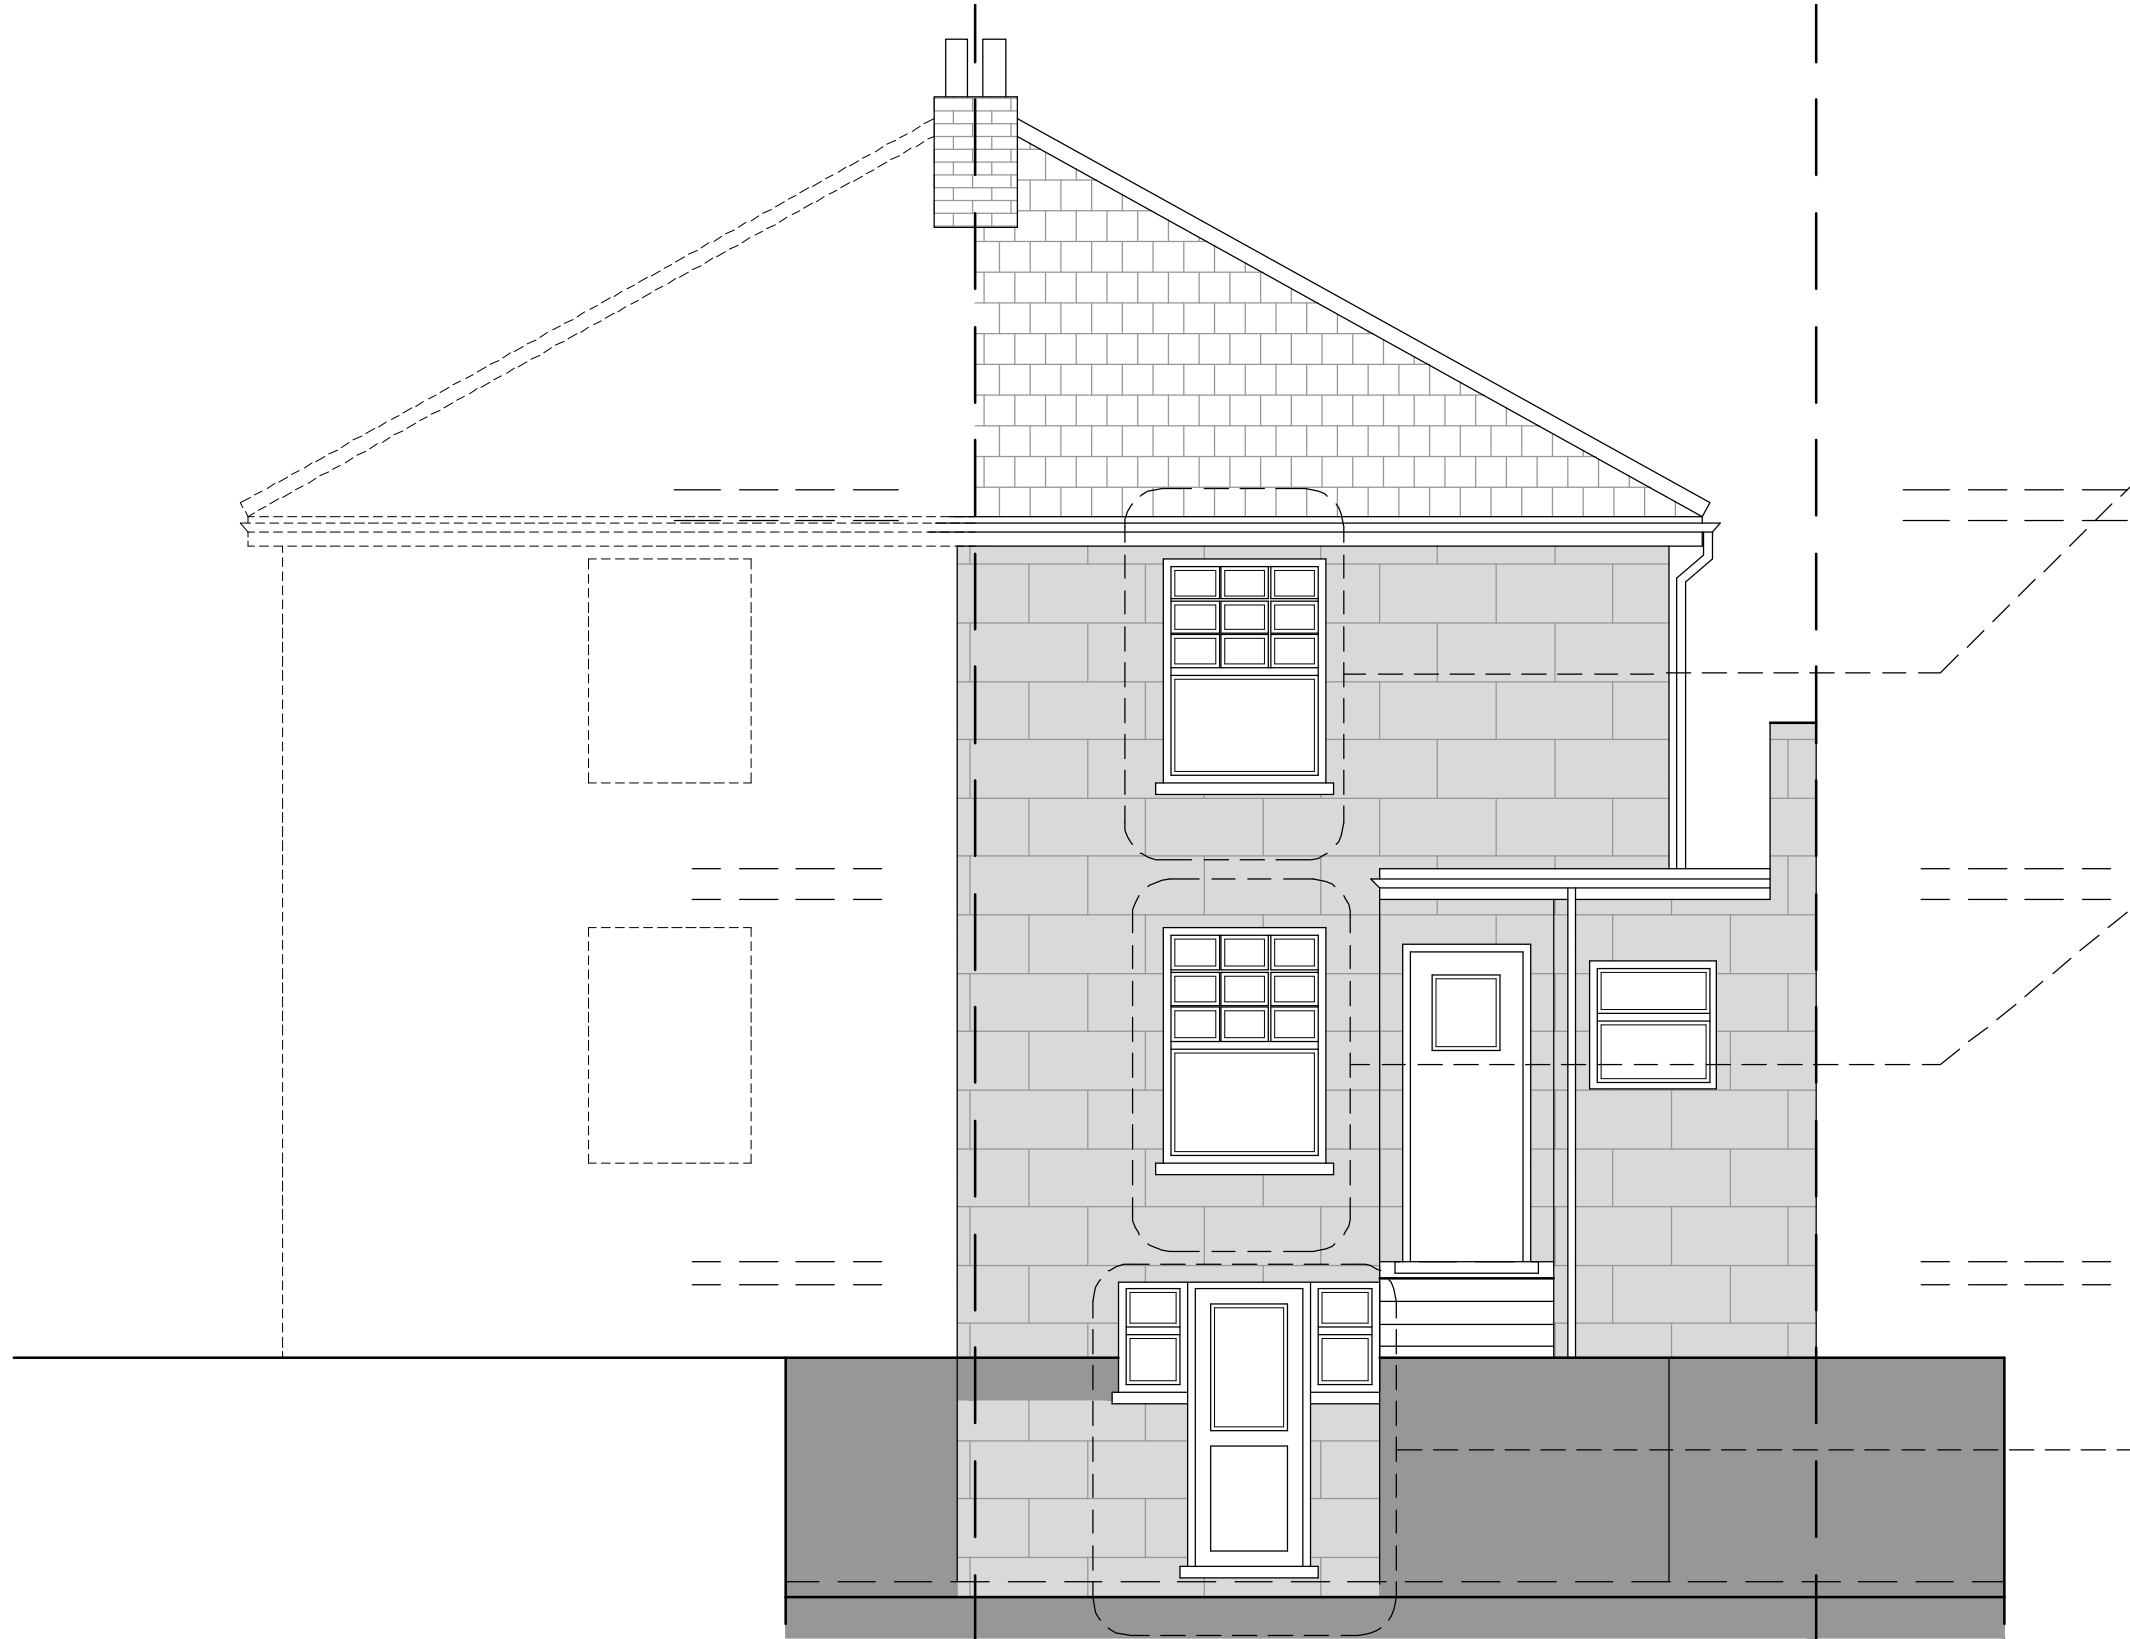



Existing Rear Elevation
Scale 1:50



Existing Front



Existing Rear

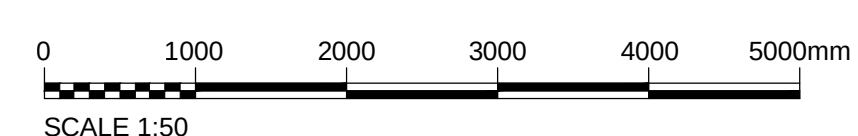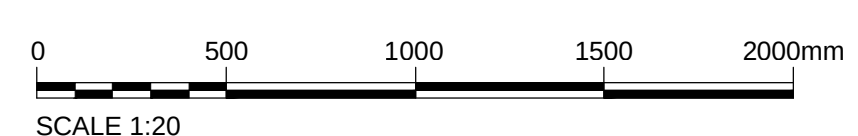

A	01.07.24	JA	DA	JA	ISSUED FOR PLANNING APPROVAL	
REV	DATE	DRN	CHKD	APPD	DESCRIPTION	
DRAWING STATUS						

For Approval



E: info@bluebirdengineering.co.uk
T: 0118 9583 551
A: 46LondonStreet,Reading,RG1 4SQ

CLIENT	Mr Nima Gholi		
PROJECT	33 Baker Street Reading		
TITLE	Existing Window Schedule		
DRAWN JA	DATE June 24	SCALE As Shown @ A1	
DRG NO A-1060		REV A	
© BLUEBIRD ENGINEERING LTD 2022			