





Notes

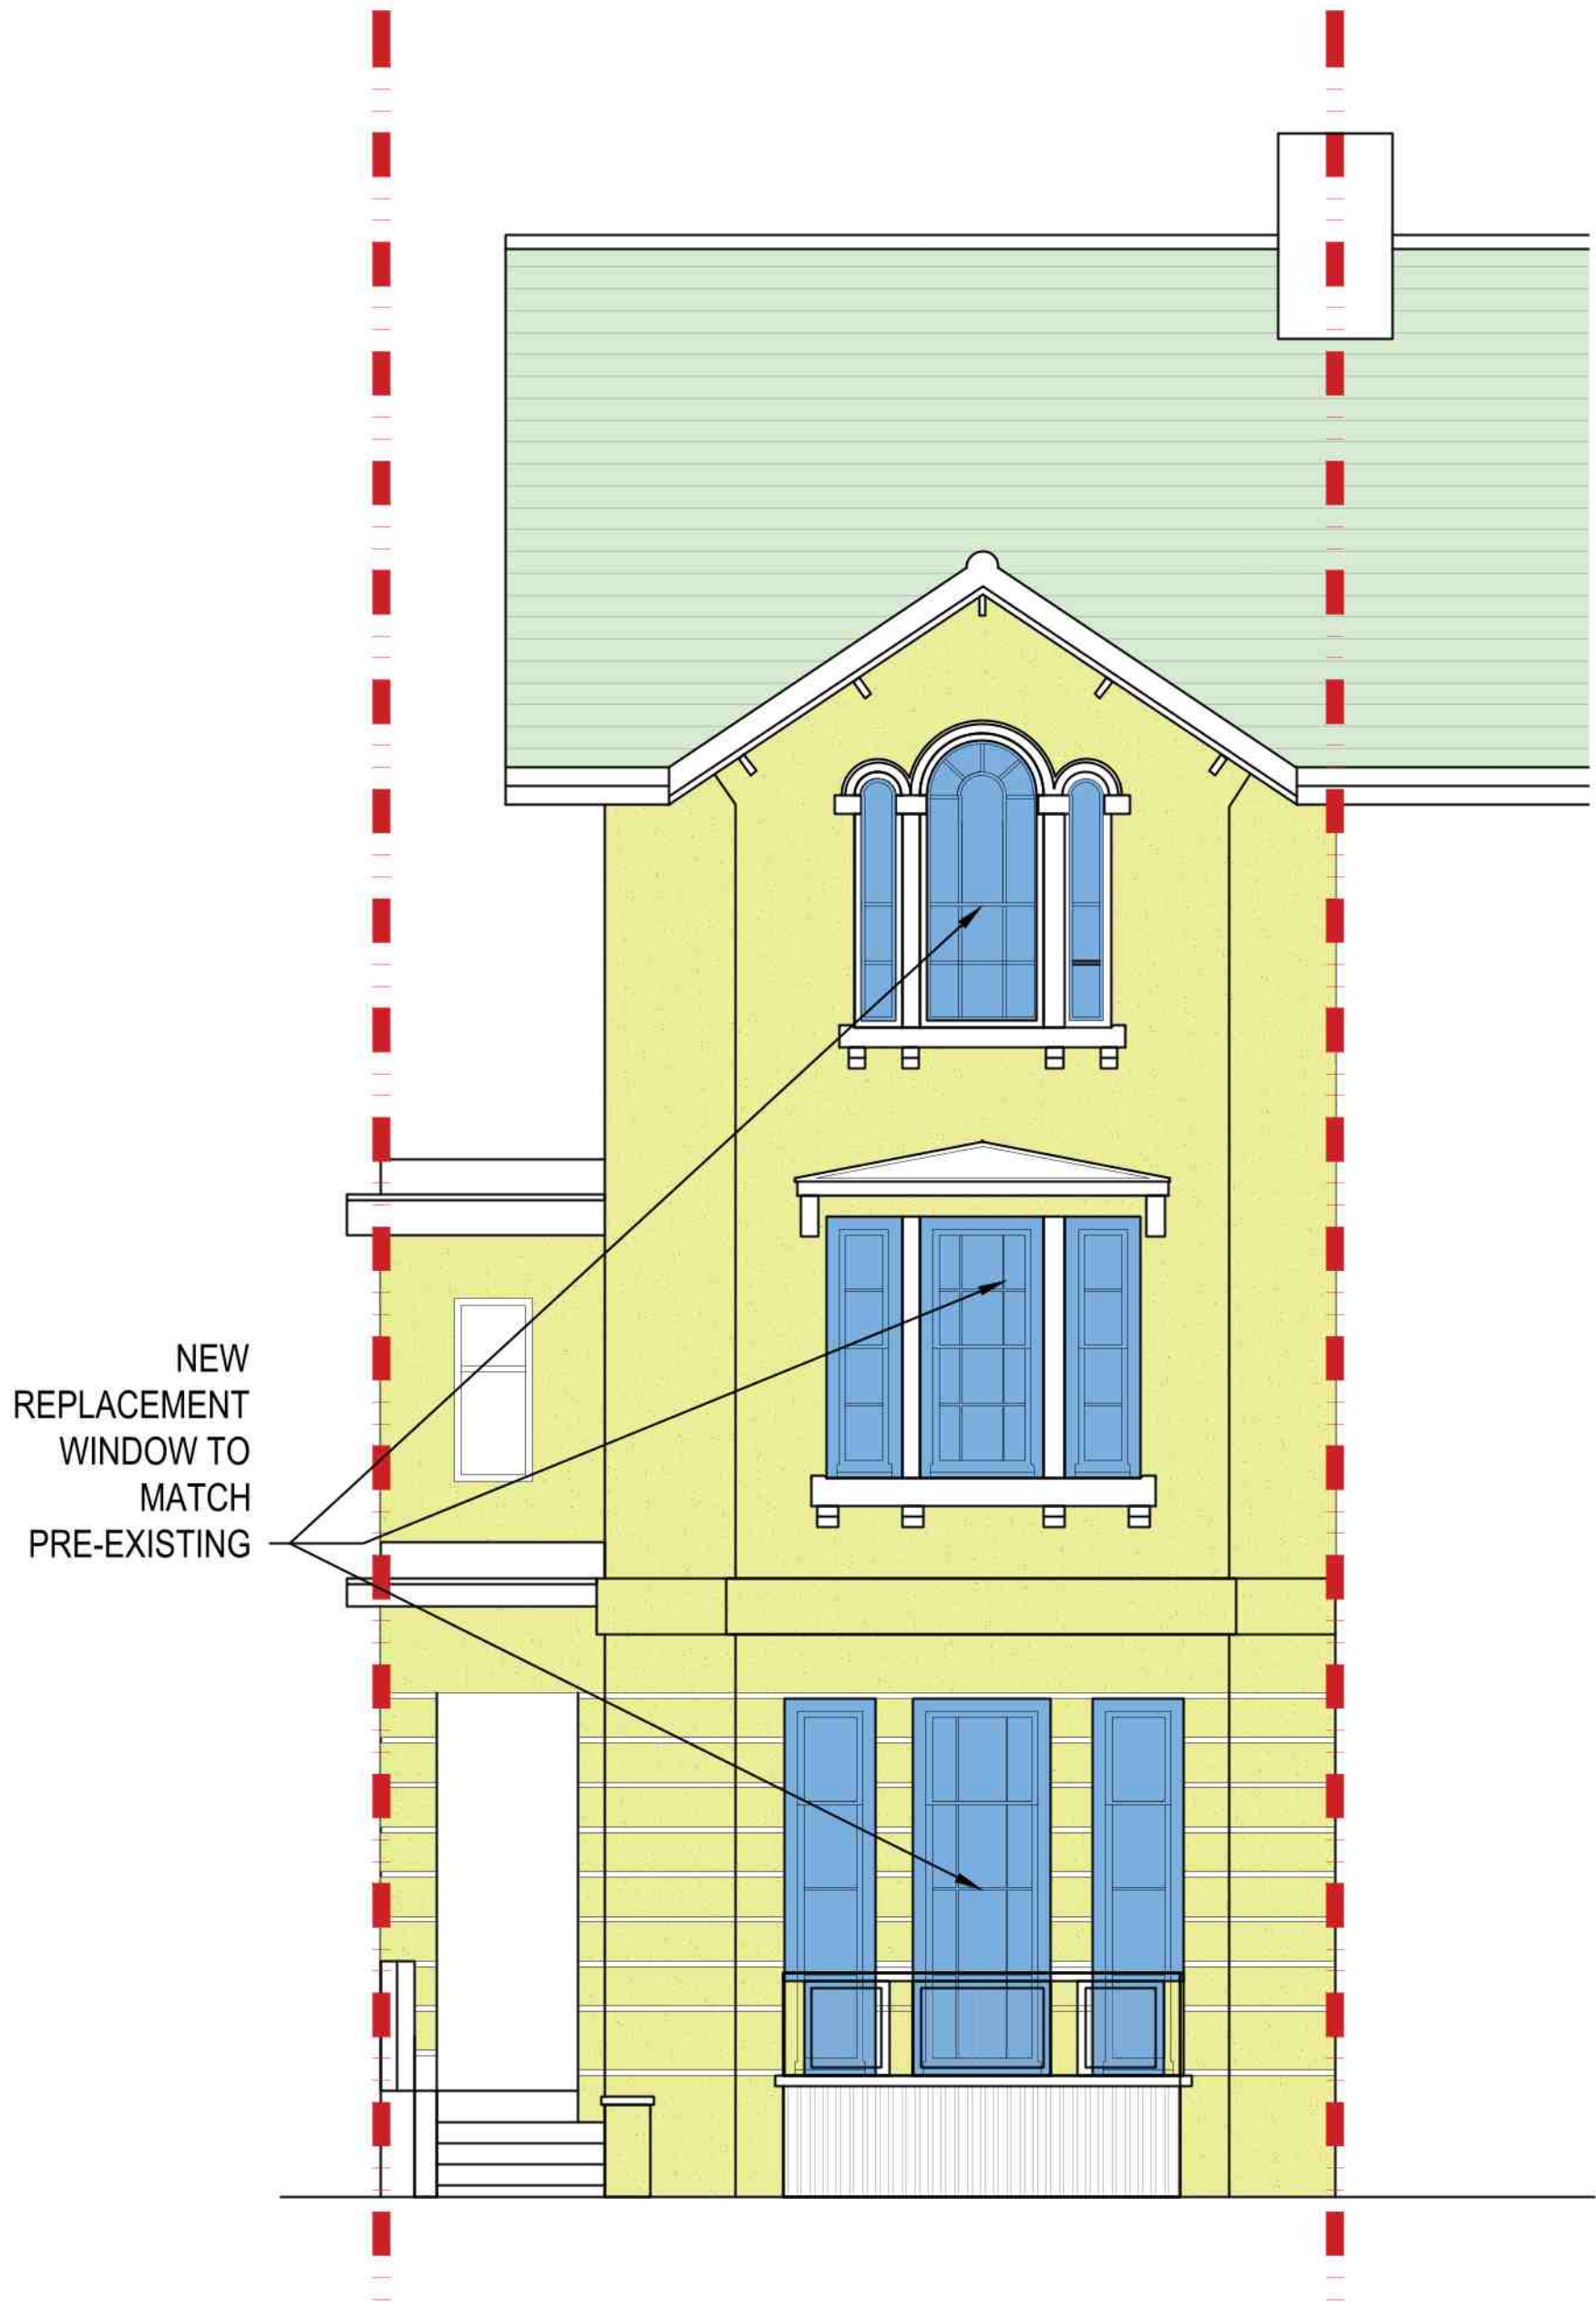

1 PROPOSED FRONT ELEVATION  
SCALE 1:50

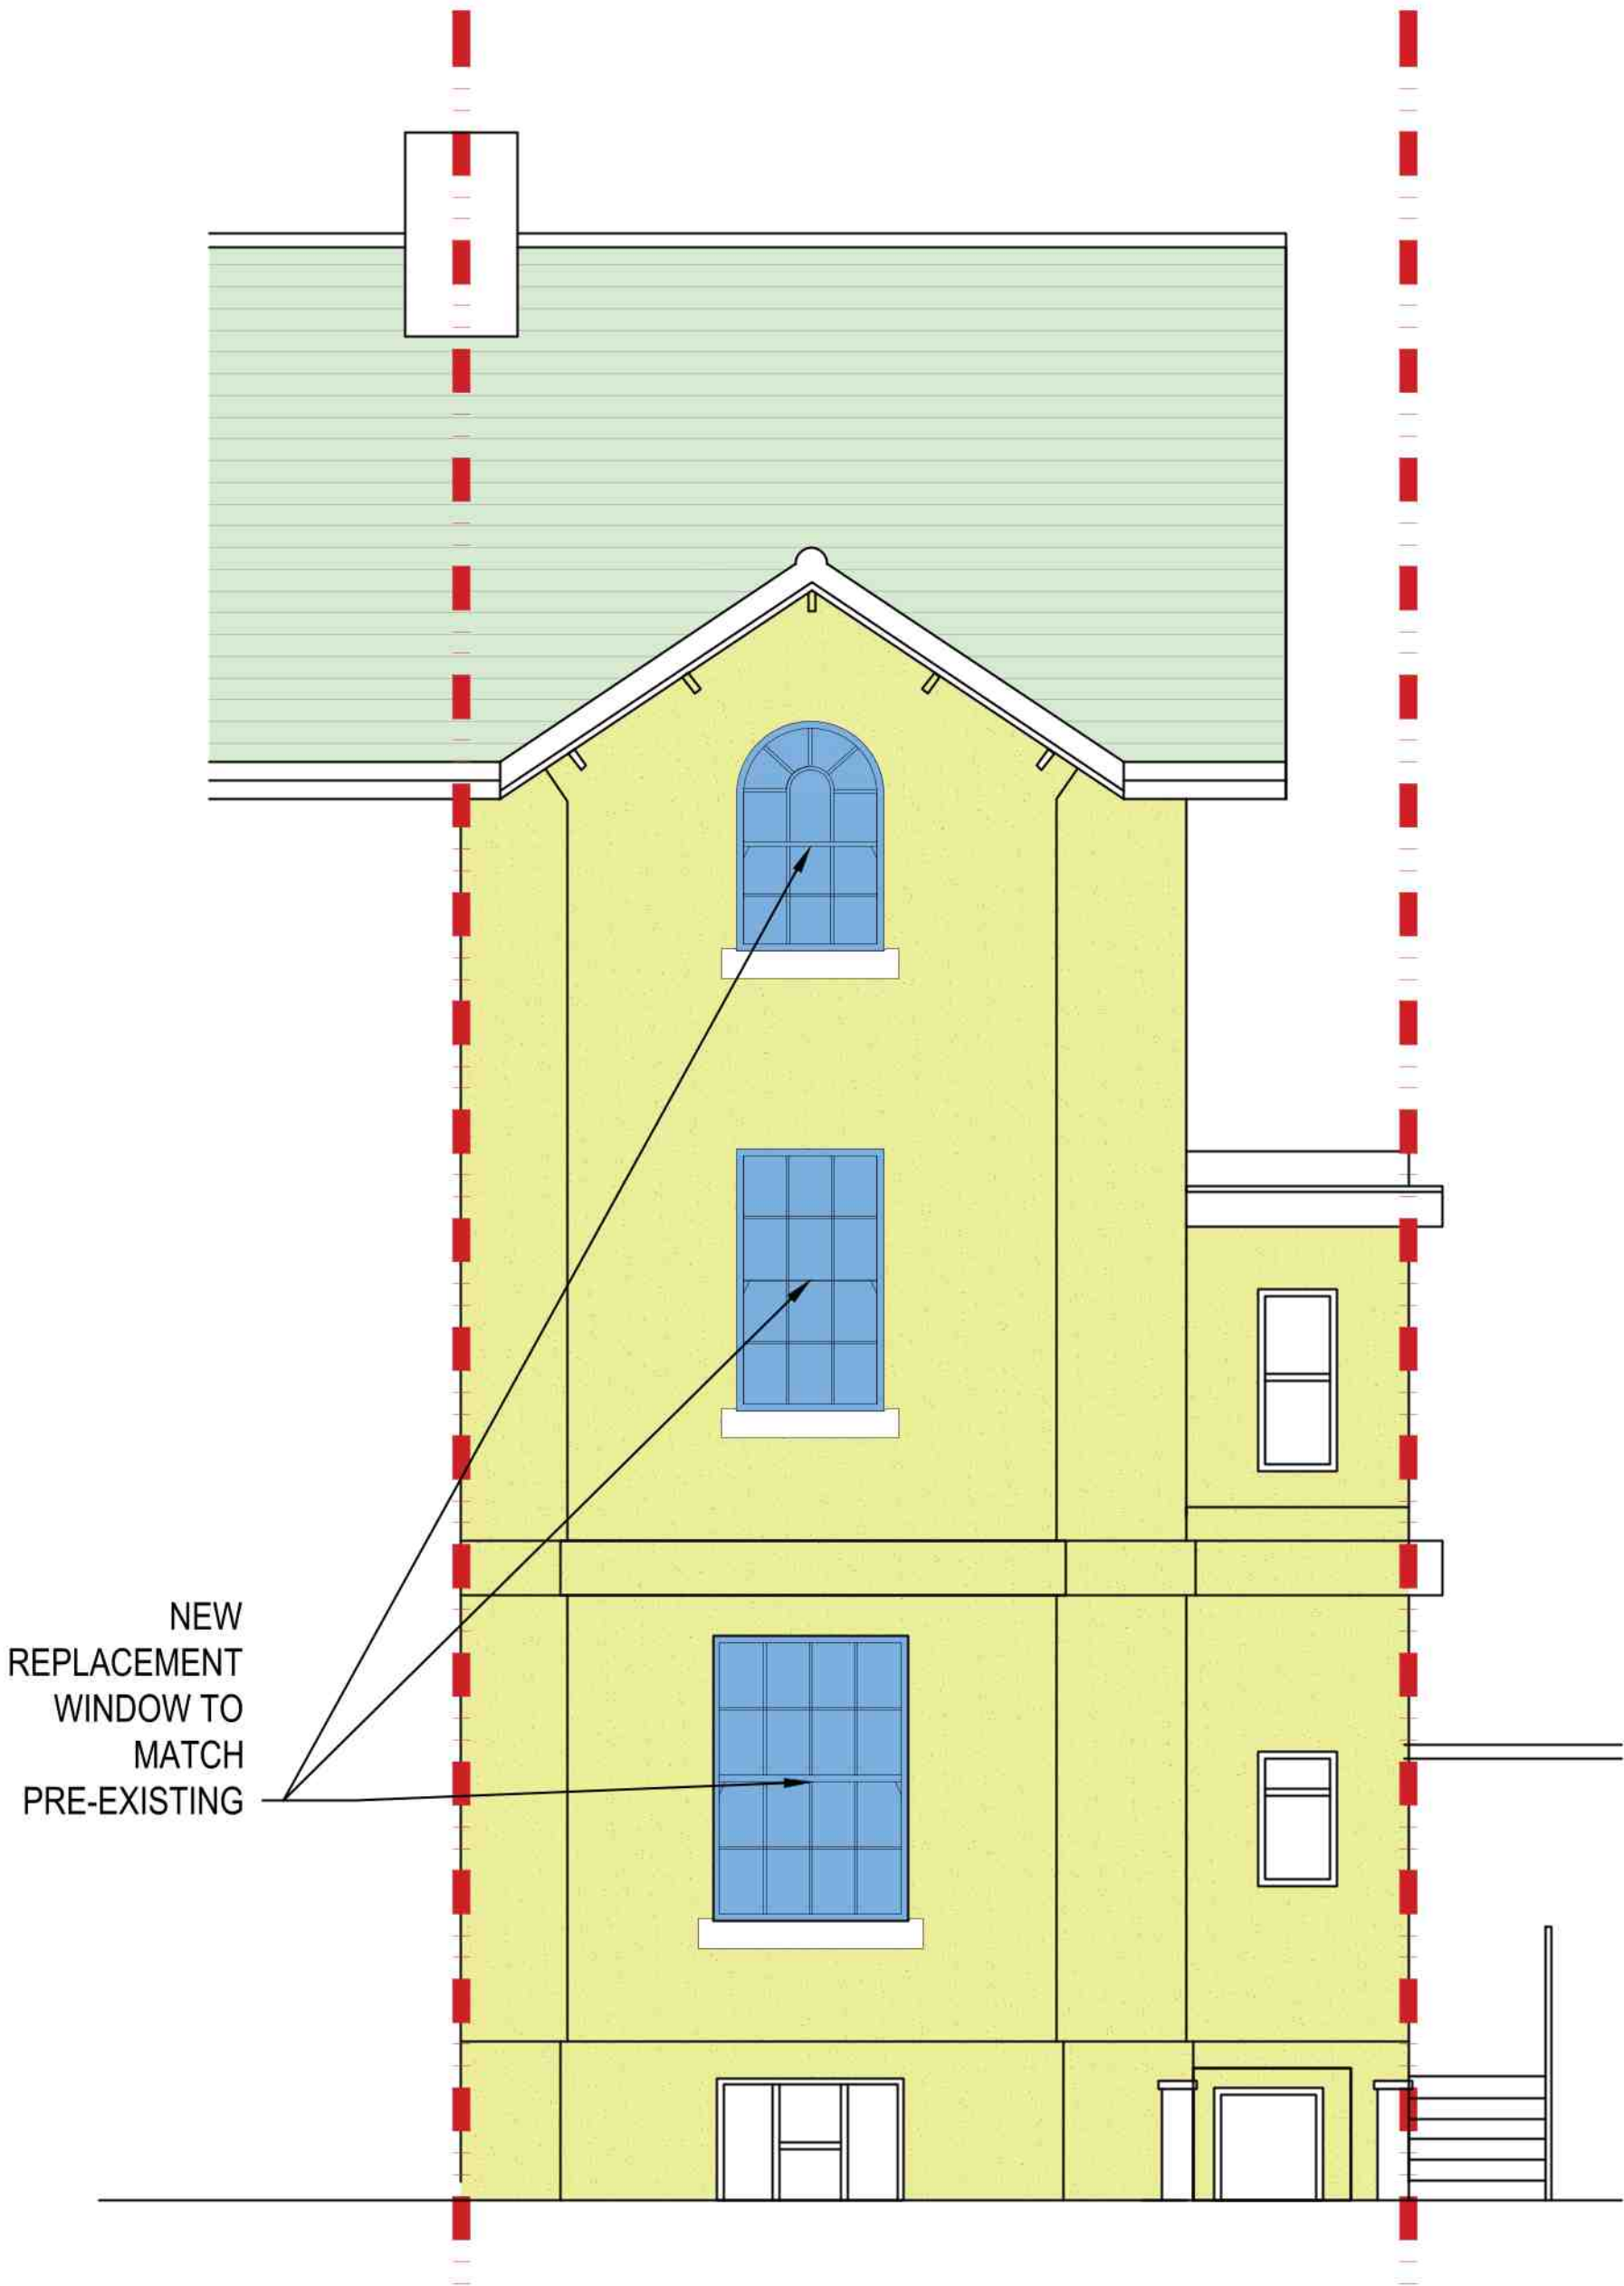

2 PROPOSED REAR ELEVATION  
SCALE 1:50

|                              |                     |            |    |      |
|------------------------------|---------------------|------------|----|------|
| P1                           | ISSUED FOR PLANNING | 14.03.2024 | IT | IT   |
| REV                          | NOTES               | DATE       | BY | AUTH |
| PROJECT                      |                     |            |    |      |
| PROPOSED WINDOW REPLACEMENTS |                     |            |    |      |
| 83 LONDON ROAD               |                     |            |    |      |
| READING                      |                     |            |    |      |
| DRAWING TITLE                |                     |            |    |      |
| PROPOSED ELEVATIONS          |                     |            |    |      |

|                |             |              |  |  |
|----------------|-------------|--------------|--|--|
| DRAWING STATUS |             |              |  |  |
| PLANNING       |             |              |  |  |
| SCALE AT A1:   |             | SCALE AT A3: |  |  |
| 1:50           |             | 1:100        |  |  |
| JOB NO.        | DRAWING NO. | REV.         |  |  |
| 1589           | 02-02       | P1           |  |  |

