



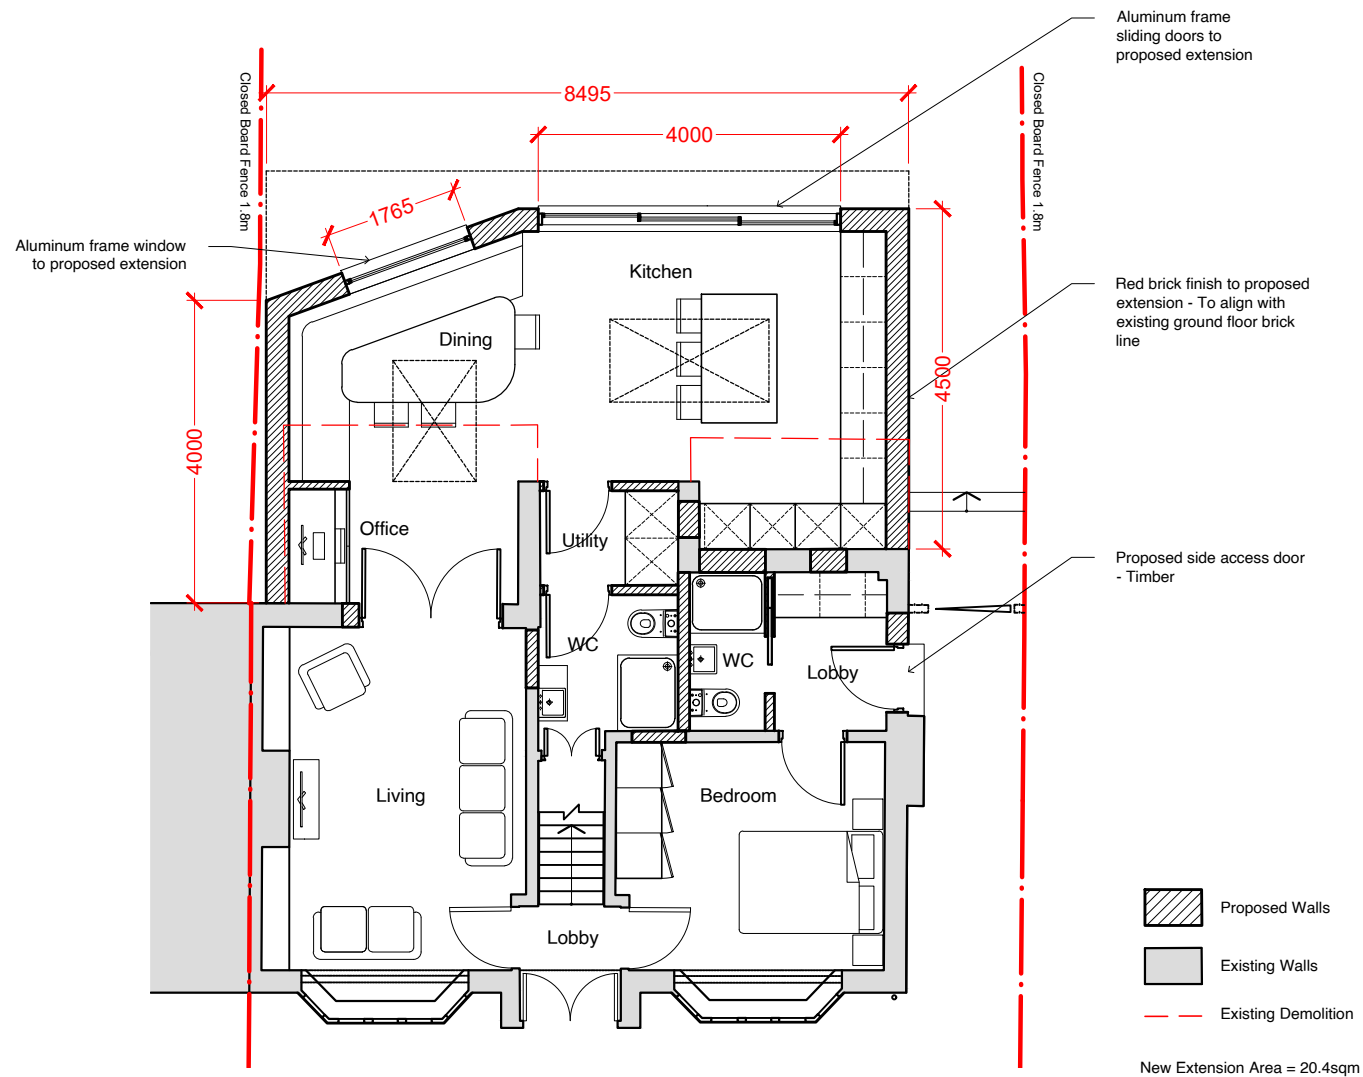

PROPOSED GROUND FLOOR PLAN
SCALE 1:100 @ A3
0 1 5 METRES

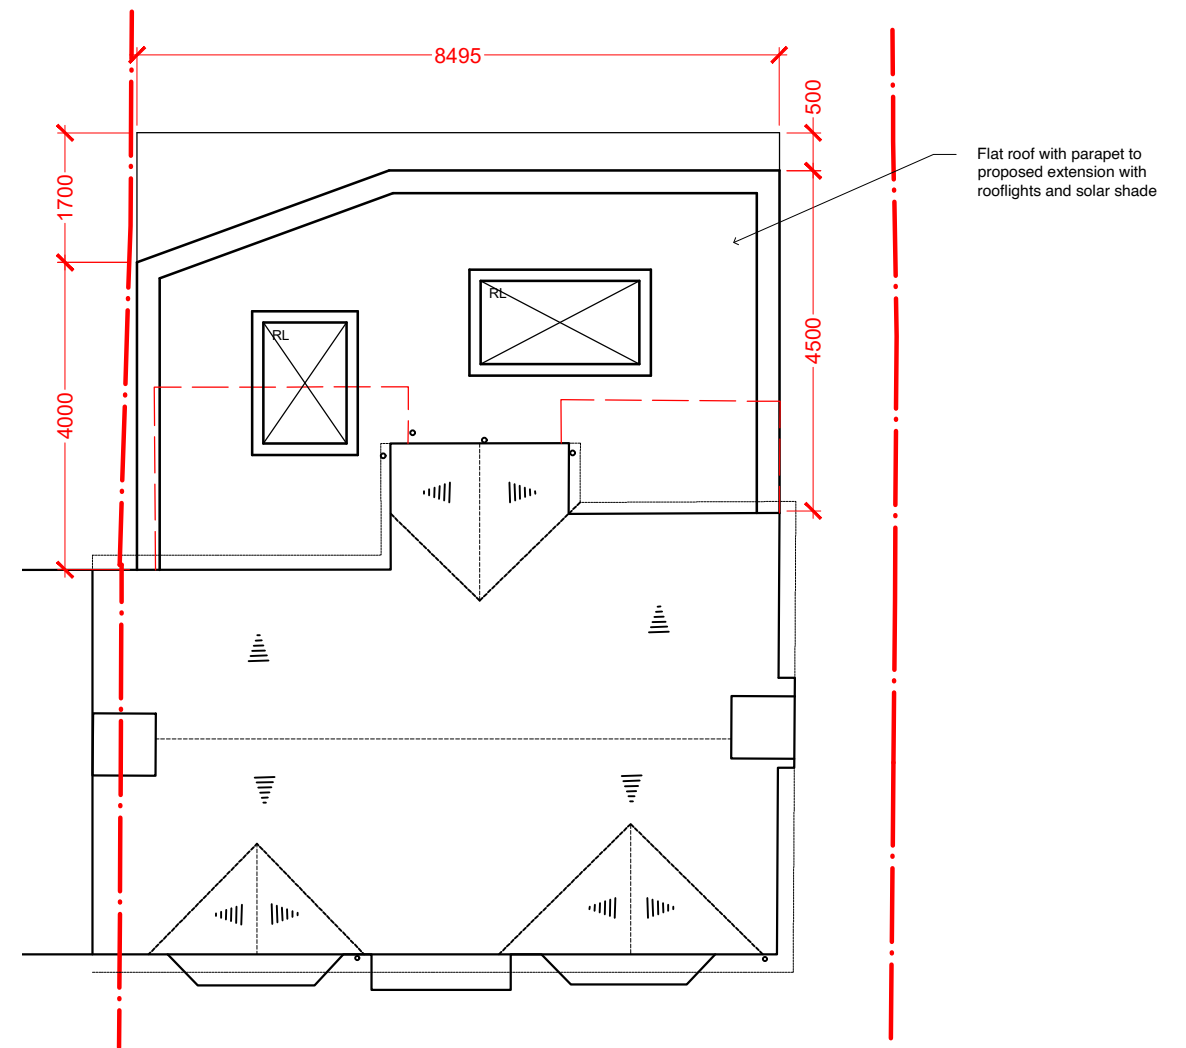

PROPOSED ROOF PLAN
SCALE 1:100 @ A3
0 1 5 METRES



1. Drawings are based on survey data and may not accurately represent what is physically present.
2. Do not scale from this drawing. All dimensions to be site verified by the contractor before proceeding.
3. All dimensions are in millimetres unless noted otherwise.
4. NWG Architecture Ltd shall be notified in writing of any discrepancies.



REV	DATE	DRAWN BY	APPR. BY	NOTES
PL01	27.06.24	NG	NG	PLANNING APPLICATION

BRUNO SCHIAVO
MICHELA TURCO

244 WOKINGHAM ROAD
READING

PLANNING

PL01

PROPOSED GROUND
& ROOF PLANS

NG

NG

27.06.24

2023-110

1:100 @ A3