



DEVELOPMENTS IN DESIGN LTD

WWW.DEVELOPMENTSINDESIGN.CO.UK
TEL.0118 9797484

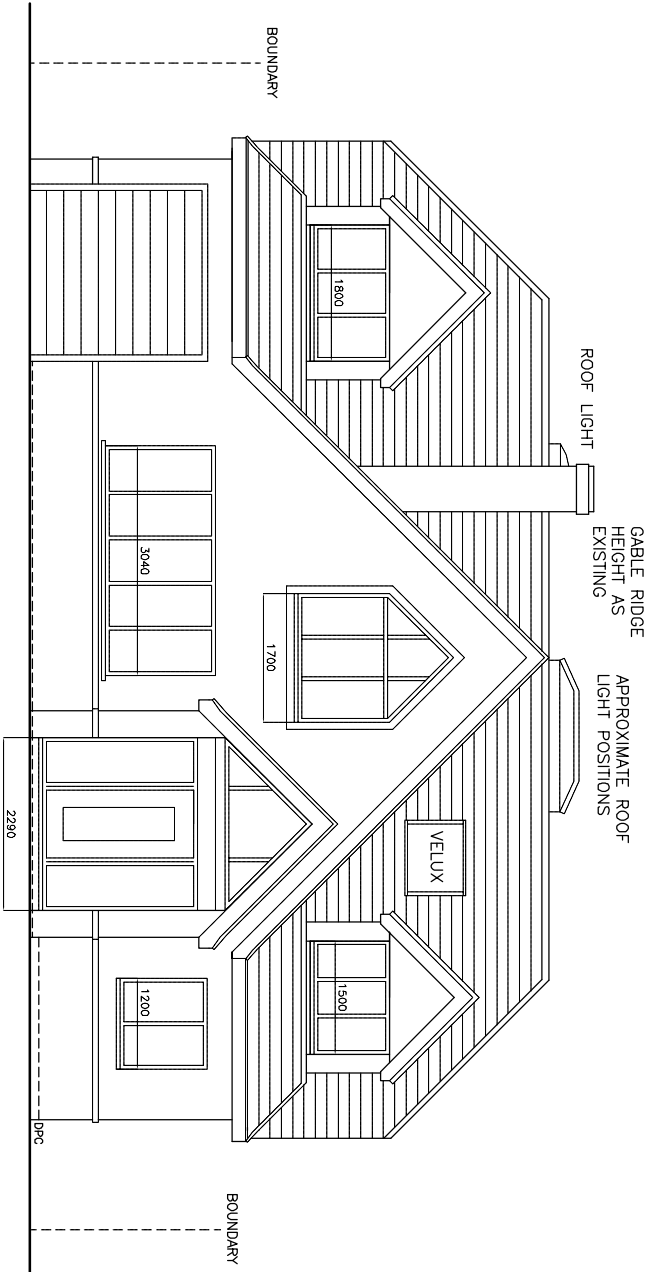


PROPOSED FRONT ELEVATION

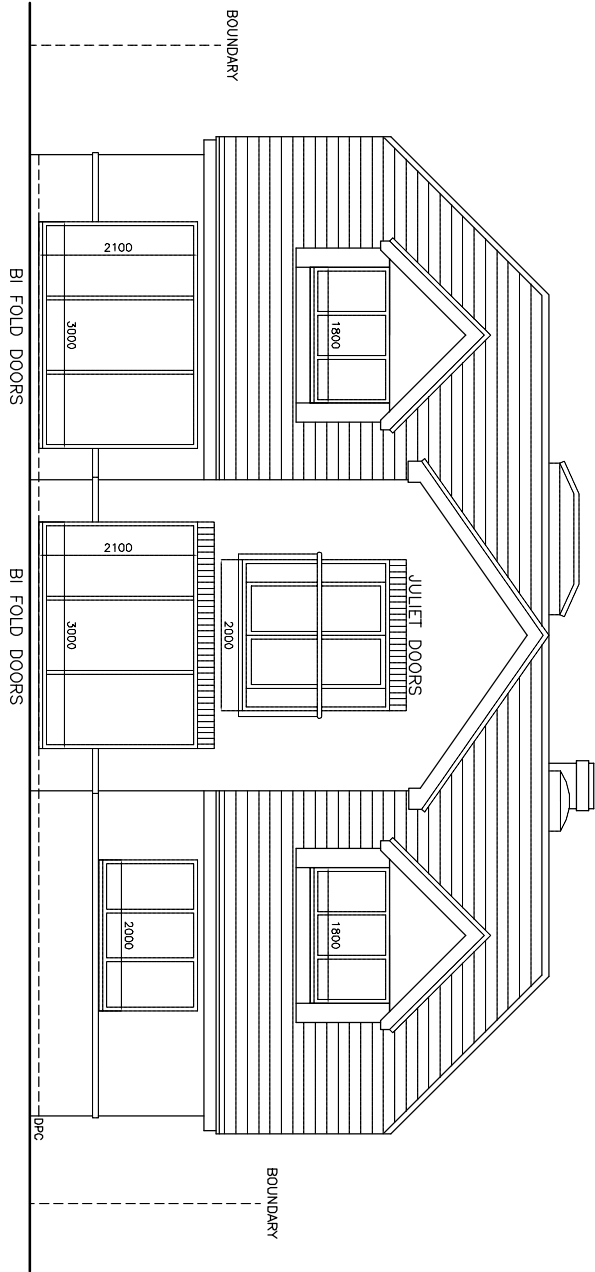


PROPOSED REAR ELEVATION

ROOF TILES, DARK RED PLAIN TILES
BRICKWORK, RED FACING BRICK BELOW FEATURE LINE
CREAM RENDER ABOVE BRICK FEATURE LINE
ALL GUTTERING AND DOWNPIPES BLACK PLASTIC
WINDOWS GREY UPVC
ALL EXTERNAL TIMBER CLAD WITH WHITE UPVC

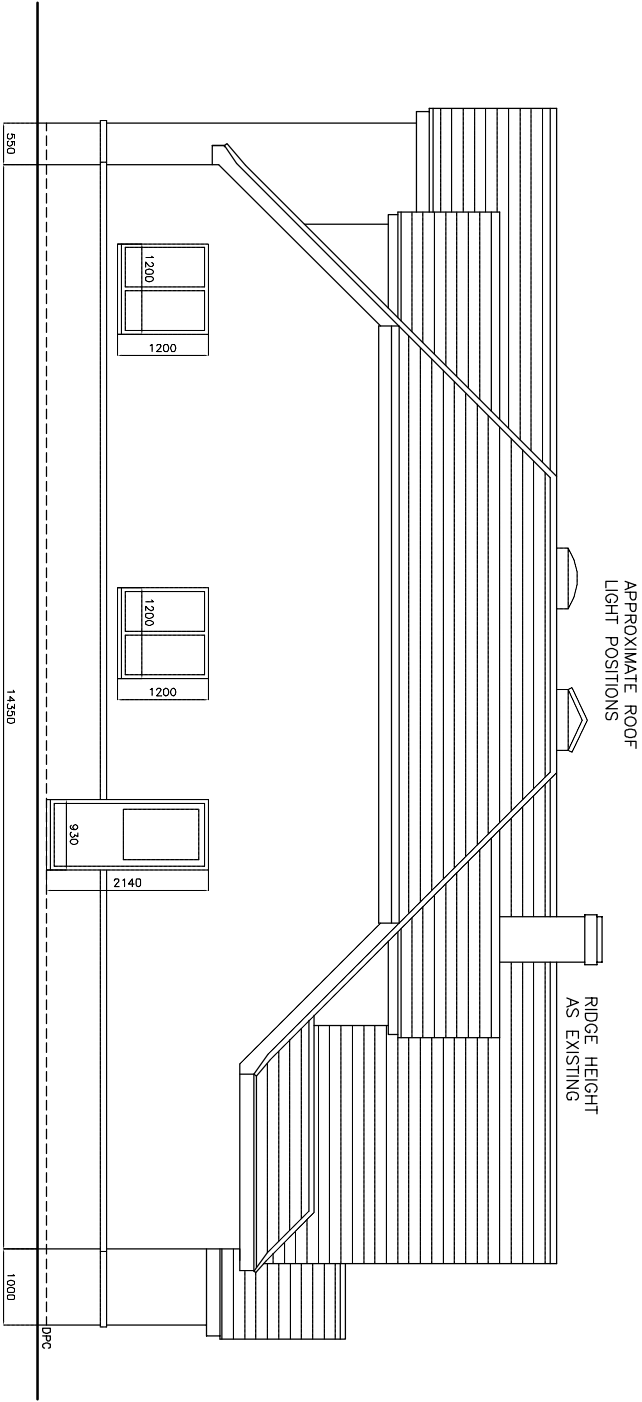

PROPOSED SIDE ELEVATION

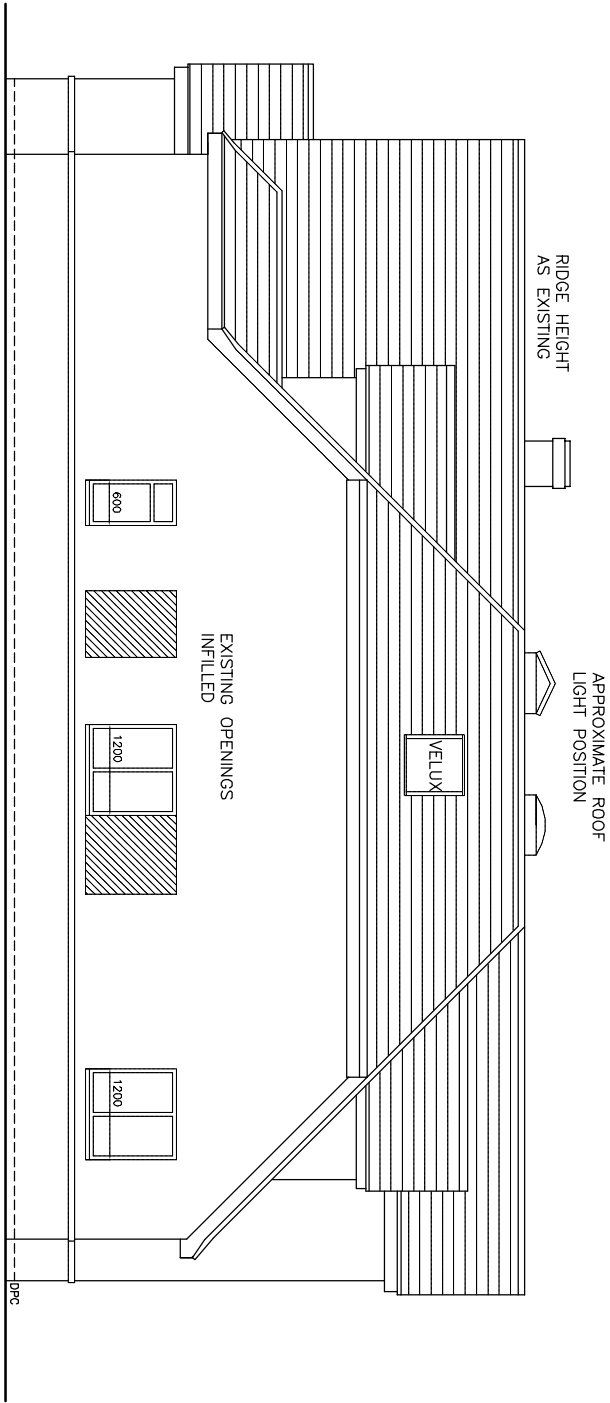

PROPOSED SIDE ELEVATION

PROPOSED HOUSE CONVERSION

0 1 2 3 4 5M

DRAWING NO. PL.002C
DATE 3.3.23
SCALE 1:100

MR AND MRS PUREWAL

147 UPPER WOODCOTE ROAD CAVERSHAM BERKS RG4 7JR