

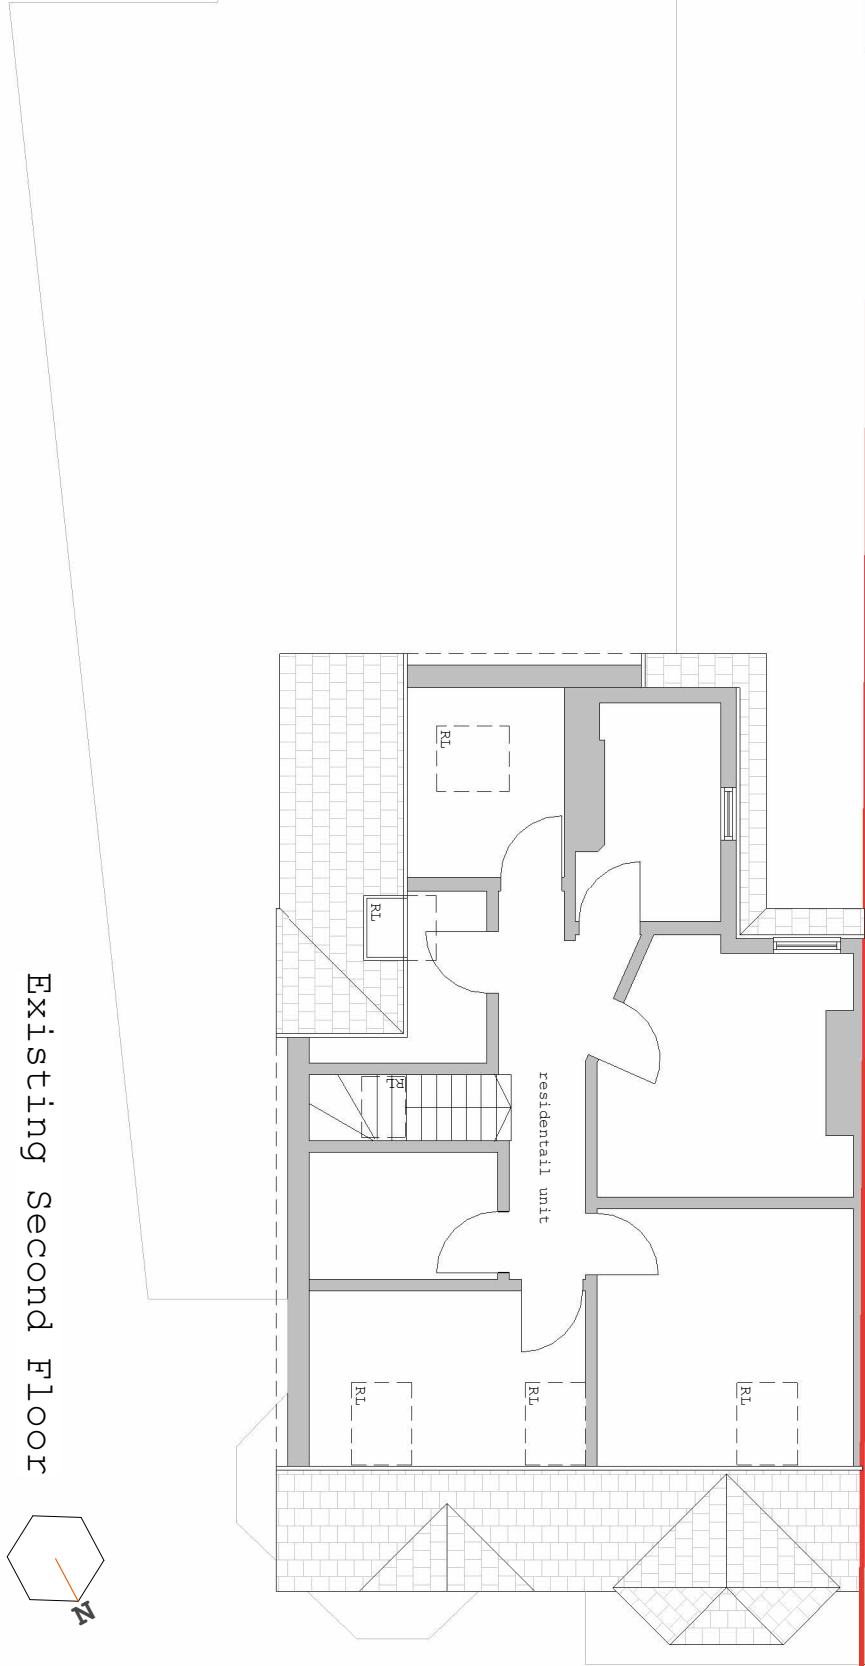


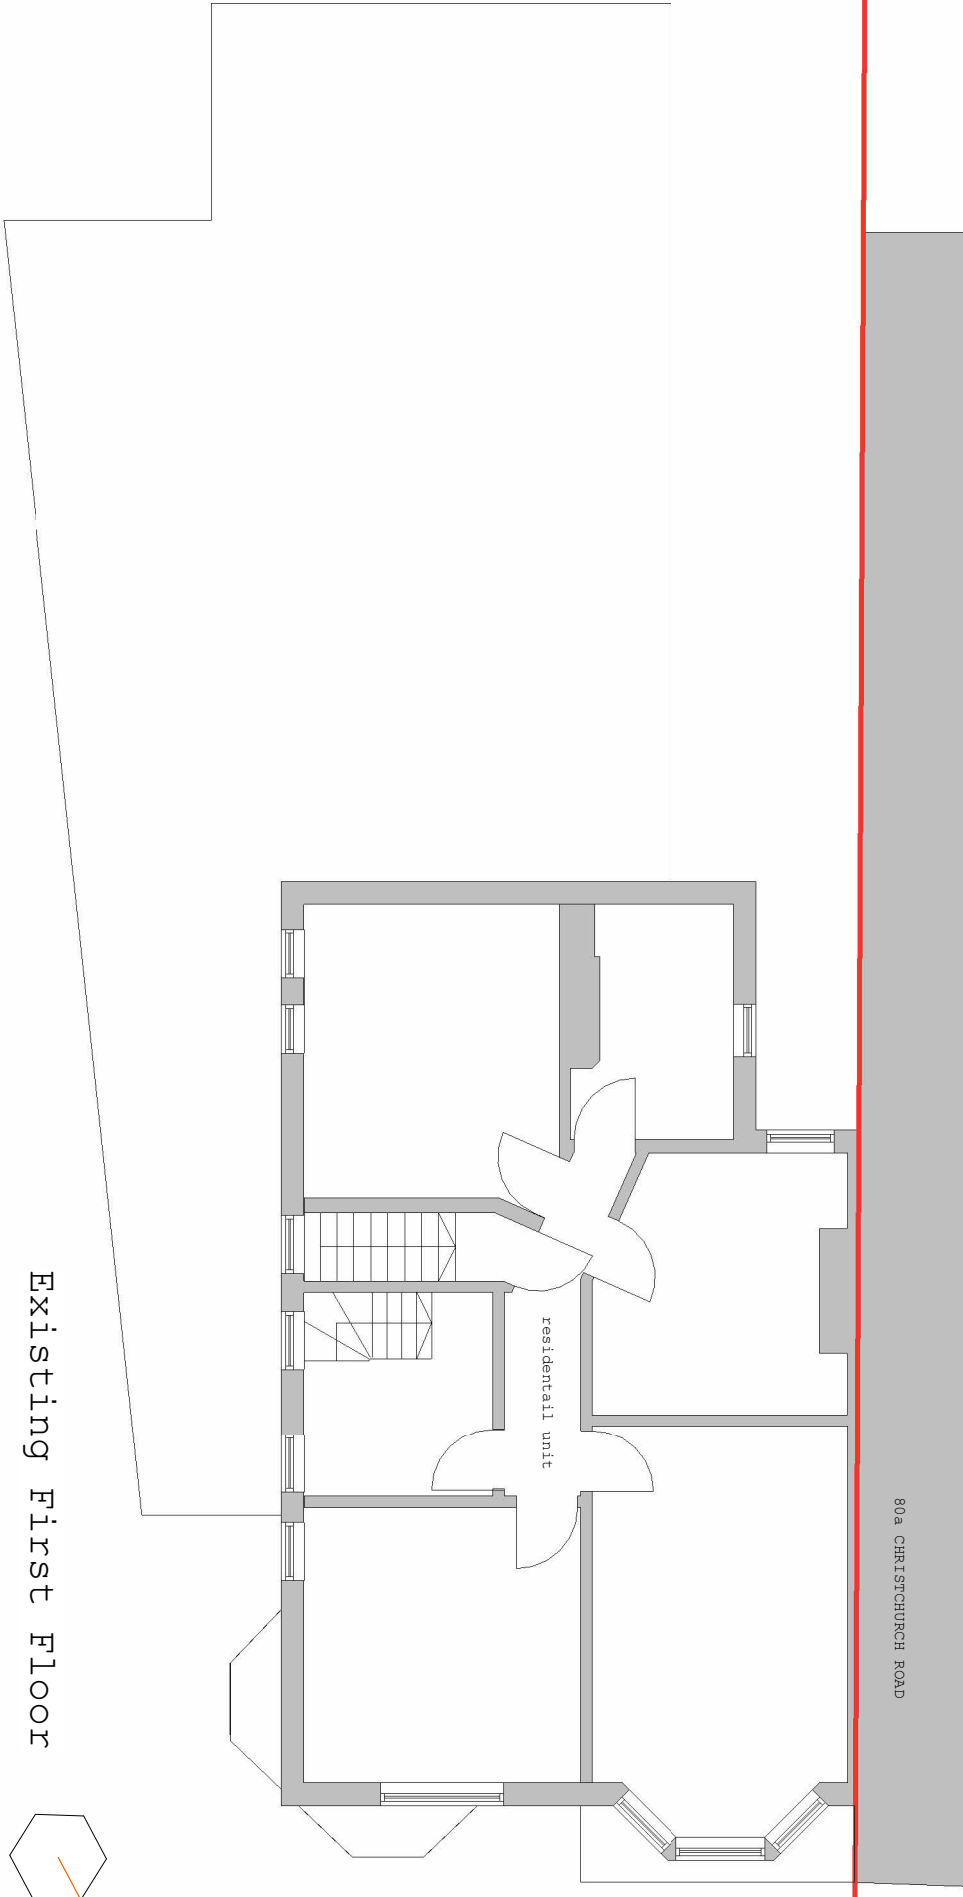

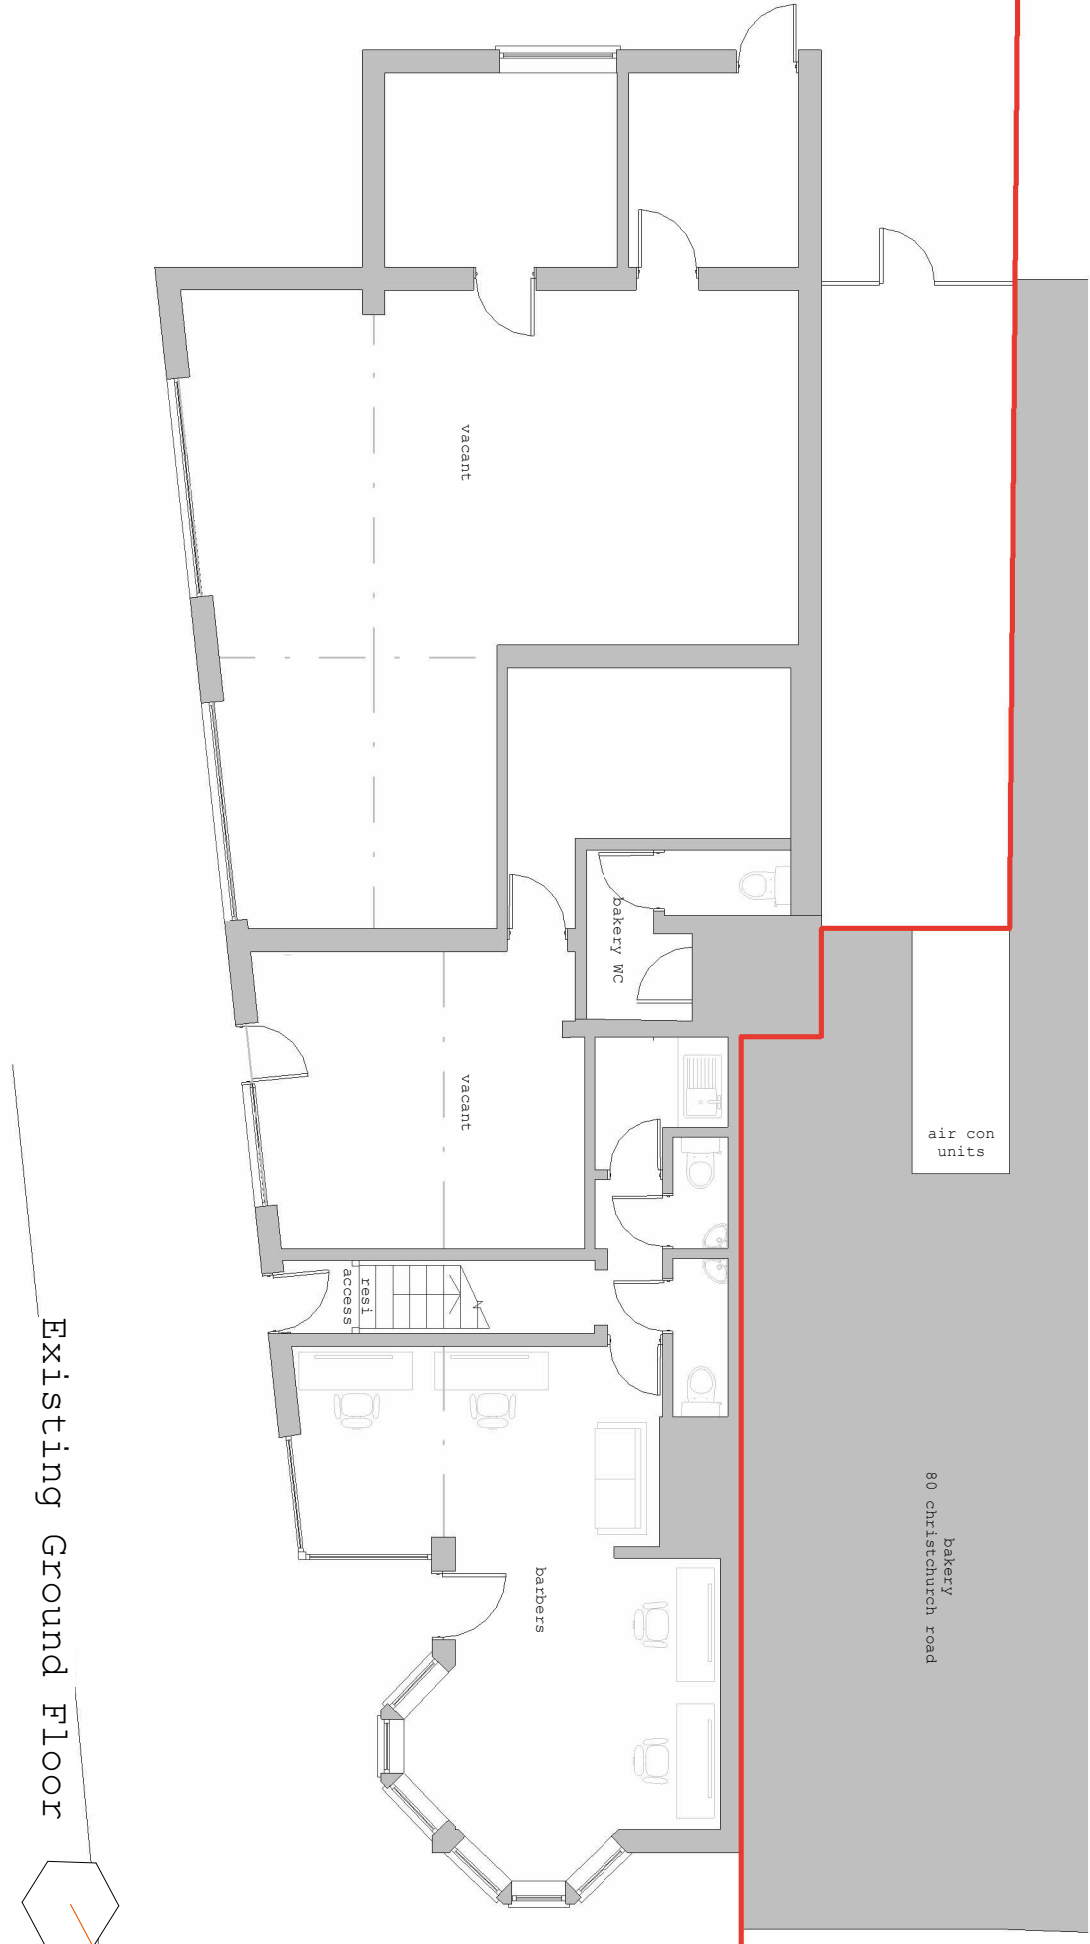

Collaborating with:
Tony Chima

Job: 424 Drawing: 03-00 Revision:

Project:
**2 Northcourt Avenue
Reading RG2 7BH**

Drawing:
Existing Floor Plans

Date:
Feb 24

Status:
Draft

Drawn By:
VA

Checked By:
EM



Colony Architects Ltd.
The Wine Store, Brewery
Court, Theale, Reading, RG7 5AJ
+44 (0)118 380 0328
hello@colonyarchitects.com
colonyarchitects.com