

LEGEND

-  Proposed Bauder XF 301 Sedum Roof System
-  Minimum 300mm Wide Gravel Fire Break
-  Edge Trim - BauderGREEN AL 40/80/100 drainage trim

FLAT ROOF (3RD FLOOR)

FLAT ROOF (4TH FLOOR)

FLAT ROOF (4TH FLOOR)

EXTENSIVE GREEN ROOF
(4th floor)


4TH FLOOR
INTERNAL LAYOUT

FLAT ROOF (3RD FLOOR)

FLAT ROOF (4TH FLOOR)

Note 1
This document is to be used solely for planning purposes, it should not be used for construction.

Note 2
This drawing should be read in conjunction with the Specification for Soft Landscape Works document.

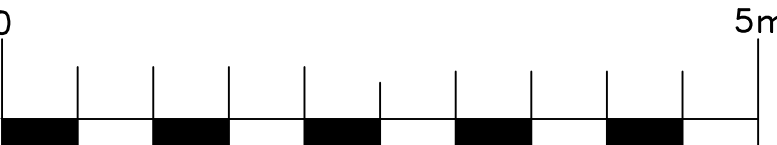

Project
12-18 Crown Street, Reading

Drawing Title
Extensive Green Roof Plan


Initial date drawn 16th May 2024
Drawn/Checked AY/WM

Scale 1:50 @ A1
Revision


Document No. OS 2879-24.1

Open Spaces
Landscape Architects
LANDSCAPE ARCHITECTURE – TREES – ECOLOGY


2 Monument Offices, Hall Farm, Maldon Road
Woodham Mortimer, Essex CM9 6SN
Tel: 01277 356511 os@open-spaces.co.uk
www.open-spaces.co.uk

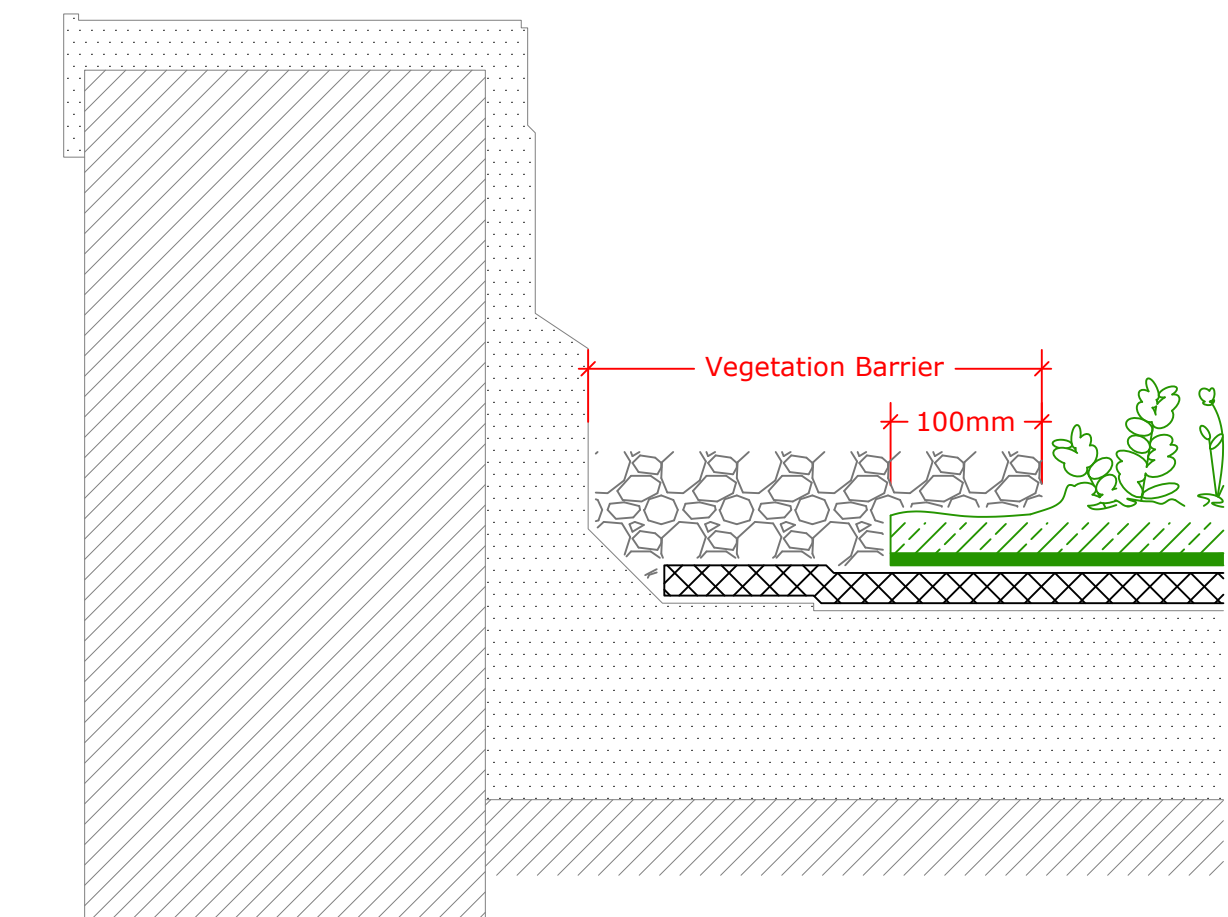


BauderGREEN - Extensive Green Roof
'Sedum blanket' with Parapet
Bauder Typical Detail (1:5 @ A1)

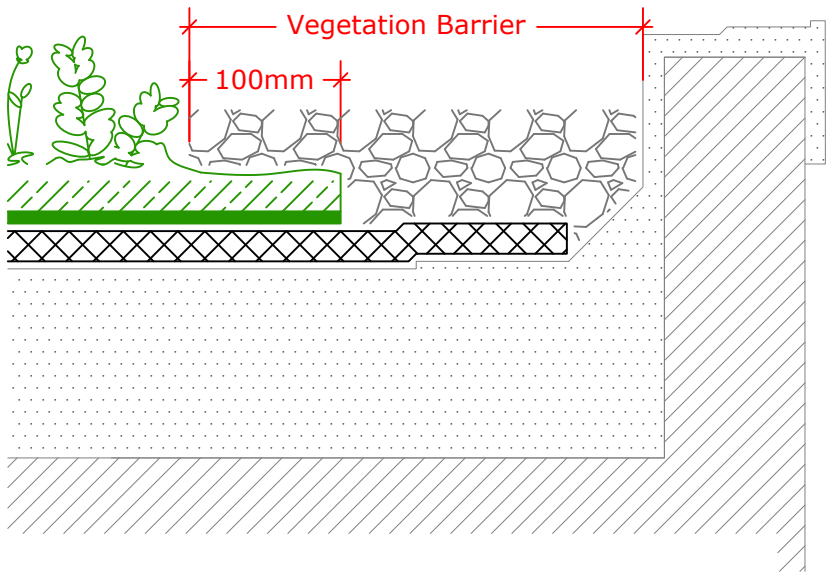

BauderGREEN - Extensive Green Roof
'Sedum blanket' with Perimeter Kerb
Bauder Typical Detail (1:5 @ A1)

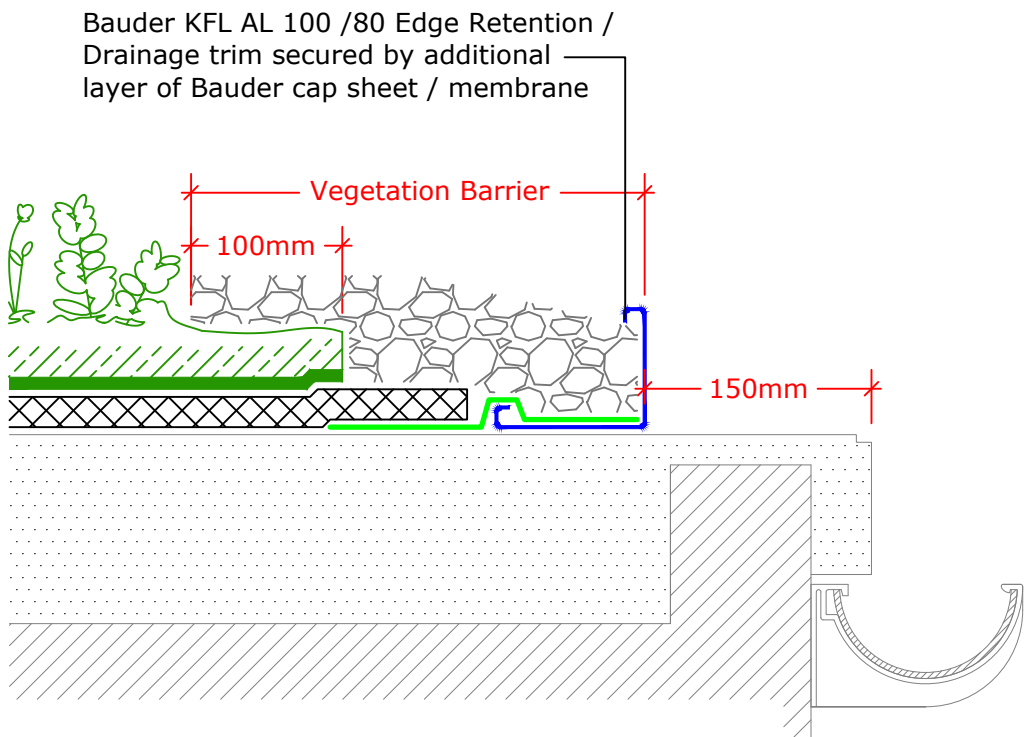

BauderGREEN - Extensive Green Roof
'Sedum blanket' External Gutter
Bauder Typical Detail (1:5 @ A1)

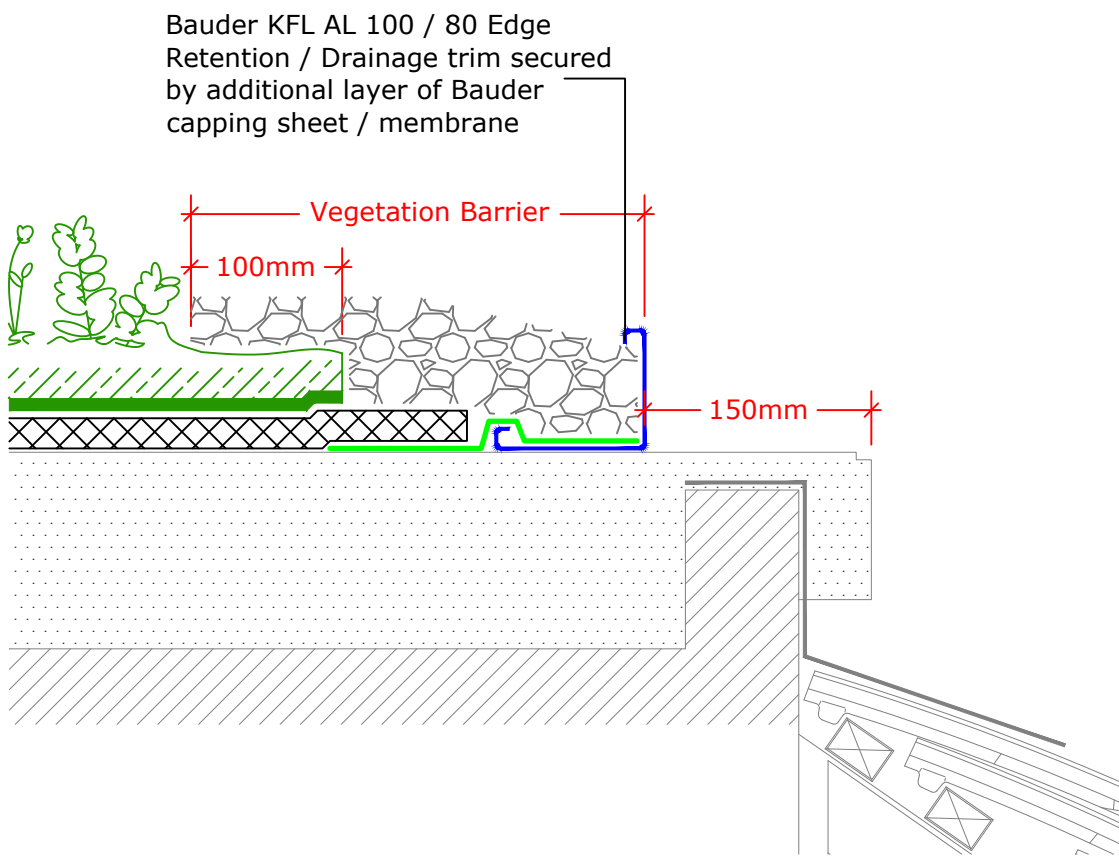

BauderGREEN - Extensive Green Roof
'Sedum blanket' detail to Mansard Roof
Bauder Typical Detail (1:5 @ A1)