




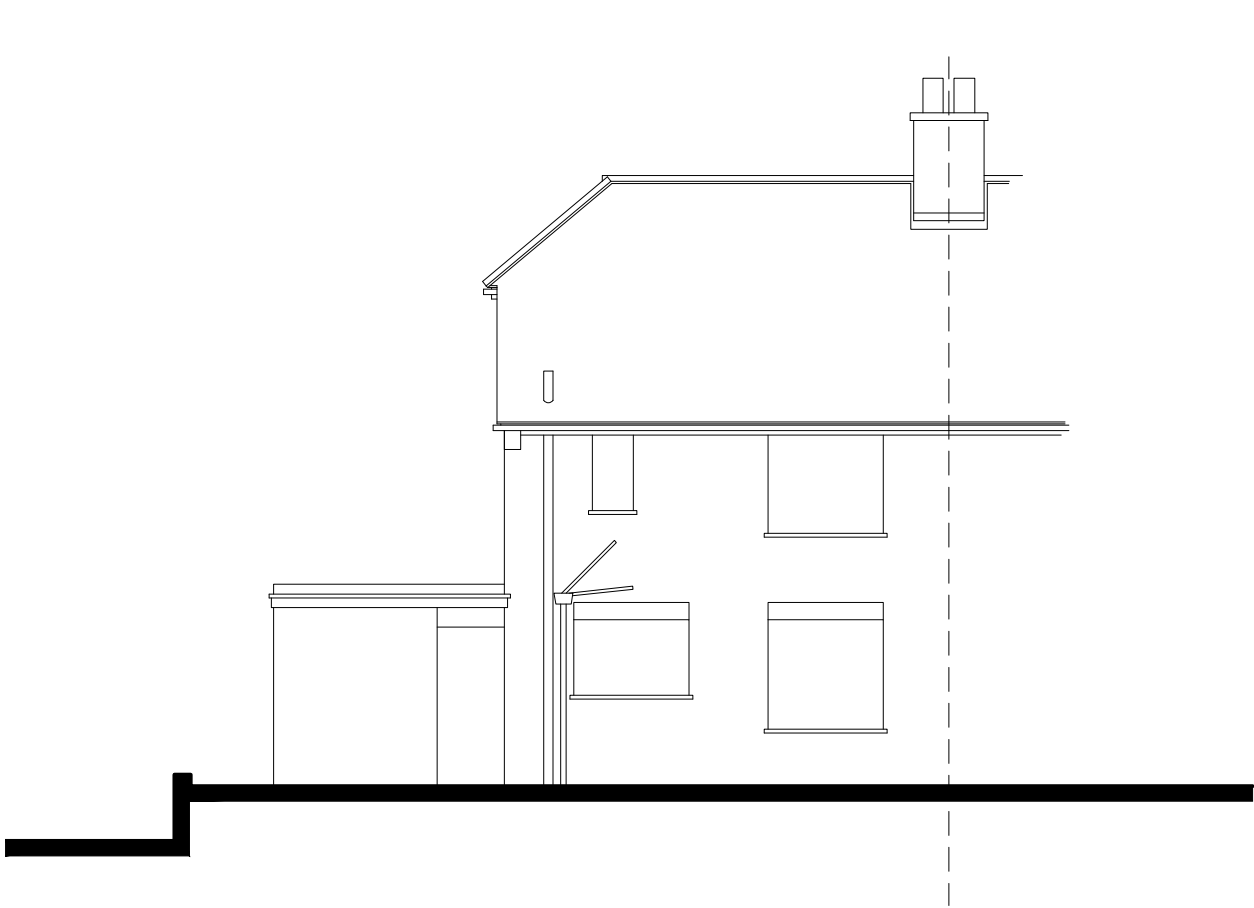


Rear Elevation 1:100 Scale

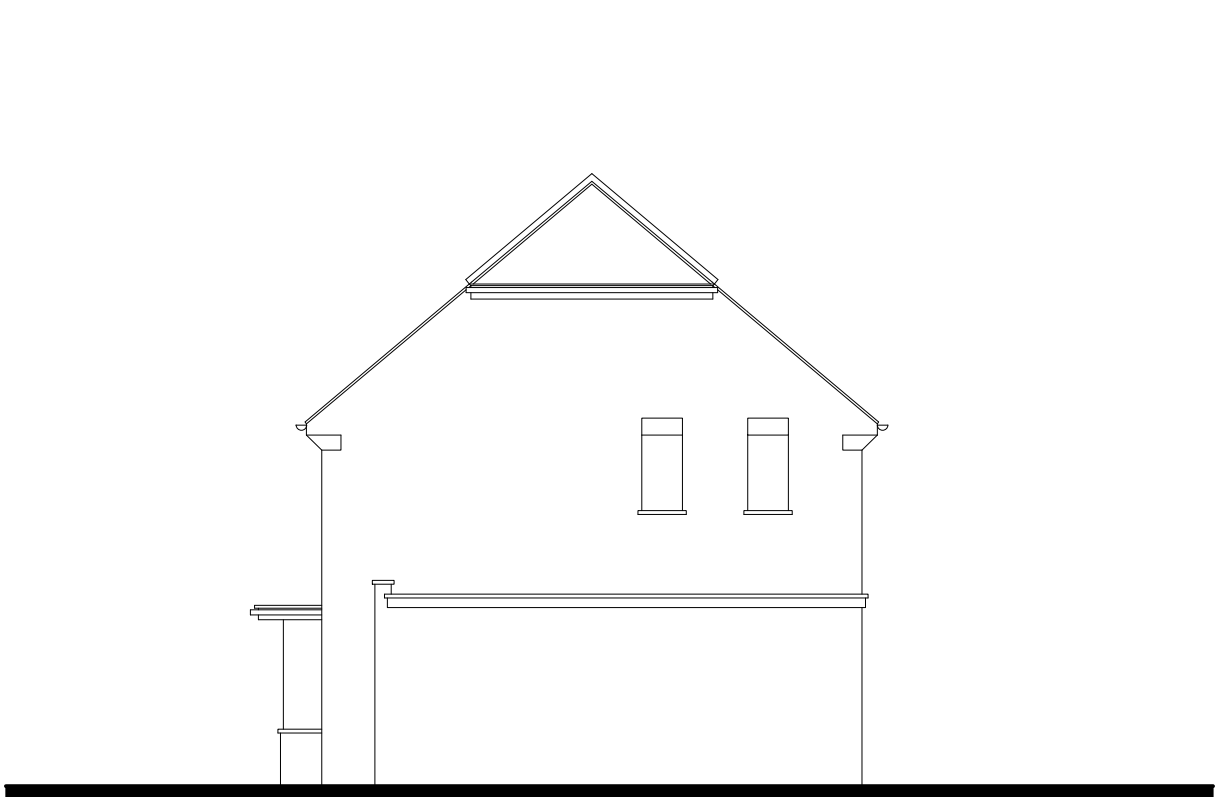


Side Elevation 1:100 Scale

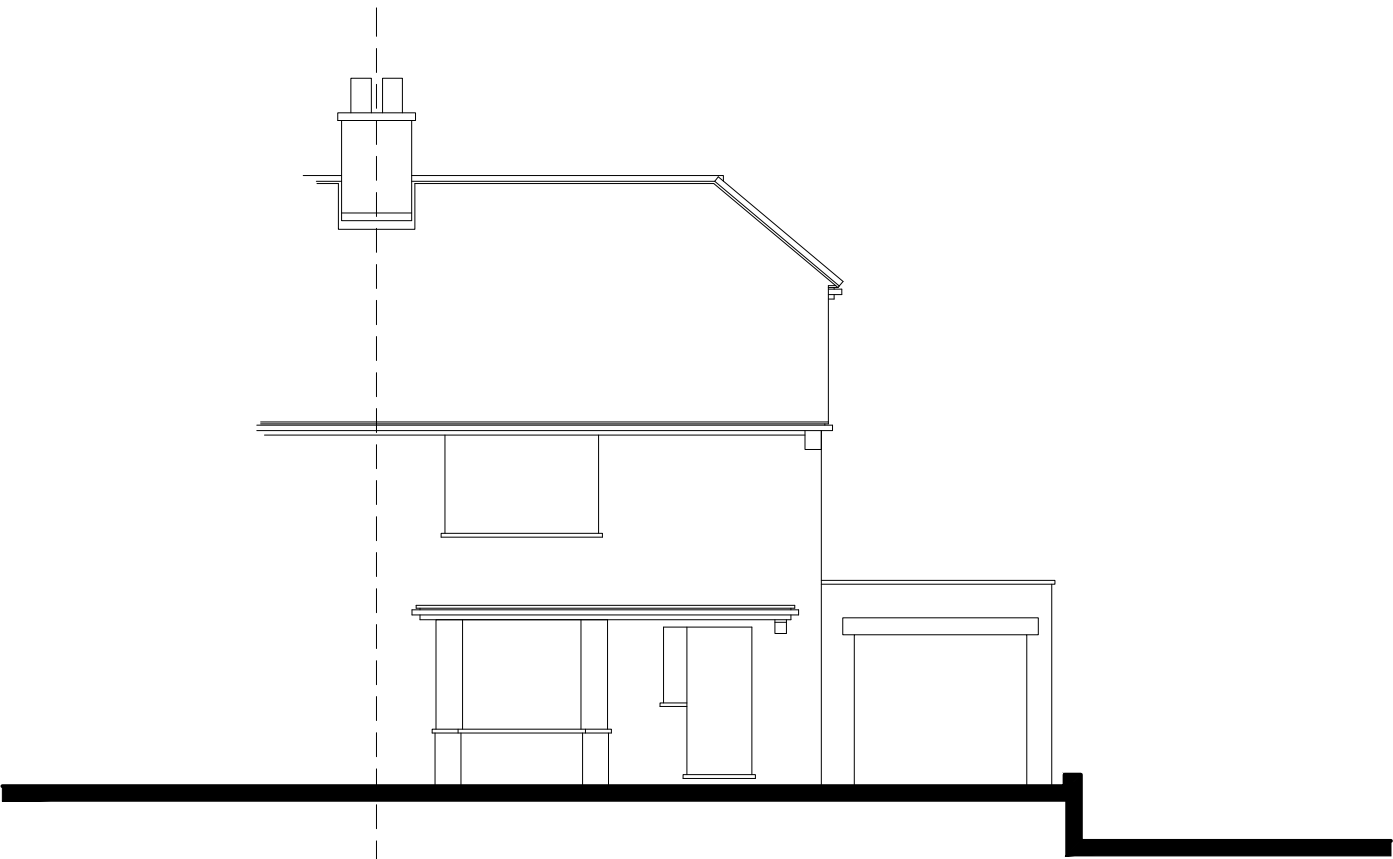


Front Elevation 1:100 Scale

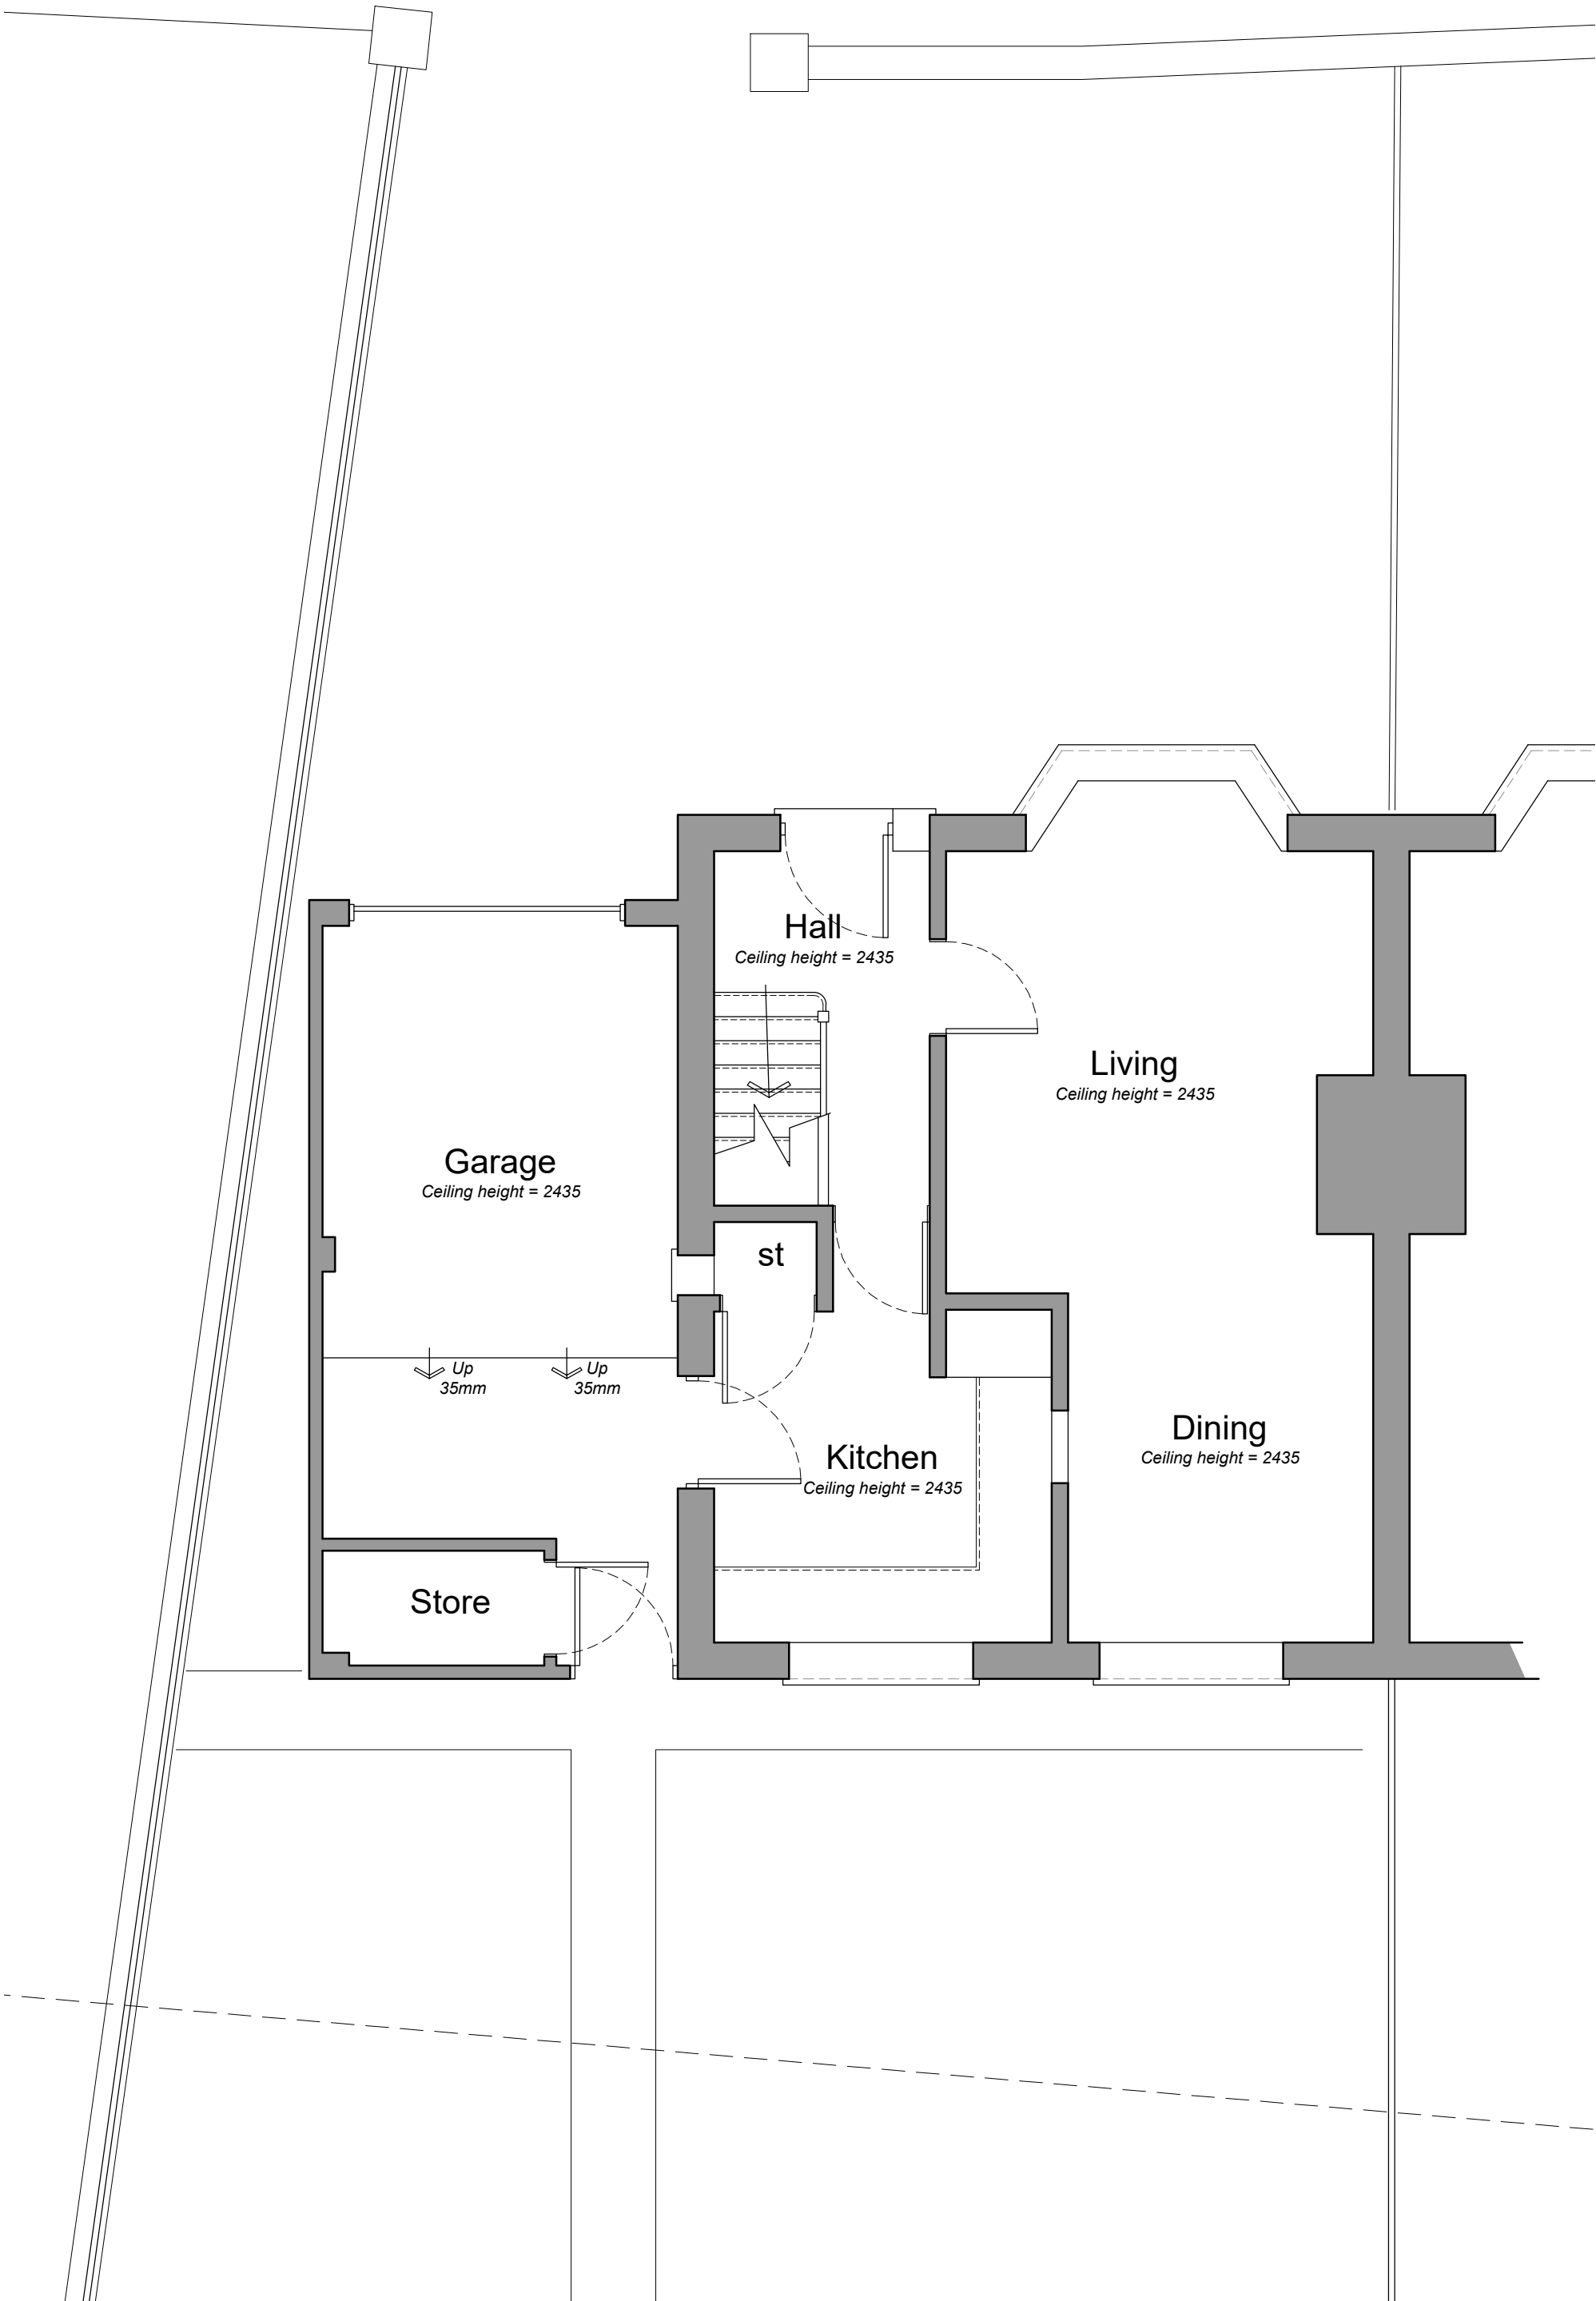



Ground Floor Plan 1:50 Scale

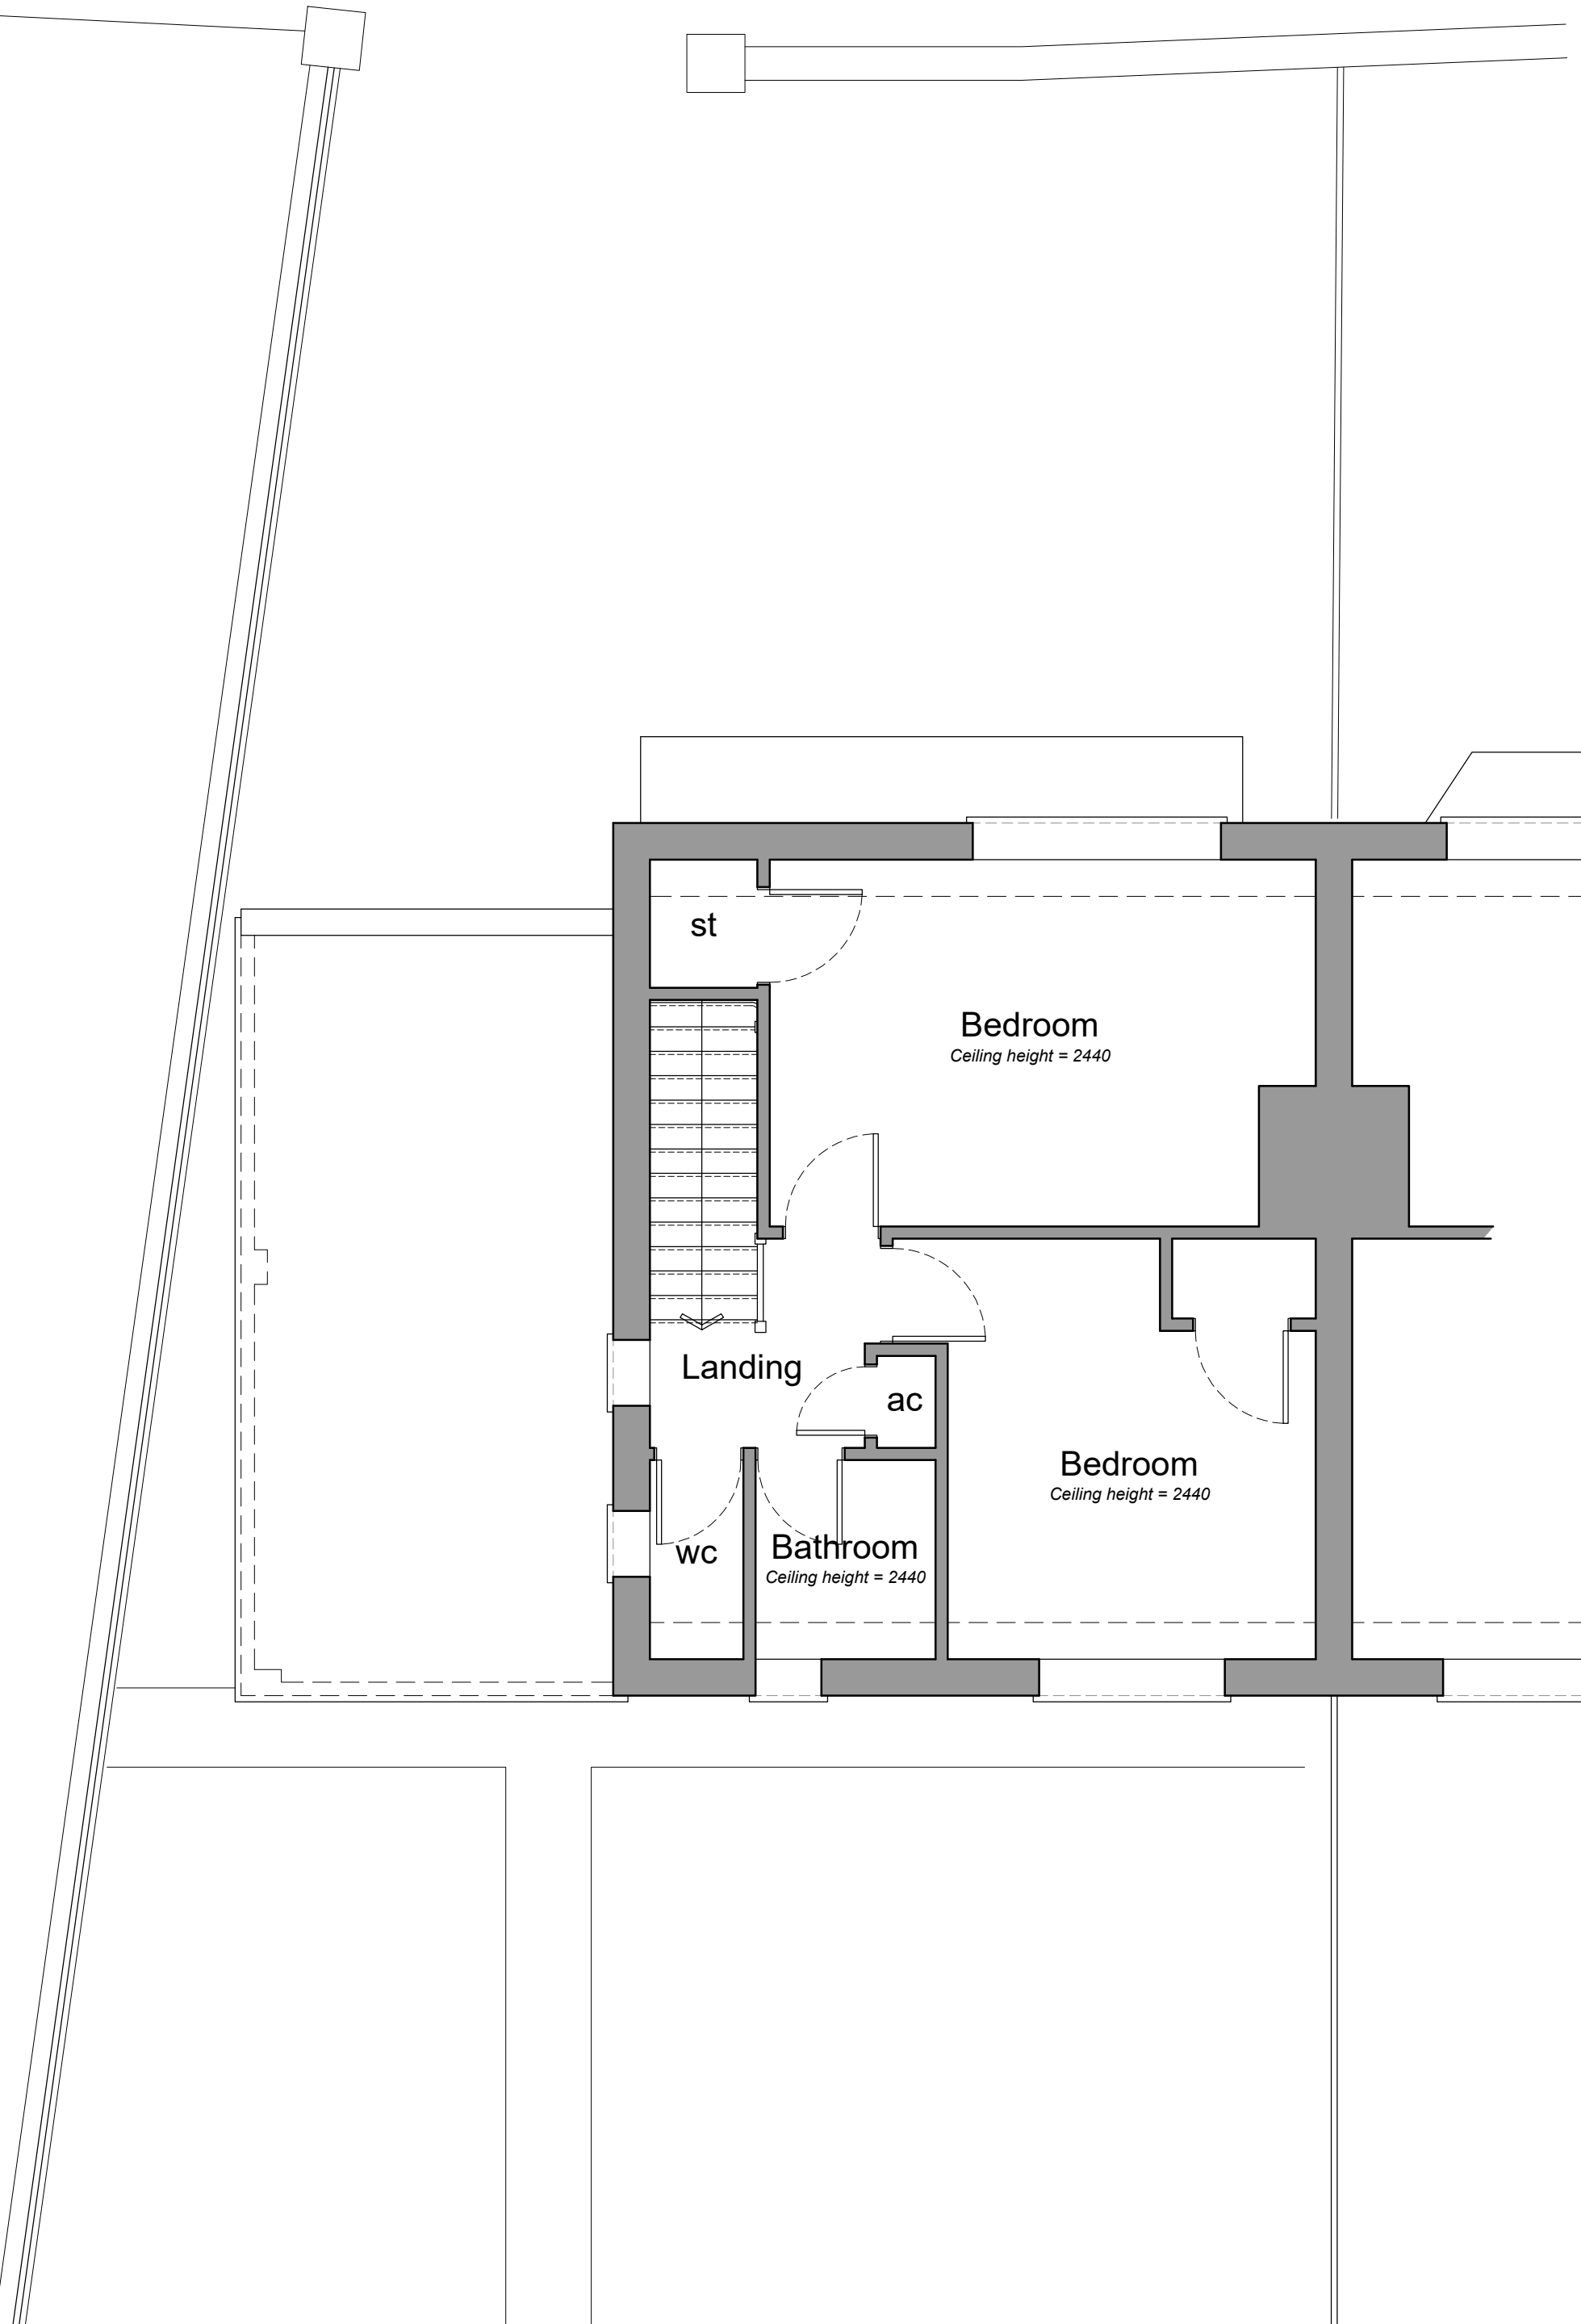

First Floor Plan 1:50 Scale

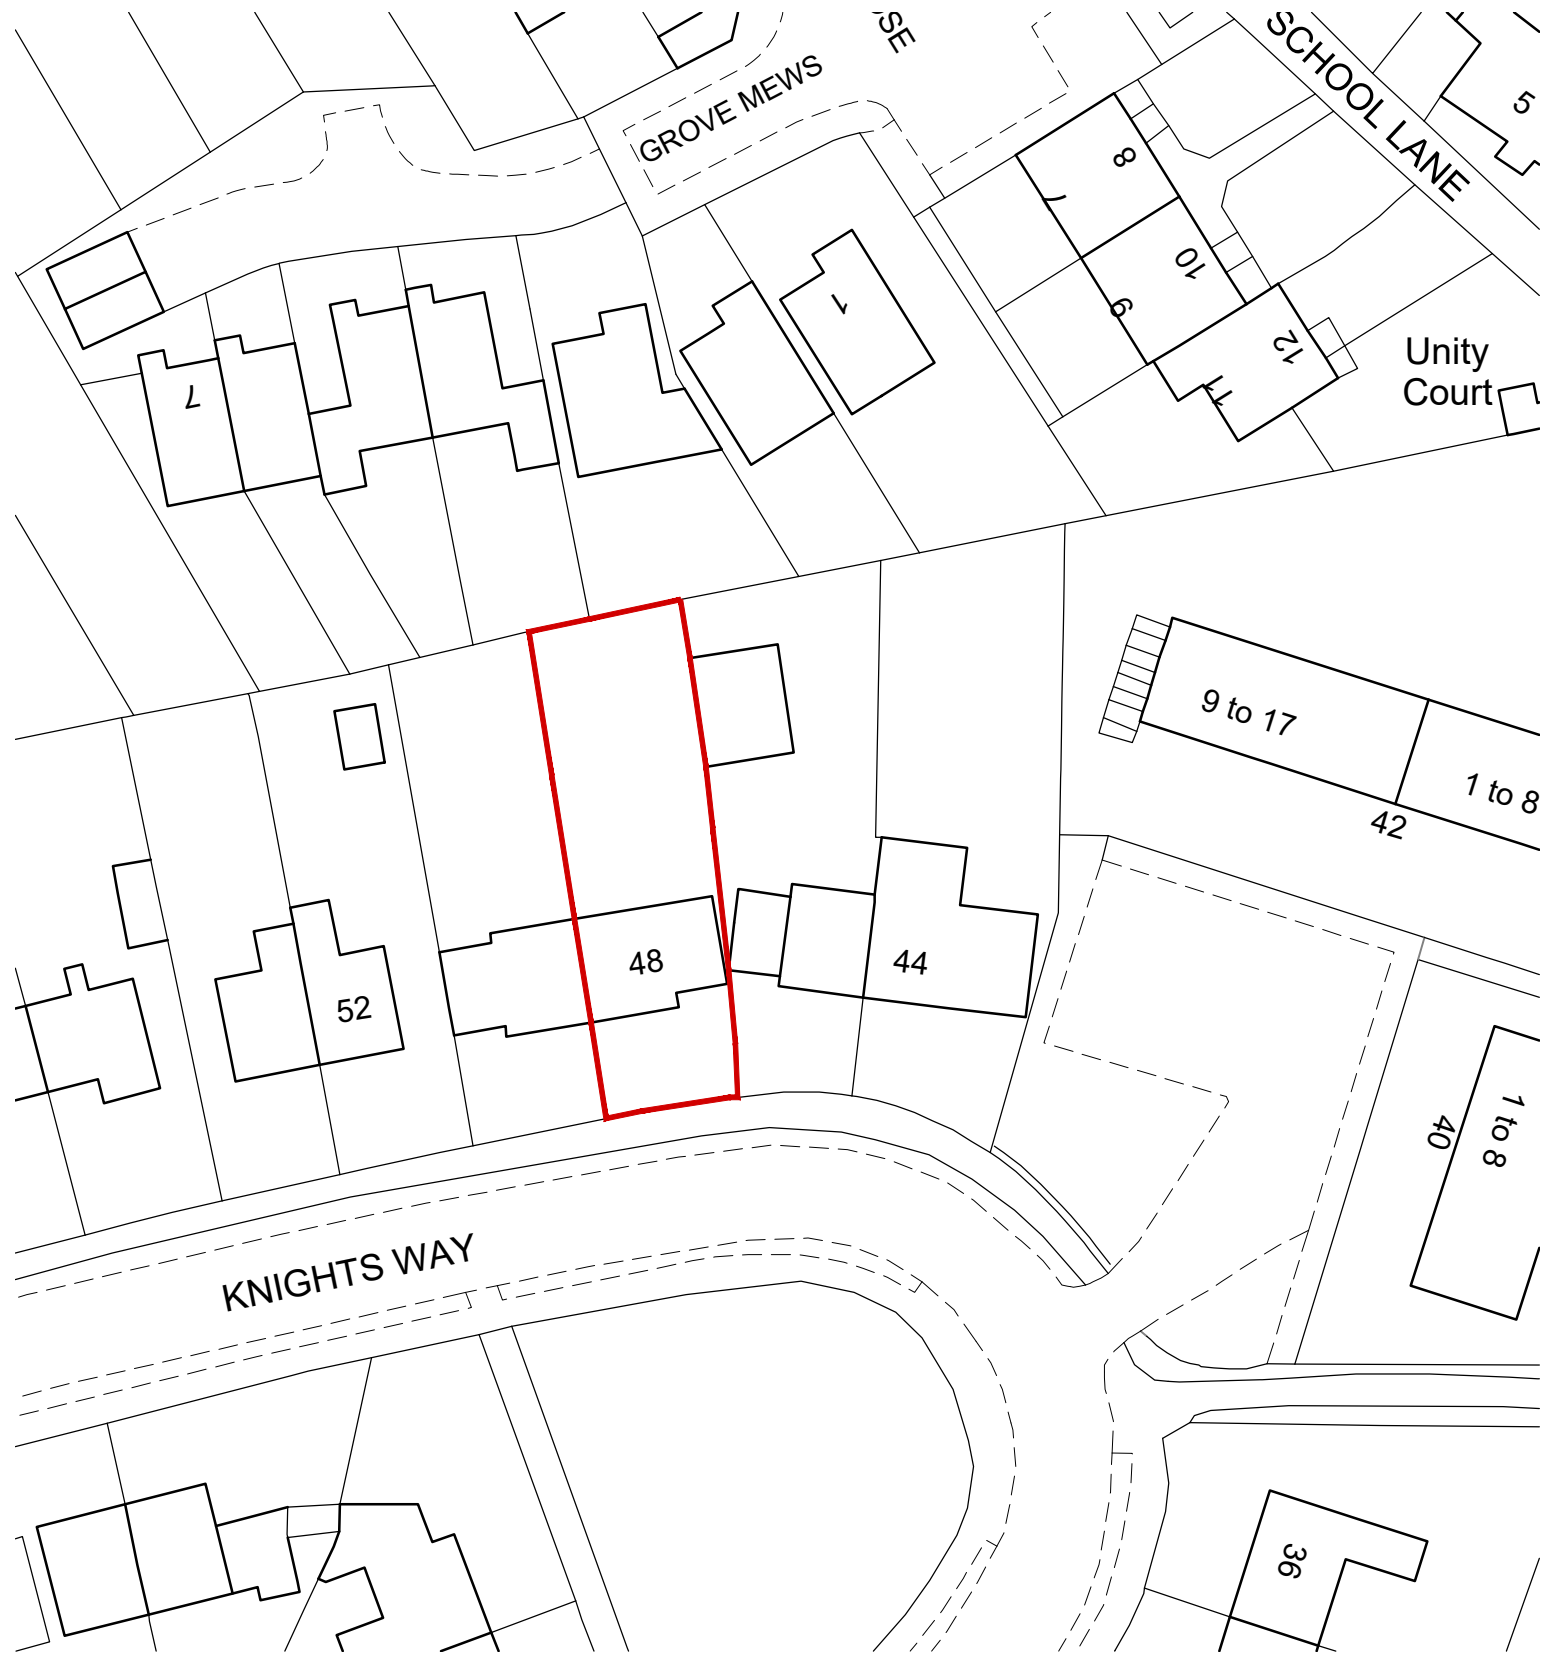

Site Plan 1:500 Scale

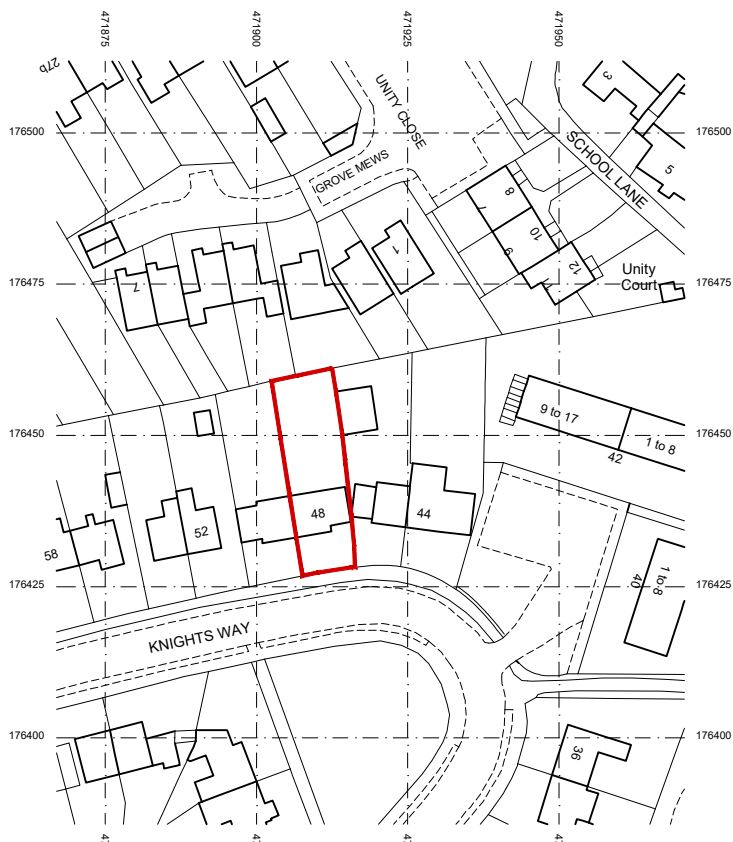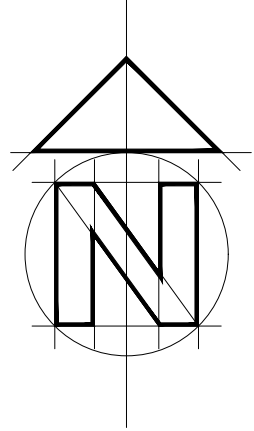

Location Plan 1:1250 Scale

1:1250 scale Bar
This Drawing has been produced for printing onto A1 size paper,
If printing on A3 please use the scale below for reference.
0m 6.2m 12.5m 25m 50m 100m

1:500 scale Bar
This Drawing has been produced for printing onto A1 size paper,
If printing on A3 please use the scale below for reference.
0m 2.5m 5m 10m 20m 40m

1:50 scale Bar
This Drawing has been produced for printing onto A1 size paper,
If printing on A3 please use the scale below for reference.
0m 0.5m 1.0m 2.0m 4.0m

1:50 scale Bar
This Drawing has been produced for printing onto A1 size paper,
If printing on A3 please use the scale below for reference.
0m 0.25m 0.5m 1.0m 2.0m 4.0m

Bonney Architecture
PLANNING & TECHNICAL SERVICES

CLIENT Ms L Wang 14 Hornbeam Close
Barkham
Wokingham
RG41 4LR
07515 355 770
bonneyarchitecture@gmail.com

JOB 48 Knights Way, Emmer Green,
Reading Berkshire, RG4 8RH

DRG EXISTING PLANS & ELEVATIONS

SCALE 1:50 @ A1 RAINN P Bonney DATE March 2024 BA 0275|01