
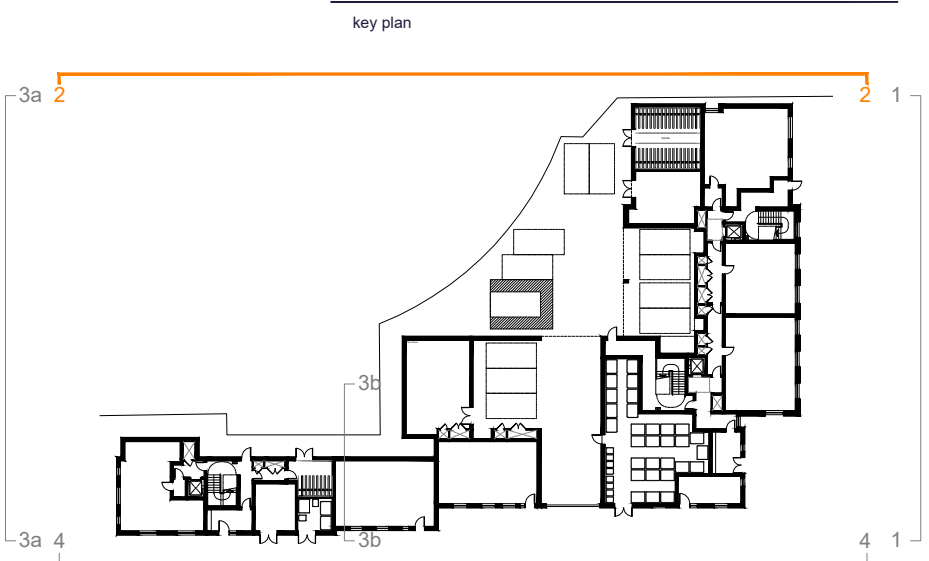


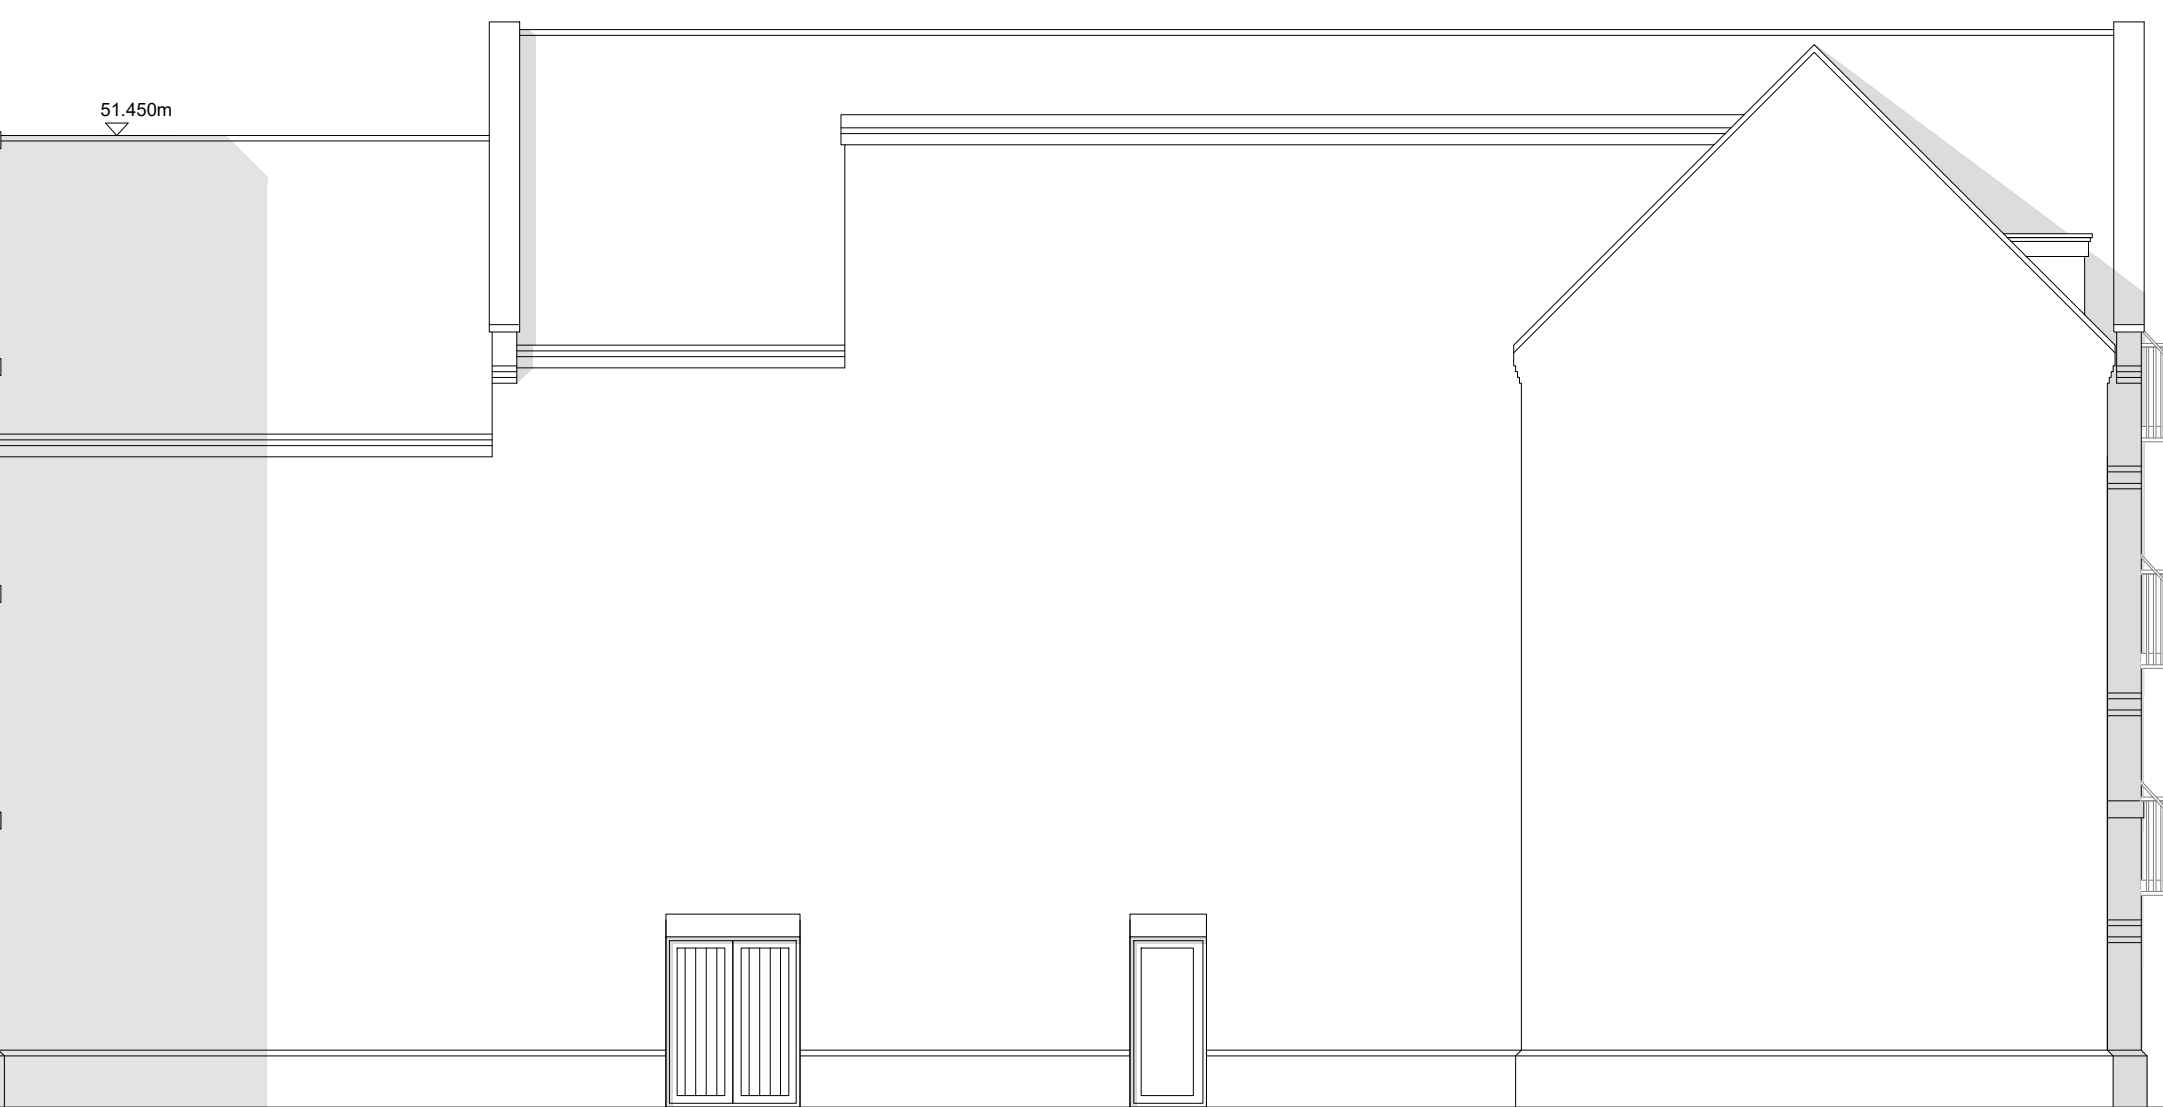

notes

- A 20.02.20 EE Added floor levels and door, removed balcony
- B 30.04.20 EE Removed balconies
- C 08.05.20 DT Added door, key plan updated, added dormer on block C
- D 04.11.21 EE Roof Ventilation plan updated
- E 09.10.23 PO Fire strategy review
- F 11.10.23 EE Fire strategy review
- G 21.12.23 ISB Fire strategy update
- H 01.03.24 PO ADO correction
- I 03.07.24 EE Roof access window added to ninth floor

revision	date	prepared	description
----------	------	----------	-------------

Berkeley
Designed for life

Berkeley House
Farnham Lane
Farnham Royal
SL2 3RQ

T: 01753 784400
F: 01753 646855
www.berkeleygroup.co.uk

project
Vastern Road
Reading

drawing
Block B and C
Southeast Elevation

date	scale @ a1	drawn
October 2019	1:100	ISB

drawing number	revision
448.PL.BC.201	I

Southeast Elevation 2-2

