


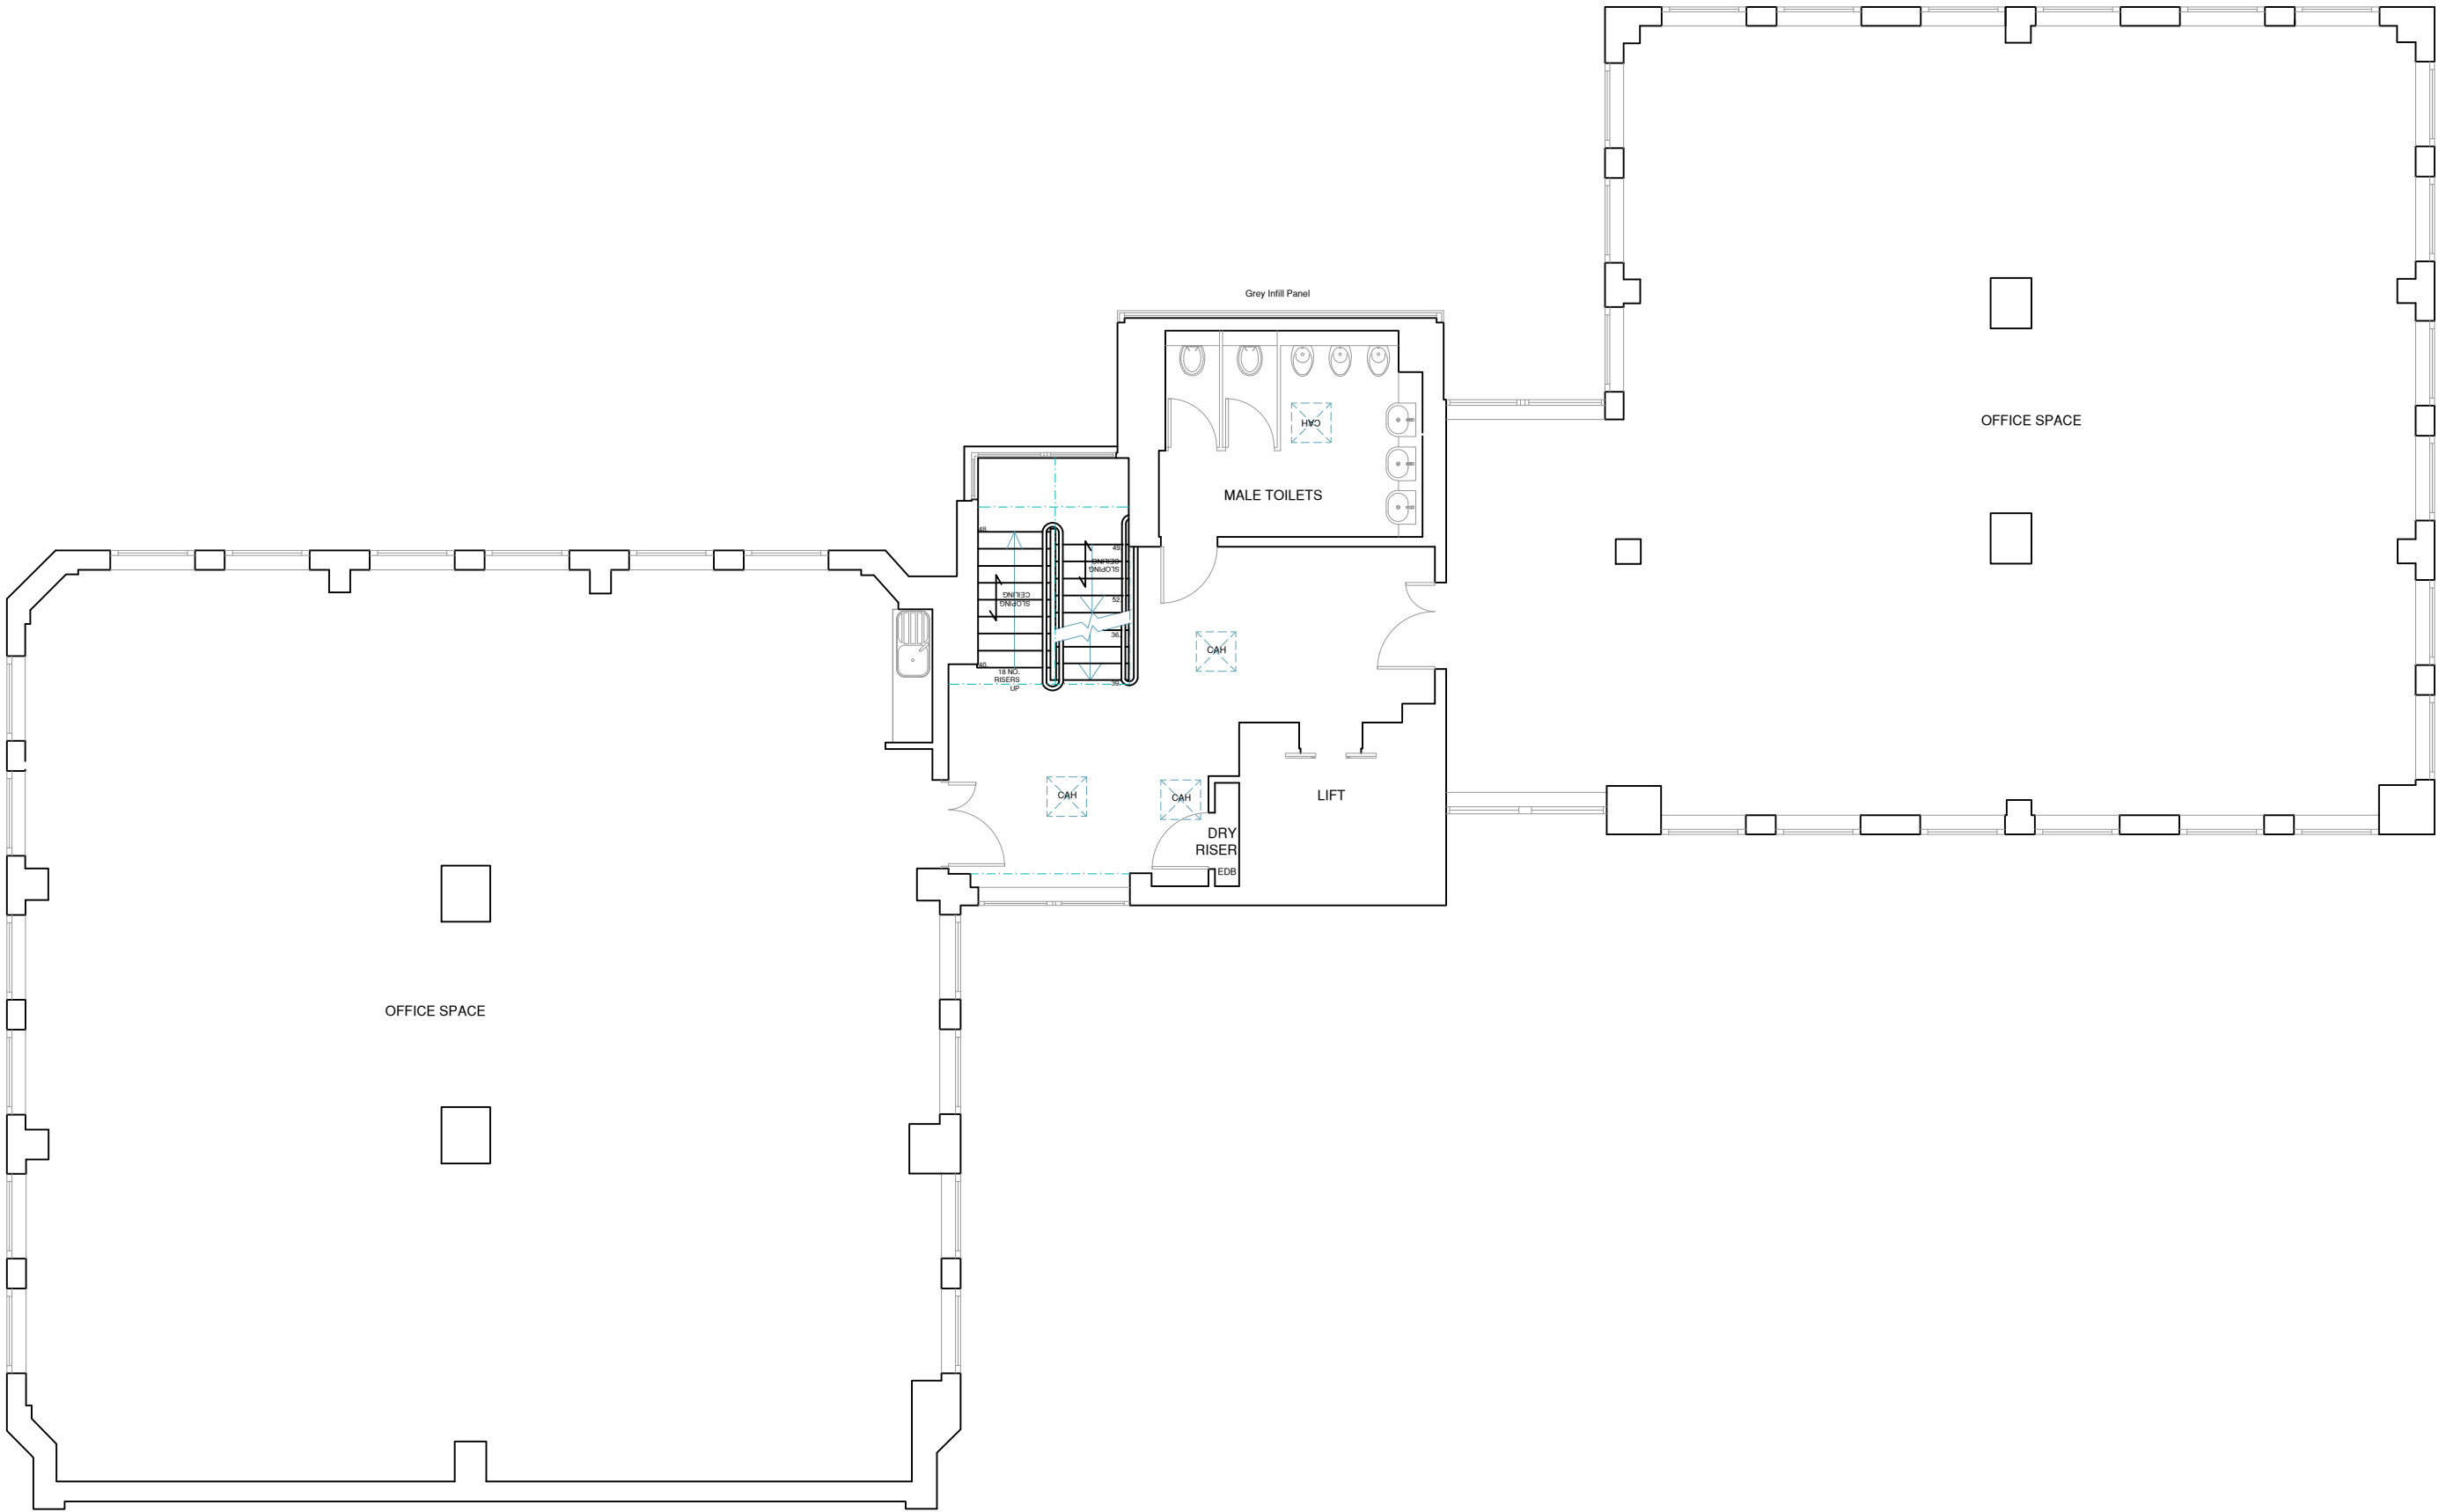

UNLESS STATED OTHERWISE, THE DESIGNS SHOWN ARE SUBJECT TO
DETAIL SITE SURVEY AND INVESTIGATIONS AND/OR APPROVAL OF THE
RELEVANT VARIOUS LOCAL AUTHORITY OFFICERS, STATUTORY
UNDERTAKERS, FIRE OFFICERS AND ENGINEERS. THEY ARE PROJECT AND
SITE SPECIFIC.

THIS DRAWING SHOULD NOT BE SCALED FROM.


ALL DIMENSIONS SHOULD BE CHECKED ON SITE.

ANY DRAWING ERRORS OR DISCREPANCIES SHOULD BE REPORTED TO
VAUGHAN ARCHITECTURE LTD

THIS DRAWING IS THE COPYRIGHT OF VAUGHAN ARCHITECTURE LTD

DRAWING STATUS
DRAWN BY: JW
SCALE: 1:100 @ A3
DATE: June 2024

A3

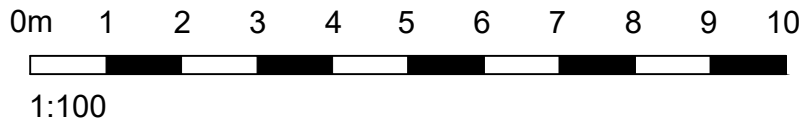

LEEDS
LEICESTER
PONTEFRACT



CLIENT
Karter Estates Ltd.

PROJECT TITLE
Proposed Change of Use
Reading, London Street, RG1 4PS

DRAWING TITLE
Existing Second Floor Plan

PROJECT NO.
VAD.23.17 - 08

DRAWING NO.
102-3

REVISION



Leeds Office | No 2 | Infirmary Street | Leeds | LS1 2JP | 0113 493 1055 ☐
Leicester Office | Rutland House | 23-25 Friar Lane | Leicester | LE1 5QQ | 0116 326 8905 ☐
Pontefract Office | Pomfret Business Centre | 2 Harropwell Lane | Pontefract | WF8 1QY | 0113 493 1055 ☒
office@vaughanarchitecture.co.uk | www.vaughanarchitecture.co.uk