


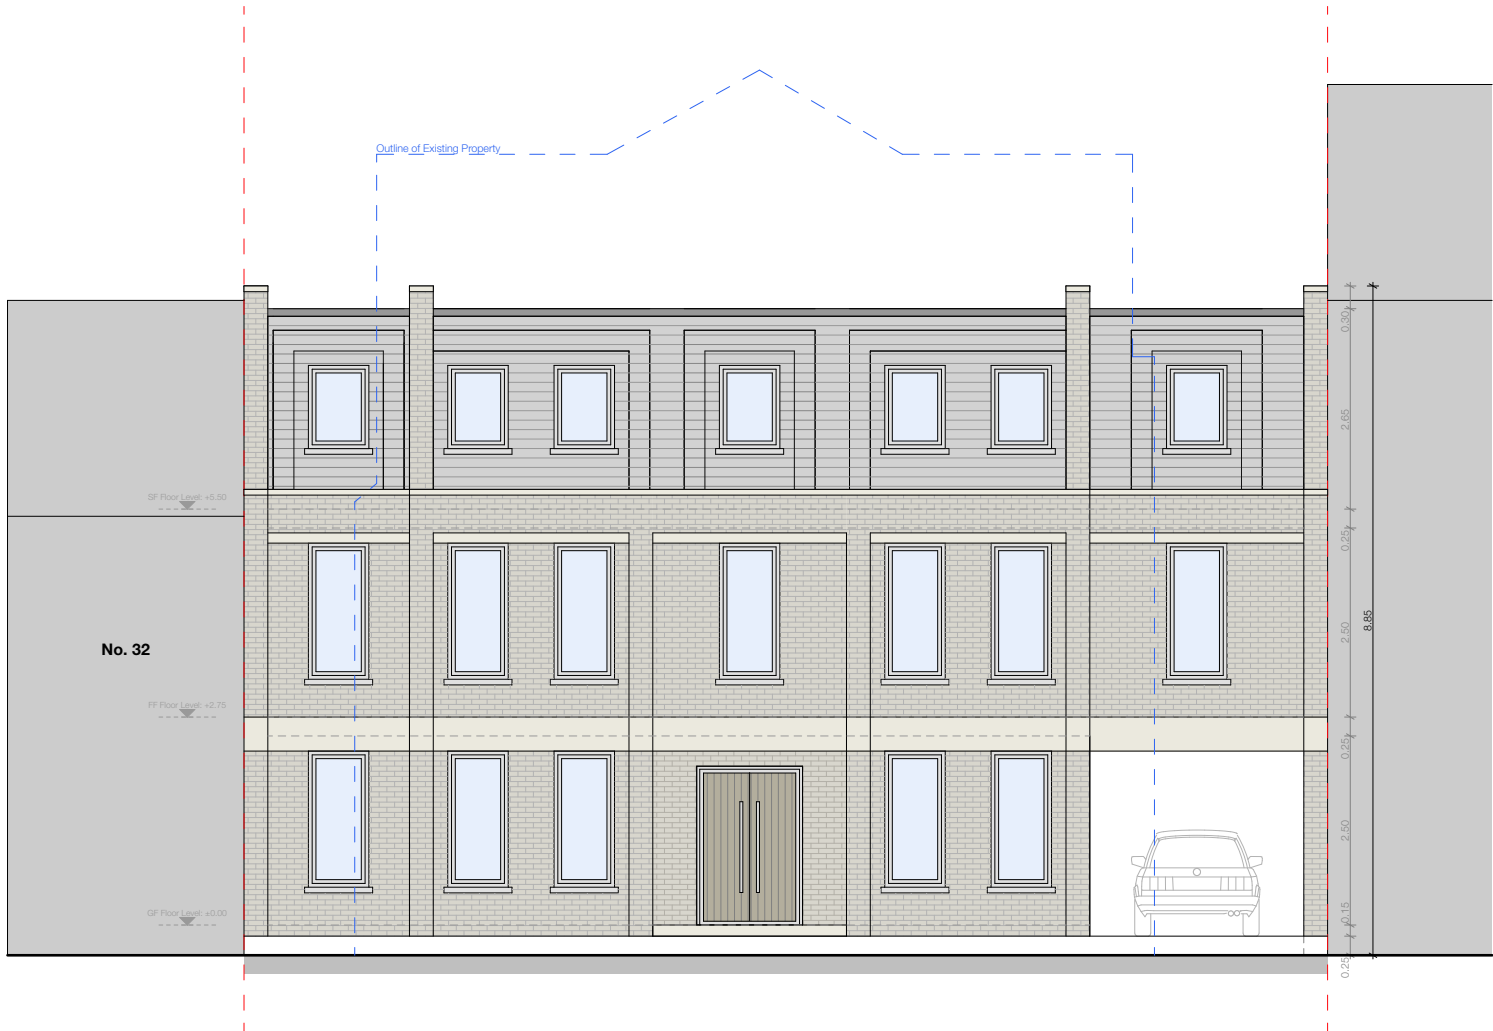

Proposed Front (South West) Elevation



Proposed Rear (North East) Elevation

Notes:

These drawings are for planning and client comments only
All drawings to be checked by a structural engineer



Client Details:
Sikh Gurdwara | 30a Cumberland Road, Reading, Berkshire, RG1 3LB

Drawing Title:
Building 1 Proposed Front and Rear Elevation

JEA-PRO-005b	23-025	29.04.24
Drawing Number:	Project No:	Drawn On:
1:100	JE	JE
Scale@A3:	Drawn:	Checked:
		B
		Revision:



School Hill Cottage | School Hill | Farnham | Surrey | GU10 1HY

E: info@jearchitecture.co.uk | W: www.jearchitecture.co.uk | T: 07545 581686