


B	01.07.24	JA	DA	JA	ISSUED FOR PLANNING APPROVAL
A	24.05.24	JA	DA	JA	ISSUED TO CLIENT
REV	DATE	DRN	CHKD	APPD	DESCRIPTION
DRAWING STATUS					

For Approval

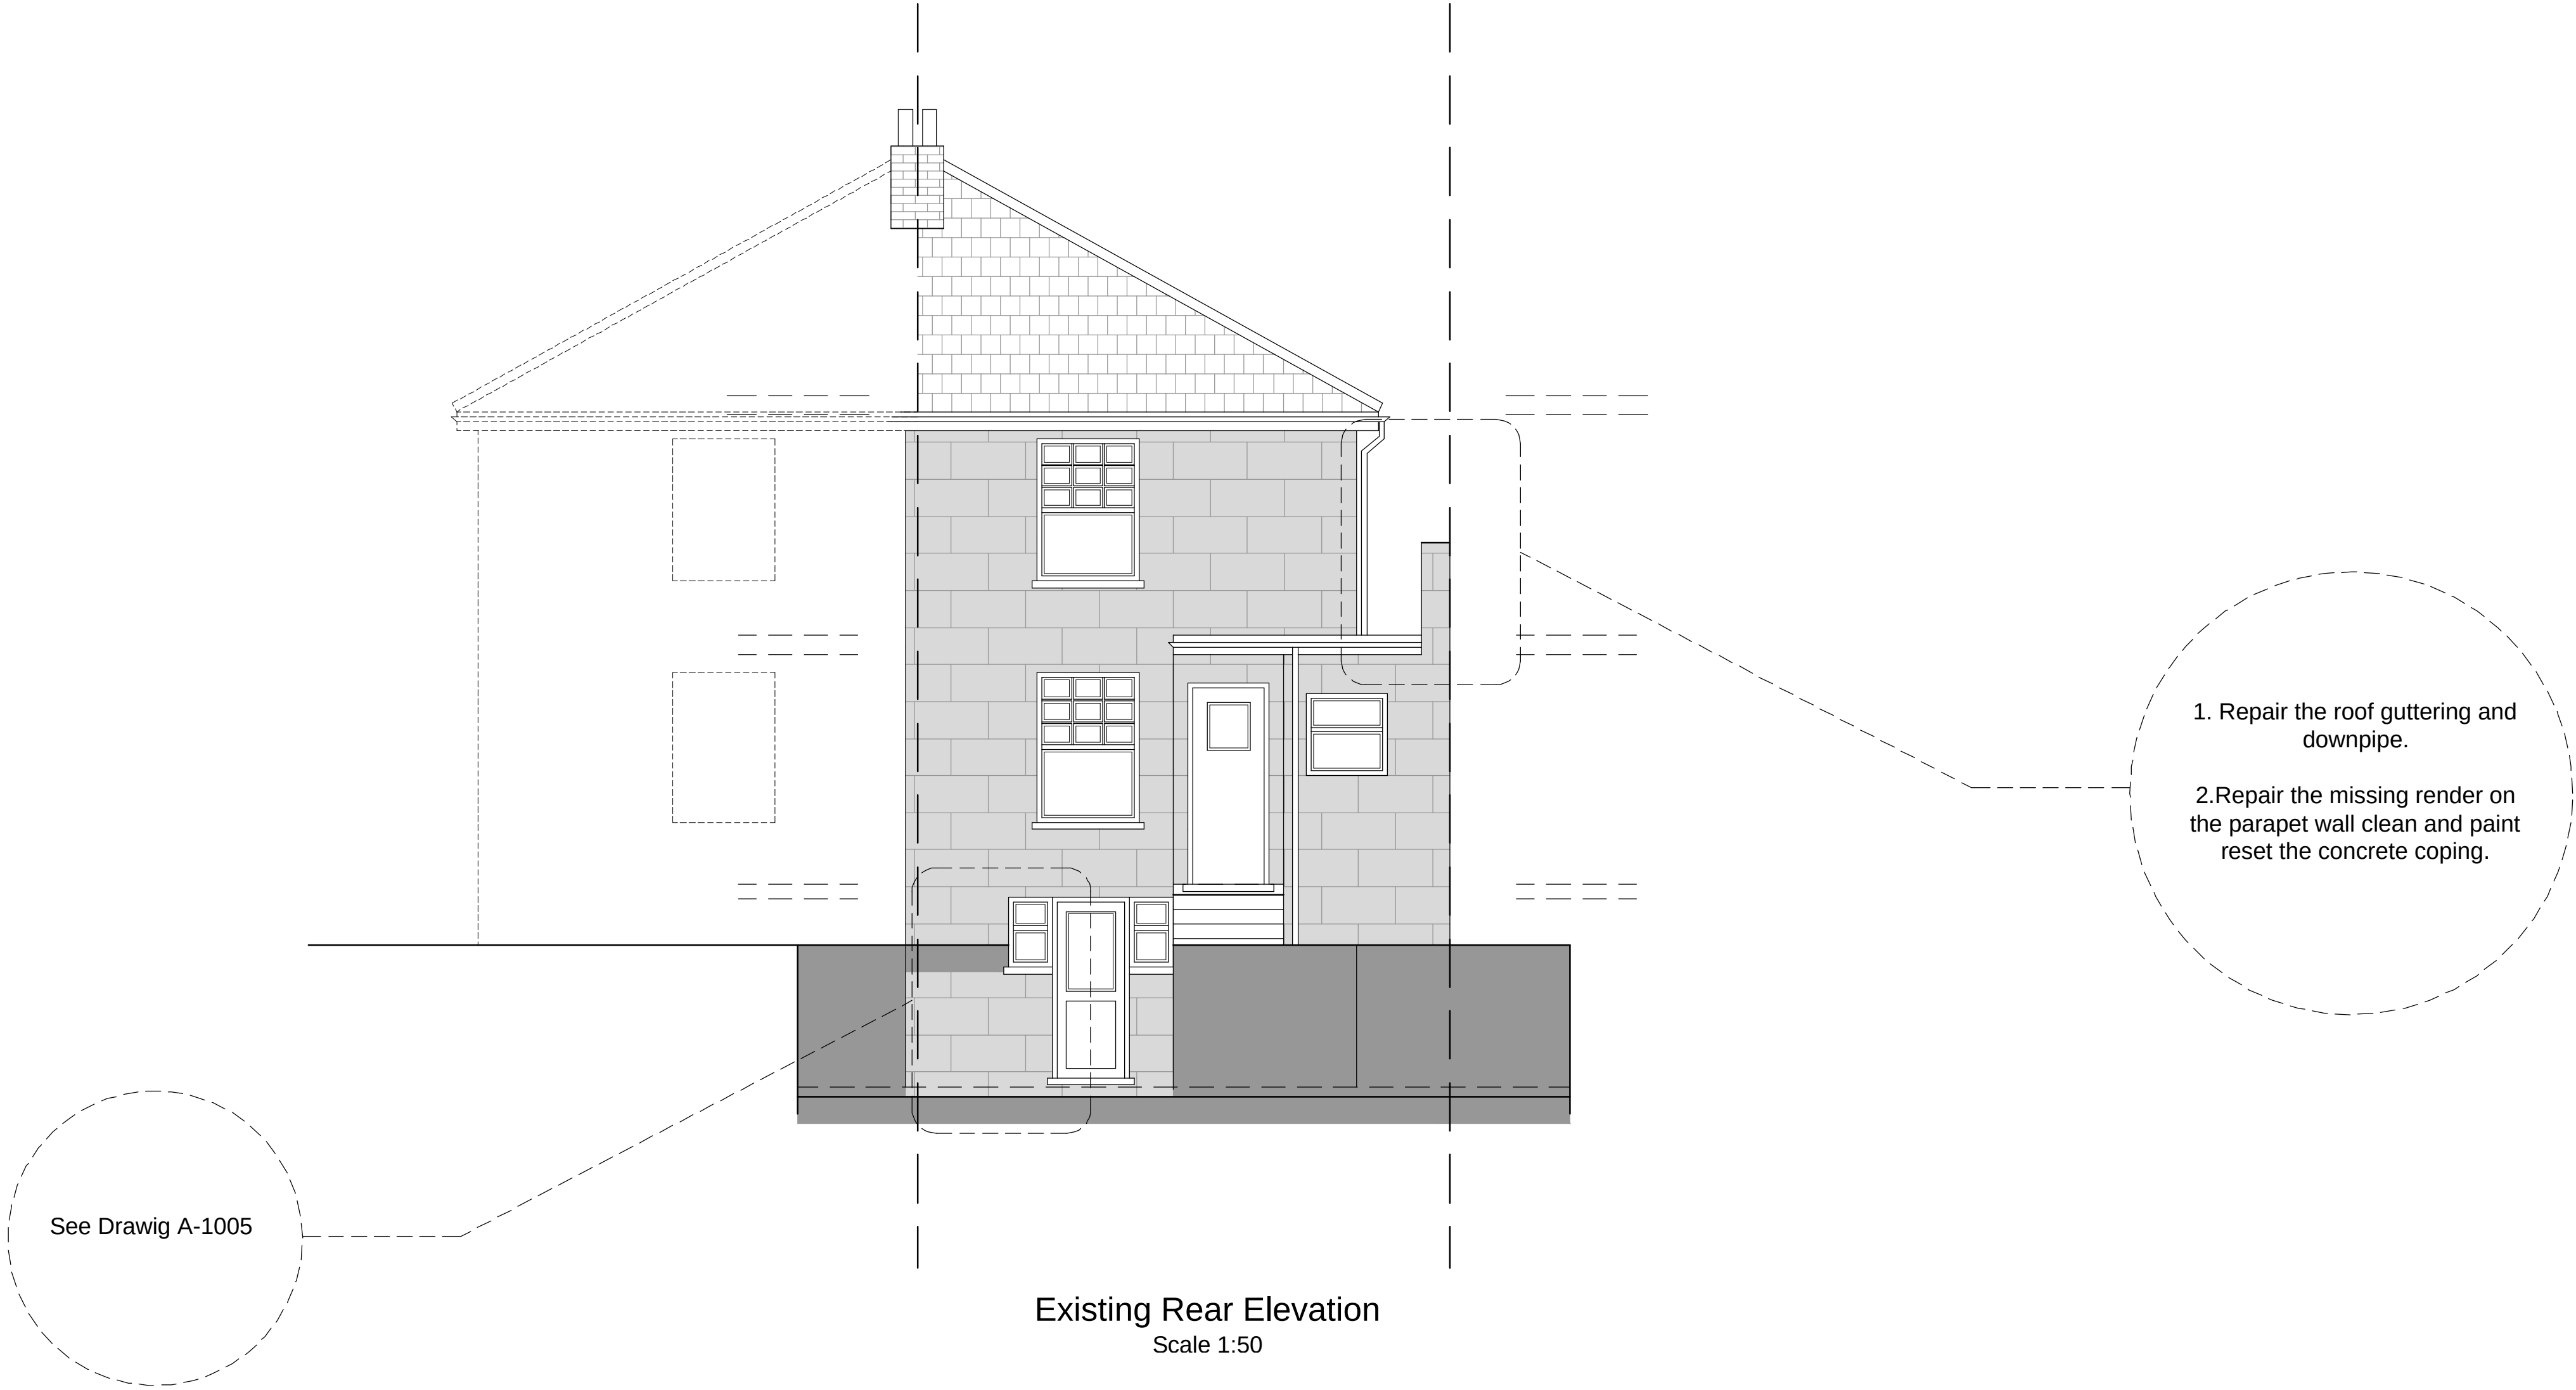

E: info@bluebirdengineering.co.uk
T: 0118 9583 551
A: 46LondonStreet,Reading,RG1 4SQ

CLIENT	Mr Nima Gholi	
PROJECT	33 Baker Street Reading	
TITLE	Existing Rear Elevations	
DRAWN JA	DATE May 24	SCALE As Shown @ A1
DRG NO A-1110	REV B	