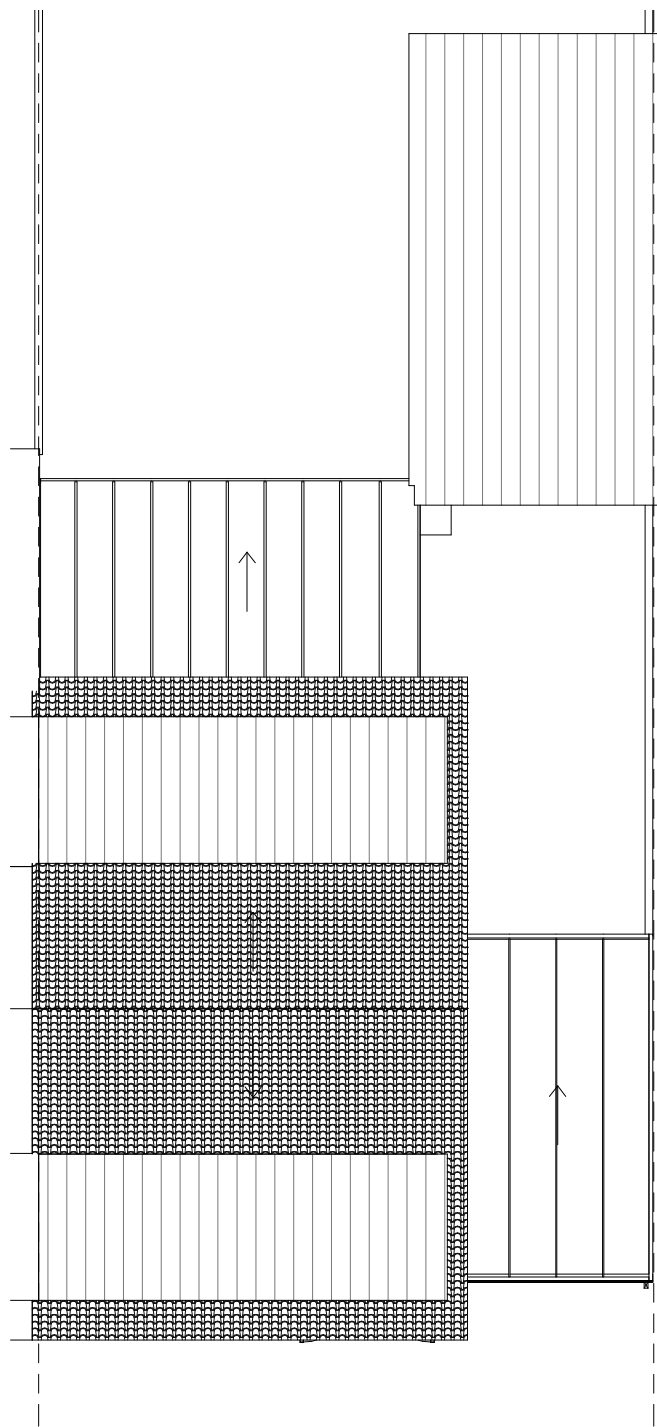


VISUAL SCALE 1:100 @ A3

THIS DRAWING IS INDICATIVE
AND FOR PLANNING PURPOSES
ONLY AND NOT CONSIDERED
"CONSTRUCTION ISSUE".

ALL DIMENSIONS ARE TO BE
CHECKED AND VERIFIED ON
SITE WITH ANY
DISCREPANCIES REPORTED TO
ARCHITECTURAL DESIGNS
SERVICES (UK)LTD

COPYRIGHT FOR THIS
DRAWING IS HELD BY
ARCHITECTURAL DESIGN
SERVICES (UK) LTD. IT IS NOT
TO BE REPRODUCED WITHOUT
EXPRESS PERMISSION.

CLIENT	
BEN WATKINS	
PROJECT TITLE	
REAR EXTENSION	
DRAWING TITLE	
EXISTING ROOF PLAN	
PROJECT ADDRESS	
31 TRELLECK ROAD COLEY PARK READING RG1 6EN	
JOB NO	893
DRAWING NO	03
REV NO	—
SCALE@A3	1 : 100
DRAWN BY	JO
STAGE	PLANNING
 ARCHITECTURAL DESIGNS Building 2 Guildford Business Park Guildford Surrey, GU28WG Tel: 01483 362 980 Email: info@ad-td.uk	