



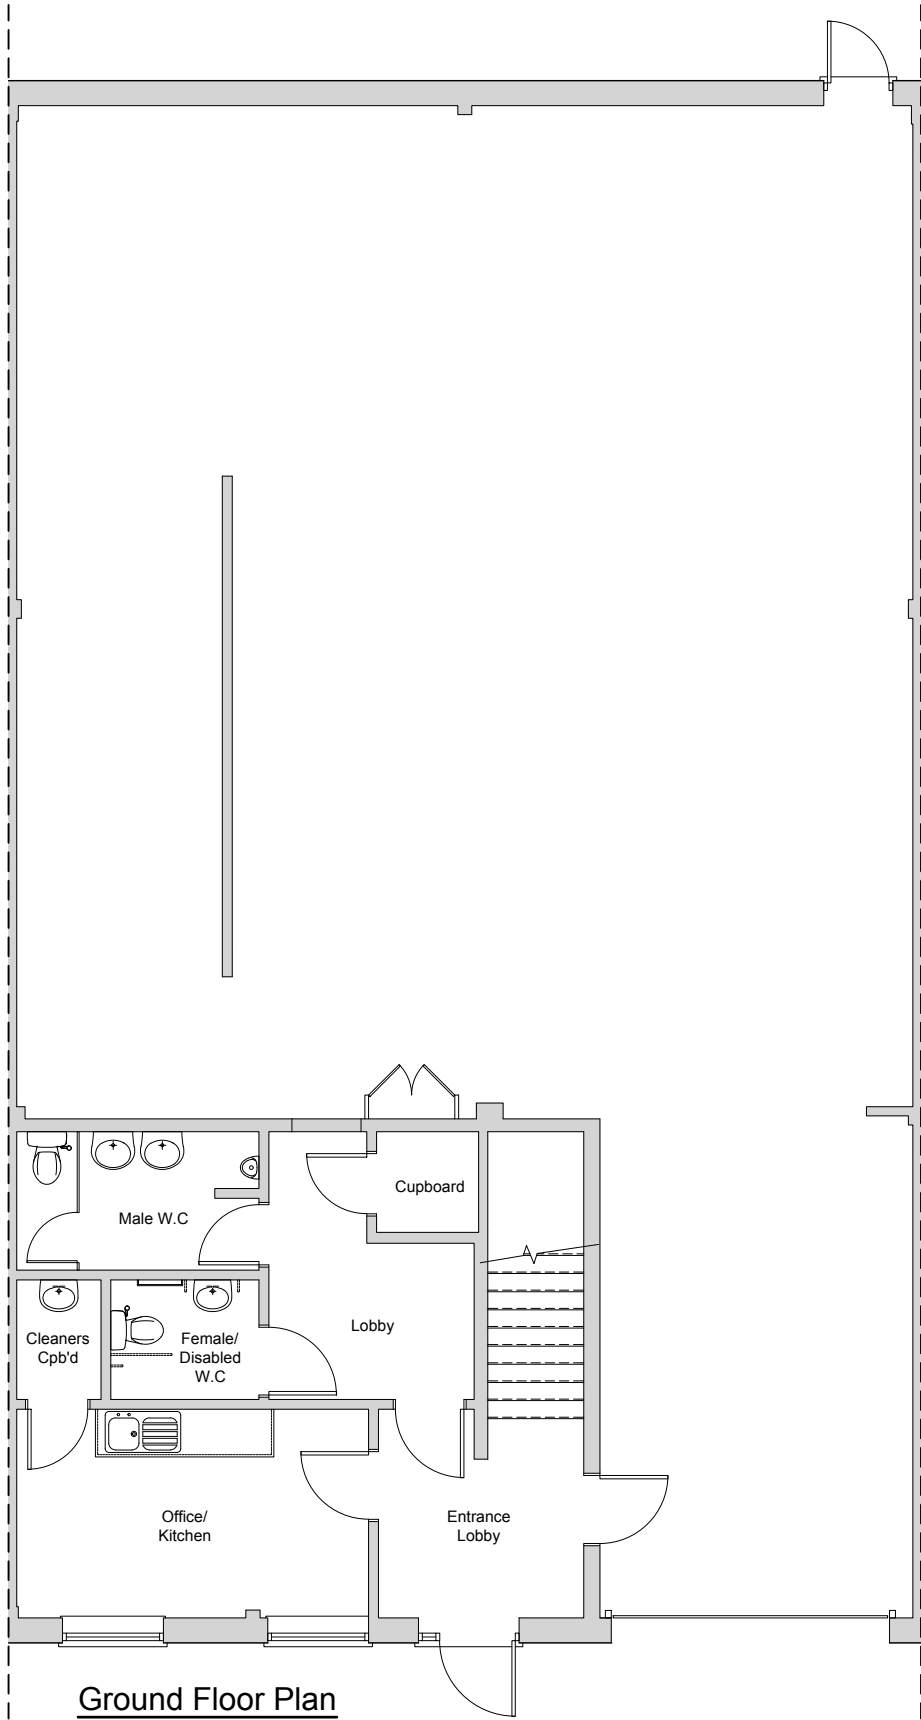


Ground Floor Plan

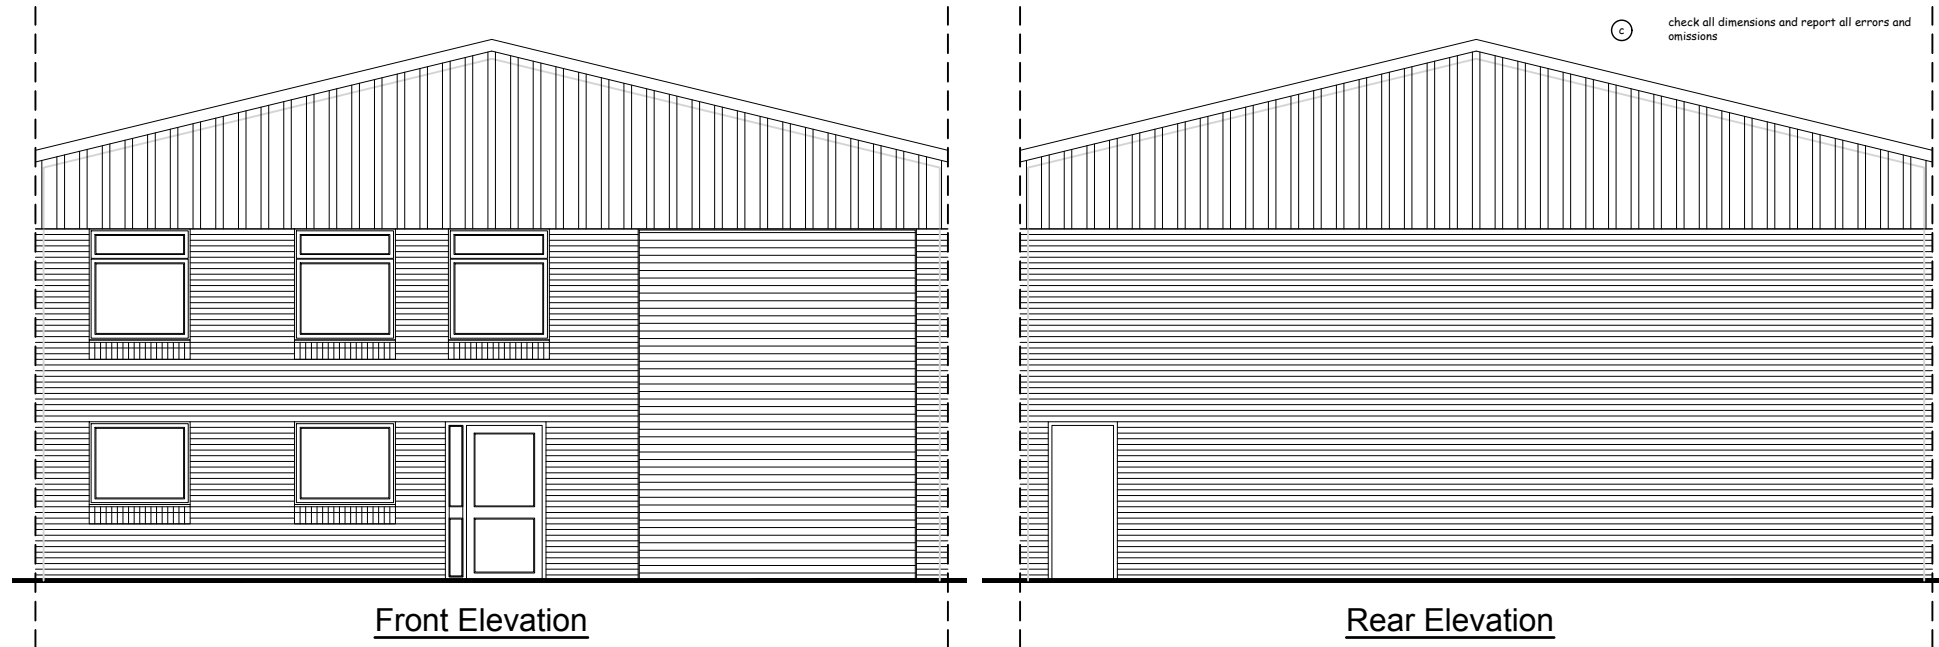


Front Elevation

Rear Elevation

 

Side Elevation - Neighbouring Units on Either Side

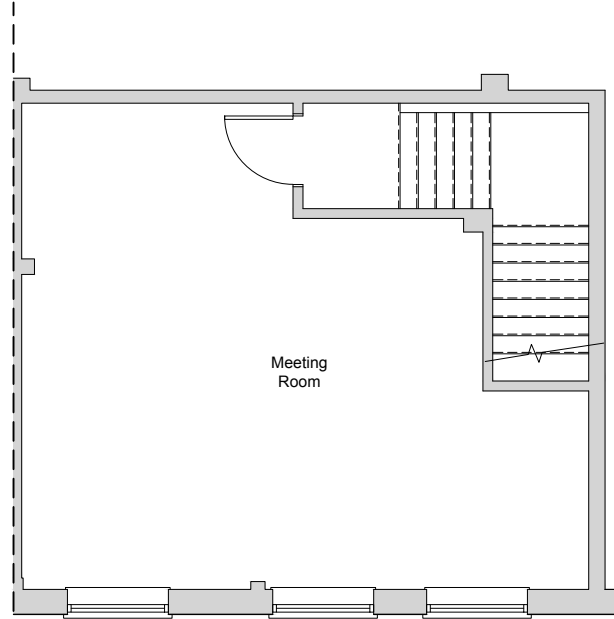

First Floor Plan

Unit 29 Robin Cort Ind. Estate Britten Road Reading RG2 0AU project :	
Existing Floor Plans and Elevations title :	
Mr D. Passov client :	
Lee Norris Design 27 Eden Way, Winnersh Wokingham, Berkshire RG41 5PQ Tel: 01189 787226 Mob: 07795 058193 E-mail: lee@leenorrisdesign.co.uk Web: www.leenorrisdesign.co.uk Planning and building regulations drawings for residential extensions, new build, renovation and conversion projects.	ref : LN
	date : March 2024
	scale : 1:100@A3
	project : 24-591
	dwg no. / rev : 001

