



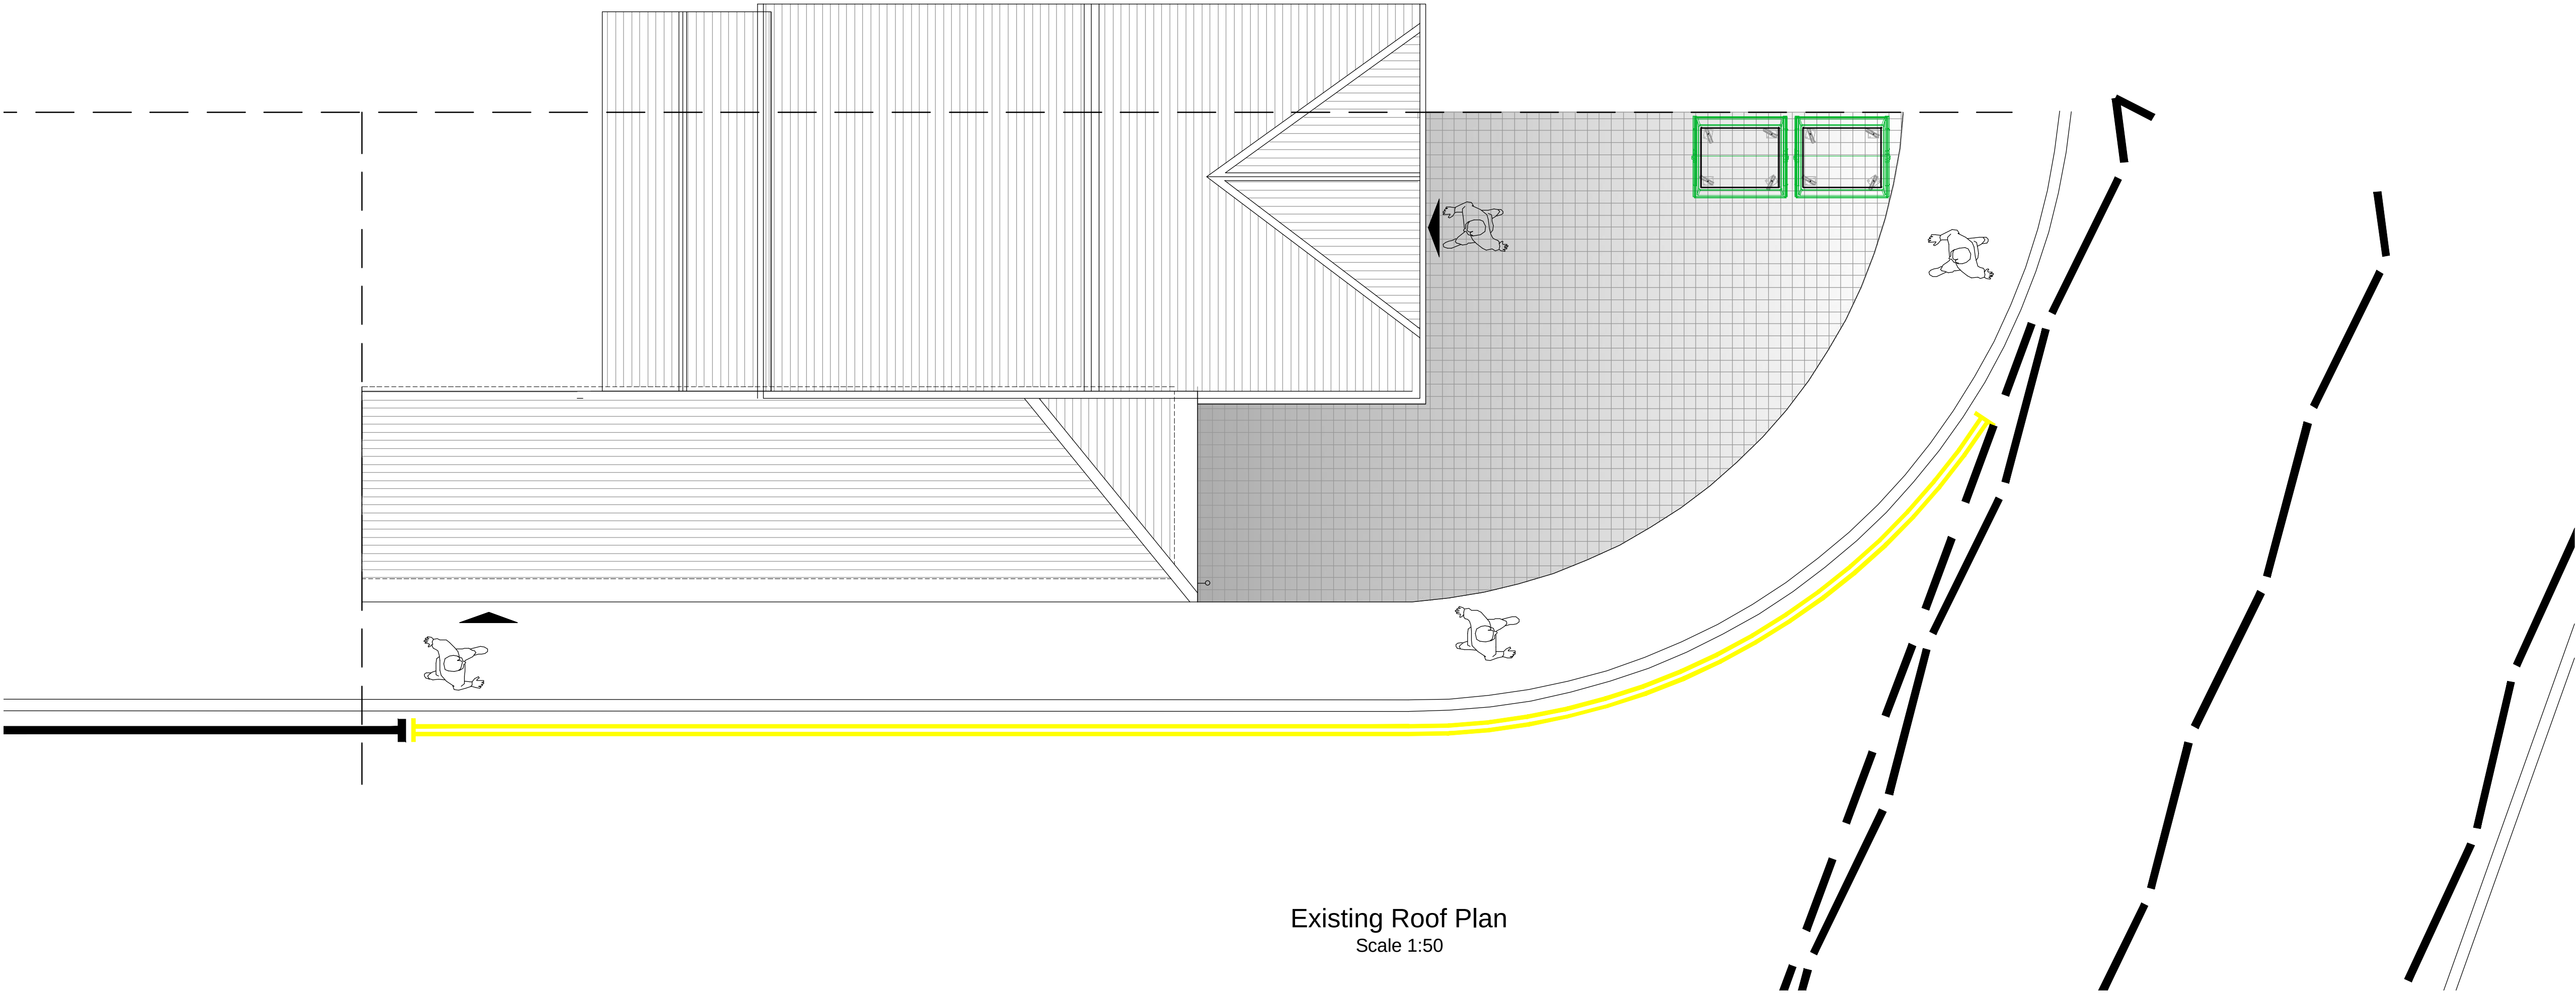

Existing Roof Plan
Scale 1:50

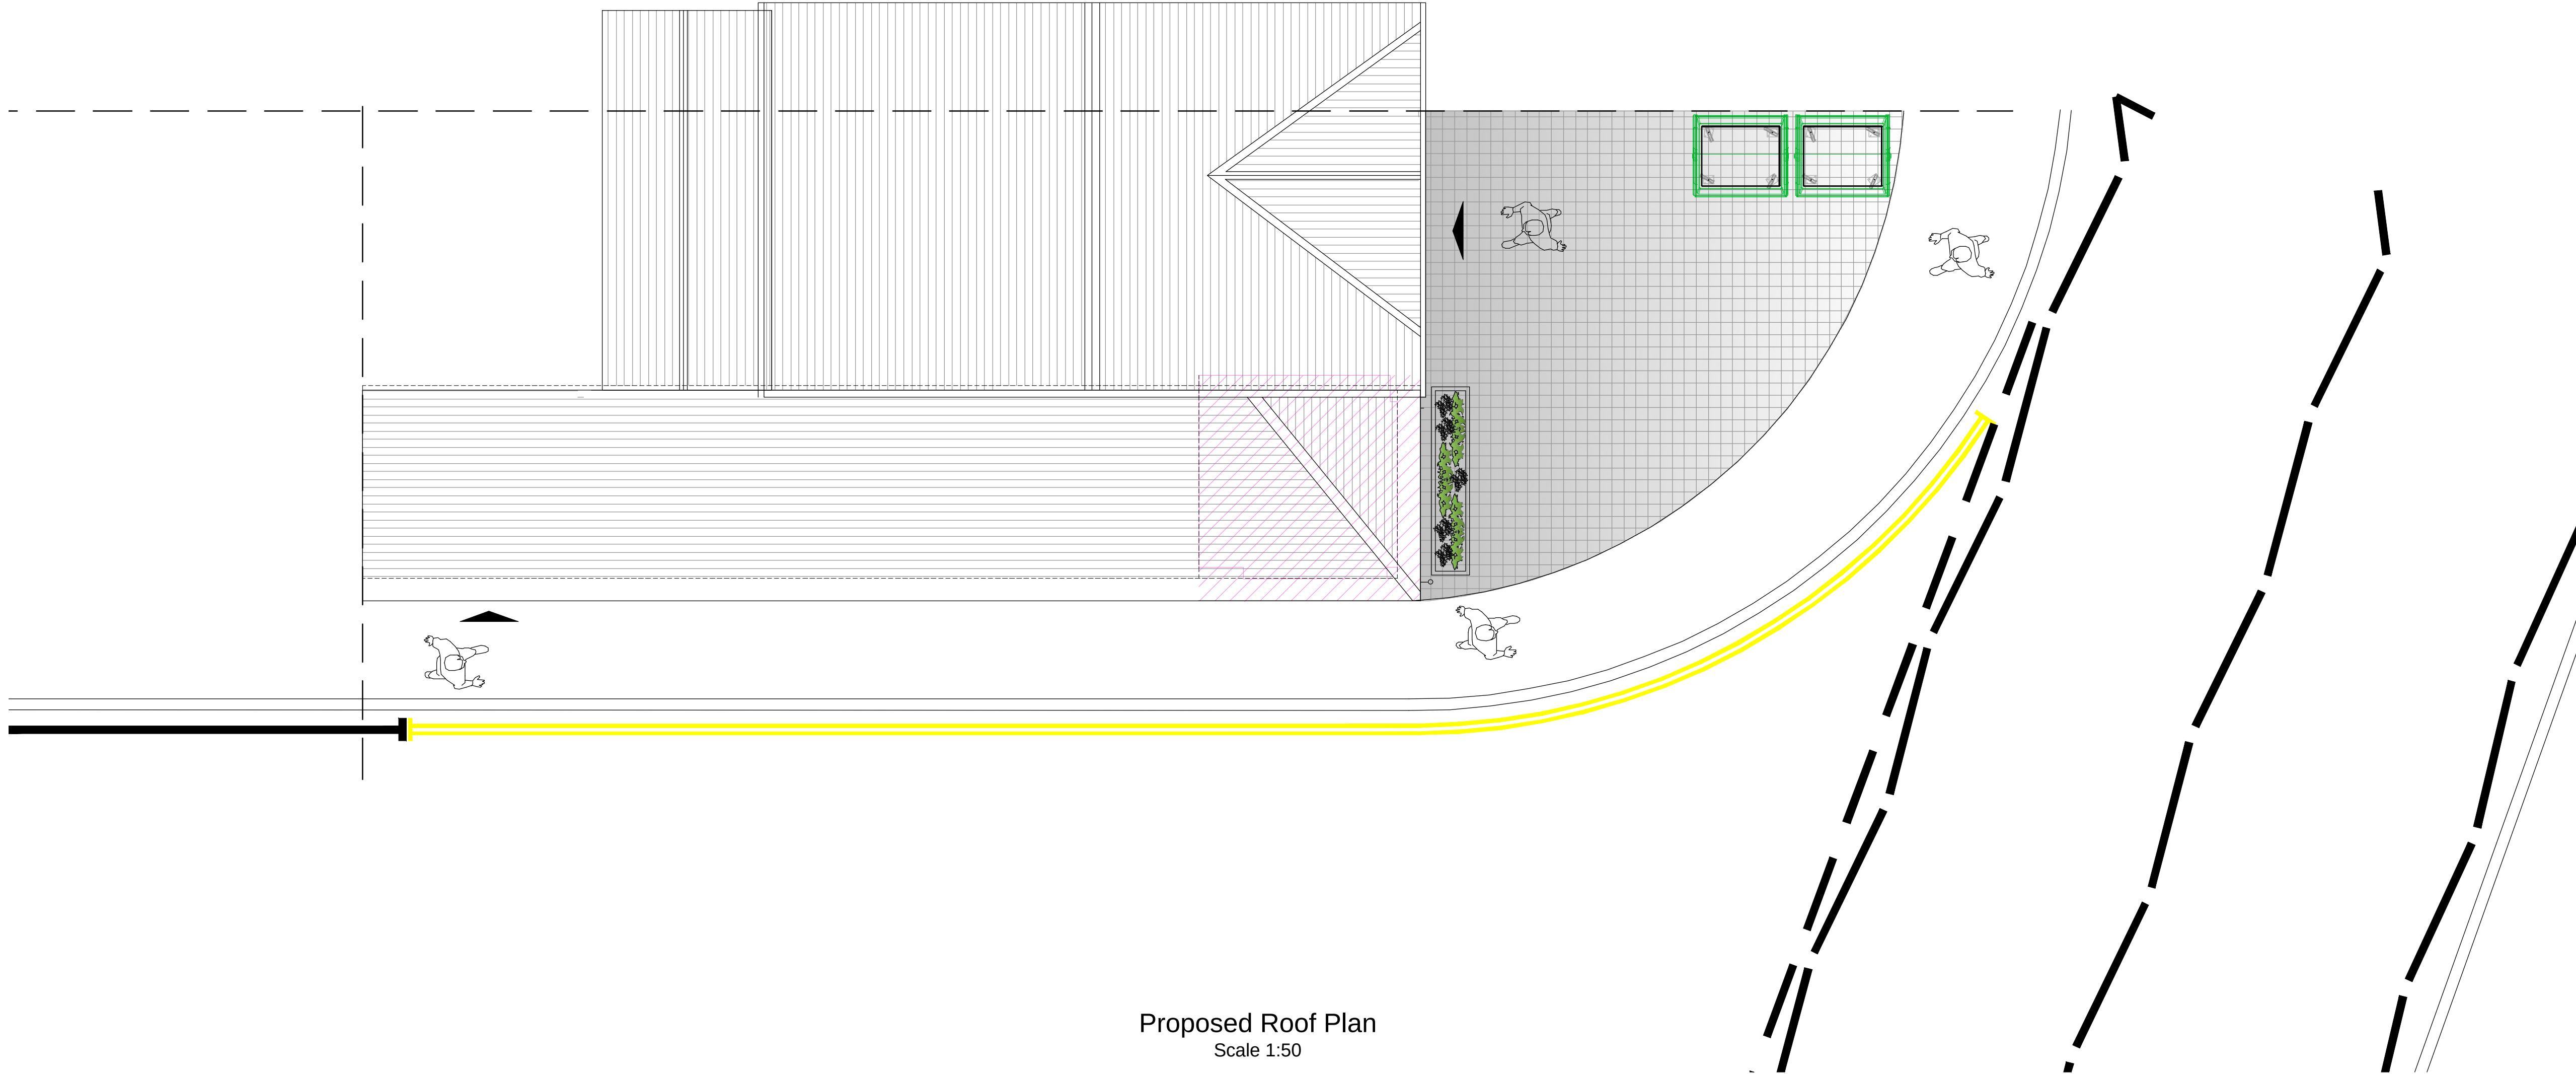

Proposed Roof Plan
Scale 1:50

Key

Proposed

Existing

010002000300040005000mm

SCALE 1:50

C	05.03.24	JA	DA	JA	ISSUED FOR PLANNING APPROVAL	
B	17.01.24	JA	DA	JA	ISSUED FOR PLANNING APPROVAL	
A	10.01.24	JA	DA	JA	ISSUED TO CLIENT	
REV	DATE	DRN	CHKD	APPD	DESCRIPTION	
DRAWING STATUS						

For Approval

BLUEBIRD

DESIGN SERVICES

E: info@bluebirdengineering.co.uk

T: 0118 9583 551

A: 46LondonStreet,Reading,RG1 4SQ

CLIENT	Mr Gulfraz	
PROJECT	42 Erleigh Road, Reading Punjab Food	
TITLE	Existing and Proposed Roof Plan	
DRAWN	JA	SCALE 1:50 @ A1
DATE	Jan 24	
DRG NO	A-1020	REV C
© BLUEBIRD ENGINEERING LTD 2022		