




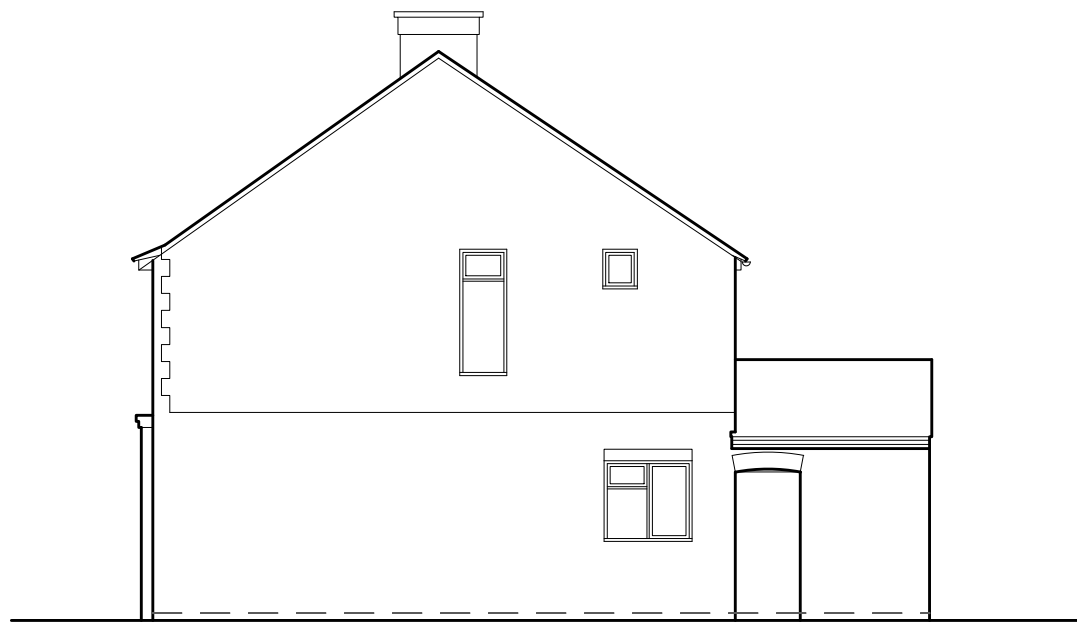


Front Elevation 1 :100

 


Side Elevation 1 :100

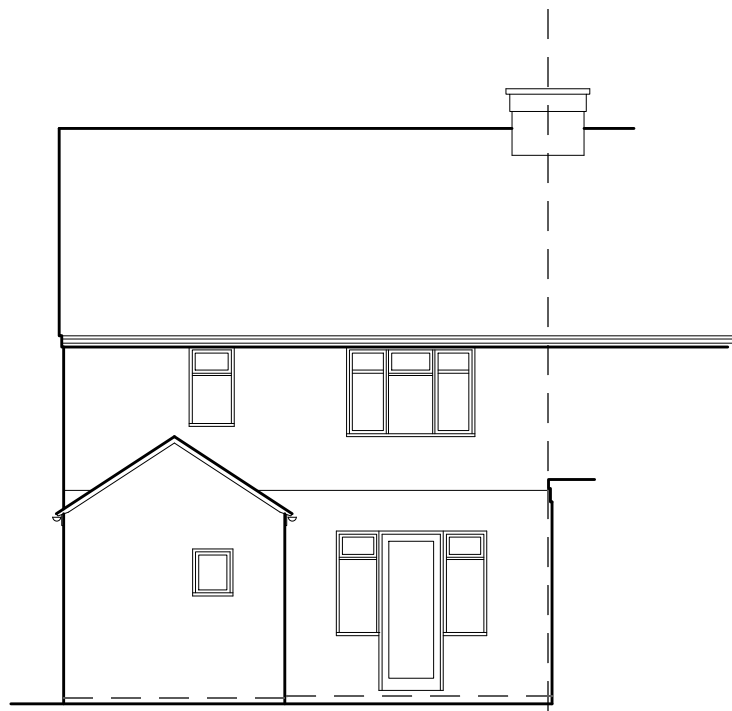



Rear Elevation 1 :100

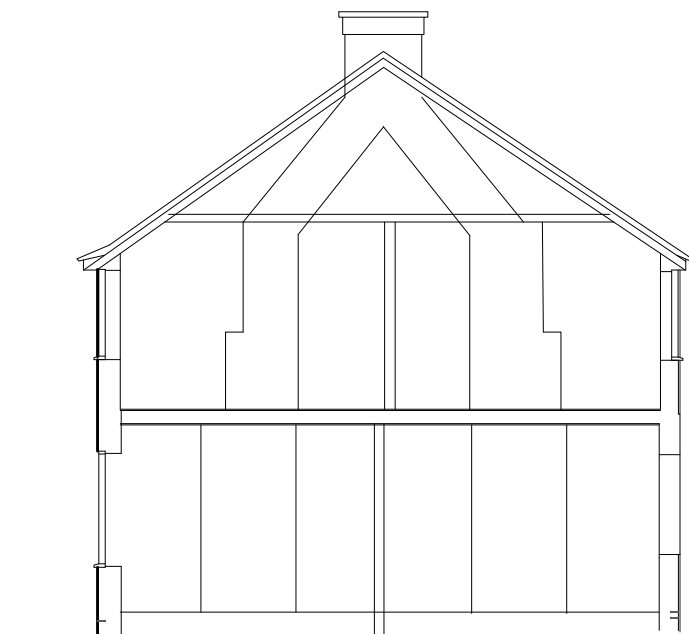

Typical Section 1 :100

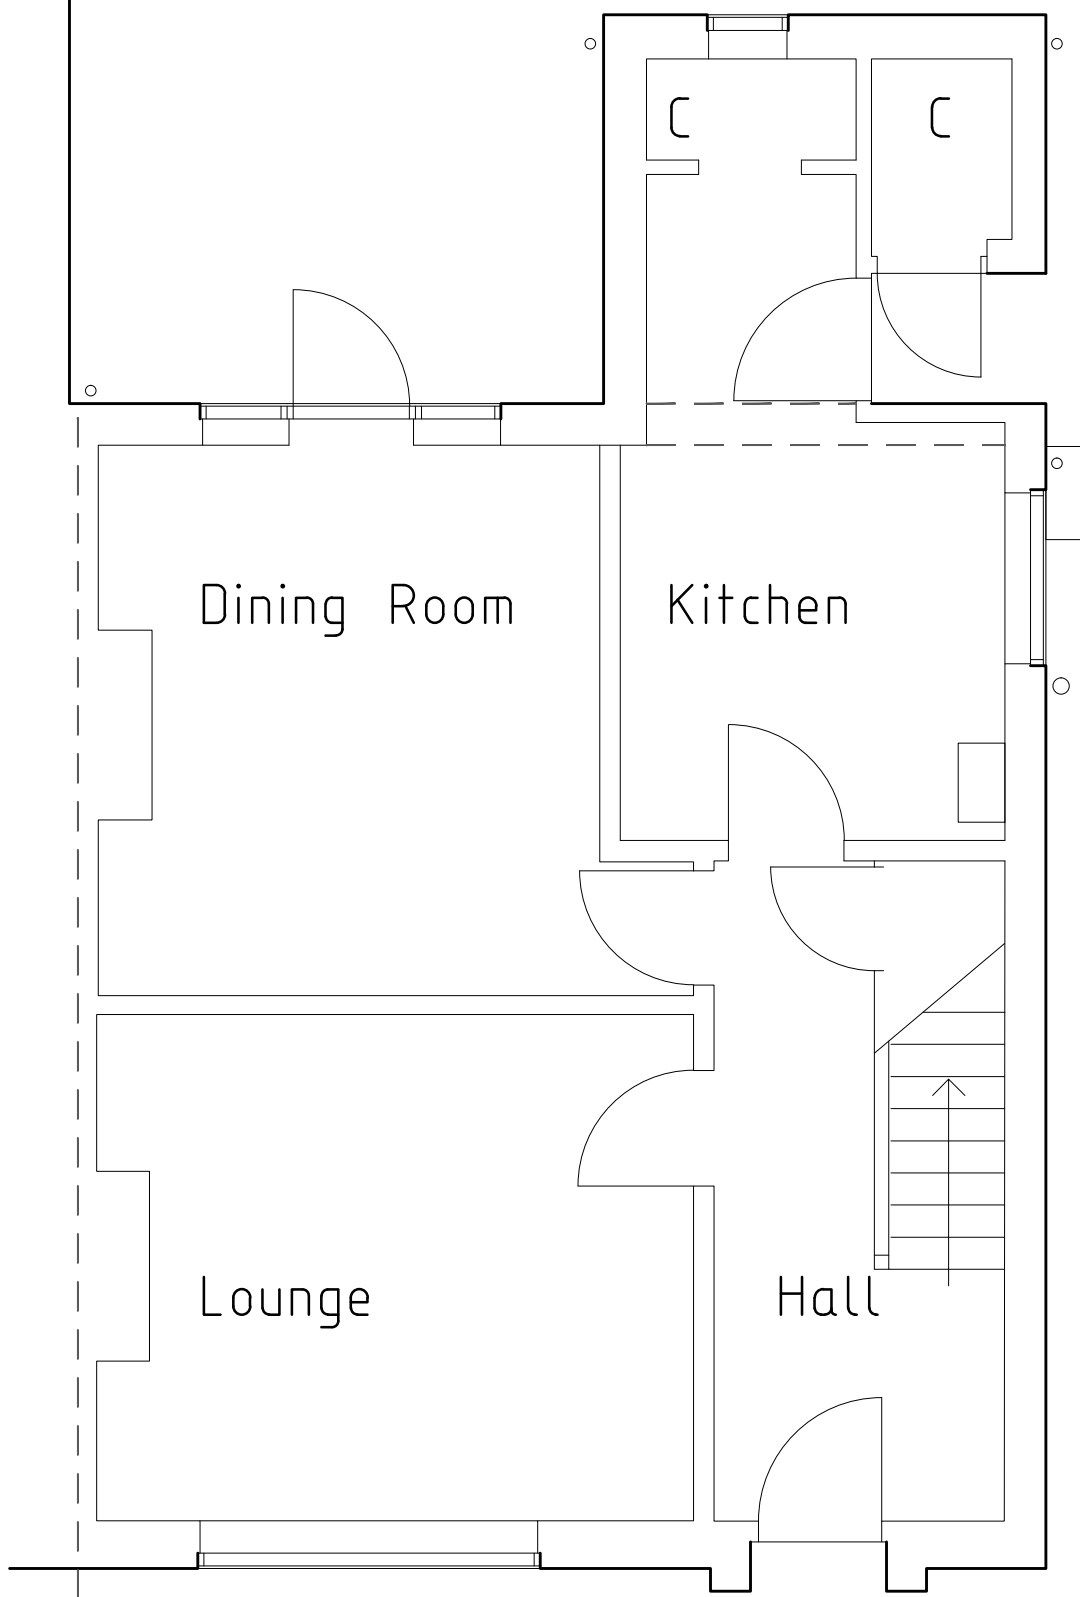

Ground Floor Plan 1 :50

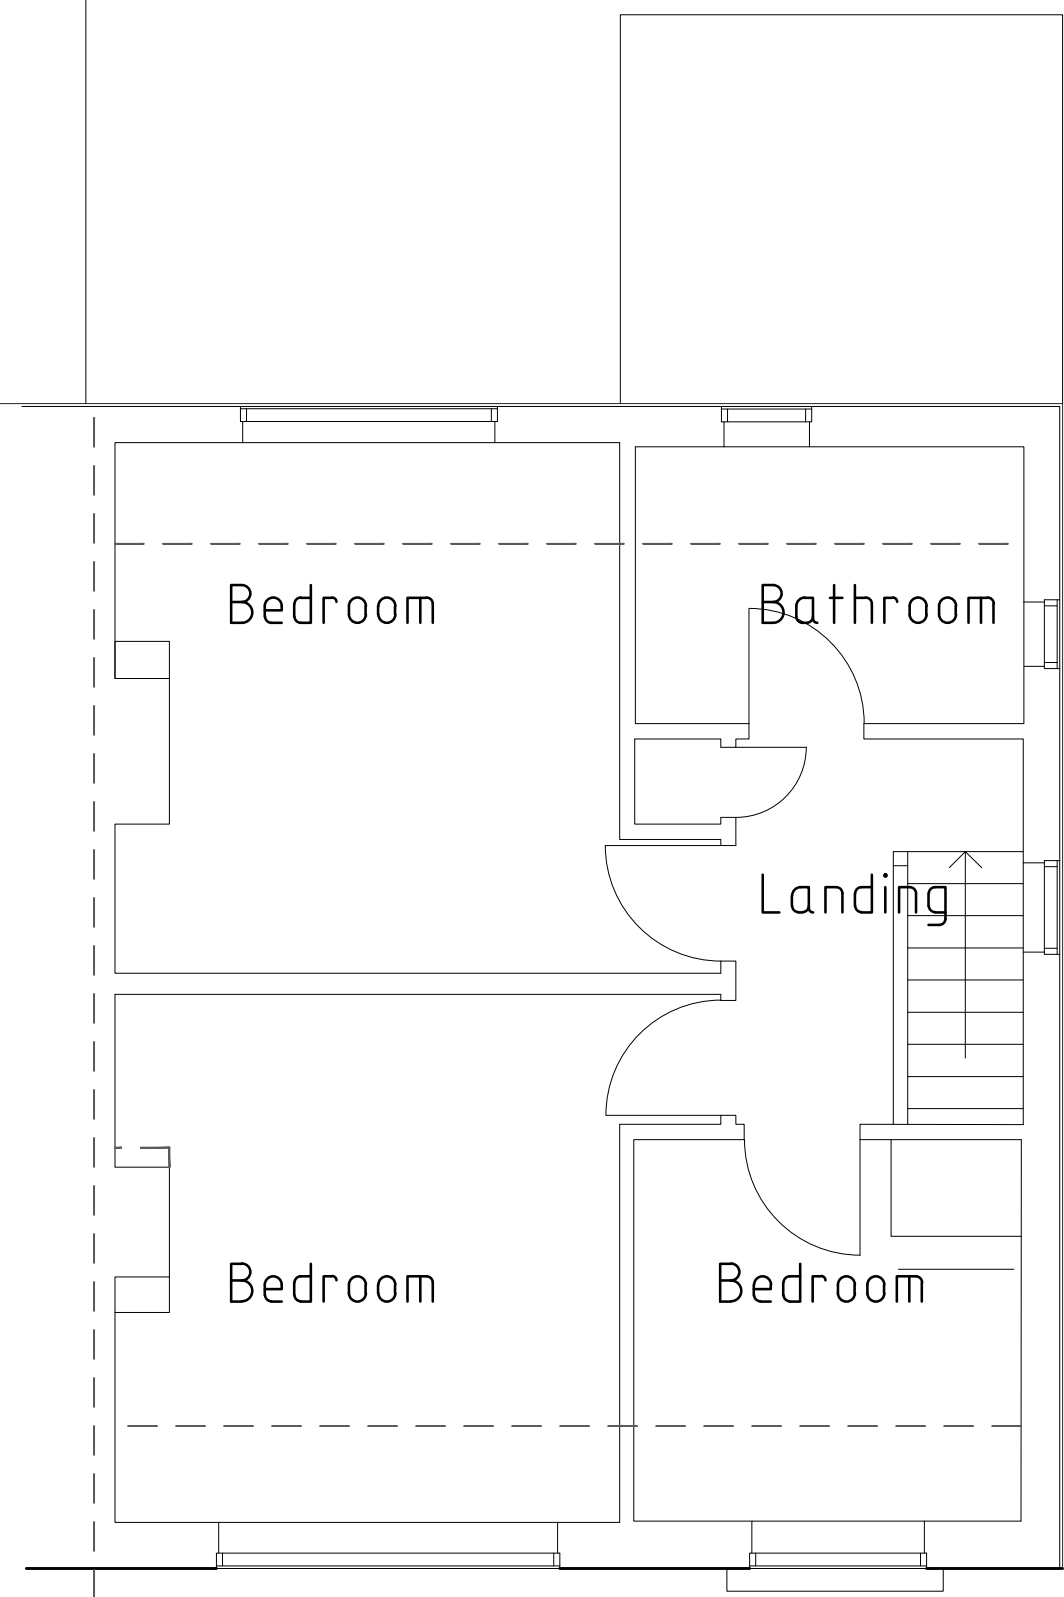 

First Floor Plan 1 :50

	Date	Revision
© copyright		
Client		
Mr & Mrs		
Job Title		
87 Woodcote Way, Calcot, RG4 7HL .		
Drawing Title		
As Existing Plans & Elevations		
Scale AS @ A1		
Date	Mar 2024	Drawn by JRB
Drawing No.		Rev.
S/24/ 10		-