


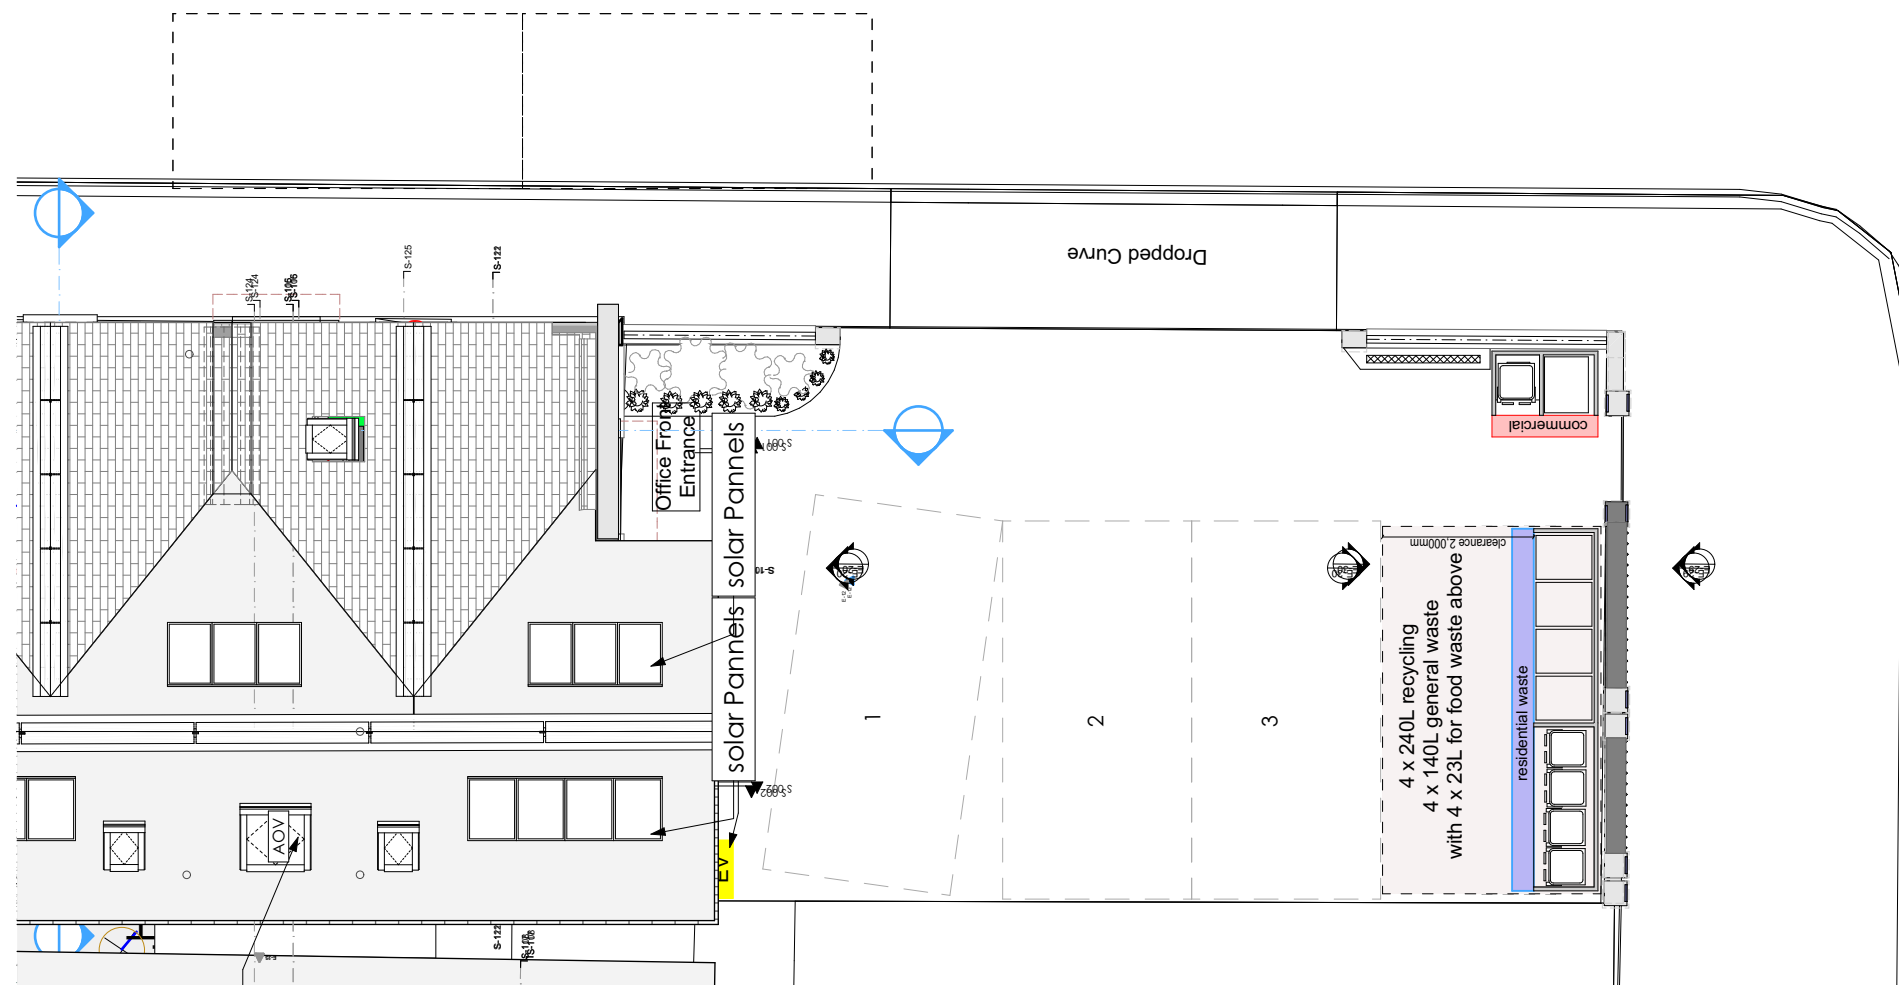

Ground Floor Planning Site Plan

1:100



Date	Rev	Comments	By	Chk
1:50				

A horizontal dimension line with arrows at both ends. Above the line, there are six numerical labels: 0, .5, 1, 1.5, 2, and 2.5m. Vertical tick marks extend from the line at each of these values, dividing the total length into five equal segments of 0.5 units each.

1:100

0 1 2 3 4 5 m

Client: **Royle Berkshire Developments**


Job Title:
**99 & 99 A London Rd, Reading RG1
5BY**

Drawing Title:

Proposed Bin Storage REV 05

Drawing Date: 01.05.22	Status: Planning Application	
Issue Date: 25/03/2024	Drawn By: CM	Scale: 1:100, 1:50@A

Drawing No:	Rev:
9132-118	

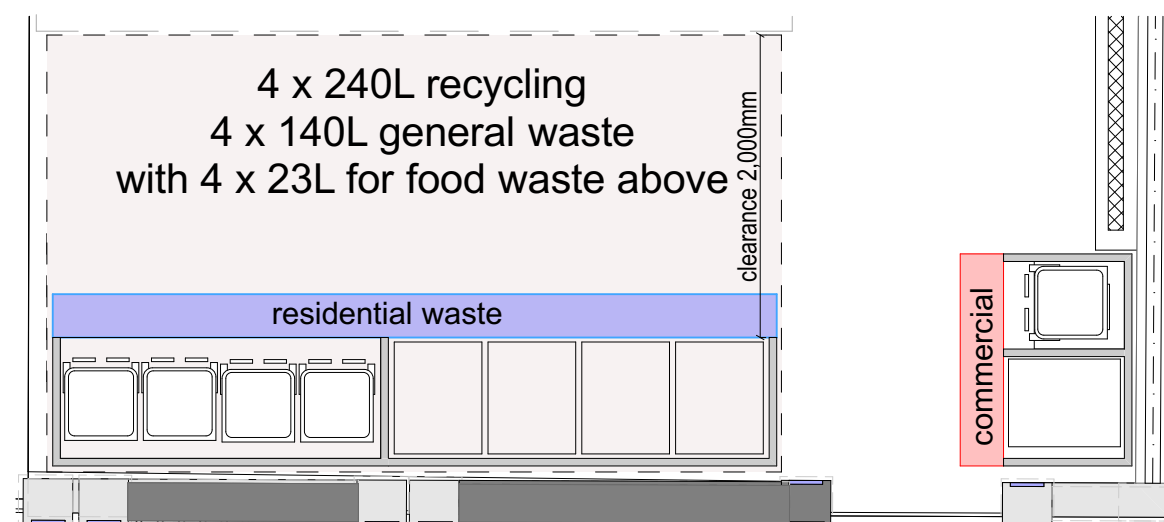

1:50 Ground Floor Planning Site Plan



Showing Proposed construction in grey
1:100




1:100 Proposed Front Wall Elevation

Key:

Existing roof



Proposed Roof

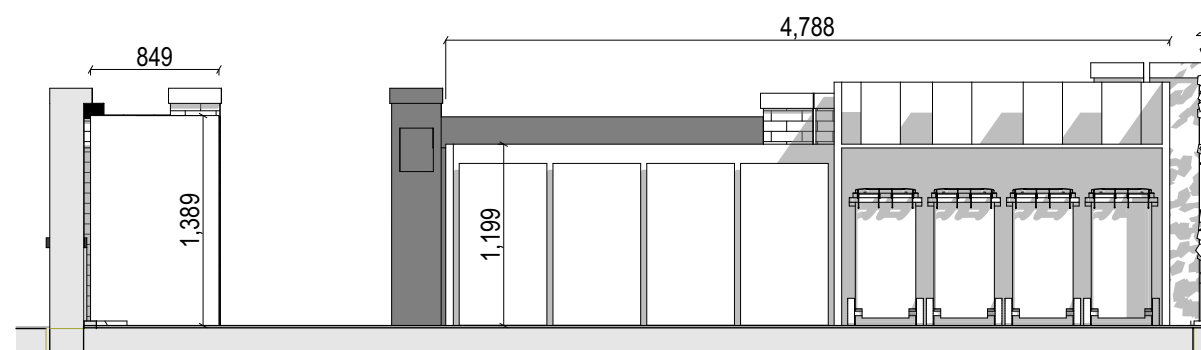

1:50 Proposed Bin Elevation