


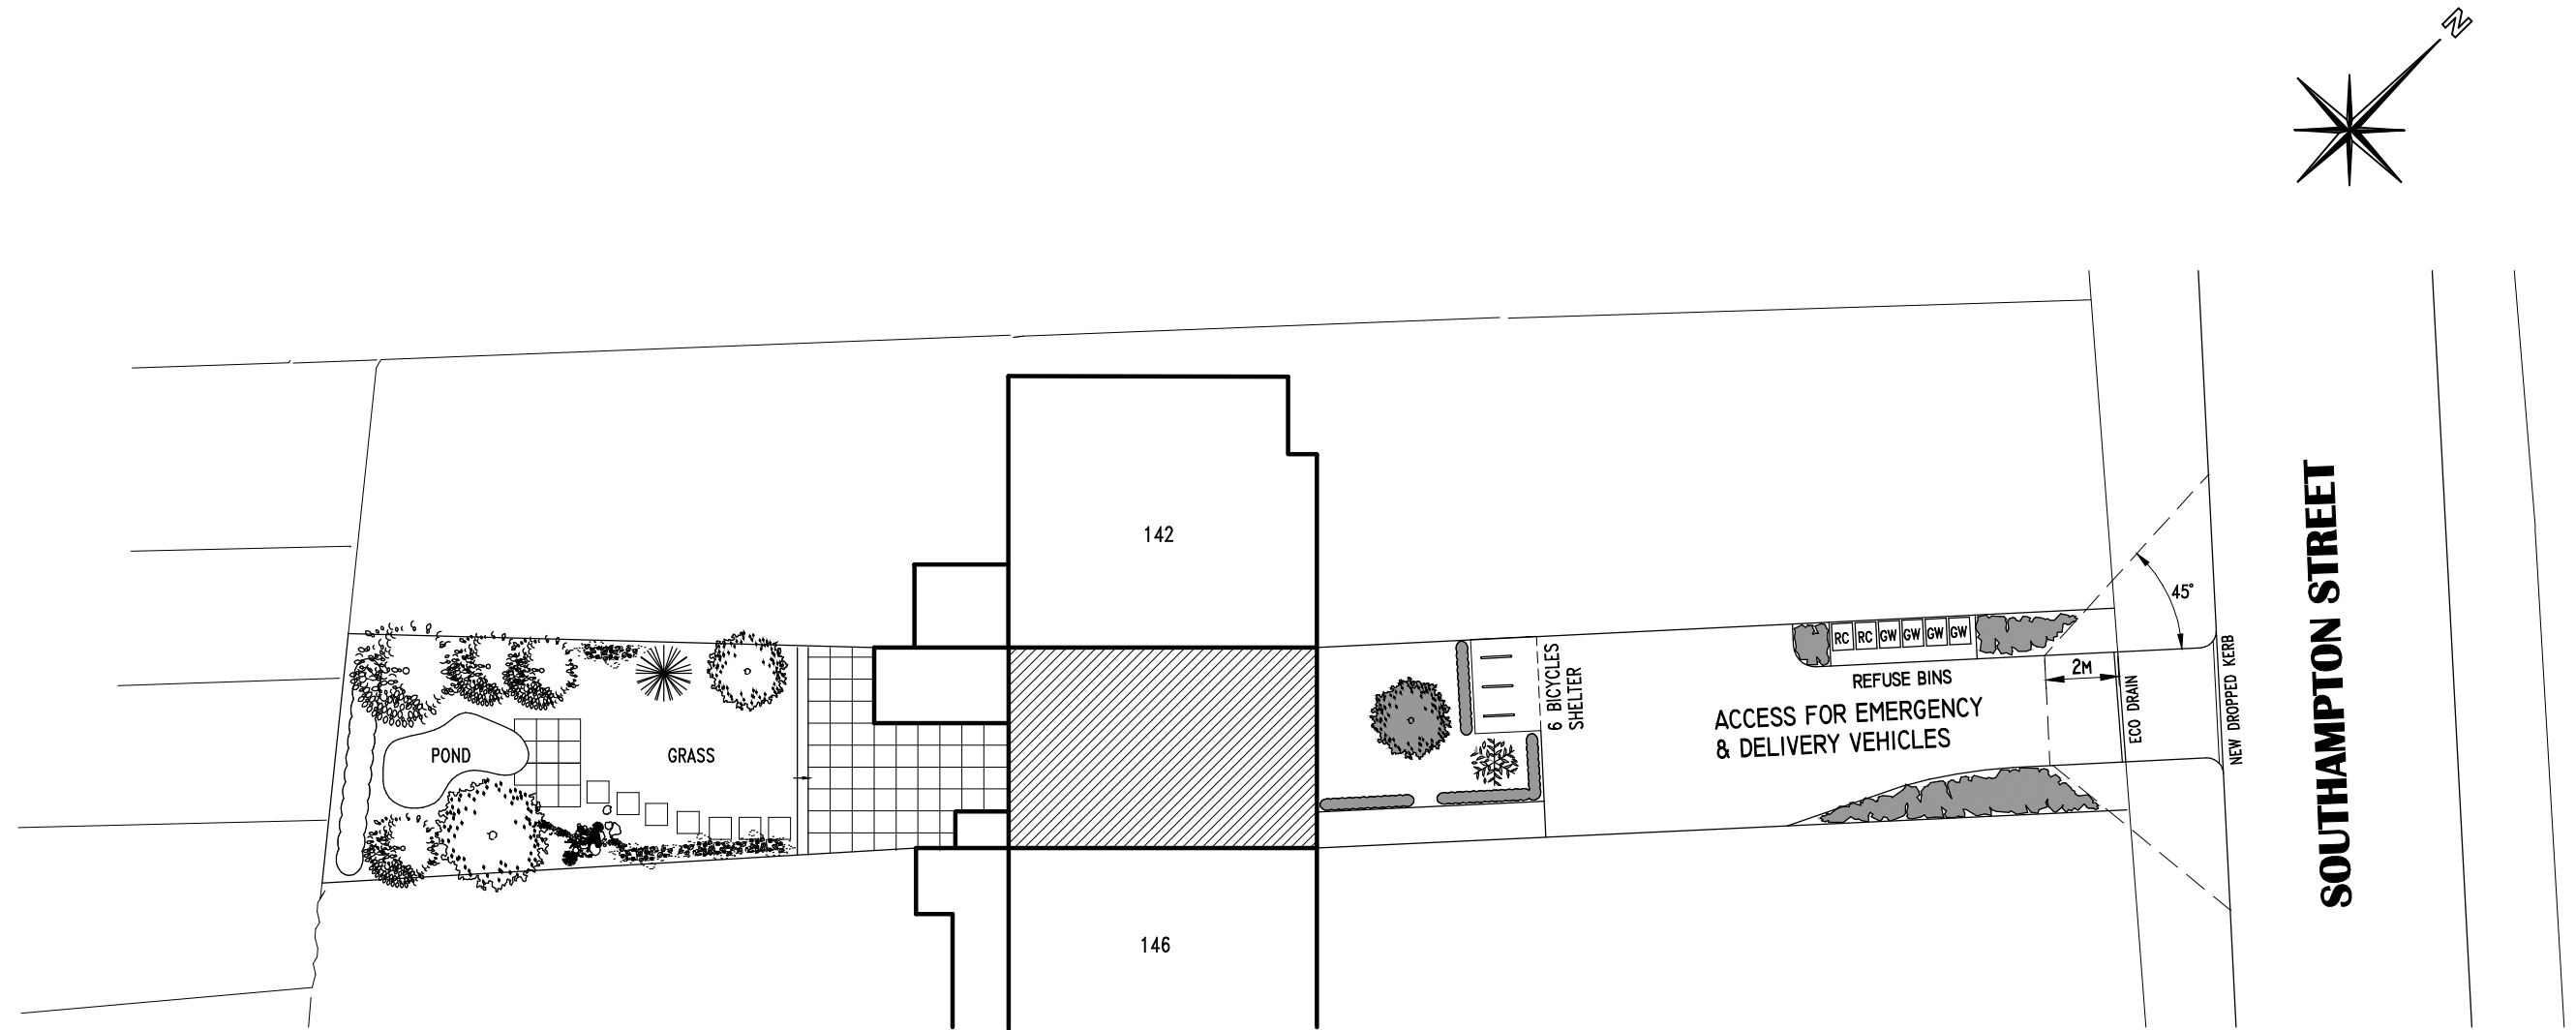

Job			REFURBISHMENT OF 144 SOUTHAMPTON STREET READING RG1 2RD		pioneer designs ltd 17 Kingswood Court, Reading RG30 2AU 01183475590 / 07725338742 pioneerdesignsltd@gmail.com
Client			KLEMENTIAN VELO		
Drawing			PROPOSED SITE PLAN		
Date	MAY 2024	Scale	1:200	Dwg. No.	240501-03